

DRG. REMAINS COPYRIGHT OF THE ARCHITECT.
DIMENSIONAL DISCREPANCIES TO BE REFERRED
TO THE ARCHITECT
DO NOT SCALE




DRAWING STATUS ☒ PRELIMINARY ☐ FOR APPROVAL ☐ CONSTRUCTION

REVISION3 Drawing

DATE

-

SITE PLAN
1:200

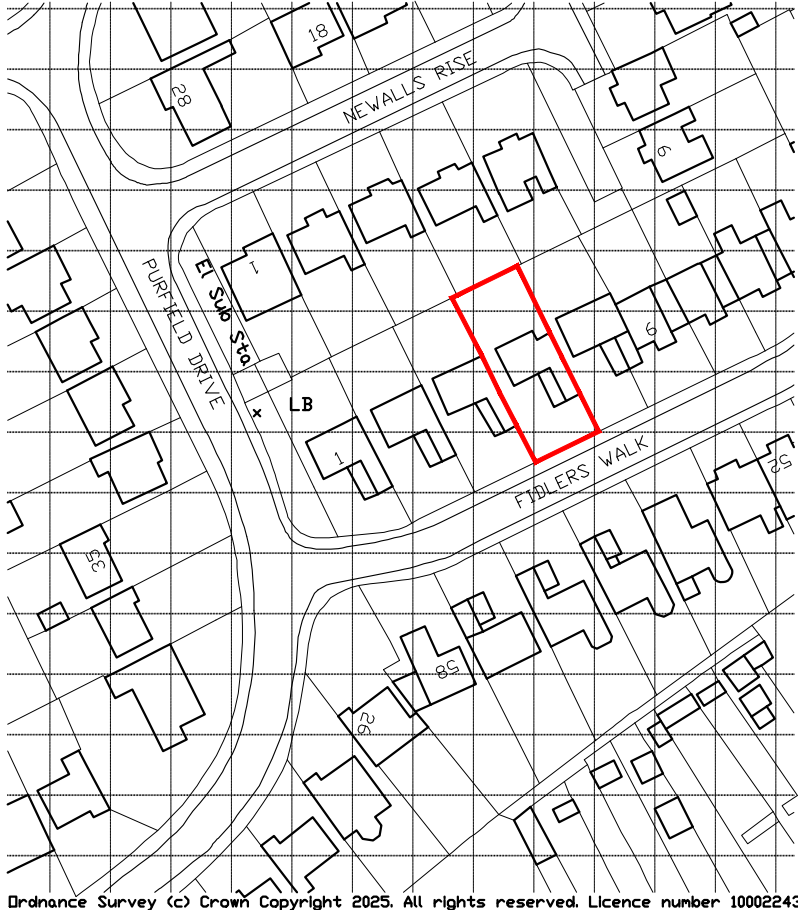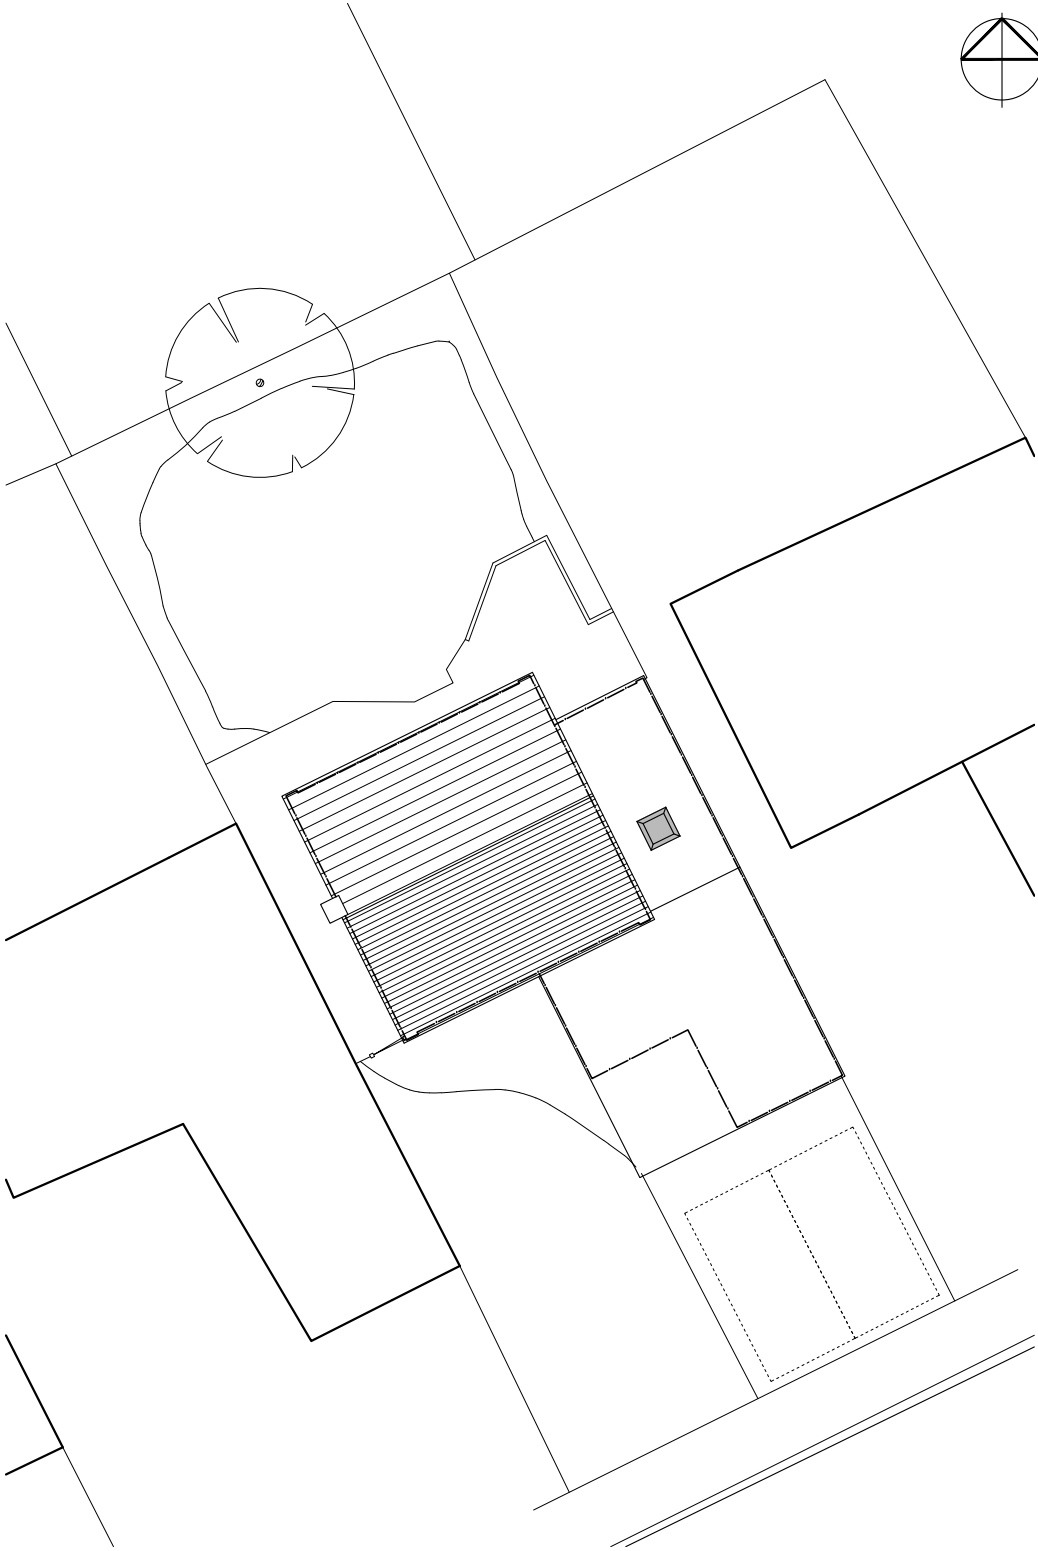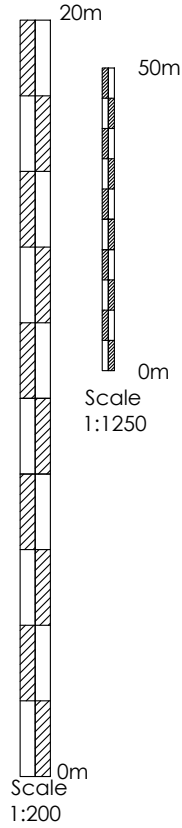

Ordnance Survey (c) Crown Copyright 2025. All rights reserved. Licence number 100022432

LOCATION PLAN
1:1250



CLIENT
Mr & Mrs M Richards
-
DRG TITLE
Location & Site Plan

JOB TITLE
Proposed Extension
4 Fidlers Walk
Wargrave
JOB No.
2516
DWG No.
01

DATE
June 25
SCALE
1:200 & 1:1250
REV.
-



Anne Owen Architects Ltd
24 Springfield Park, Twyford, Reading RG10 9JH
+44(0)118 932 0846 / 07788 262602
anne@annehearchitect.co.uk
www.annehearchitect.co.uk
Director: Anne Owen BA (Hons) BAch RIBA
Company Registered in England & Wales No. 8861202