
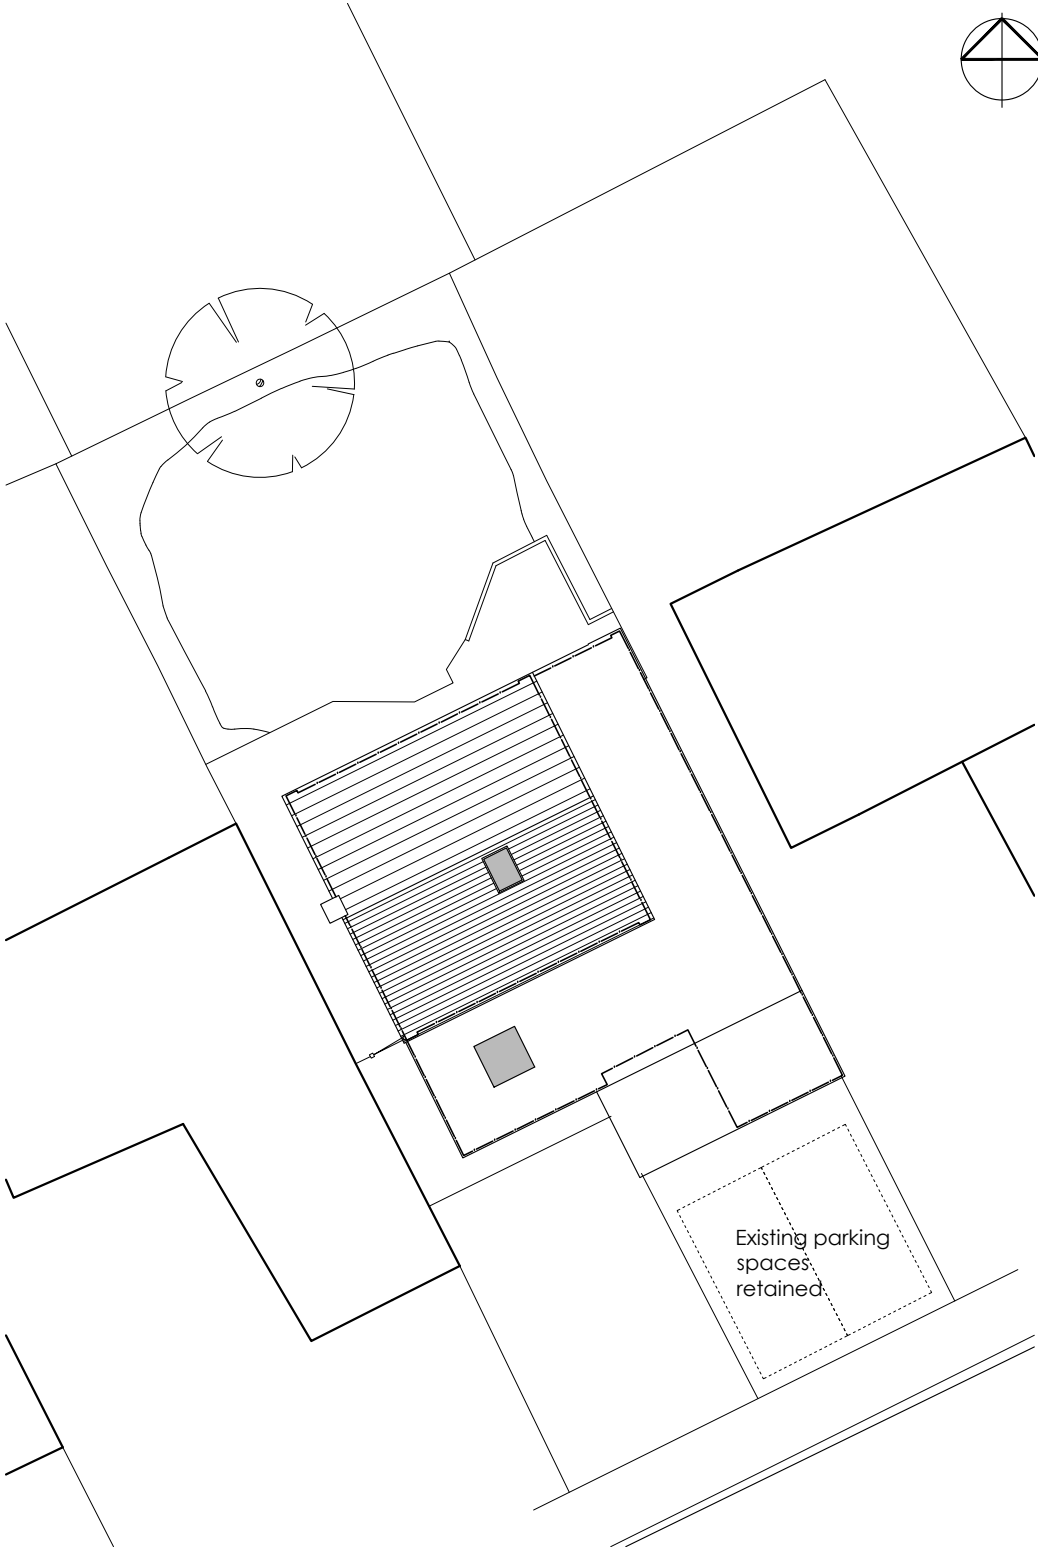
 


DRG. REMAINS COPYRIGHT OF THE ARCHITECT.
DIMENSIONAL DISCREPANCIES TO BE REFERRED
TO THE ARCHITECT
DO NOT SCALE


DRAWING STATUS ☒ PRELIMINARY ☐ FOR APPROVAL ☐ CONSTRUCTION

DATE

REVISION3 Drawing

 

PROPOSED SITE PLAN
1:200

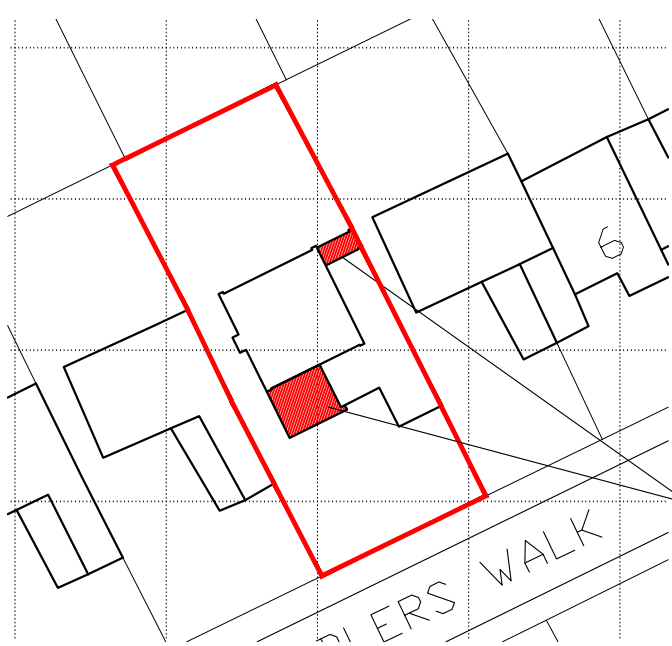

BLOCK PLAN
1:500

Proposed single
storey extension

CLIENT

Mr & Mrs M Richards

DRG TITLE
Proposed Site Plan

JOB TITLE

Proposed Extension
4 Fidlers Walk
Wargrave

JOB No.
2516

DWG No.
07

DATE

Sept 25

SCALE

1:200 & 1:500

REV.

-



anne owen
architects

Anne Owen Architects Ltd
24 Springfield Park, Twyford, Reading RG10 9JH
+44(0)118 932 0846 / 07788 262602
anne@annehearchitect.co.uk
www.annehearchitect.co.uk
Director: Anne Owen BA (Hons) BAch RIBA
Company Registered in England & Wales No. 8861202