

DRG. REMAINS COPYRIGHT OF THE ARCHITECT.
DIMENSIONAL DISCREPANCIES TO BE REFERRED
TO THE ARCHITECT
~~DO NOT SCALE~~

DRAWING STATUS ☒ PRELIMINARY ☐ FOR APPROVAL ☐ CONSTRUCTION


DATE
- -

REVISION3 Drawing

Scale
1:100

0m

10m

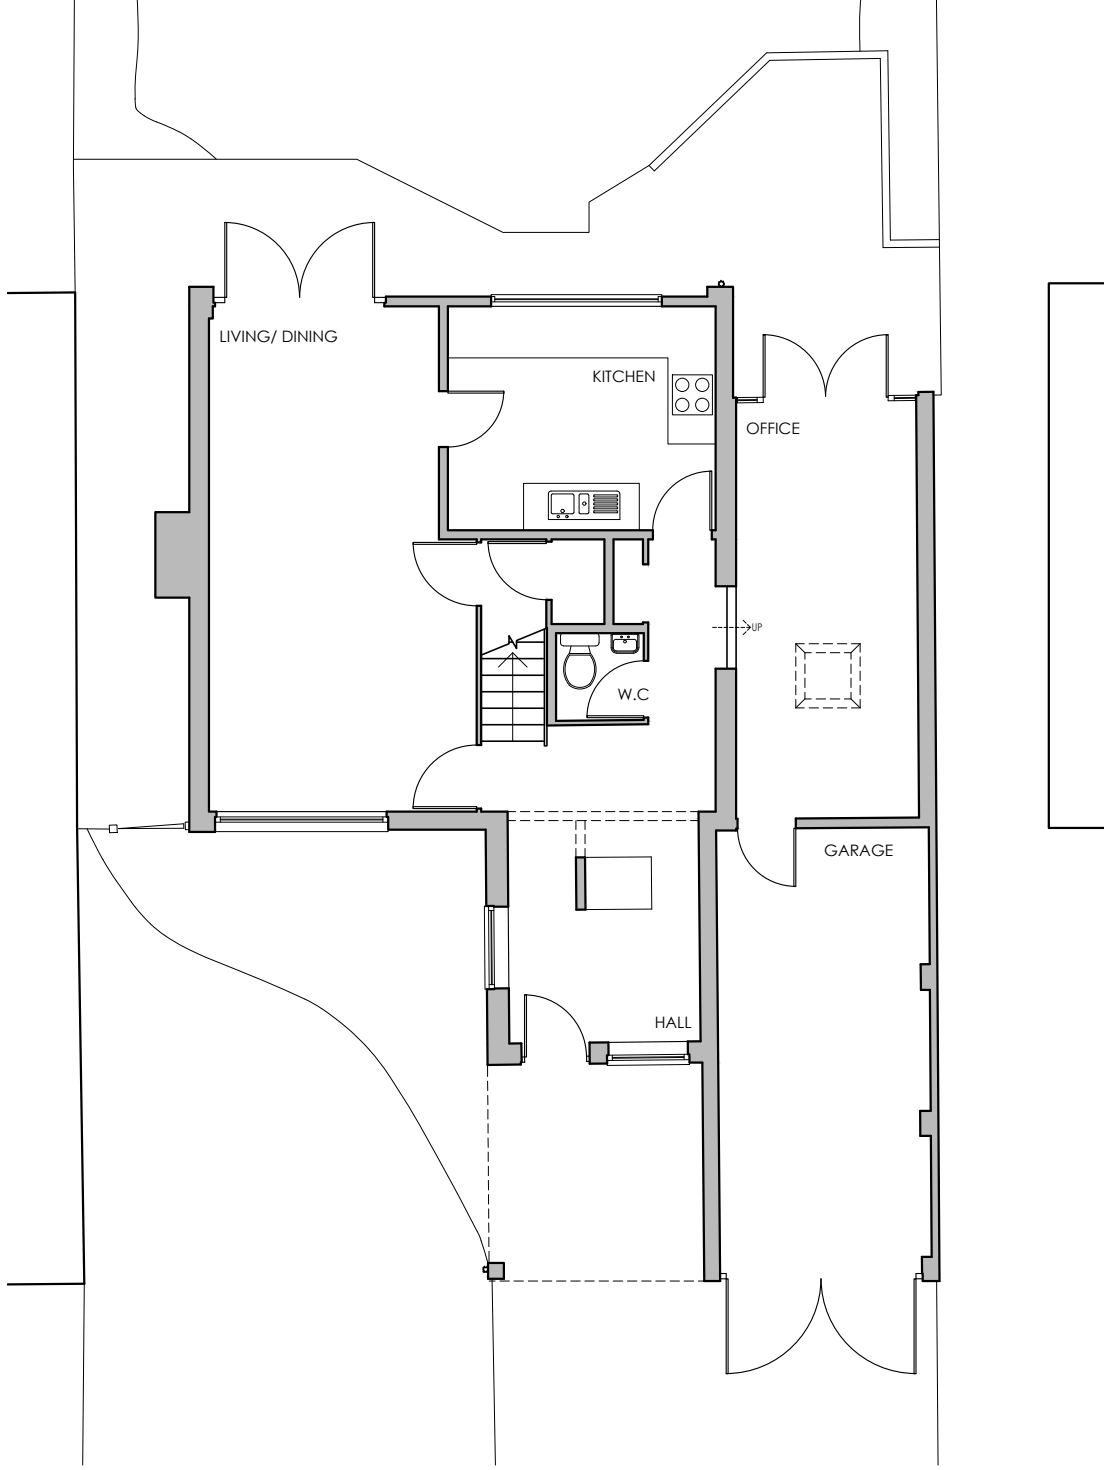

GROUND FLOOR PLAN
1:100

CLIENT
Mr & Mrs M Richards

JOB TITLE
Proposed Extension
4 Fidlers Walk
Wargrave

DATE
June 25

SCALE
1:100

JOB No.
2516

DWG No.
02

REV.
-

DRG TITLE
Existing Plans



Anne Owen Architects Ltd
24 Springfield Park, Twyford, Reading RG10 9JH
+44(0)118 932 0846 / 07788 262602
anne@annehearchitect.co.uk
www.annehearchitect.co.uk

Director: Anne Owen BA (Hons) BAch RIBA

Company Registered in England & Wales No. 8861202