




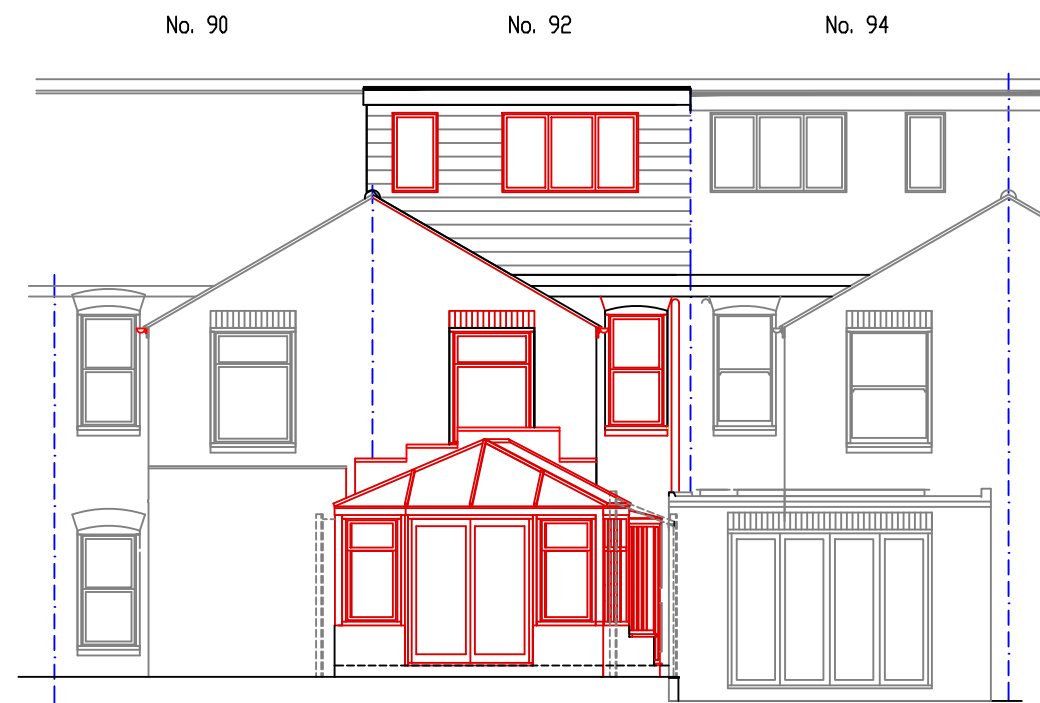

EXISTING SOUTH EAST ELEVATION
Scale 1 : 100

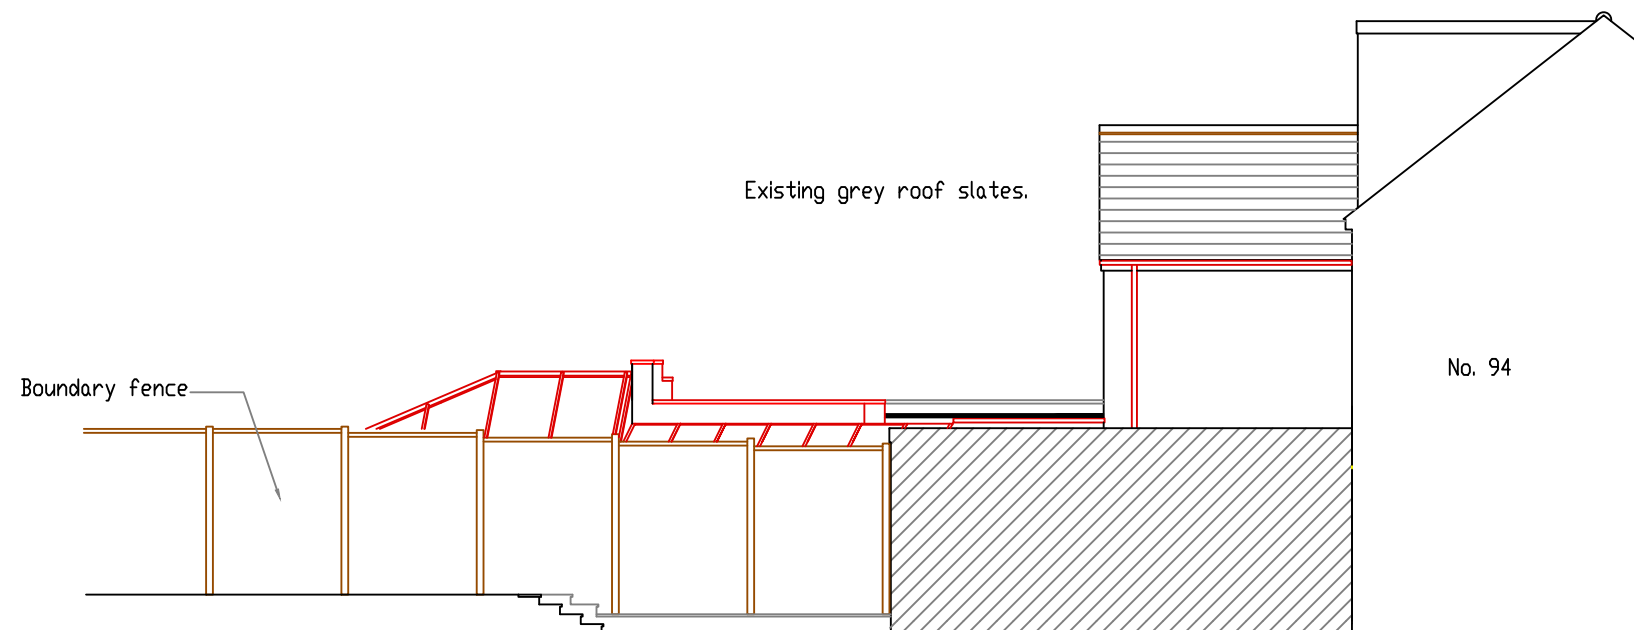

EXISTING NORTH EAST ELEVATION - VIEWED FROM No.94
Scale 1 : 100

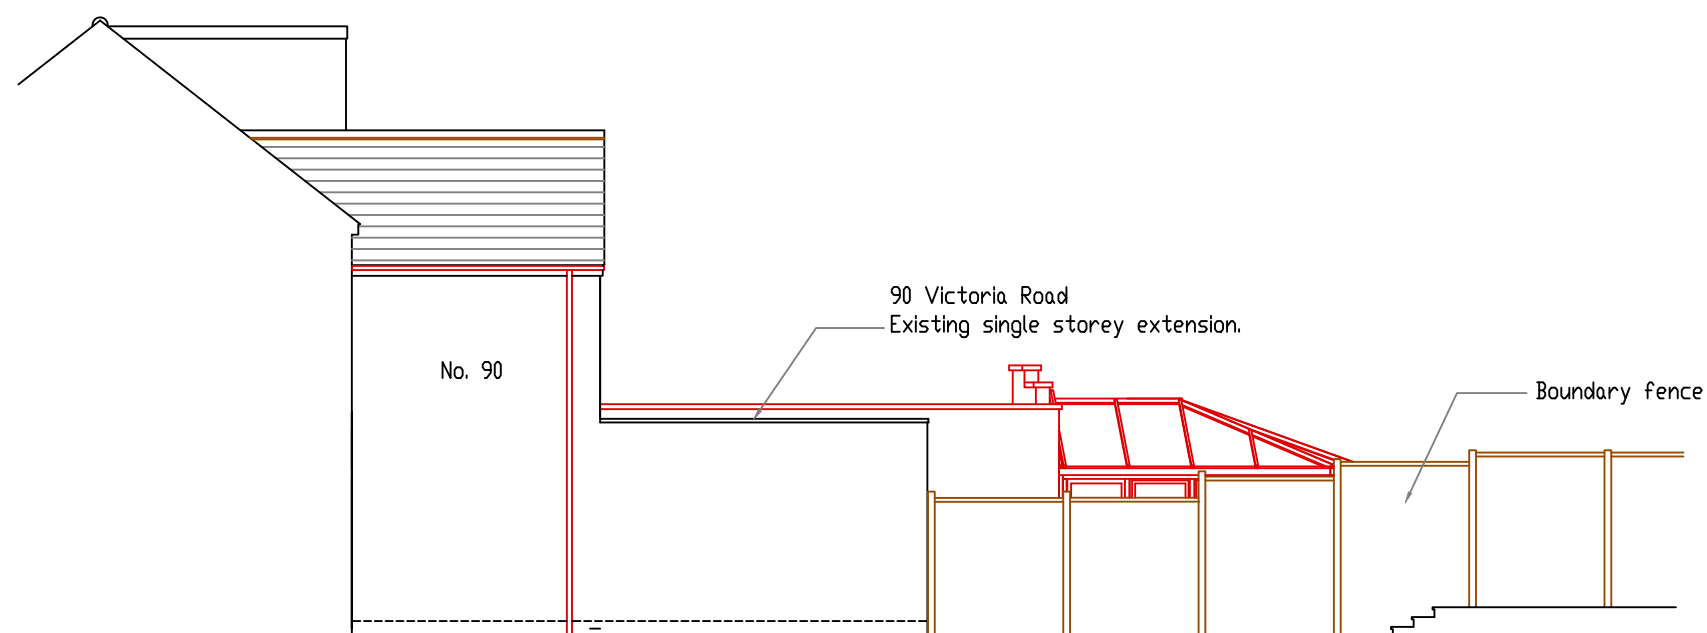


EXISTING SOUTH WEST ELEVATION - VIEWED FROM No.90
Scale 1 : 100

General Note:

Any discrepancy found must be reported before proceeding.

All dimensions are to be checked before proceeding with the work.

Drawing to be read in conjunction with Drg No. OAS/25/1990/1-3, 5

 

OASIS BUILDING & PLANNING APPLICATIONS 20 WANTAGE RD. READING, BERKSHIRE. RG30 2SE Tel: 0118 9573554 E-mail : oa.springer@btinternet.com	Client Megan Jones 92 Victoria Road Wargrave Berkshire RG10 8AE	PROPOSED DEMOLITION OF EXISTING CONSERVATORY AND ERECTION OF REAR SINGLE STOREY FLAT ROOF EXTENSION PLANNING APPLICATION	Scale 1 : 100 Date December 2025 Drawing No. OAS/25/1900/4	File Name: 92VictoriaRoad-Pl25.dwg Drawn by O.A.Springer Rev. A
--	---	--	---	--