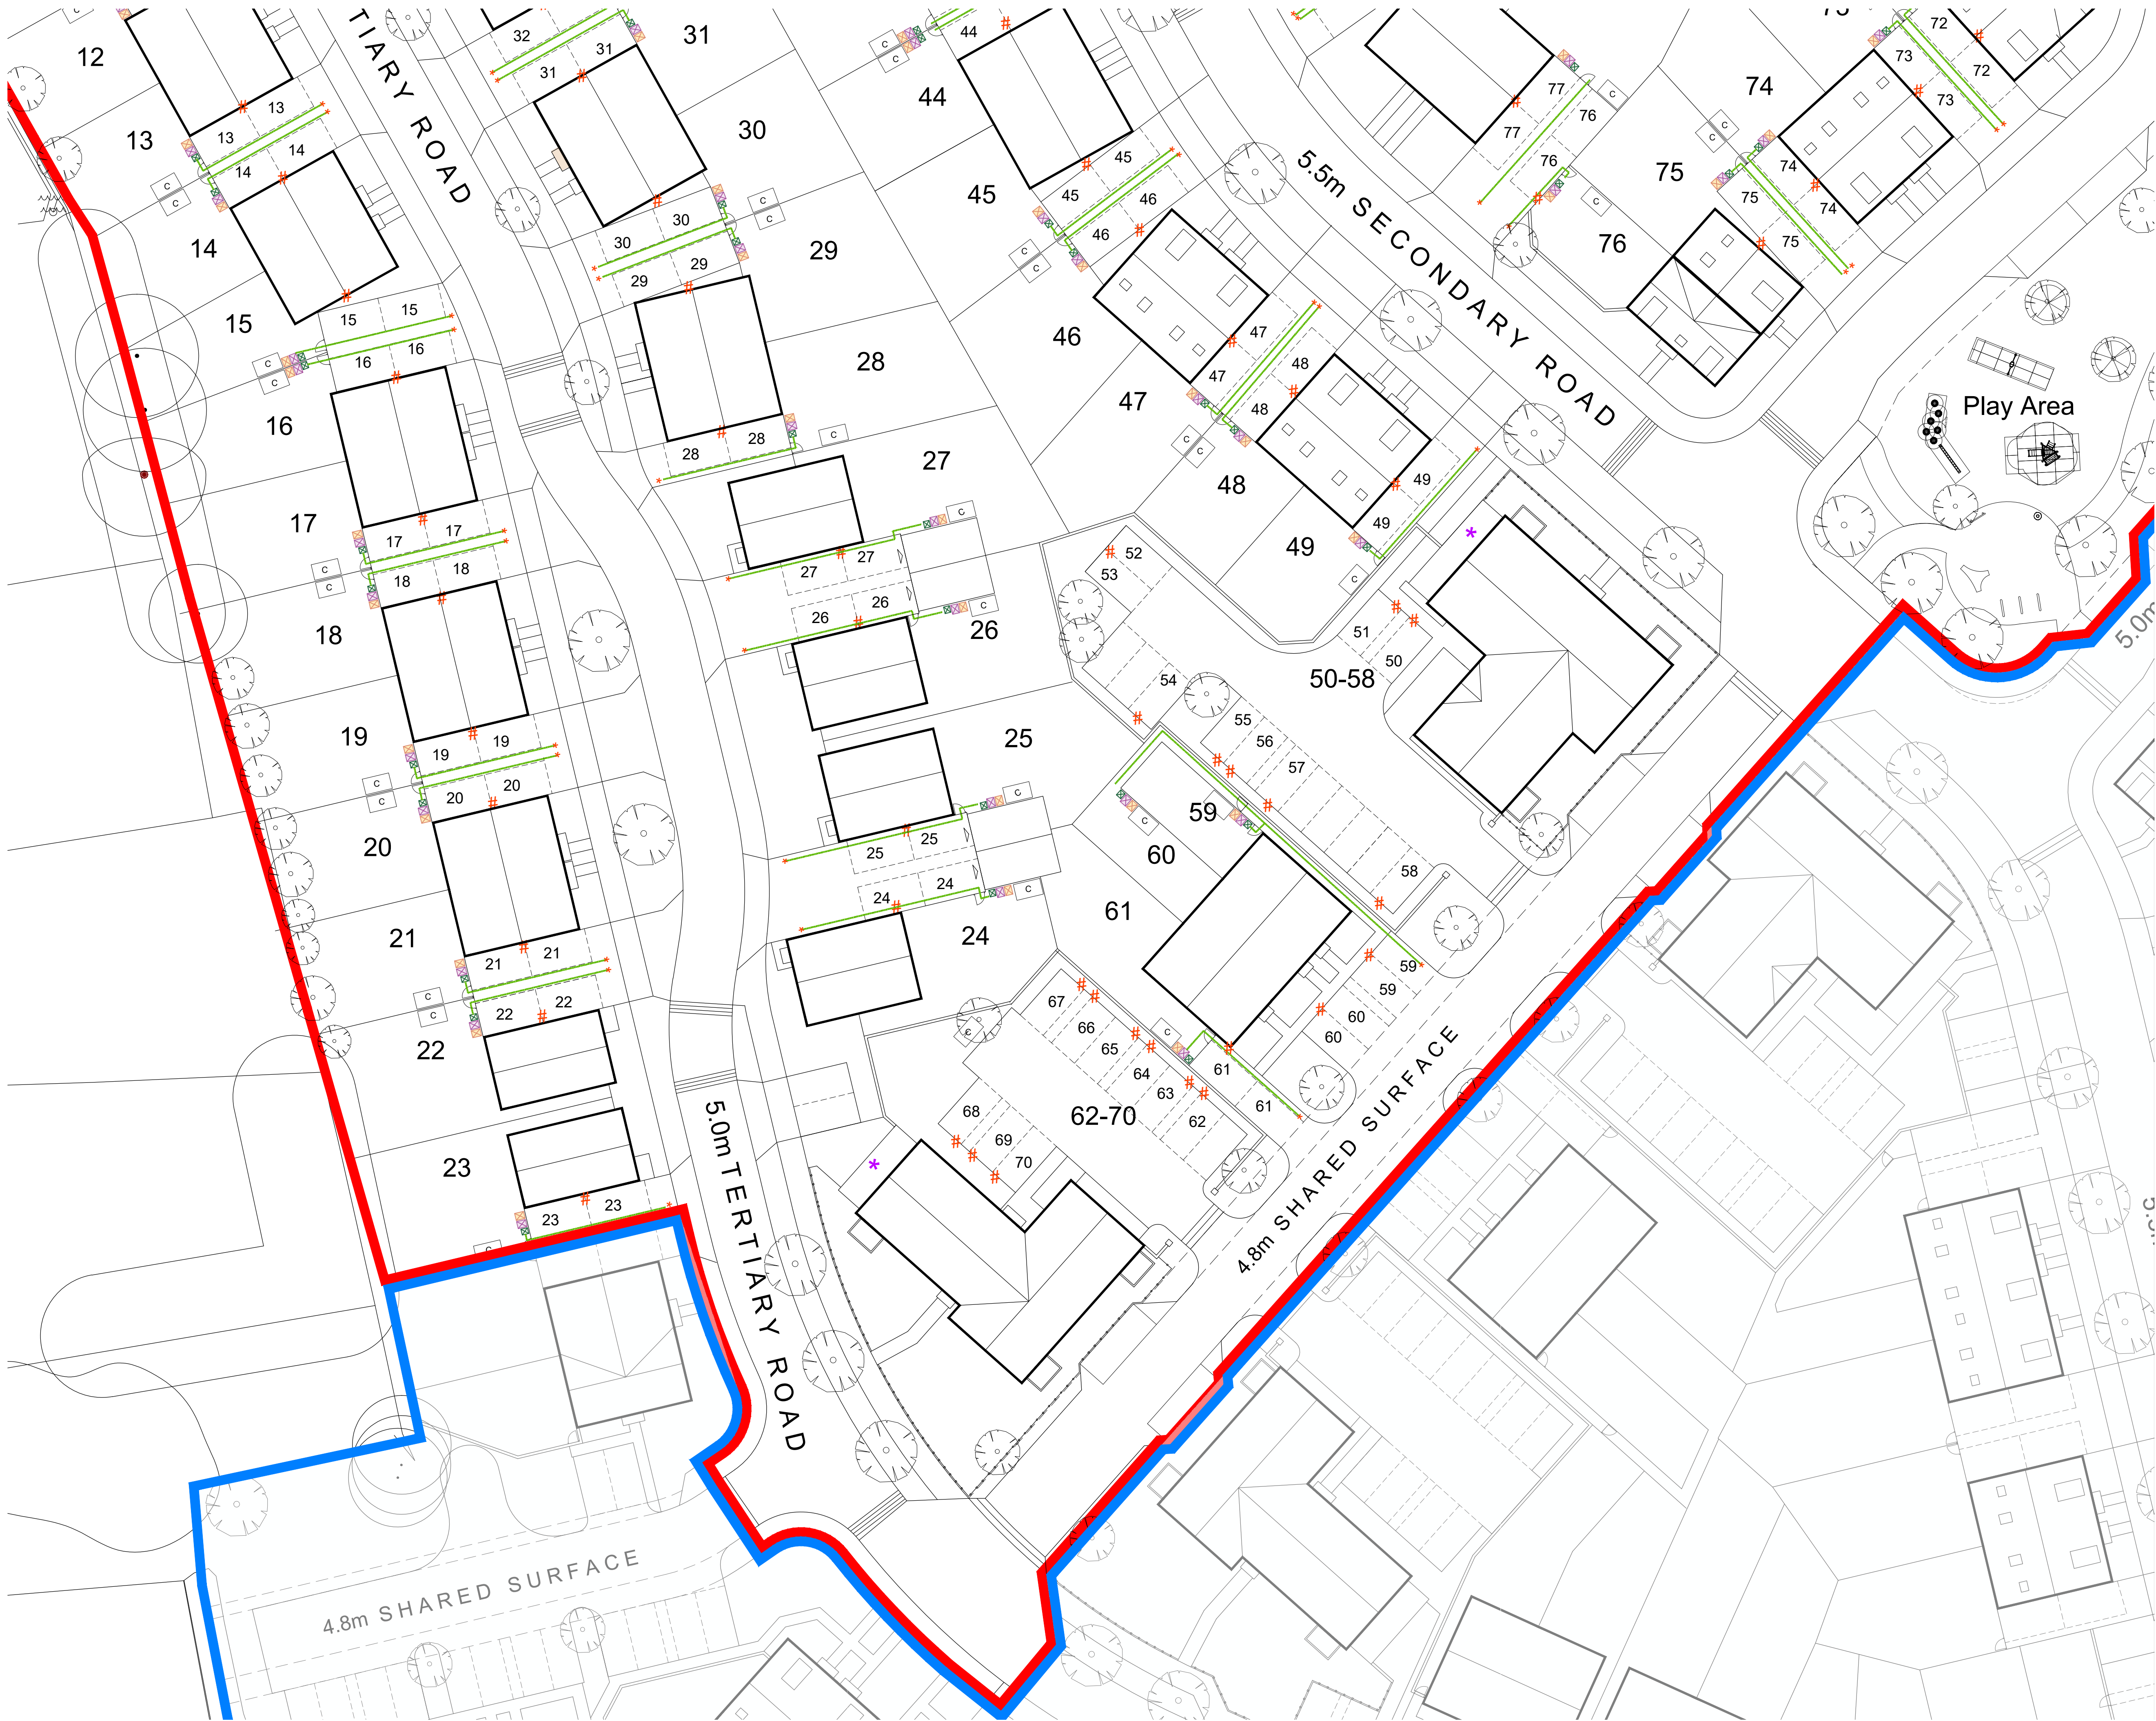


Key	
	Cycle Storage
	Recycling Storage
	Refuse Storage
	Optional Green Bin
	Refuse Collection Point (Houses)
	Residents Dragging Distance
	Communal Refuse Collection Point
	Garden Gate
	Refuse Storage for apartments
	EV Charging Point

G	24.04.26	Landscape & Site Updates	EB	KE
F	27.03.26	Flats & Sub Station Repositioned	EB	KE
E	07.01.26	House Substitution	EB	KE
D	06.09.25	EV charging points shown for each flat	KE	AK
C	05.06.25	Presentation amendments	EB	KE
B	23.05.25	Drawing Amendments	EB	KE
A	09.05.25	Amended to latest layout adjustments	KE	AK
Rev	Date	Revision Details	Dr	Ch

London: 76 Great Suffolk Street
London, SE1 0BL
T 0207 928 2773 E london@ecearchitecture.com

Sussex: 64 - 68 Brighton Road, Worthing
West Sussex, BN11 2EN
T 01903 248777 E sussex@ecearchitecture.com

Bristol: Westworks, Beacon Tower
Colston Street, Bristol, BS1 4XE
T 0117 214 1101 E bristol@ecewestworks.com

ECE Architecture
www.ecearchitecture.com

Client's Name
Taylor Wimpey West London

Job Title
Land off Watmore Lane,
Winnersh

Drawing Title
Detailed Site Plan - Sheet 3

Scale
1:250 @ A1 / 1:500 @ A3
metres 5 10 15 20 25

Drawn	Checked	Date
EB	KE	20.03.25

Job No	Drawing No	Rev
7135A	PL-115	G

Status
APPROVAL