


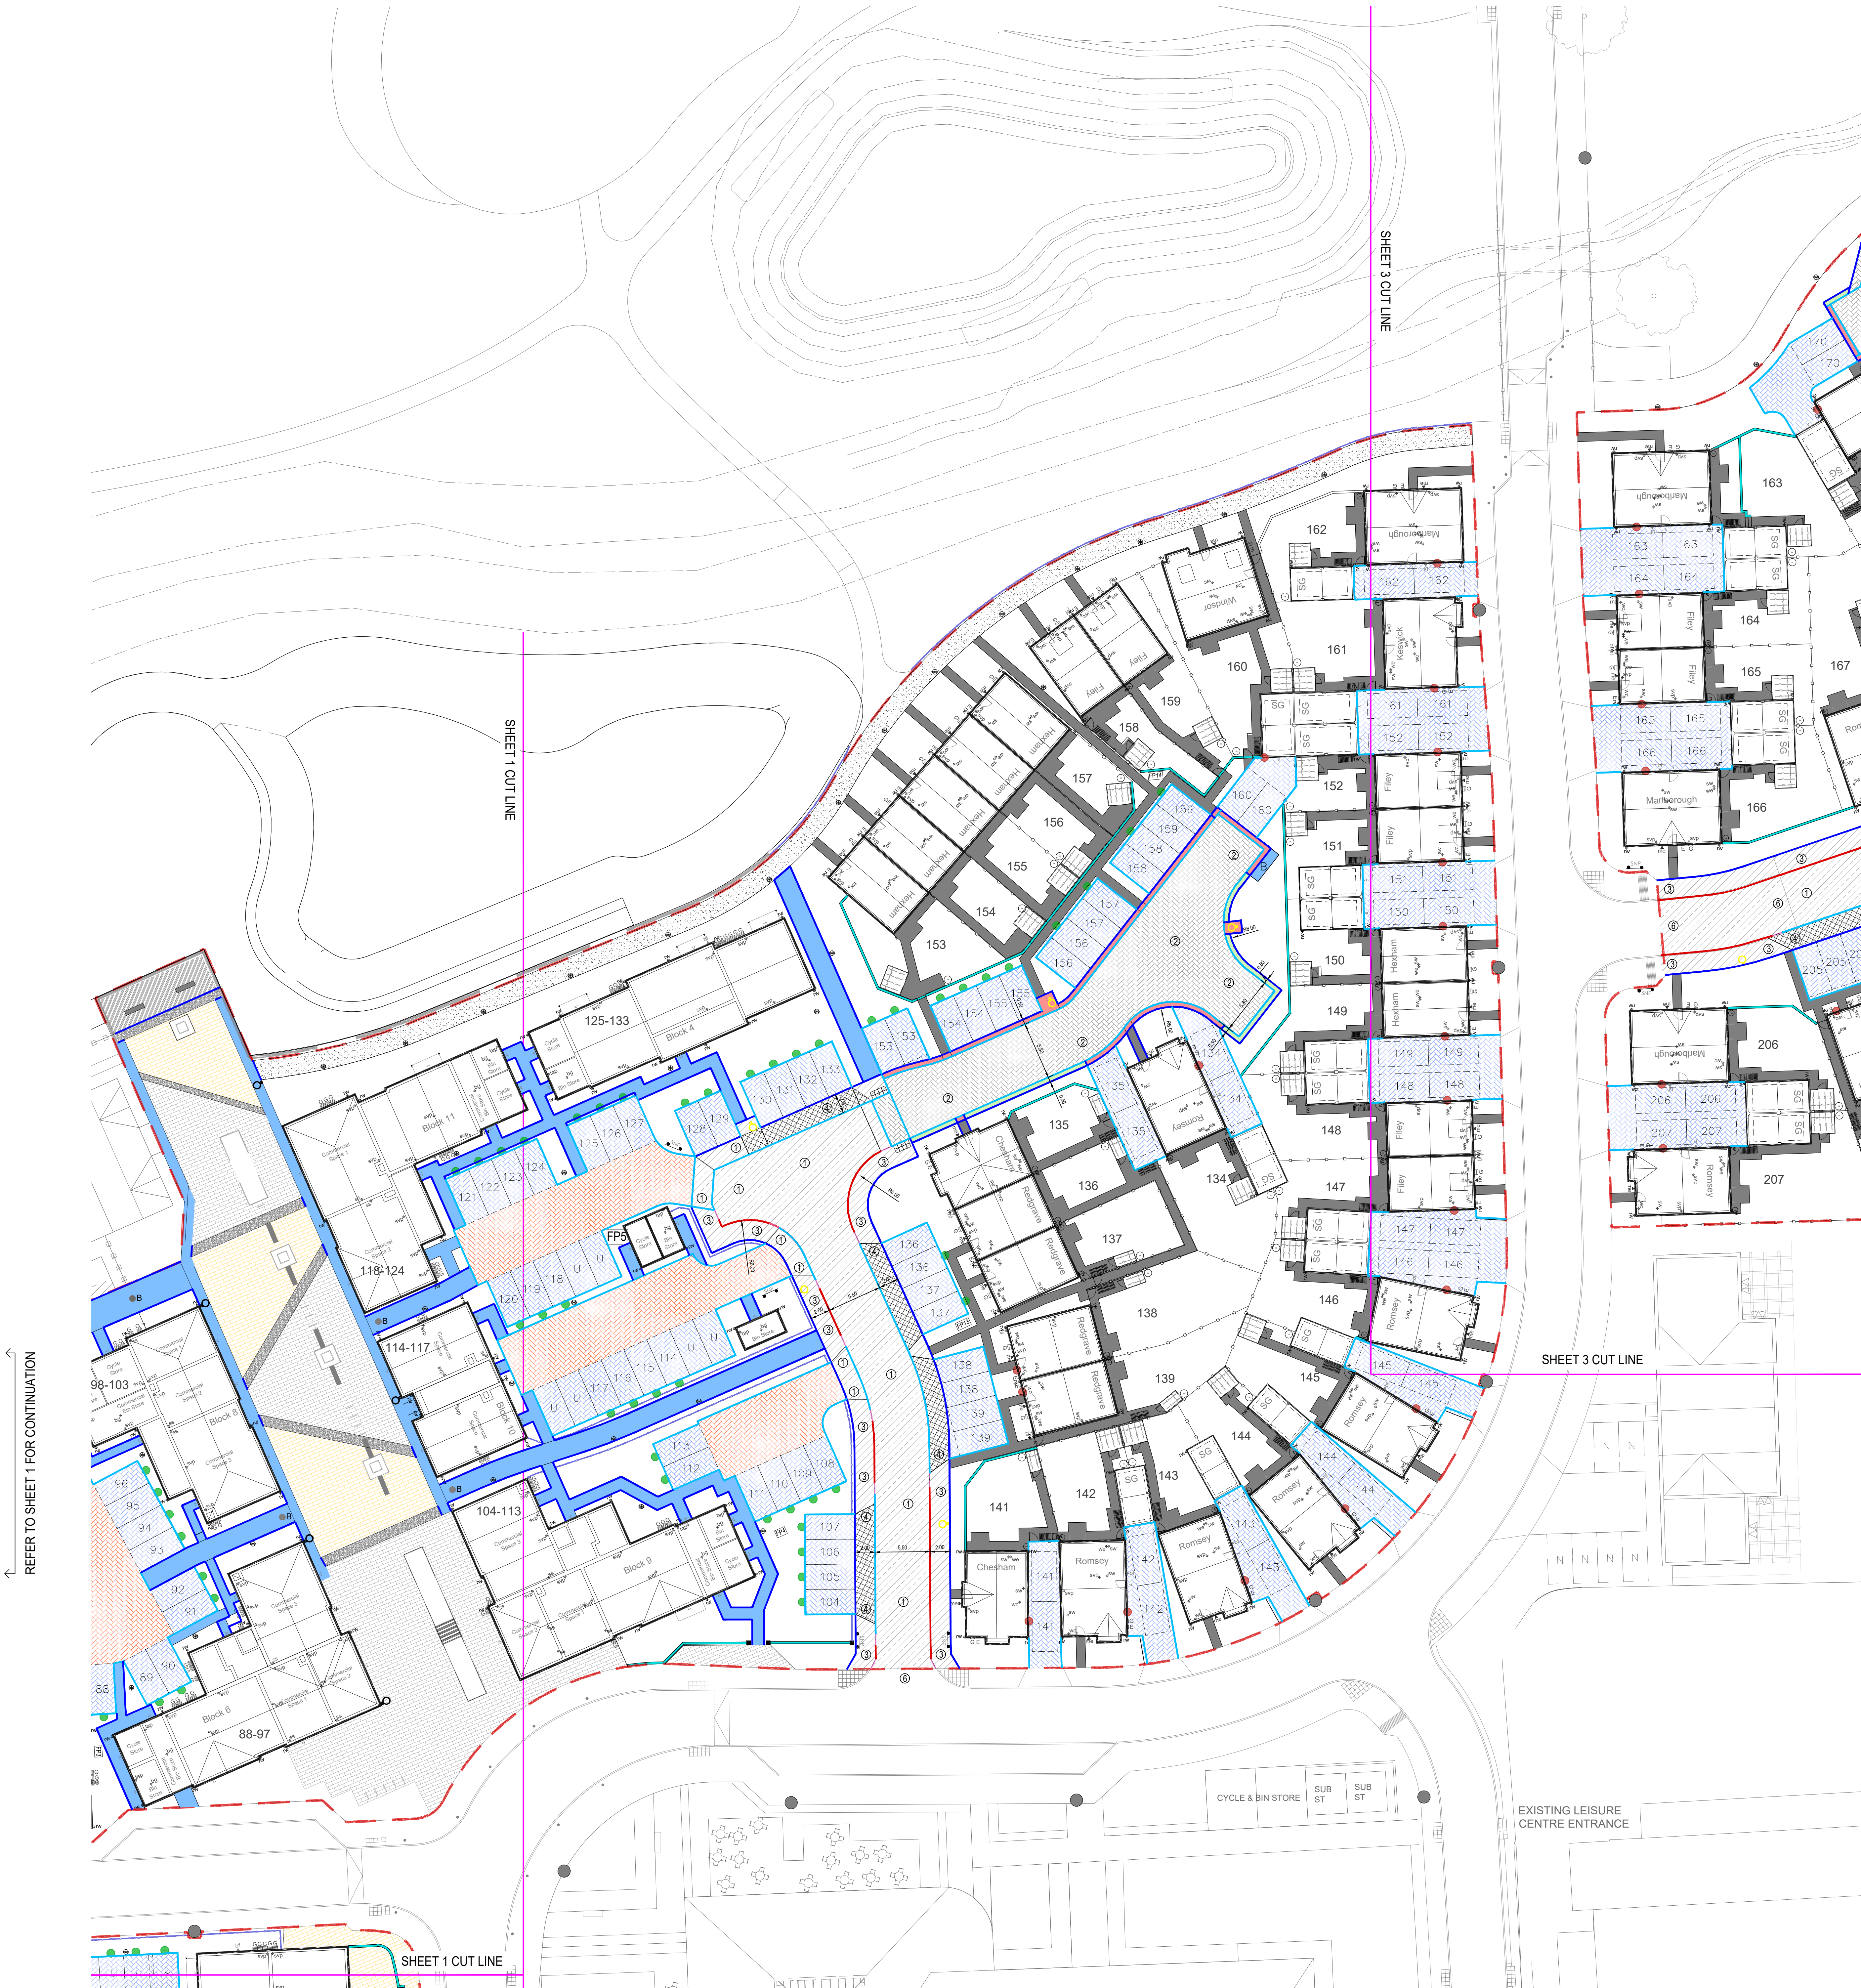

DESIGN SUBJECT TO TECHNICAL APPROVAL
FROM HIGHWAY AUTHORITY

FINISHES IN HIGH STREET AS PER
ACD DRAWING TWWL24782 12 DR

- NOTES**
1. DO NOT SCALE THIS DRAWING ON PRINT OR ELECTRONICALLY. WORK FROM FIGURED DIMENSIONS ONLY.
 2. No deviation from the details shown on this drawing is allowed without the prior permission in writing.
 3. Read this drawing with all Architects, Services Engineers and track relevant details and drawings. NB: All dimensions are as per the Architects drawings and precedence.
 4. All work is to be in accordance with the relevant specifications issued by the British Standards Institution, British Standards Institution and the Contract Documents.
 5. DRAWING STATUS
 6. **PRELIMINARY** - Evolving drawings for approvals, tenders, etc.
 7. **CONSTRUCTION** - Fully developed drawings issued under instruction for construction.
- ONLY STATUS C DRAWINGS TO BE USED FOR CONSTRUCTION**
- SUITABILITY CODE**
- WORK IN PROGRESS**
- SHARED (NON-CONTRACTUAL)**
- SHARED (CONTRACTUAL)**
- DOCUMENTATION (FOR CONTRACTOR PURPOSES)**
- CONSTRUCTION**
- CONSTRUCTION**
- CONSTRUCTION**

- KERBS**
- 1. KERB TO WISC STANDARD DETAIL (WITH 125mm REVEAL)
 - 2. BN TO WISC STANDARD DETAIL WITH 125mm UPSTAND FOR PEDESTAL AND 200mm UPSTAND FOR VEHICULAR
 - 3. PRECAST CONCRETE EF EDGING KERB TO ASPHALT FOOTWAY (BOTH PRIVATE AND ADAPTABLE). ALL KERBS TO WISC STANDARD DETAIL.
 - 4. PROPOSED TRANSITION KERB
 - 5. HALF BATTERED QUADRANT KERB
- PLOT EXTERNAL WORKS**
- 1. ADAPTABLE ASPHALT HIGHWAY TO DETAIL 1
 - 2. ADAPTABLE BLOCK PAVED HIGHWAY TO DETAIL 2
 - 3. ADAPTABLE ASPHALT FOOTWAY TO DETAIL 3
 - 4. ADAPTABLE ASPHALT CROSSOVER TO DETAIL 4
 - 5. ADAPTABLE VERGE TO DETAIL 5
 - 6. ADAPTABLE BLOCK PAVED HARD MARGIN TO SHARED SURFACE DETAIL 4
 - 7. ADAPTABLE ASPHALT HARD MARGIN TO SHARED SURFACE DETAIL 4A
 - 8. TE INTO EXISTING INFRASTRUCTURE HIGHWAY TO DETAIL 8
 - 9. PRIVATE BLOCK PAVED ACCESS ROAD AND SHARED PARKING COURTS TO DETAIL 7, IN A CONTRASTING COLOUR TO DETAIL 12
 - 10. PRIVATE ASPHALT SHARED PARKING COURT TO DETAIL 1A
 - 11. PRIVATE PAVING SLABS TO PATHS AND PATIOS TO DETAIL 11
 - 12. PRIVATE ASPHALT PATHS TO DETAIL 3
 - 13. PRIVATE BLOCK PAVED DRIVEWAYS TO DETAIL 12. DEMARCATION OF PARKING BAYS IN A CONTRASTING COLOUR BLOCK.
 - 14. UNBOUND PATH AND TIMBER EDGING TO DETAIL 13
 - 15. REFER TO ACD (LANDSCAPE ARCHITECT) EXTERNAL WORKS PLAN TWWL24782 12 FOR FINISHES SPECIFICATION
 - 16. DENOTES NATURAL GRANITE TO PAVING BANDS FINISHES TO ACD DRAWING TWWL24782 12 OR FOUNDATION TO ESS DETAIL 14
 - 17. DENOTES DARK MIX BLOCK PAVING TO ACD DRAWING TWWL24782 12 OR FOUNDATION TO ESS DETAIL 14
 - 18. DENOTES LIGHT MIX BLOCK PAVING TO ACD DRAWING TWWL24782 12 OR FOUNDATION TO ESS DETAIL 14
- HIGH STREET**
- 1. UNBOUND PATH AND TIMBER EDGING TO DETAIL 13
 - 2. REFER TO ACD (LANDSCAPE ARCHITECT) EXTERNAL WORKS PLAN TWWL24782 12 FOR FINISHES SPECIFICATION
 - 3. DENOTES NATURAL GRANITE TO PAVING BANDS FINISHES TO ACD DRAWING TWWL24782 12 OR FOUNDATION TO ESS DETAIL 14
 - 4. DENOTES DARK MIX BLOCK PAVING TO ACD DRAWING TWWL24782 12 OR FOUNDATION TO ESS DETAIL 14
 - 5. DENOTES LIGHT MIX BLOCK PAVING TO ACD DRAWING TWWL24782 12 OR FOUNDATION TO ESS DETAIL 14
- SITE PLAN FEATURES**
- 1. CREST LIGHTING DESIGN
 - 2. STREET LIGHTING DESIGN
 - 3. REFER TO SHARED DESIGN
 - 4. INDICATIVE LOCATION OF PRIVATE STREET LIGHTING BOLLARDS. EXTENTS TBC BY TIME AND SUBJECT TO SPECIALIST DESIGN.
 - 5. STREET NAME PLATE SIGN
 - 6. EV CHARGING POINT TYPE 1
 - 7. EV CHARGING POINT TYPE 2
 - 8. DENOTES BOLLARDS TO ACD DRAWING TWWL24782 12 OR
 - 9. INDICATIVE LOCATION OF FREEZER PILLARS, TO PRIVATE EV CHARGING AND PRIVATE LIGHTING
 - 10. ASPHALT BIN COLLECTION POINT TO DETAIL 3
 - 11. EXTENTS OF ADAPTABLE TARMACADAM HIGHWAY SUBJECT TO HIGHWAY APPROVAL
 - 12. 1.8m HIGH CLOSEBOARD FENCE
 - 13. 0.45m HIGH KNEE RAIL FENCE
 - 14. DENOTES LOCATION OF MASONRY WALLS. 1.8m HIGH REFER TO ESS LEVELS LAYOUTS FOR TYPE
 - 15. DENOTES CYCLE STORE / TIMBER SHED WITH SHELF STAND, AND CONCRETE BASE. WHERE 2 No. CYCLES: 1.2m (X2.2m) WHERE 4 No. CYCLES: 2.4m (X2.2m)
 - 16. DENOTES BIN STORE AREA
 - 17. CB DENOTES COMPOST BIN
 - 18. WB DENOTES WATER BUTT

P1	ISSUED FOR APPROVAL	13.03.25	KW
Drawn	Description	Date	By

IESISCIVILS



20 IRONMONGER LANE | LONDON | EC2V 8EP | UK
0207 600 2912
www.iesisgroup.com

Job Title
ARBORFIELD GREEN, DISTRICT CENTRE, PARCELS A,B,C & D
Client
TAYLOR WIMPEY WEST LONDON

**EXTERNAL WORKS LAYOUT
SHEET 2**

Drawn	date	scale @ A0	C1 checked	WHL Project No.
KW	JAN 25	1:250	-	SE2381

Orig No.	22585-23-02	Stability	B	Stability/Revision	C2
----------	-------------	-----------	---	--------------------	----

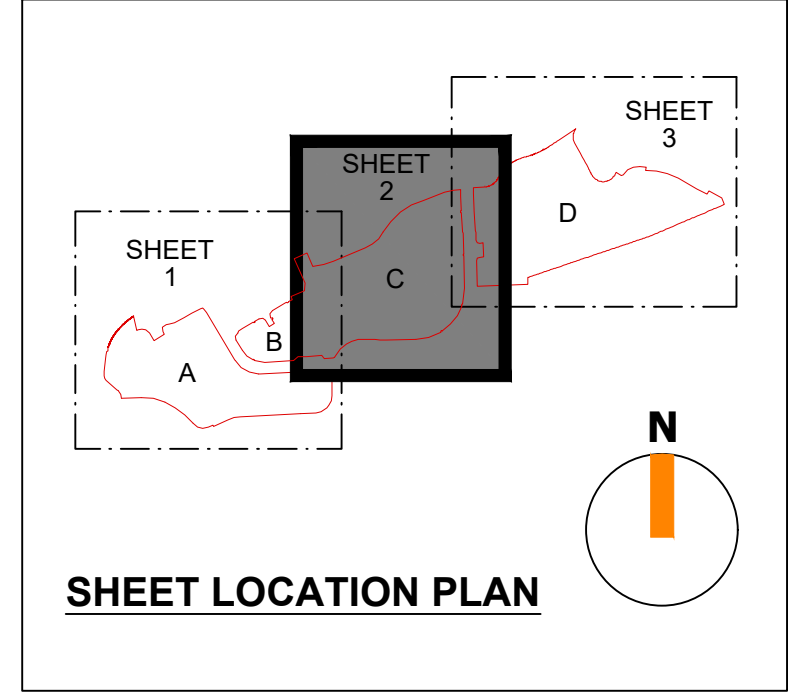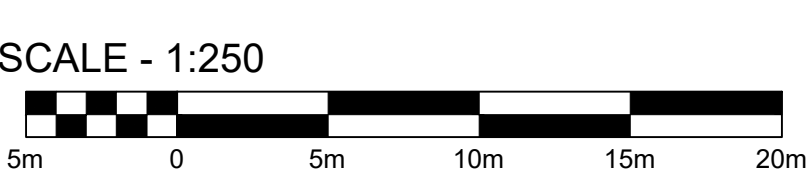

C2	UPDATED TO SUIT SITE PLAN REVISIONS	04.12.25	KW
C1	ISSUED FOR CONSTRUCTION	06.08.25	KW