




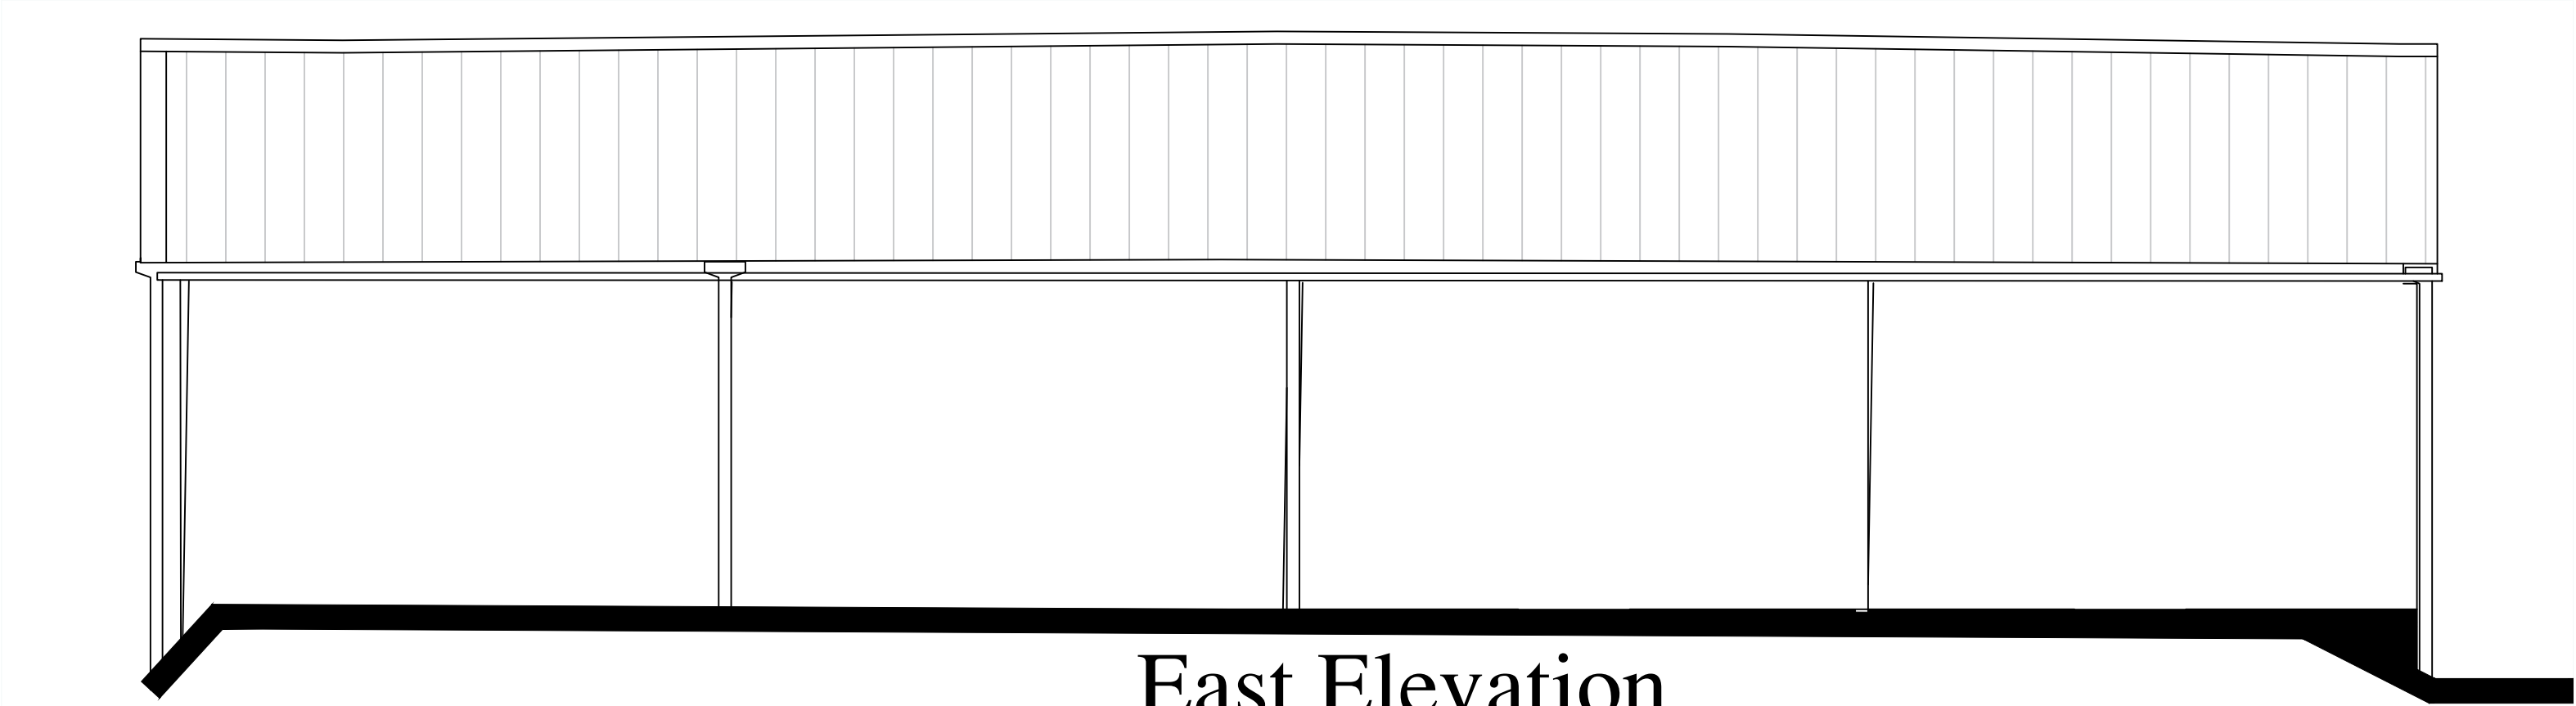

East Elevation

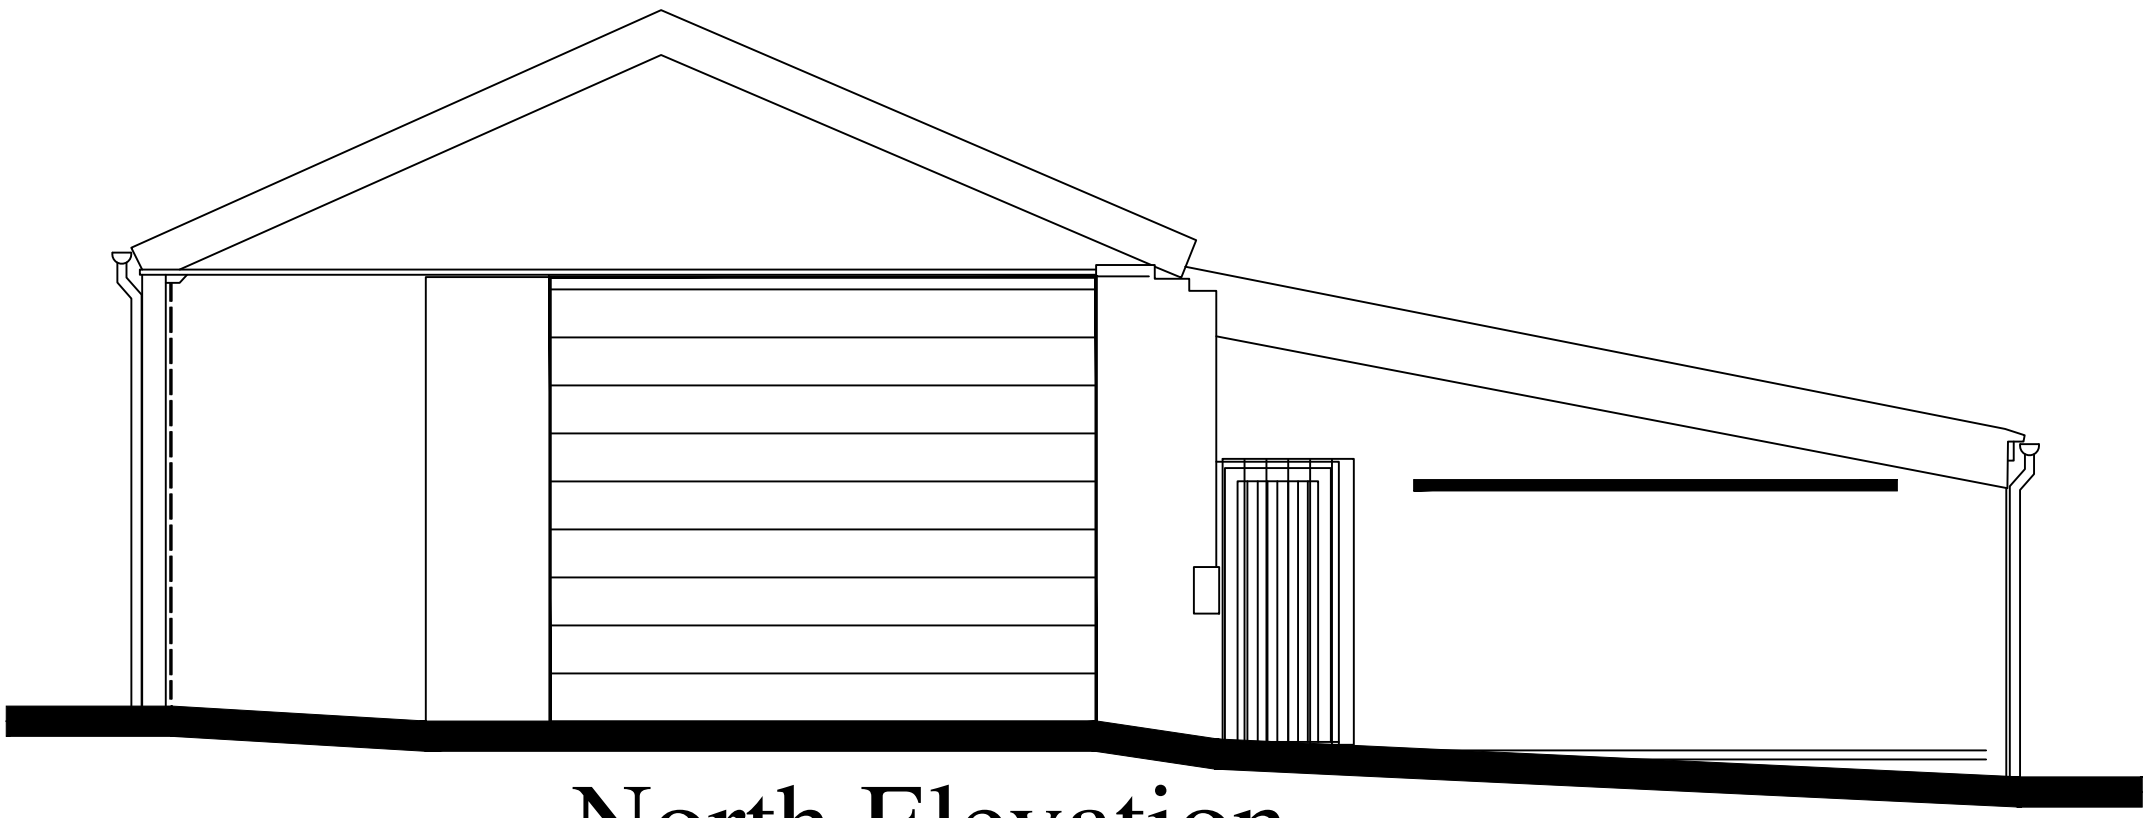


North Elevation

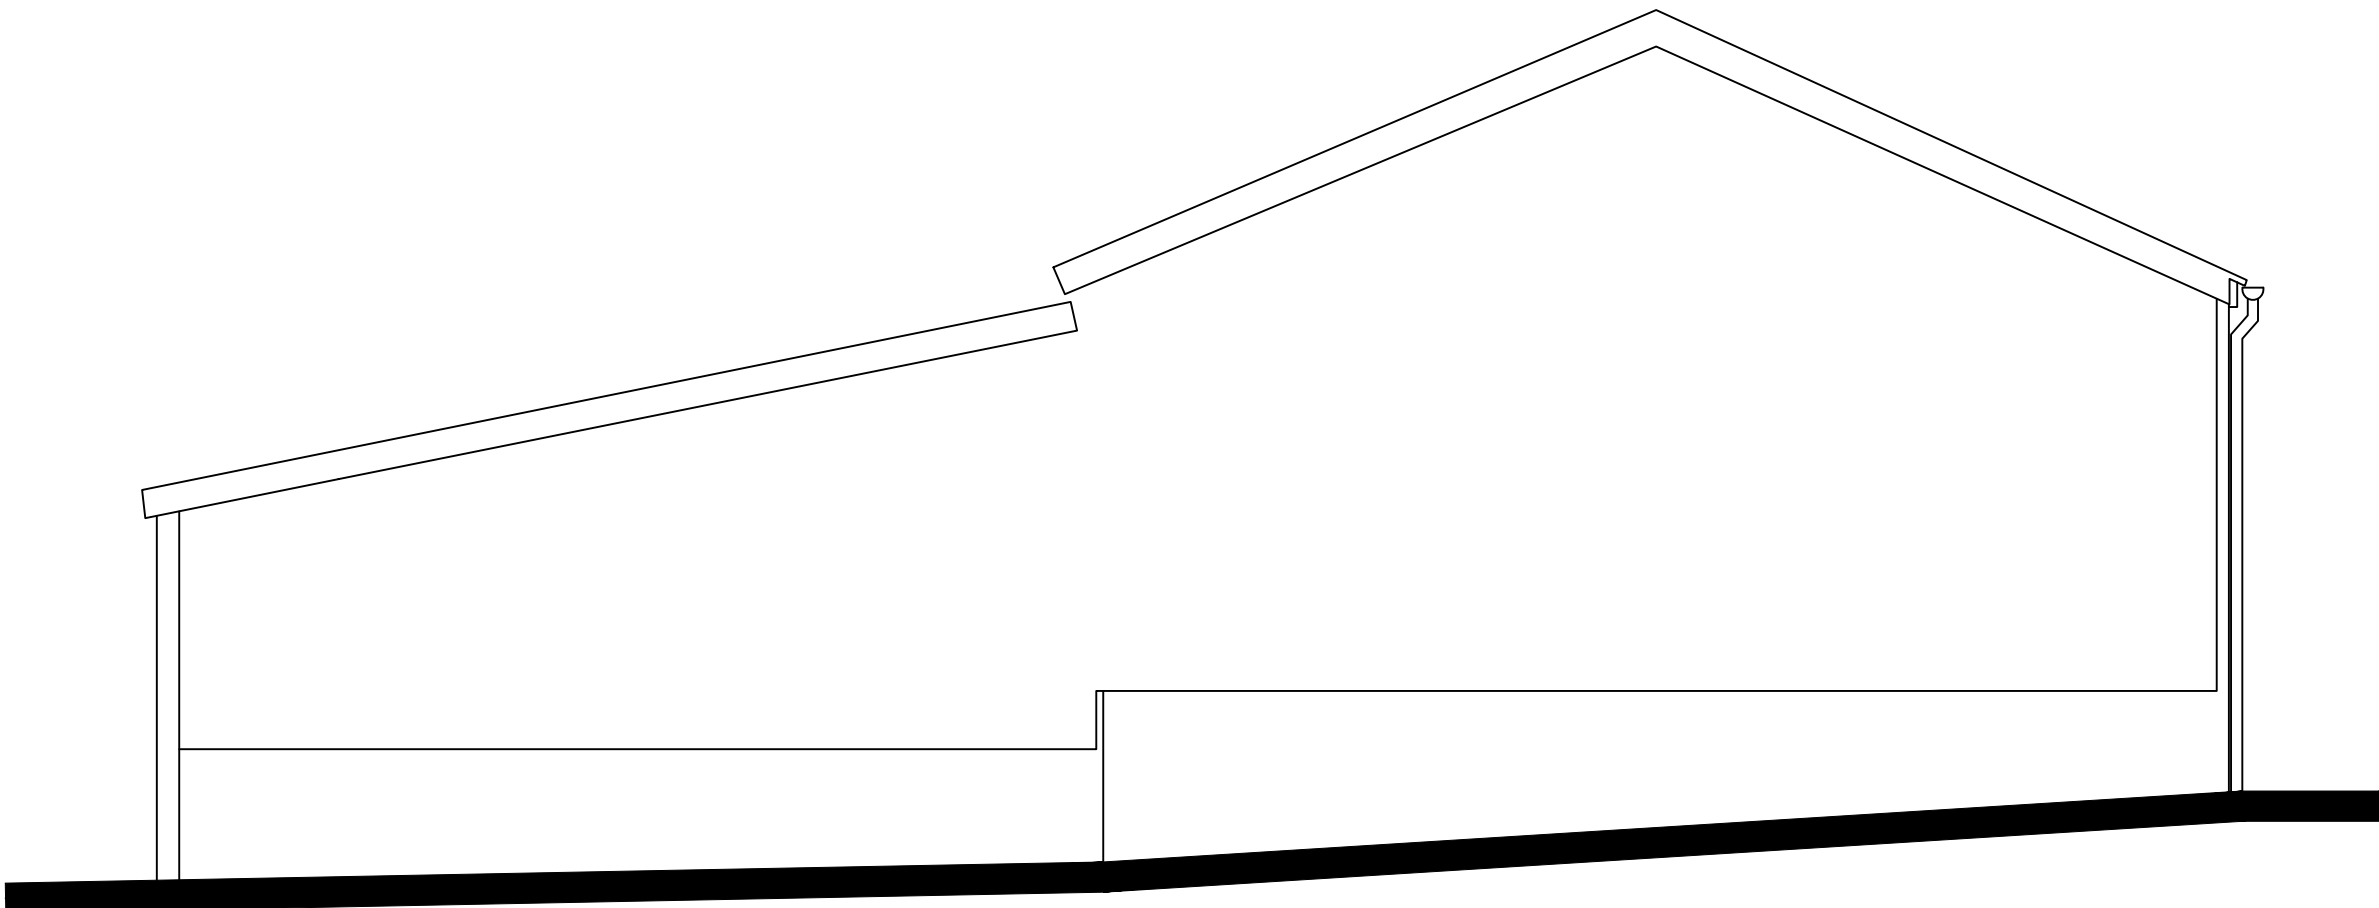


South Elevation



West Elevation

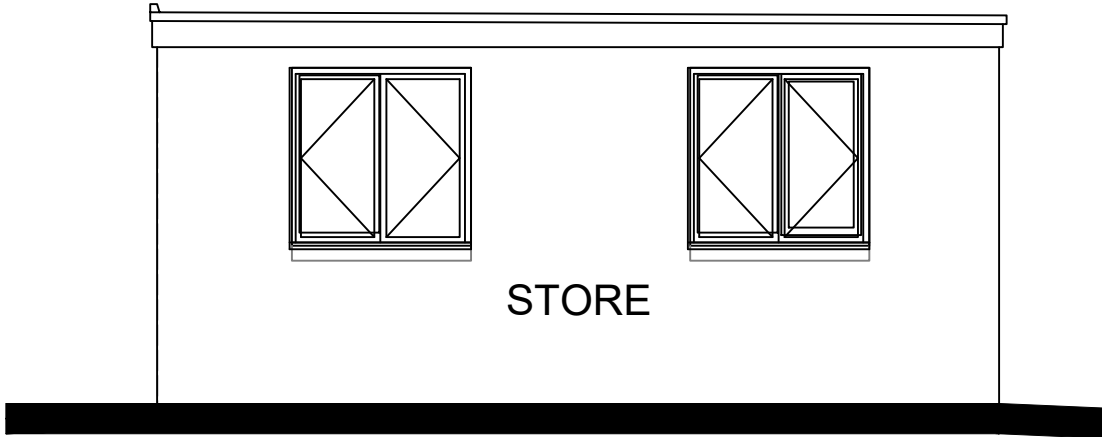


West Elevation

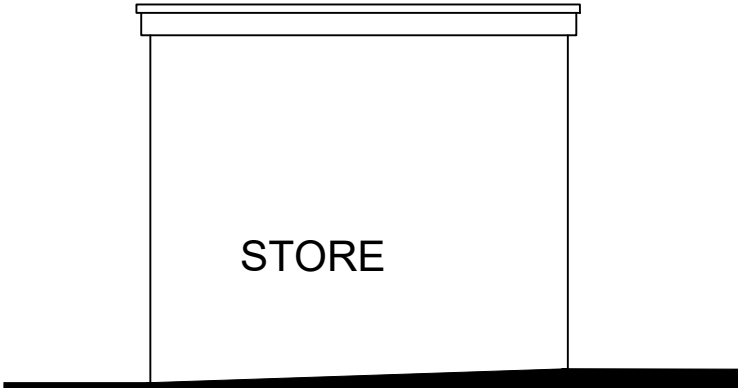

South Elevation



East Elevation

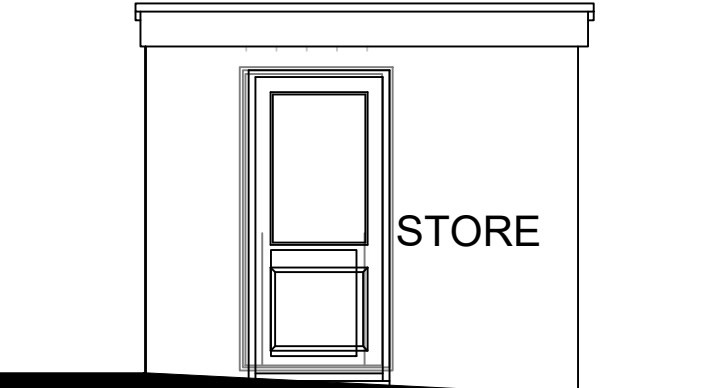

North Elevation

ELEVATIONS OF BUILDING 2 & STORE



Client Palmarium Properties
78 Reading Road
Finchamstead
Wokingham
RG40 4RA

Project
PLANNING APPLICATION

Drawing Title
ELEVATIONS OF BUILDING 2 & STORE

Agent
Richard Bayley Associates
M: 07831 189463
E: richard@richardbayley.com

Status	PLANNING	
Date	June 2025	
Scale	A3 @ 1:50	
Drawing Number	E58/003	Revision