





EXISTING SOUTH WEST ELEVATION (FRONT) - 1:100

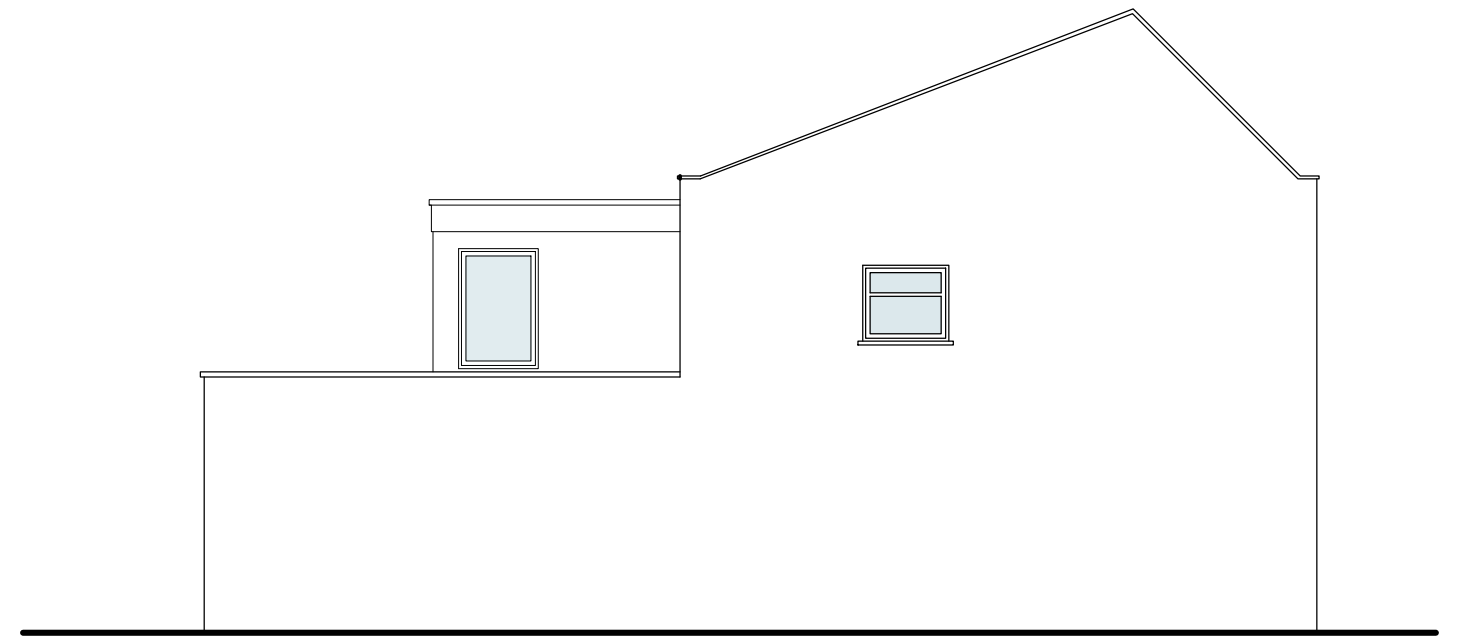

EXISTING NORTH WEST ELEVATION (SIDE) - 1:100

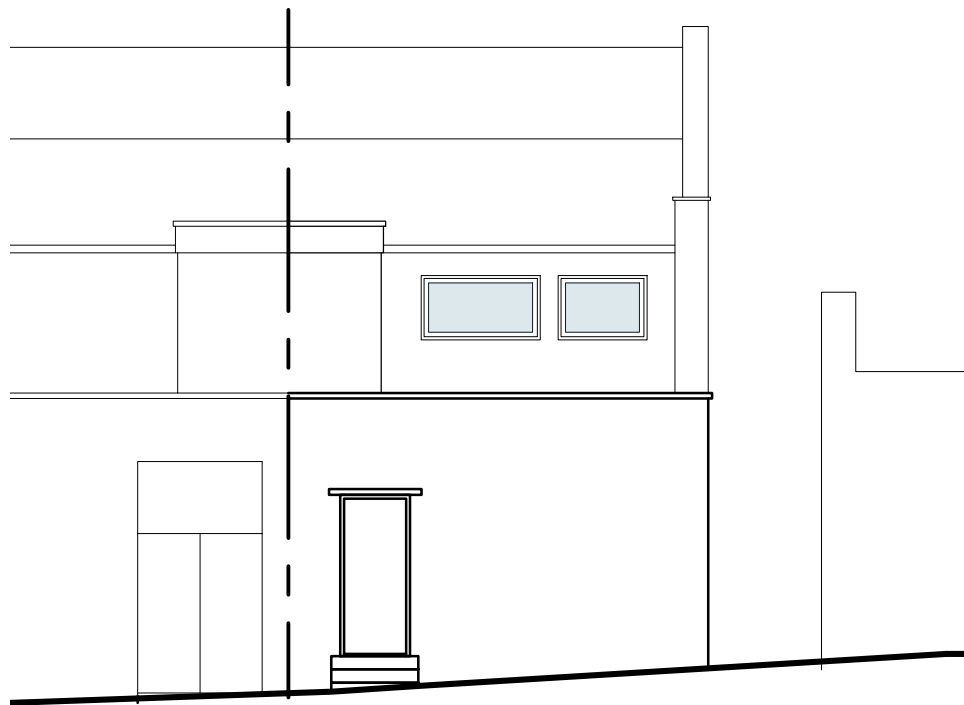

EXISTING NORTH EAST ELEVATION (REAR) - 1:100

1:100 scale Bar
This Drawing has been produced for printing onto A3 size paper,
if printing in another paper size, use the scale bar below for ref.:



A	Existing North West window included (originally missed).	23/12/25
REV	COMMENTS	DATE



CLIENT Mr Chris Ballard
PROJECT 10 Wargrave Road
Twyford, Reading - RG10 9PG
DRAWING Existing Elevations

STATUS Planning **DATE** Nov 2025
SCALE 1:100 @ A3 **DRAWN** **RC** **CHECKED** **NO** 4011/101 **REV** A

THIS DRAWING MUST NOT BE SCALED UNLESS ISSUED FOR PLANNING PURPOSES. ALL DIMENSIONS ARE TO BE VERIFIED PRIOR TO SETTING OUT, COMMENCING WORK, OR PRODUCTION OF FABRICATION DRAWINGS. REPORT ANY DISCREPANCIES TO THE SUPERVISING OFFICER IMMEDIATELY. ©

NO EXTERNAL ALTERATIONS ARE BEING
PROPOSED WITH THIS DEVELOPMENT