




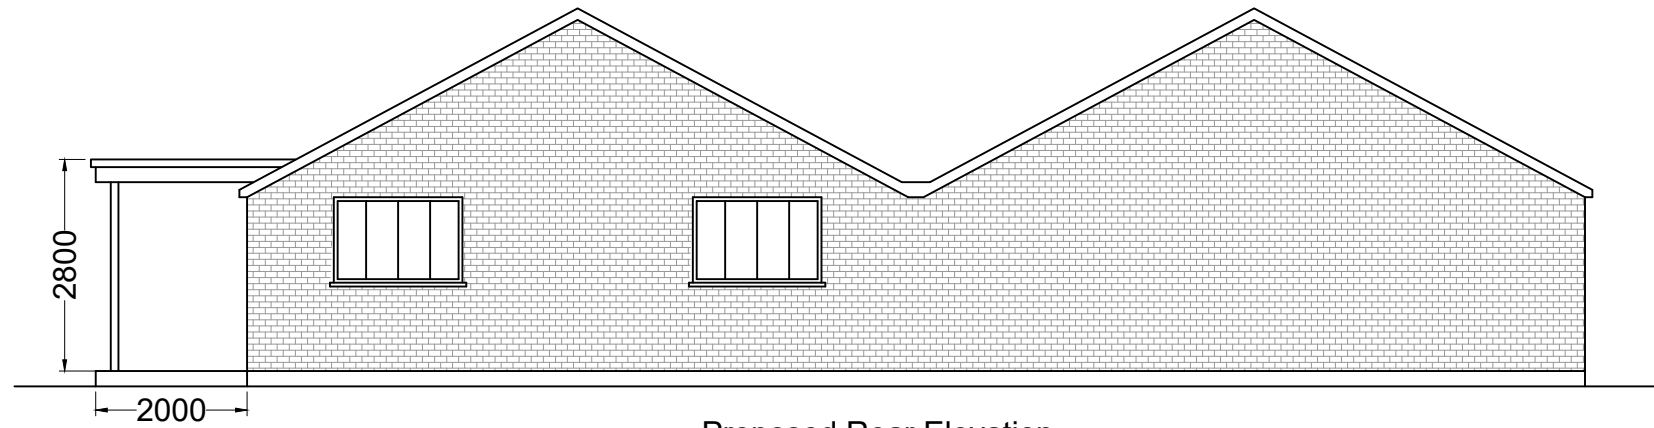

Proposed Rear Elevation

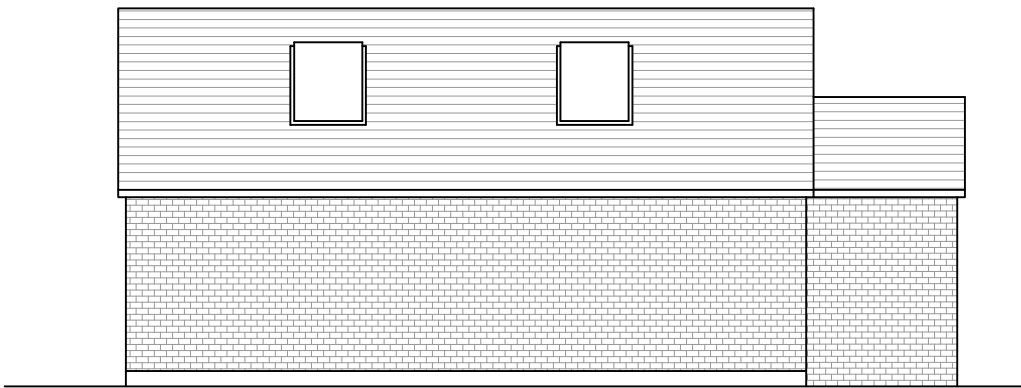

Proposed Left Elevation

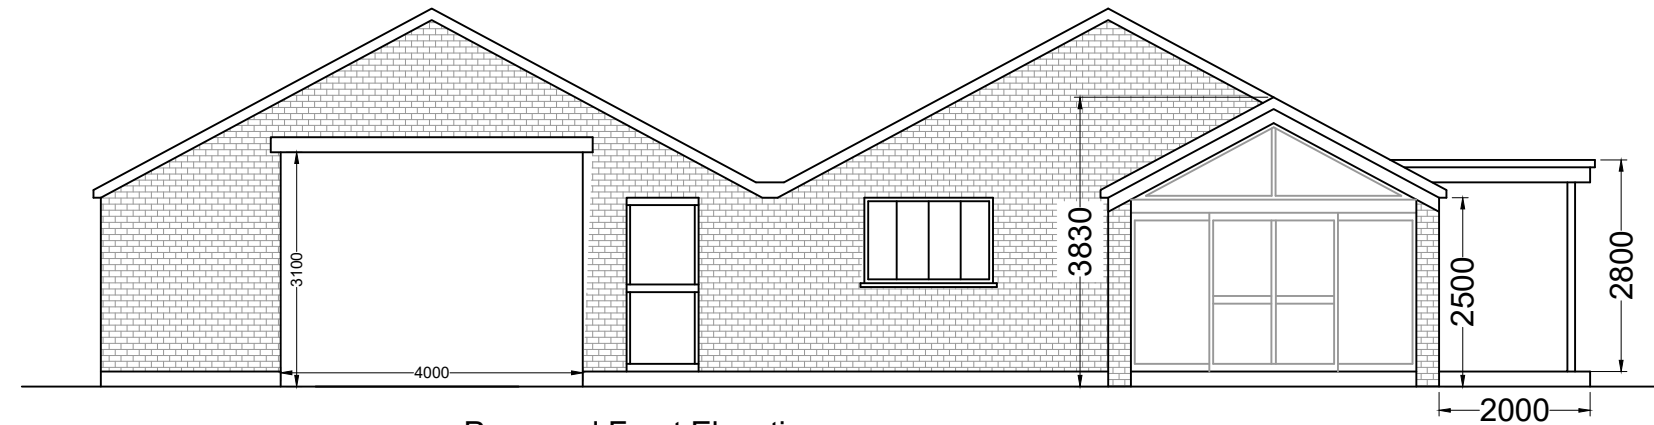

Proposed Front Elevation



Proposed Right Elevation

PLANNING

Applicant Name		Mrs Oudsia Rukhsar				Abu Fahad Design & Build Ltd 86-90, 3rd Floor Paul Street London EC2A 4NE	
Project	Outbuilding for Motorhome & Leisure room						
Site address		Bismillah House, Brookers Hill, Reading RG2					
Drawn by		FC	Paper Size		A3	Drawing Number PL02	Contact Us fahadchy3dartist@gmail.com 07525784987
Date	29/09/2024		Scale	1:100 @ A3			
Project No.		FLDE/24	Revision				

DISCLAIMER :
Drawing to be read in conjunction with all other relevant documentation.
All written dimensions to be checked on site before work commences.
Discrepancies where identified must be reported to the designer.

