


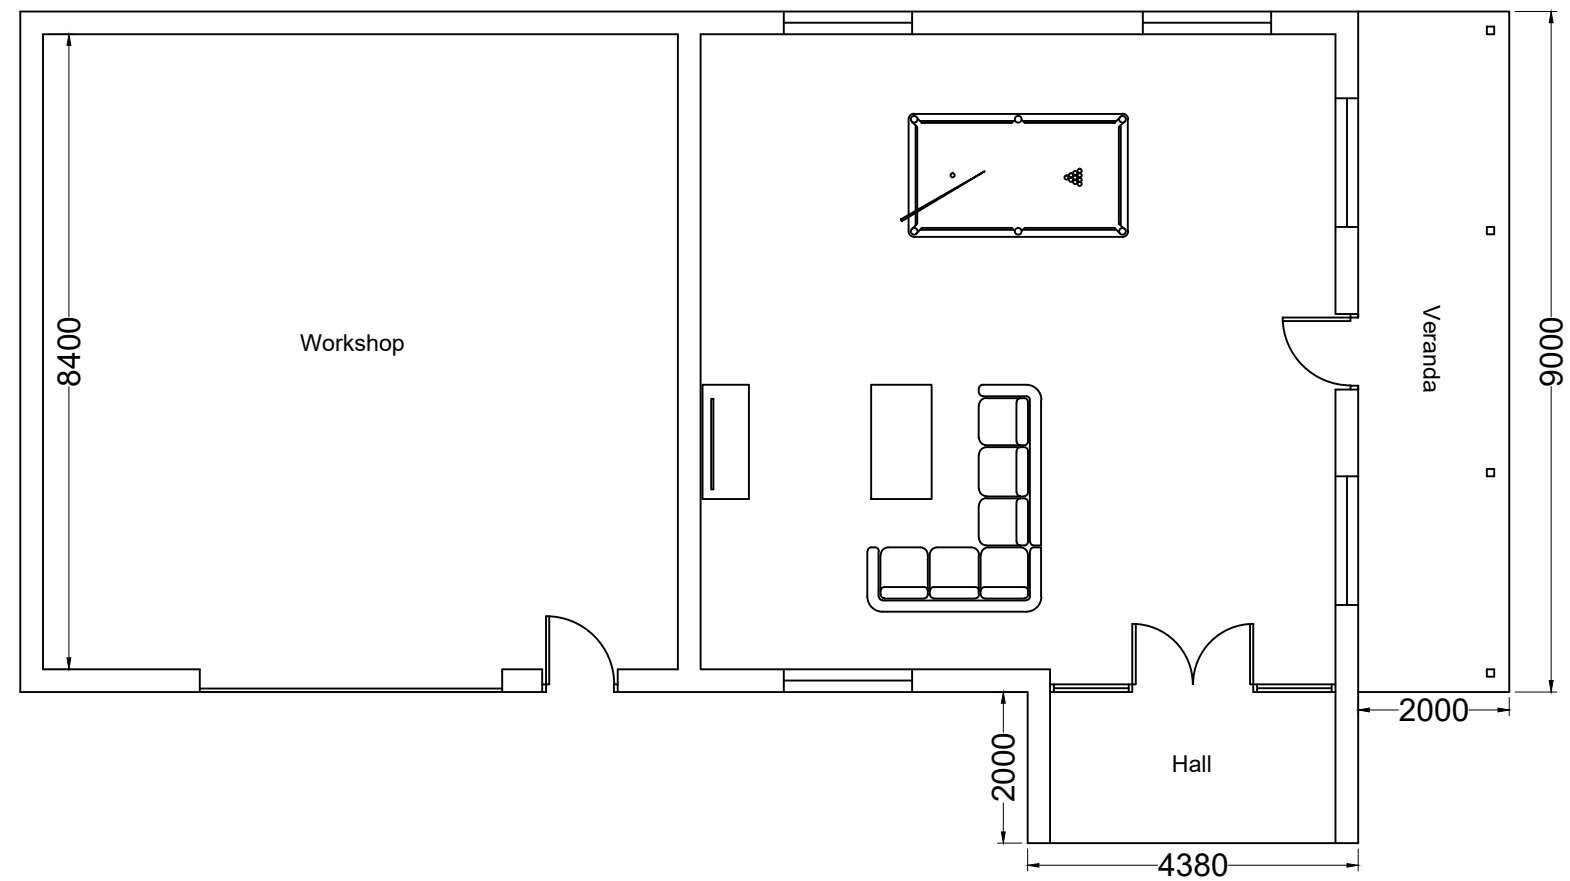

Proposed Front Elevation

 ABU FAHAD DESIGN & BUILD LTD	PLANNING										DISCLAIMER : Drawing to be read in conjunction with all other relevant documentation. All written dimensions to be checked on site before work commences. Discrepancies where identified must be reported to the designer. 012345678910 M 1:100															
	Applicant Name		Mrs Oudsia Rukhsar																		Abu Fahad Design & Build Ltd 86-90, 3rd Floor Paul Street London EC2A 4NE					
	Project	Outbuilding for Motorhome & Leisure room																								
	Site address		Bismillah House, Brookers Hill, Reading RG2																							
	Drawn by		FC		Paper Size		A3		Drawing Number PL01												Contact Us	fahadchy3dartist@gmail.com 07525784987				
	Date	29/09/2024		Scale	1:100 @ A3																					
	Project No.		FLDE/24		Revision																					