


Notes:
This drawing is not for construction purposes. All dimensions must be checked on site prior to manufacture. Any errors discovered to be highlighted to AJK Architecture + Design Ltd. All rights reserved. No reproduction, in any form, is permitted without prior written consent.
Copyright AJK Architecture + Design Ltd 2016 ©

These plans are a laser measured survey undertaken by others IN 2024. The drawings are a fair representation of the premises for present purposes. copyright is held by the author: no unauthorised use shall be made of the drawings. given dimensions are in mm.


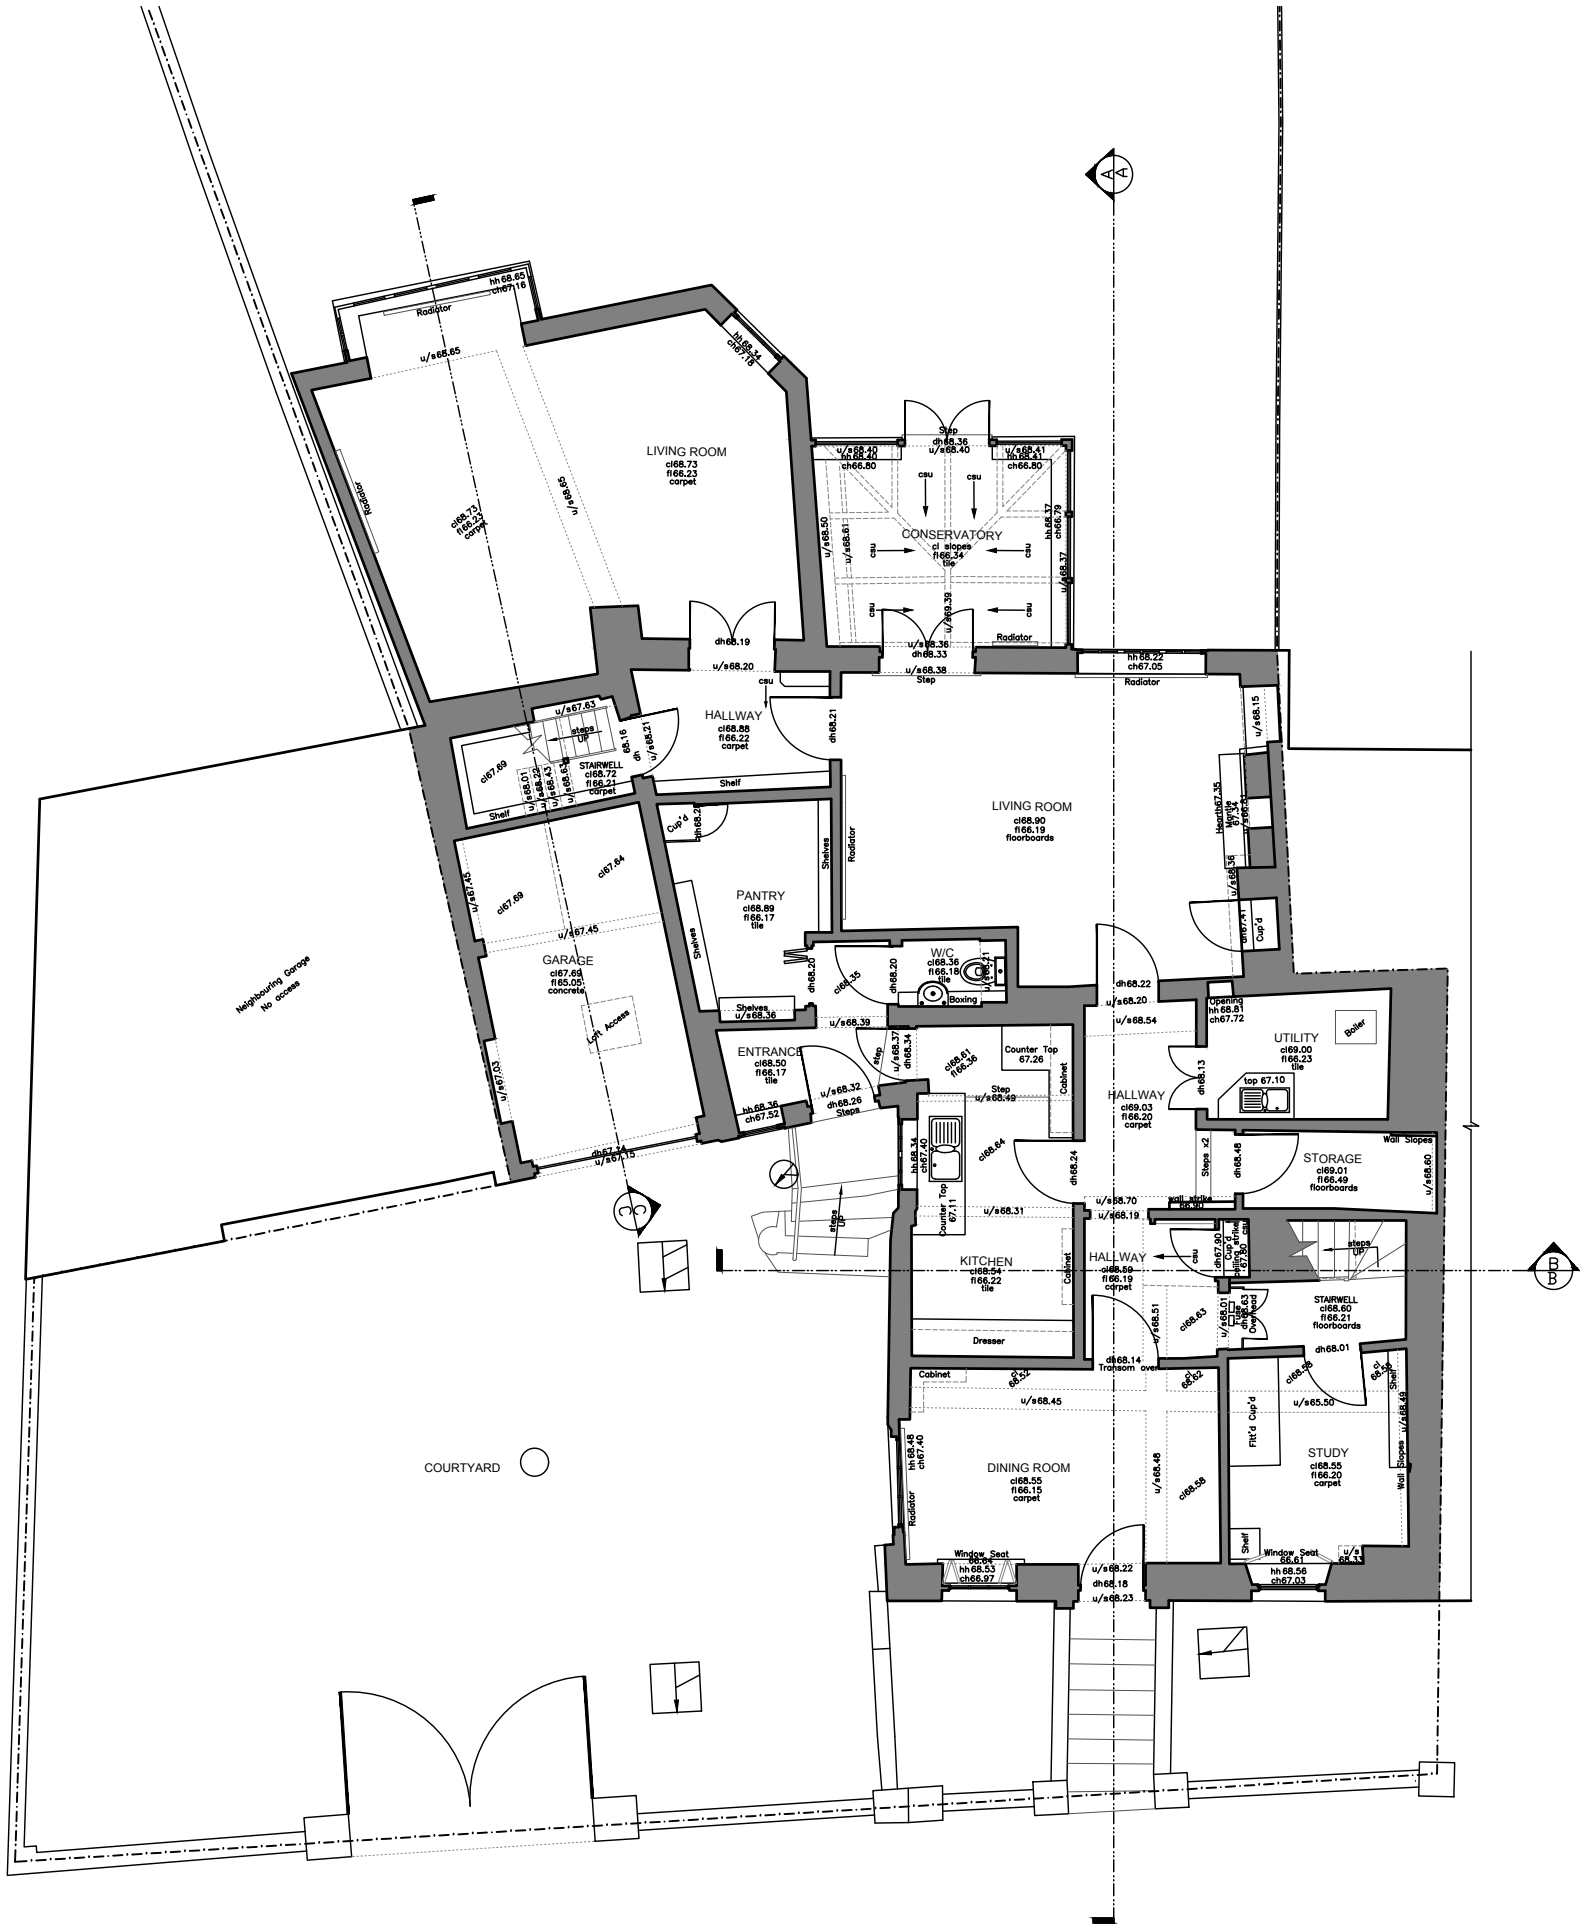


1 GROUND FLOOR PLAN

	AJK ARCHITECTURE + DESIGN LTD STUDIO 121, 170 KENNINGTON LANE LONDON SE11 5DP T: 020 3859 7618 M: 07773 287 283 W: ajkad.co.uk E: info@ajkad.co.uk
	47, THE TERRACE, WOKINGHAM, BERKSHIRE, RG40 1BP
MR A KISZCZUK	
EXISTING GROUND FLOOR PLAN	
Scale 1/100 @ A3 Date 11.01.2024 Drawn SP	Drg No 277_03_001

Notes:
This drawing is not for construction purposes. All dimensions must be checked on site prior to manufacture. Any errors discovered to be highlighted to AJK Architecture + Design Ltd. All rights reserved. No reproduction, in any form, is permitted without prior written consent.
Copyright AJK Architecture + Design Ltd 2016 ©

These plans are a laser measured survey undertaken by others IN 2024. The drawings are a fair representation of the premises for present purposes. copyright is held by the author: no unauthorised use shall be made of the drawings. given dimensions are in mm.

 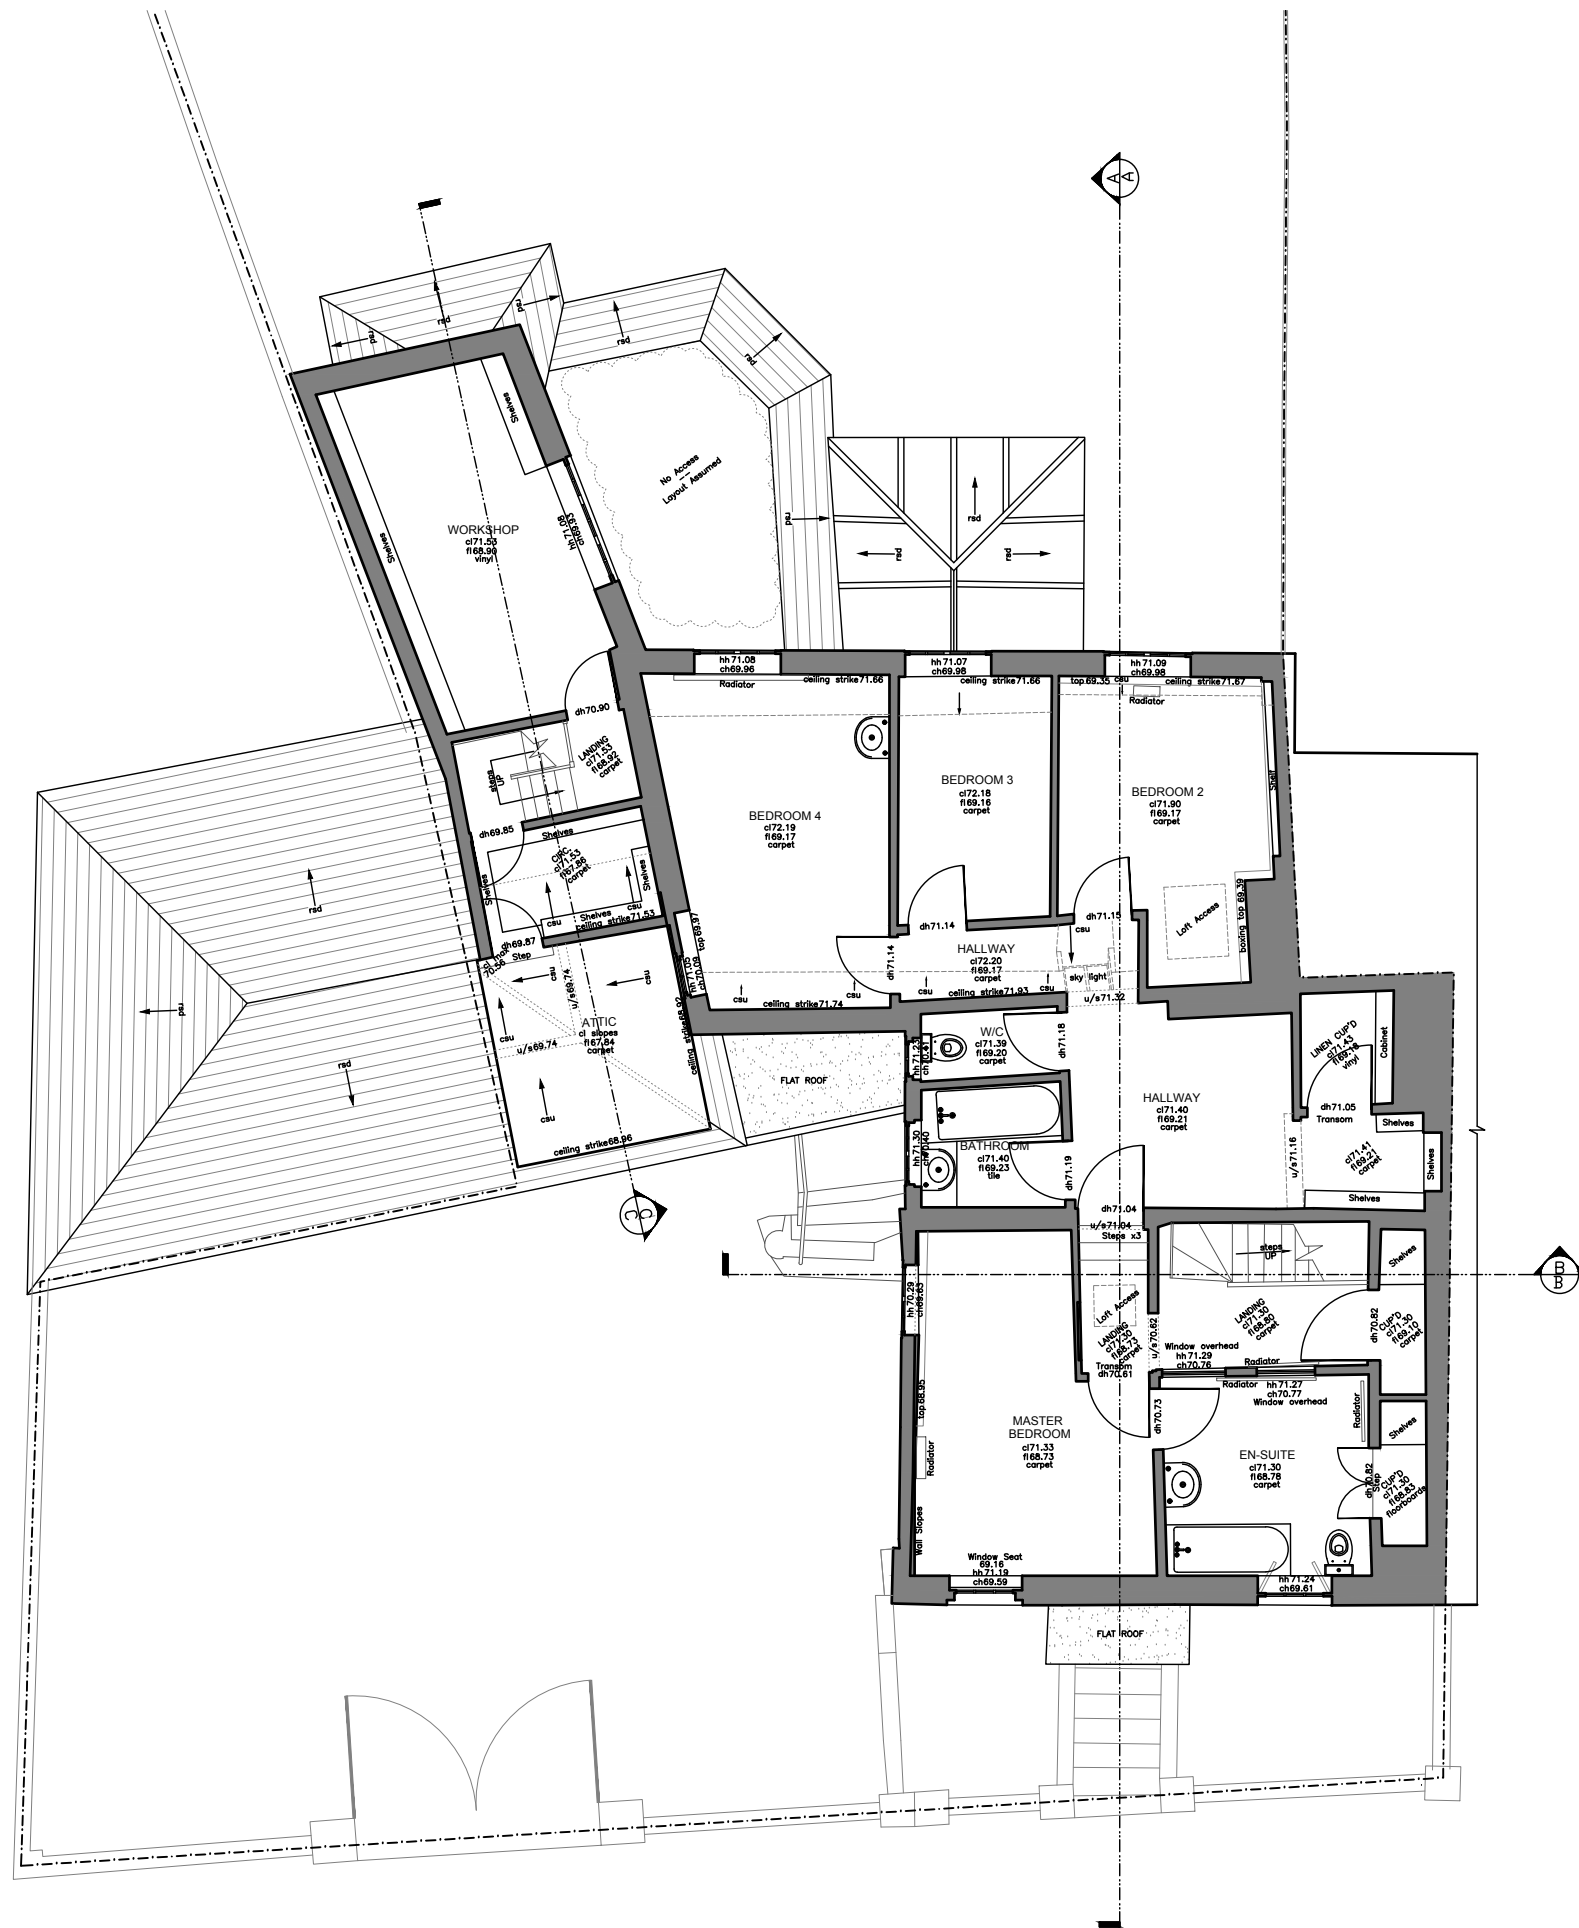

2 FIRST FLOOR PLAN


	AJK ARCHITECTURE + DESIGN LTD
	STUDIO 121, 170 KENNINGTON LANE
	LONDON
	SE11 5DP
	T: 020 3859 7618
M: 07773 287 283	
W: ajkad.co.uk	
E: info@ajkad.co.uk	

47, THE TERRACE,
WOKINGHAM,
BERKSHIRE,
RG40 1BP

MR A KISZCZUK

EXISTING FIRST FLOOR
PLAN

Scale 1/100 @ A3	Drw No
Date 11.01.2024	277_03_002
Drawn SP	

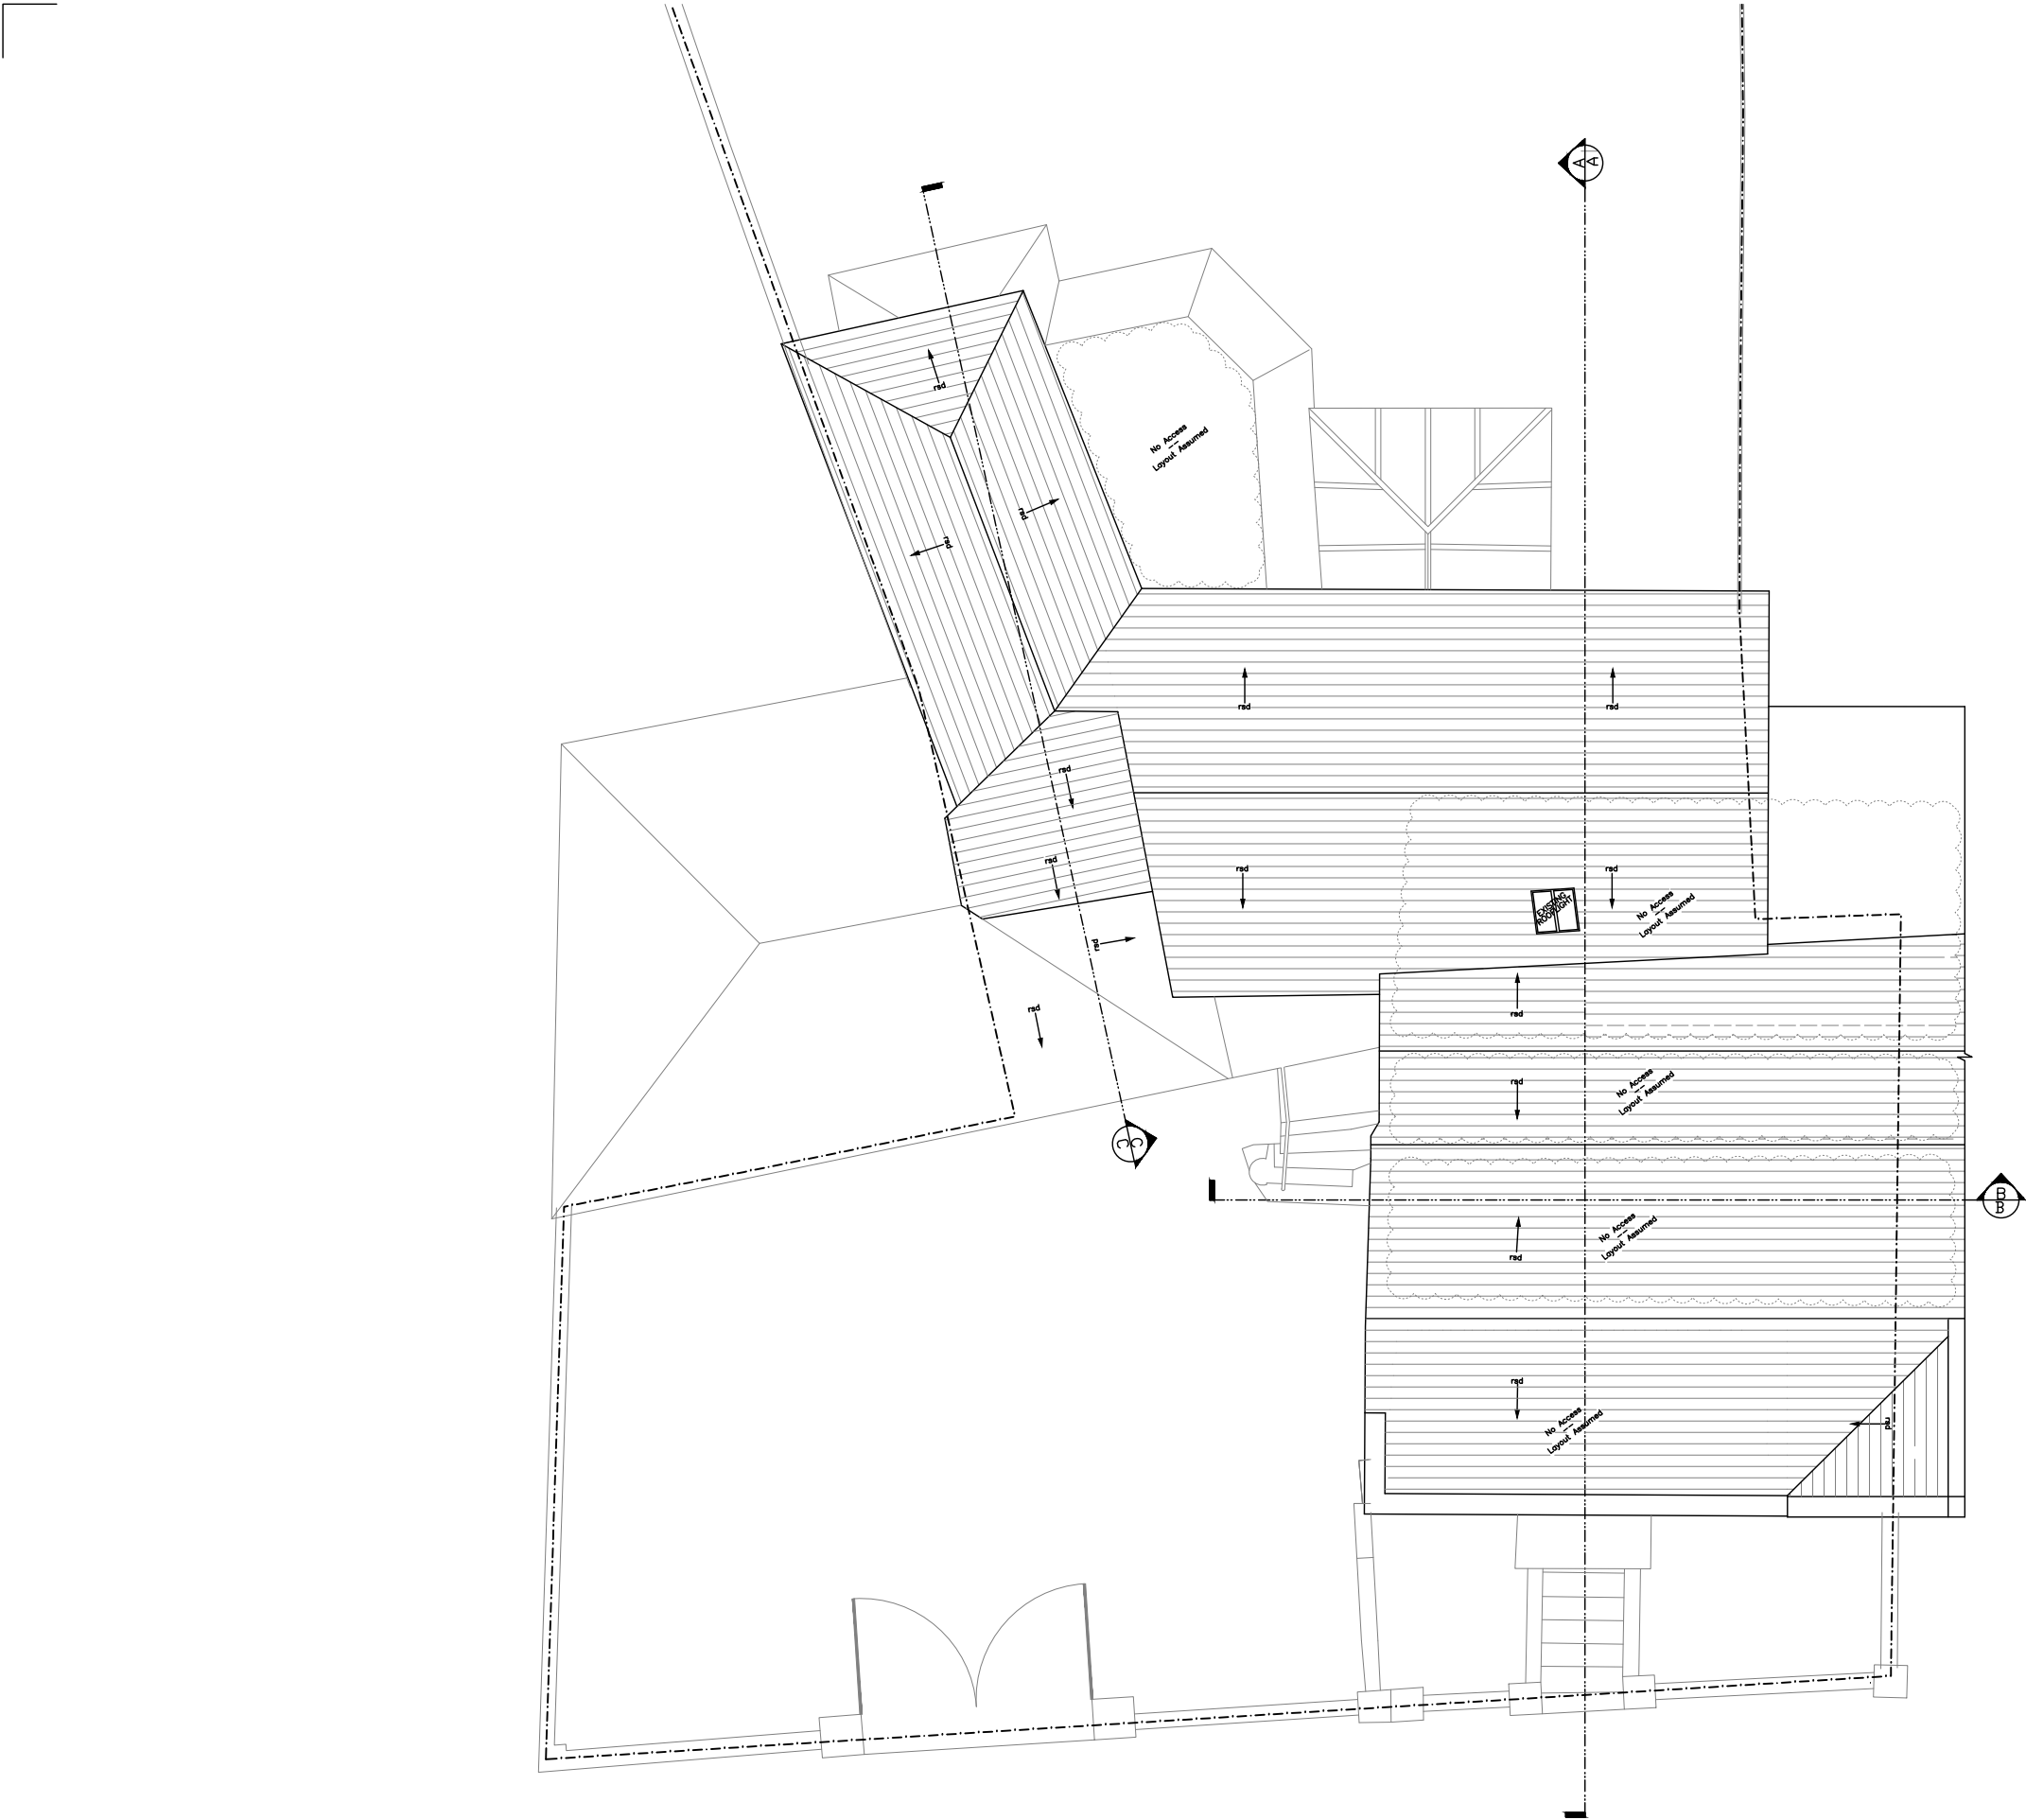

Notes:
This drawing is not for construction purposes. All dimensions must be checked on site prior to manufacture. Any errors discovered to be highlighted to AJK Architecture + Design Ltd. All rights reserved. No reproduction, in any form, is permitted without prior written consent.
Copyright AJK Architecture + Design Ltd 2016 ©


These plans are a laser measured survey undertaken by others IN 2024. The drawings are a fair representation of the premises for present purposes. copyright is held by the author: no unauthorised use shall be made of the drawings. given dimensions are in mm.

	AJK ARCHITECTURE + DESIGN LTD STUDIO 121, 170 KENNINGTON LANE LONDON SE11 5DP
	T: 020 3859 7618 M: 07773 287 283 W: ajkad.co.uk E: info@ajkad.co.uk
	47, THE TERRACE, WOKINGHAM, BERKSHIRE, RG40 1BP
	MR A KISZCZUK


EXISTING ROOF PLAN	
Scale 1/100 @ A3 Date 11.01.2024 Drawn SP	Drw No 277_03_003

Notes:
This drawing is not for construction purposes. All dimensions must be checked on site prior to manufacture. Any errors discovered to be highlighted to AJK Architecture + Design Ltd. All rights reserved. No reproduction, in any form, is permitted without prior written consent.
Copyright AJK Architecture + Design Ltd 2016 ©

These plans are a laser measured survey undertaken by others IN 2024. The drawings are a fair representation of the premises for present purposes. copyright is held by the author: no unauthorised use shall be made of the drawings. given dimensions are in mm.

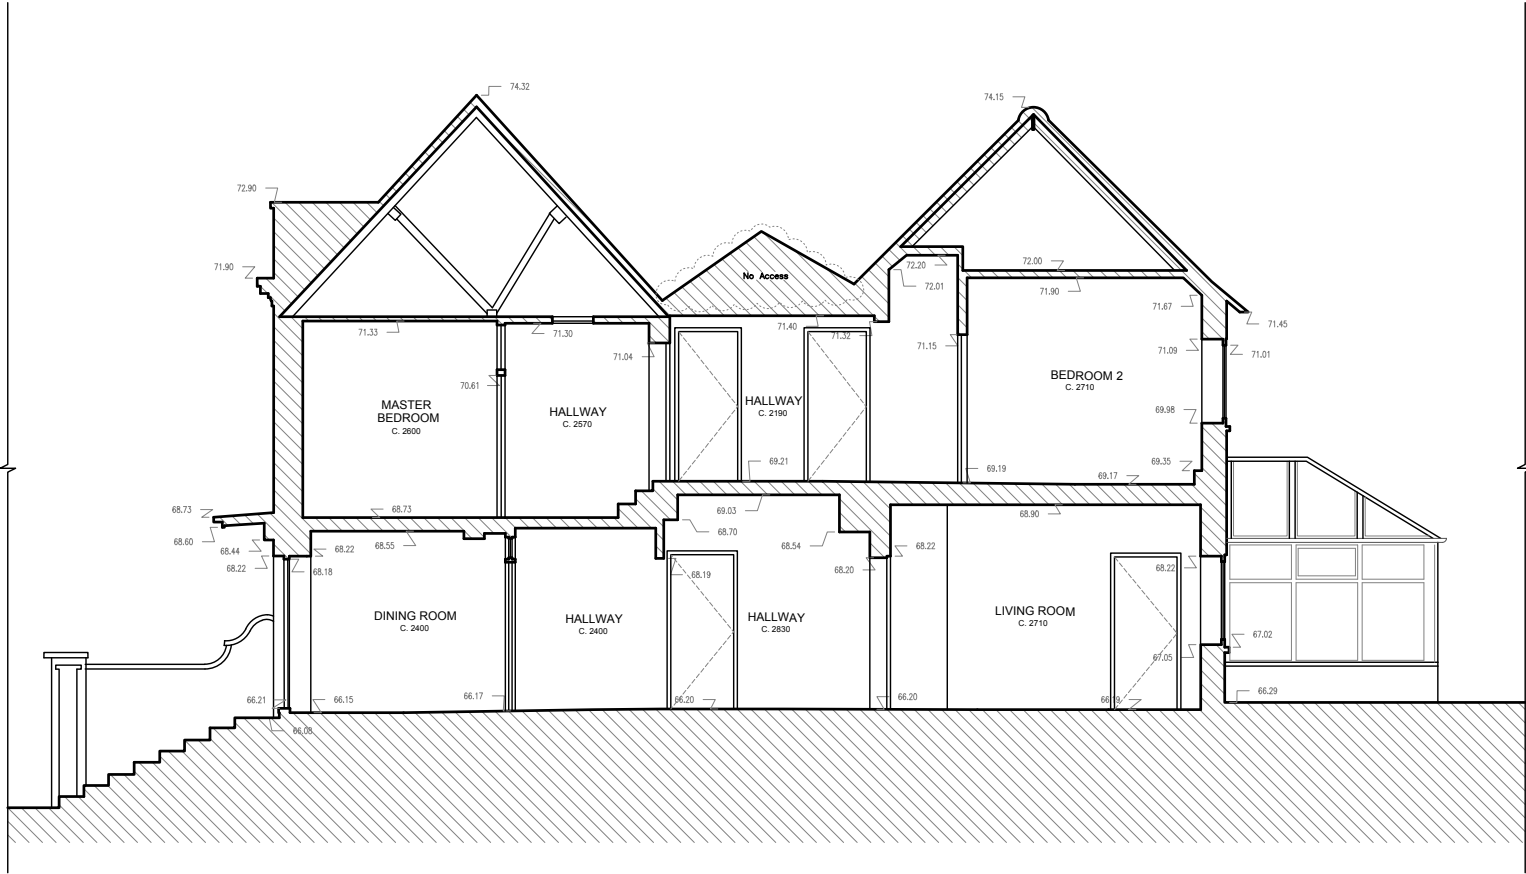

1
04 SECTION AA

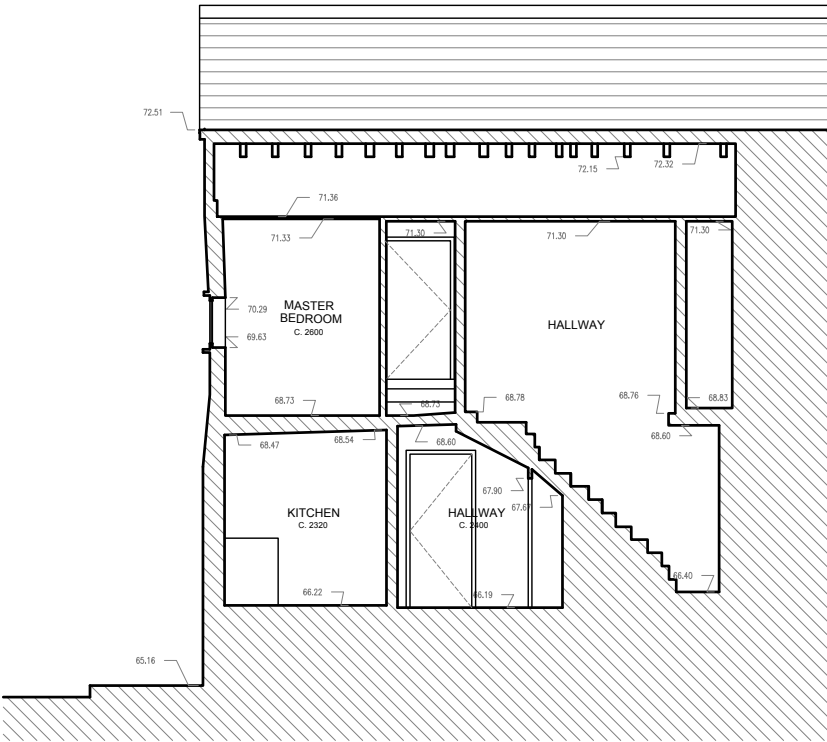

2
04 SECTION BB



ak	AJK ARCHITECTURE + DESIGN LTD
	STUDIO 121, 170 KENNINGTON LANE
	LONDON
	SE11 5DP
	T: 020 3859 7618
	M: 07773 287 283
	W: ajkad.co.uk
	E: info@ajkad.co.uk

47, THE TERRACE,
WOKINGHAM,
BERKSHIRE,
RG40 1BP


MR A KISZCZUK

EXISTING SECTIONS
AA & BB

Scale	1/100 @ A3	Drw No
Date	11.01.2024	277_04_001
Drawn	SP	

Notes:
This drawing is not for construction purposes. All dimensions must be checked on site prior to manufacture. Any errors discovered to be highlighted to AJK Architecture + Design Ltd. All rights reserved. No reproduction, in any form, is permitted without prior written consent.
Copyright AJK Architecture + Design Ltd 2016 ©

These plans are a laser measured survey undertaken by others IN 2024. The drawings are a fair representation of the premises for present purposes. copyright is held by the author: no unauthorised use shall be made of the drawings. given dimensions are in mm.

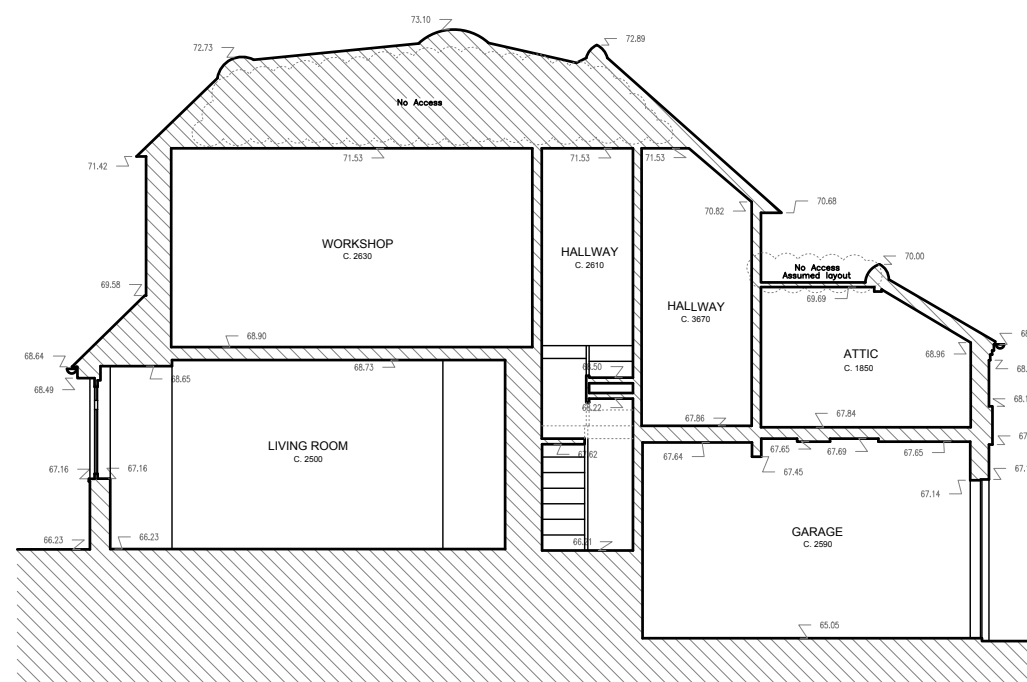



3 SECTION CC
04



	AJK ARCHITECTURE + DESIGN LTD STUDIO 121, 170 KENNINGTON LANE LONDON SE11 5DP	
	T: 020 3859 7618 M: 07773 287 283 W: ajkad.co.uk E: info@ajkad.co.uk	
47, THE TERRACE, WOKINGHAM, BERKSHIRE, RG40 1BP		
MR A KISZCZUK		
EXISTING SECTION CC		
Scale Date Drawn	1/100 @ A3 11.01.2024 SP	Dwg No 277 04 002

Notes:
This drawing is not for construction purposes. All dimensions must be checked on site prior to manufacture. Any errors discovered to be highlighted to AJK Architecture + Design Ltd. All rights reserved. No reproduction, in any form, is permitted without prior written consent.
Copyright AJK Architecture + Design Ltd 2016 ©


These plans are a laser measured survey undertaken by others IN 2024. The drawings are a fair representation of the premises for present purposes. copyright is held by the author: no unauthorised use shall be made of the drawings. given dimensions are in mm.

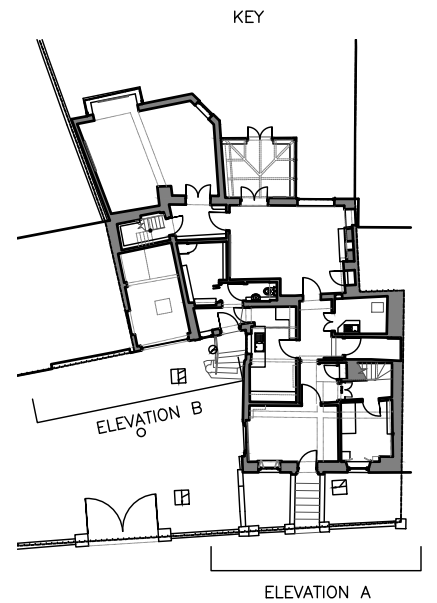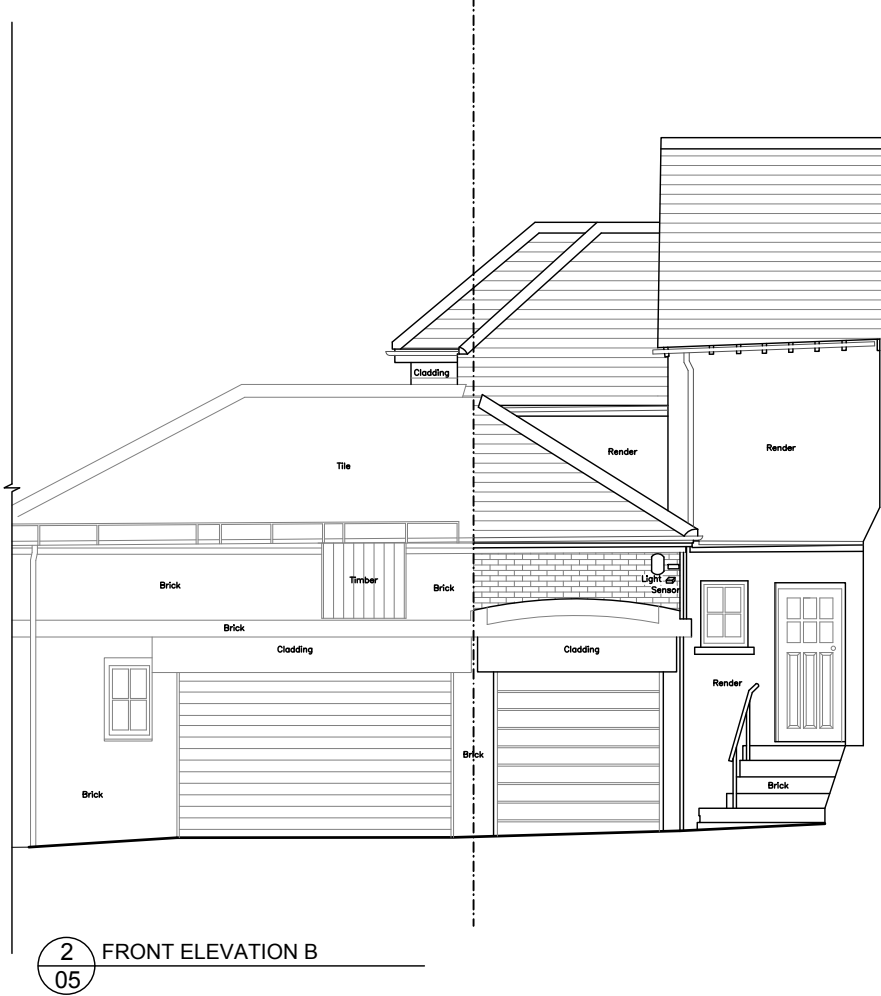

ak	AJK ARCHITECTURE + DESIGN LTD STUDIO 121, 170 KENNINGTON LANE LONDON SE11 5DP T: 020 3859 7618 M: 07773 287 283 W: ajkad.co.uk E: info@ajkad.co.uk
47, THE TERRACE, WOKINGHAM, BERKSHIRE, RG40 1BP	
MR A KISZCZUK	
EXISTING FRONT ELEVATIONS	
Scale 1/100 @ A3 Date 11.01.2024 Drawn SP	Dwg No 277_05_001

Notes:
This drawing is not for construction purposes. All dimensions must be checked on site prior to manufacture. Any errors discovered to be highlighted to AJK Architecture + Design Ltd. All rights reserved. No reproduction, in any form, is permitted without prior written consent.
Copyright AJK Architecture + Design Ltd 2016 ©

These plans are a laser measured survey undertaken by others IN 2024. The drawings are a fair representation of the premises for present purposes. copyright is held by the author: no unauthorised use shall be made of the drawings. given dimensions are in mm.

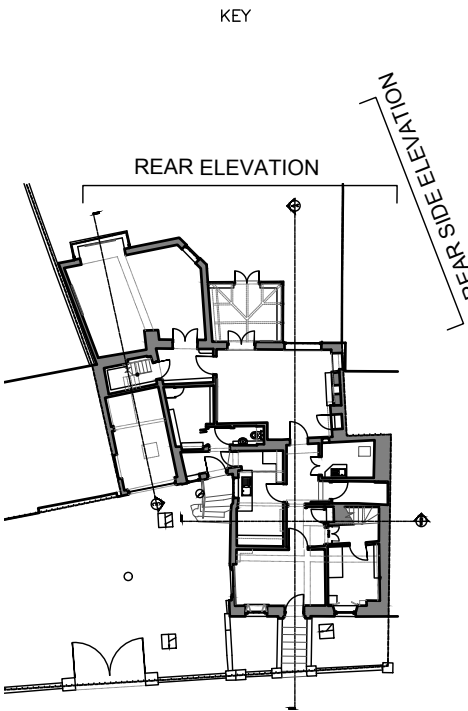


ak	AJK ARCHITECTURE + DESIGN LTD STUDIO 121, 170 KENNINGTON LANE LONDON SE11 5DP T: 020 3859 7618 M: 07773 287 283 W: ajkad.co.uk E: info@ajkad.co.uk
47, THE TERRACE, WOKINGHAM, BERKSHIRE, RG40 1BP	
MR A KISZCZUK	
EXISTING REAR ELEVATIONS	
Scale 1/100 @ A3 Date 11.01.2024 Drawn SP	Dwg No 277_05_002

Notes:
This drawing is not for construction purposes. All dimensions must be checked on site prior to manufacture. Any errors discovered to be highlighted to AJK Architecture + Design Ltd. All rights reserved. No reproduction, in any form, is permitted without prior written consent.
Copyright AJK Architecture + Design Ltd 2016 ©

These plans are a laser measured survey undertaken by others IN 2024. The drawings are a fair representation of the premises for present purposes. copyright is held by the author: no unauthorised use shall be made of the drawings. given dimensions are in mm.



5 SIDE (NORTH WEST) ELEVATION

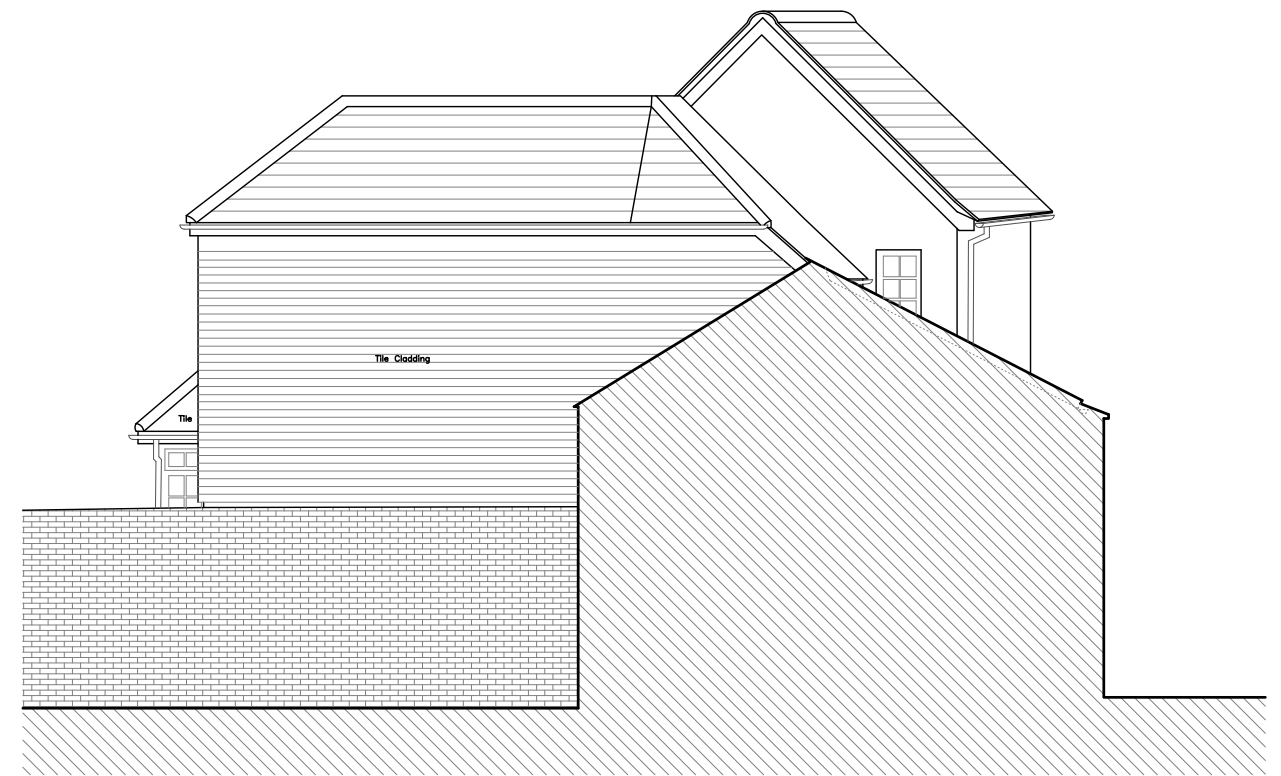

6 SIDE(WEST) ELEVATION

0 2 4 6m

	AJK ARCHITECTURE + DESIGN LTD STUDIO 121, 170 KENNINGTON LANE LONDON SE11 5DP T: 020 3859 7618 M: 07773 287 283 W: ajkad.co.uk E: info@ajkad.co.uk
47, THE TERRACE, WOKINGHAM, BERKSHIRE, RG40 1BP	
MR A KISZCZUK	
EXISTING SIDE ELEVATIONS	
Scale 1/100 @ A3 Date 11.01.2024 Drawn SP	Dwg No 277_05_003