
 


Notes:
This drawing is not for construction purposes. All dimensions must be checked on site prior to manufacture. Any errors discovered to be highlighted to AJK Architecture + Design Ltd. All rights reserved. No reproduction, in any form, is permitted without prior written consent.
Copyright AJK Architecture + Design Ltd 2016 ©

These plans are a laser measured survey undertaken by others IN 2024. The drawings are a fair representation of the premises for present purposes. copyright is held by the author: no unauthorised use shall be made of the drawings. given dimensions are in mm.

- Legend:
-  new wall to be constructed
 -  wall to be demolished

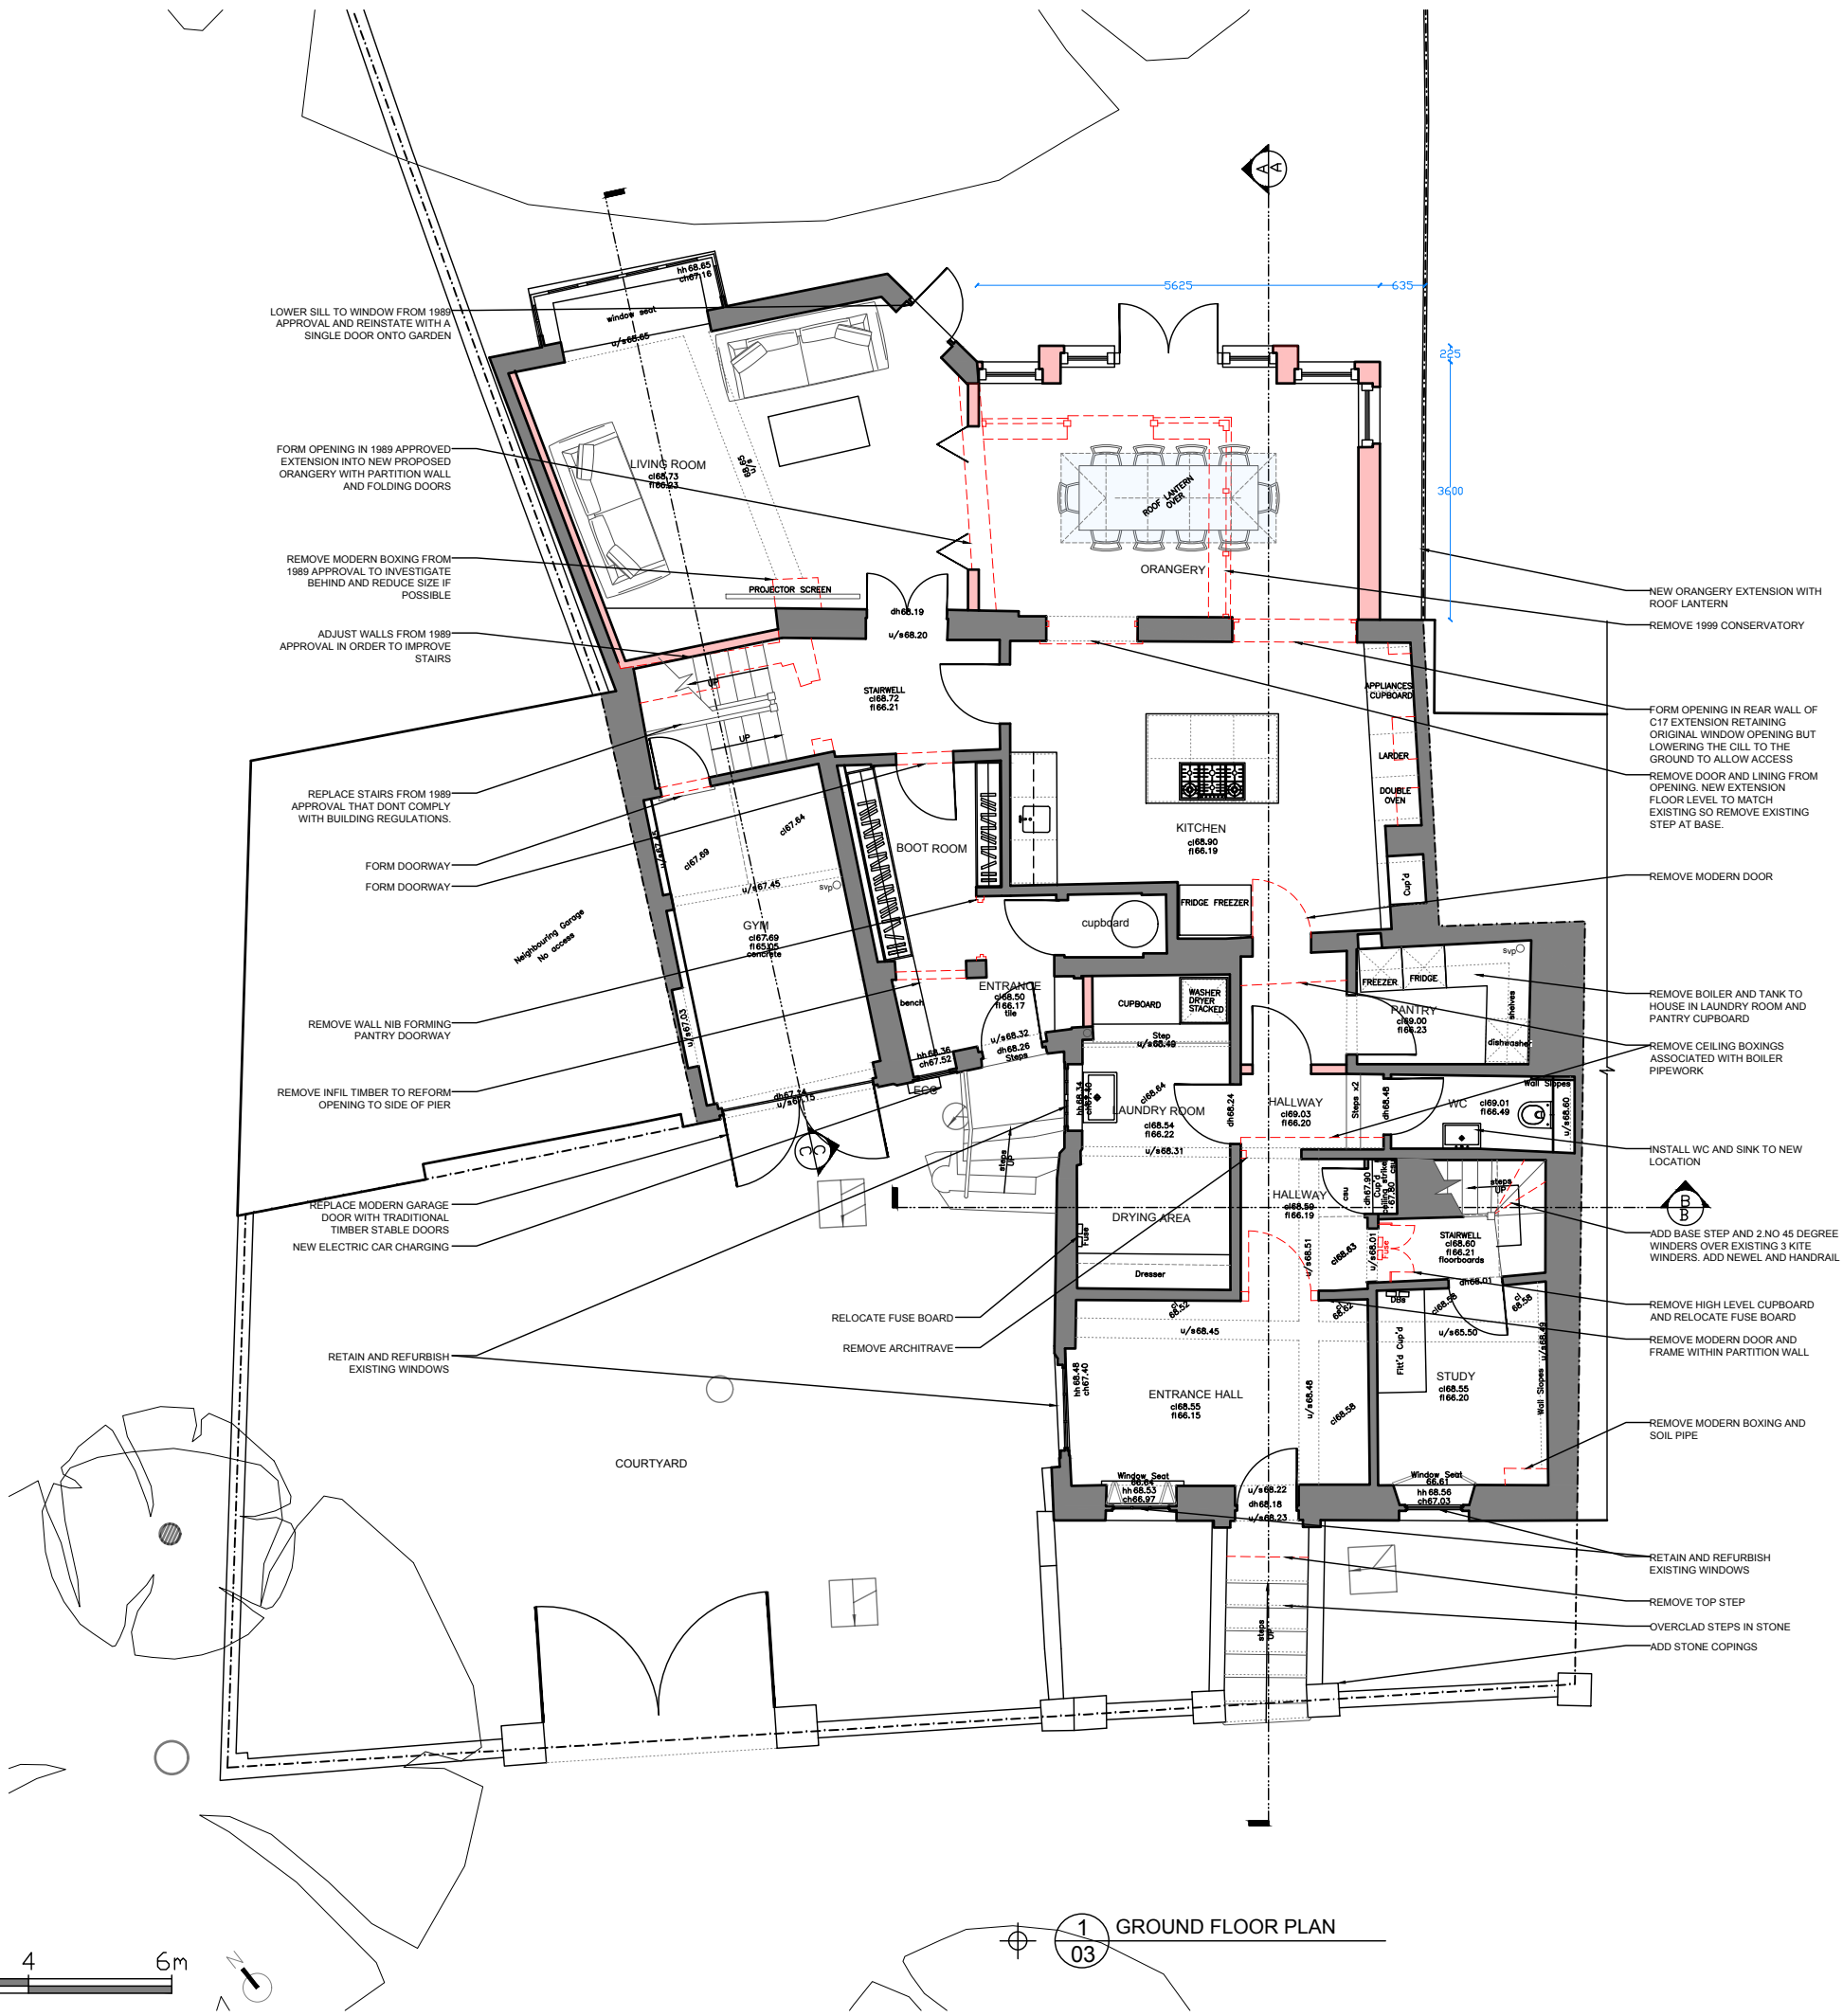

REV.B_REVISD TO CLIENT COMMENTS_AJK_OCT 24
REV.A_REVISD TO BHO COMMENTS_AJK_SEPT 24

	AJK ARCHITECTURE + DESIGN LTD STUDIO 121, 170 KENNINGTON LANE LONDON SE11 5DP T: 020 3859 7618 M: 07773 287 283 W: ajkad.co.uk E: info@ajkad.co.uk
47, THE TERRACE, WOKINGHAM, BERKSHIRE, RG40 1BP	
MR A KISZCZUK	
PROPOSED GROUND FLOOR PLAN	
Scale 1/100 @ A3 Date 11.01.2024 Drawn SP	Drg No B 277_03_101


Notes:
This drawing is not for construction purposes. All dimensions must be checked on site prior to manufacture. Any errors discovered to be highlighted to AJK Architecture + Design Ltd. All rights reserved. No reproduction, in any form, is permitted without prior written consent.
Copyright AJK Architecture + Design Ltd 2016 ©

These plans are a laser measured survey undertaken by others IN 2024. The drawings are a fair representation of the premises for present purposes. copyright is held by the author: no unauthorised use shall be made of the drawings. given dimensions are in mm.

Legend:

new wall to be constructed

wall to be demolished

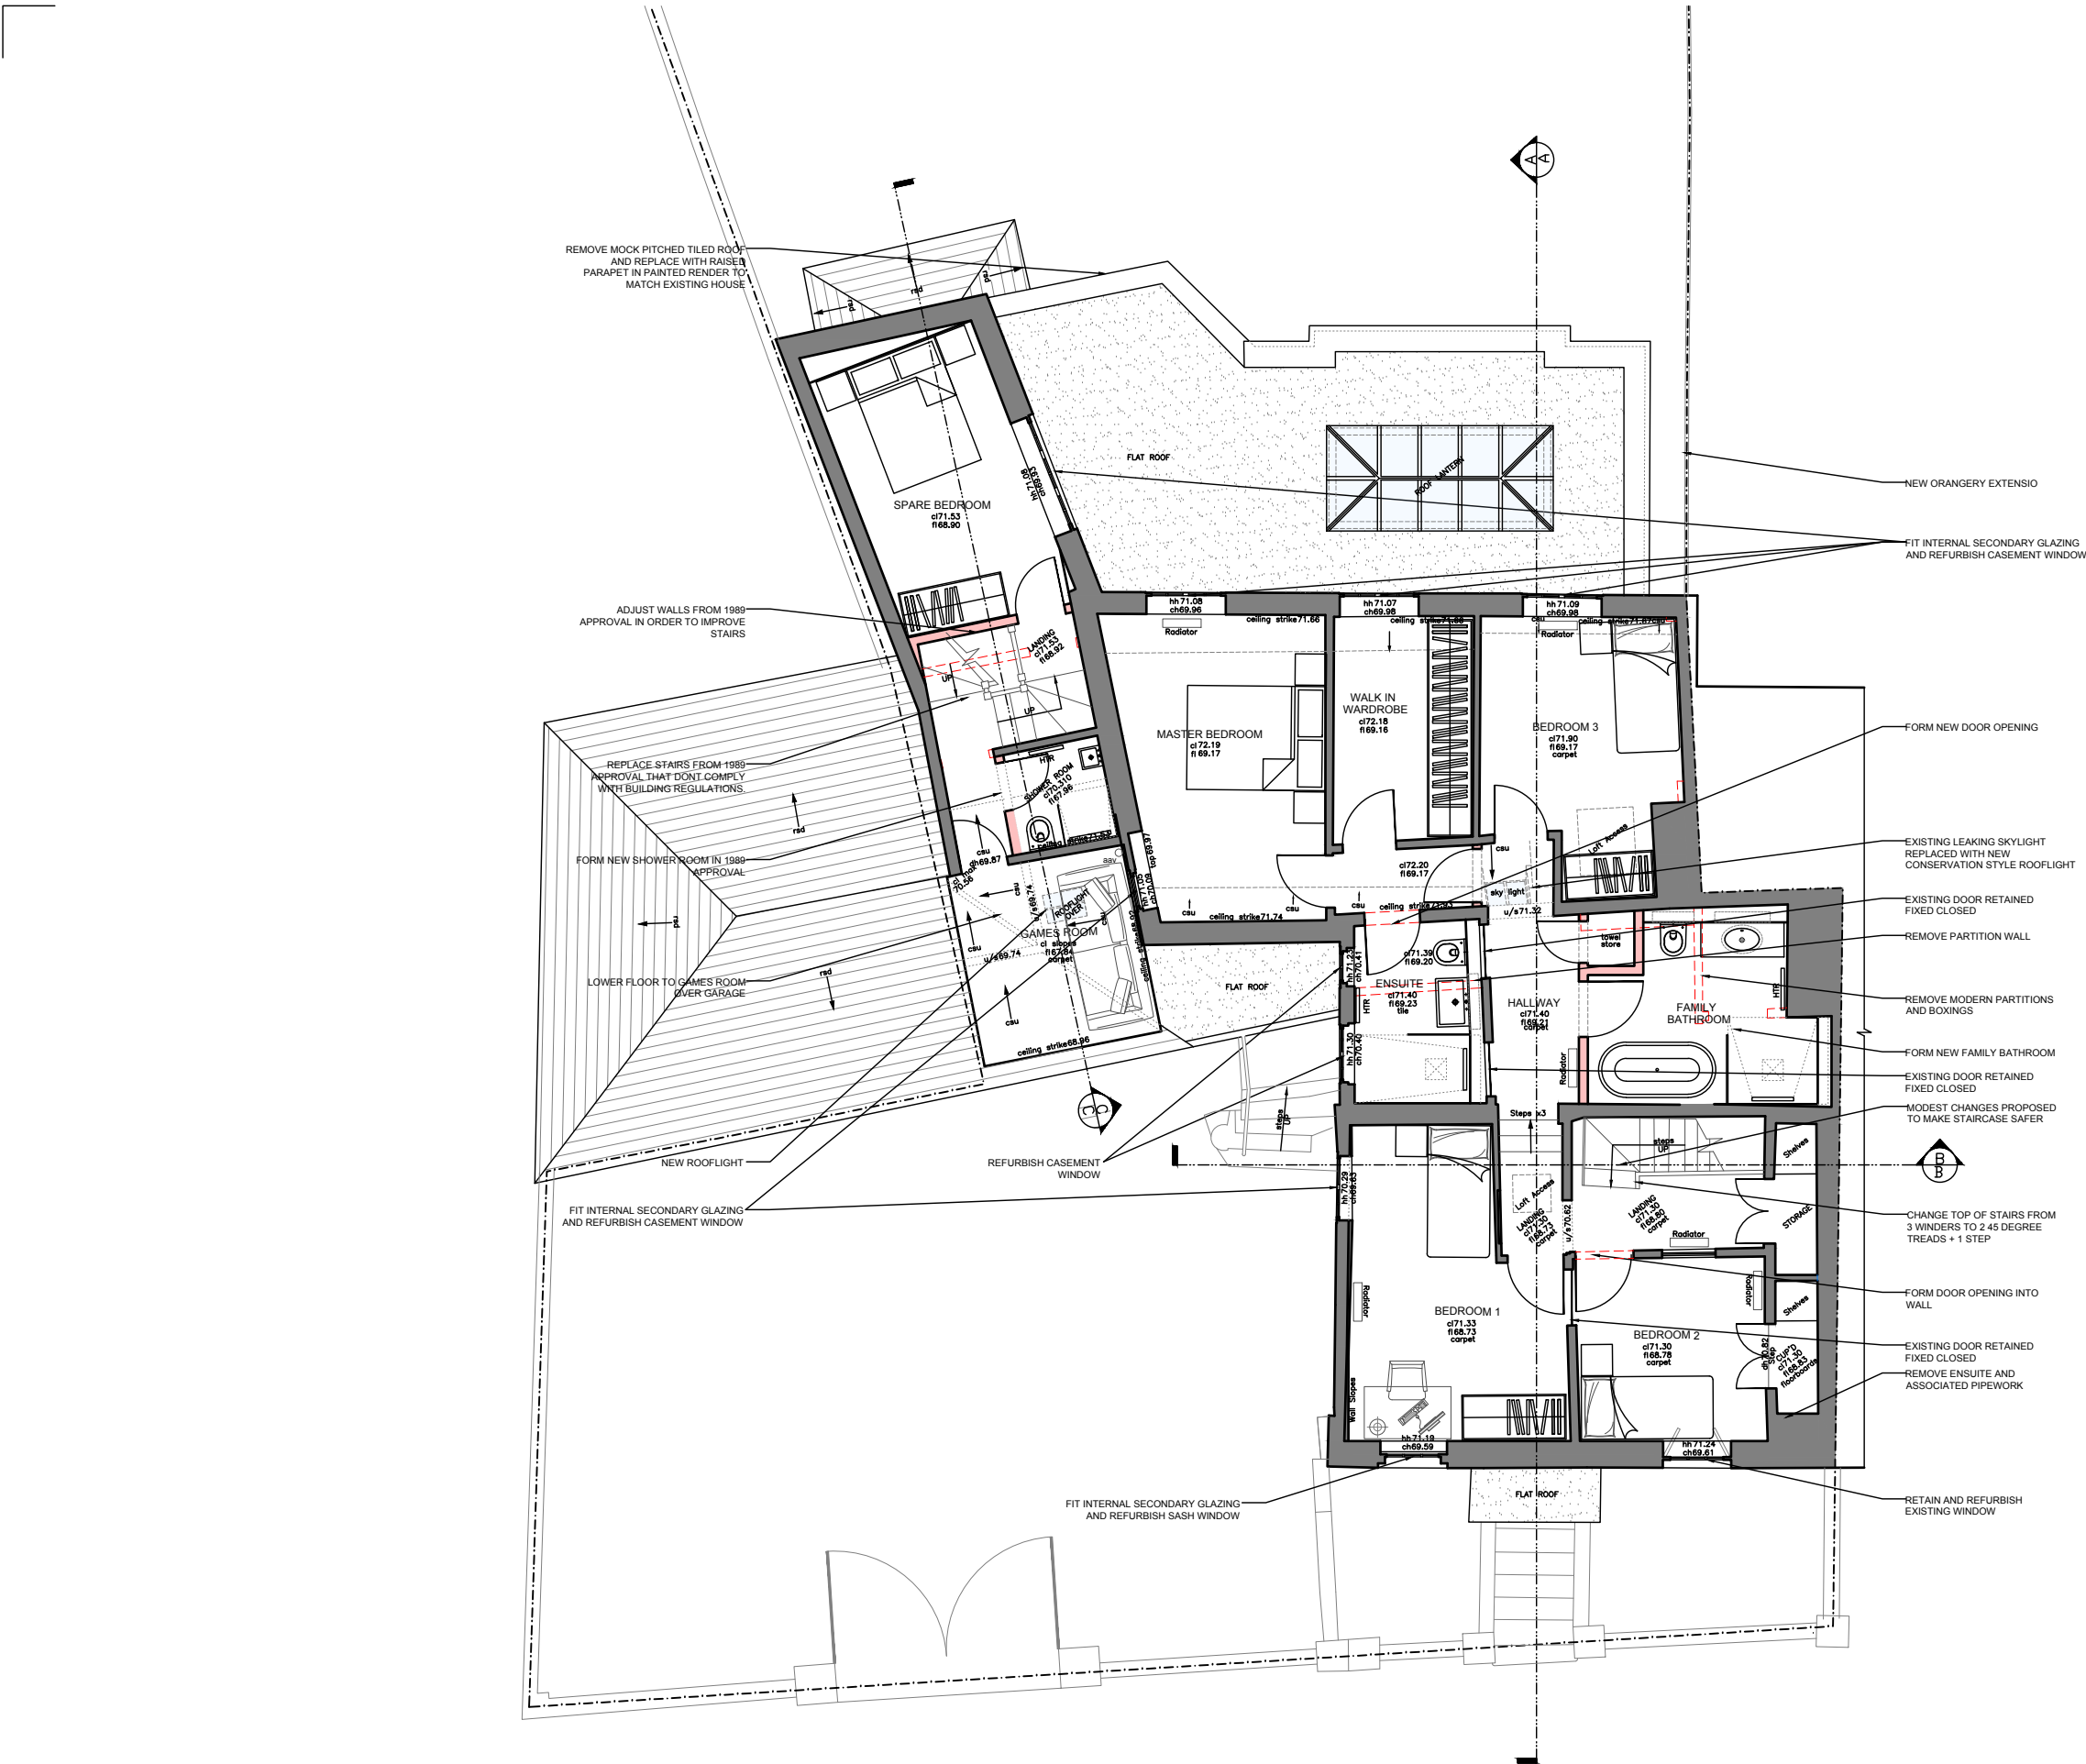

2 FIRST FLOOR PLAN

REV.B_REVISED TO CLIENT COMMENTS_AJK_OCT 24
REV.A_REVISED TO BHO COMMENTS_AJK_SEPT 24

ak

AJK ARCHITECTURE + DESIGN LTD
STUDIO 121, 170 KENNINGTON LANE
LONDON
SE11 5DP
T: 020 3859 7618
M: 07773 287 283
W: ajkad.co.uk
E: info@ajkad.co.uk

47, THE TERRACE,
WOKINGHAM,
BERKSHIRE,
RG40 1BP


MR A KISZCZUK

PROPOSED FIRST FLOOR
PLAN

Scale	1/100 @ A3	Dwg No	B
Date	11.01.2024	277_03_102	
Drawn	SP		

Notes:
This drawing is not for construction purposes. All dimensions must be checked on site prior to manufacture. Any errors discovered to be highlighted to AJK Architecture + Design Ltd. All rights reserved. No reproduction, in any form, is permitted without prior written consent.
Copyright AJK Architecture + Design Ltd 2016 ©

These plans are a laser measured survey undertaken by others IN 2024. The drawings are a fair representation of the premises for present purposes. copyright is held by the author: no unauthorised use shall be made of the drawings. given dimensions are in mm.

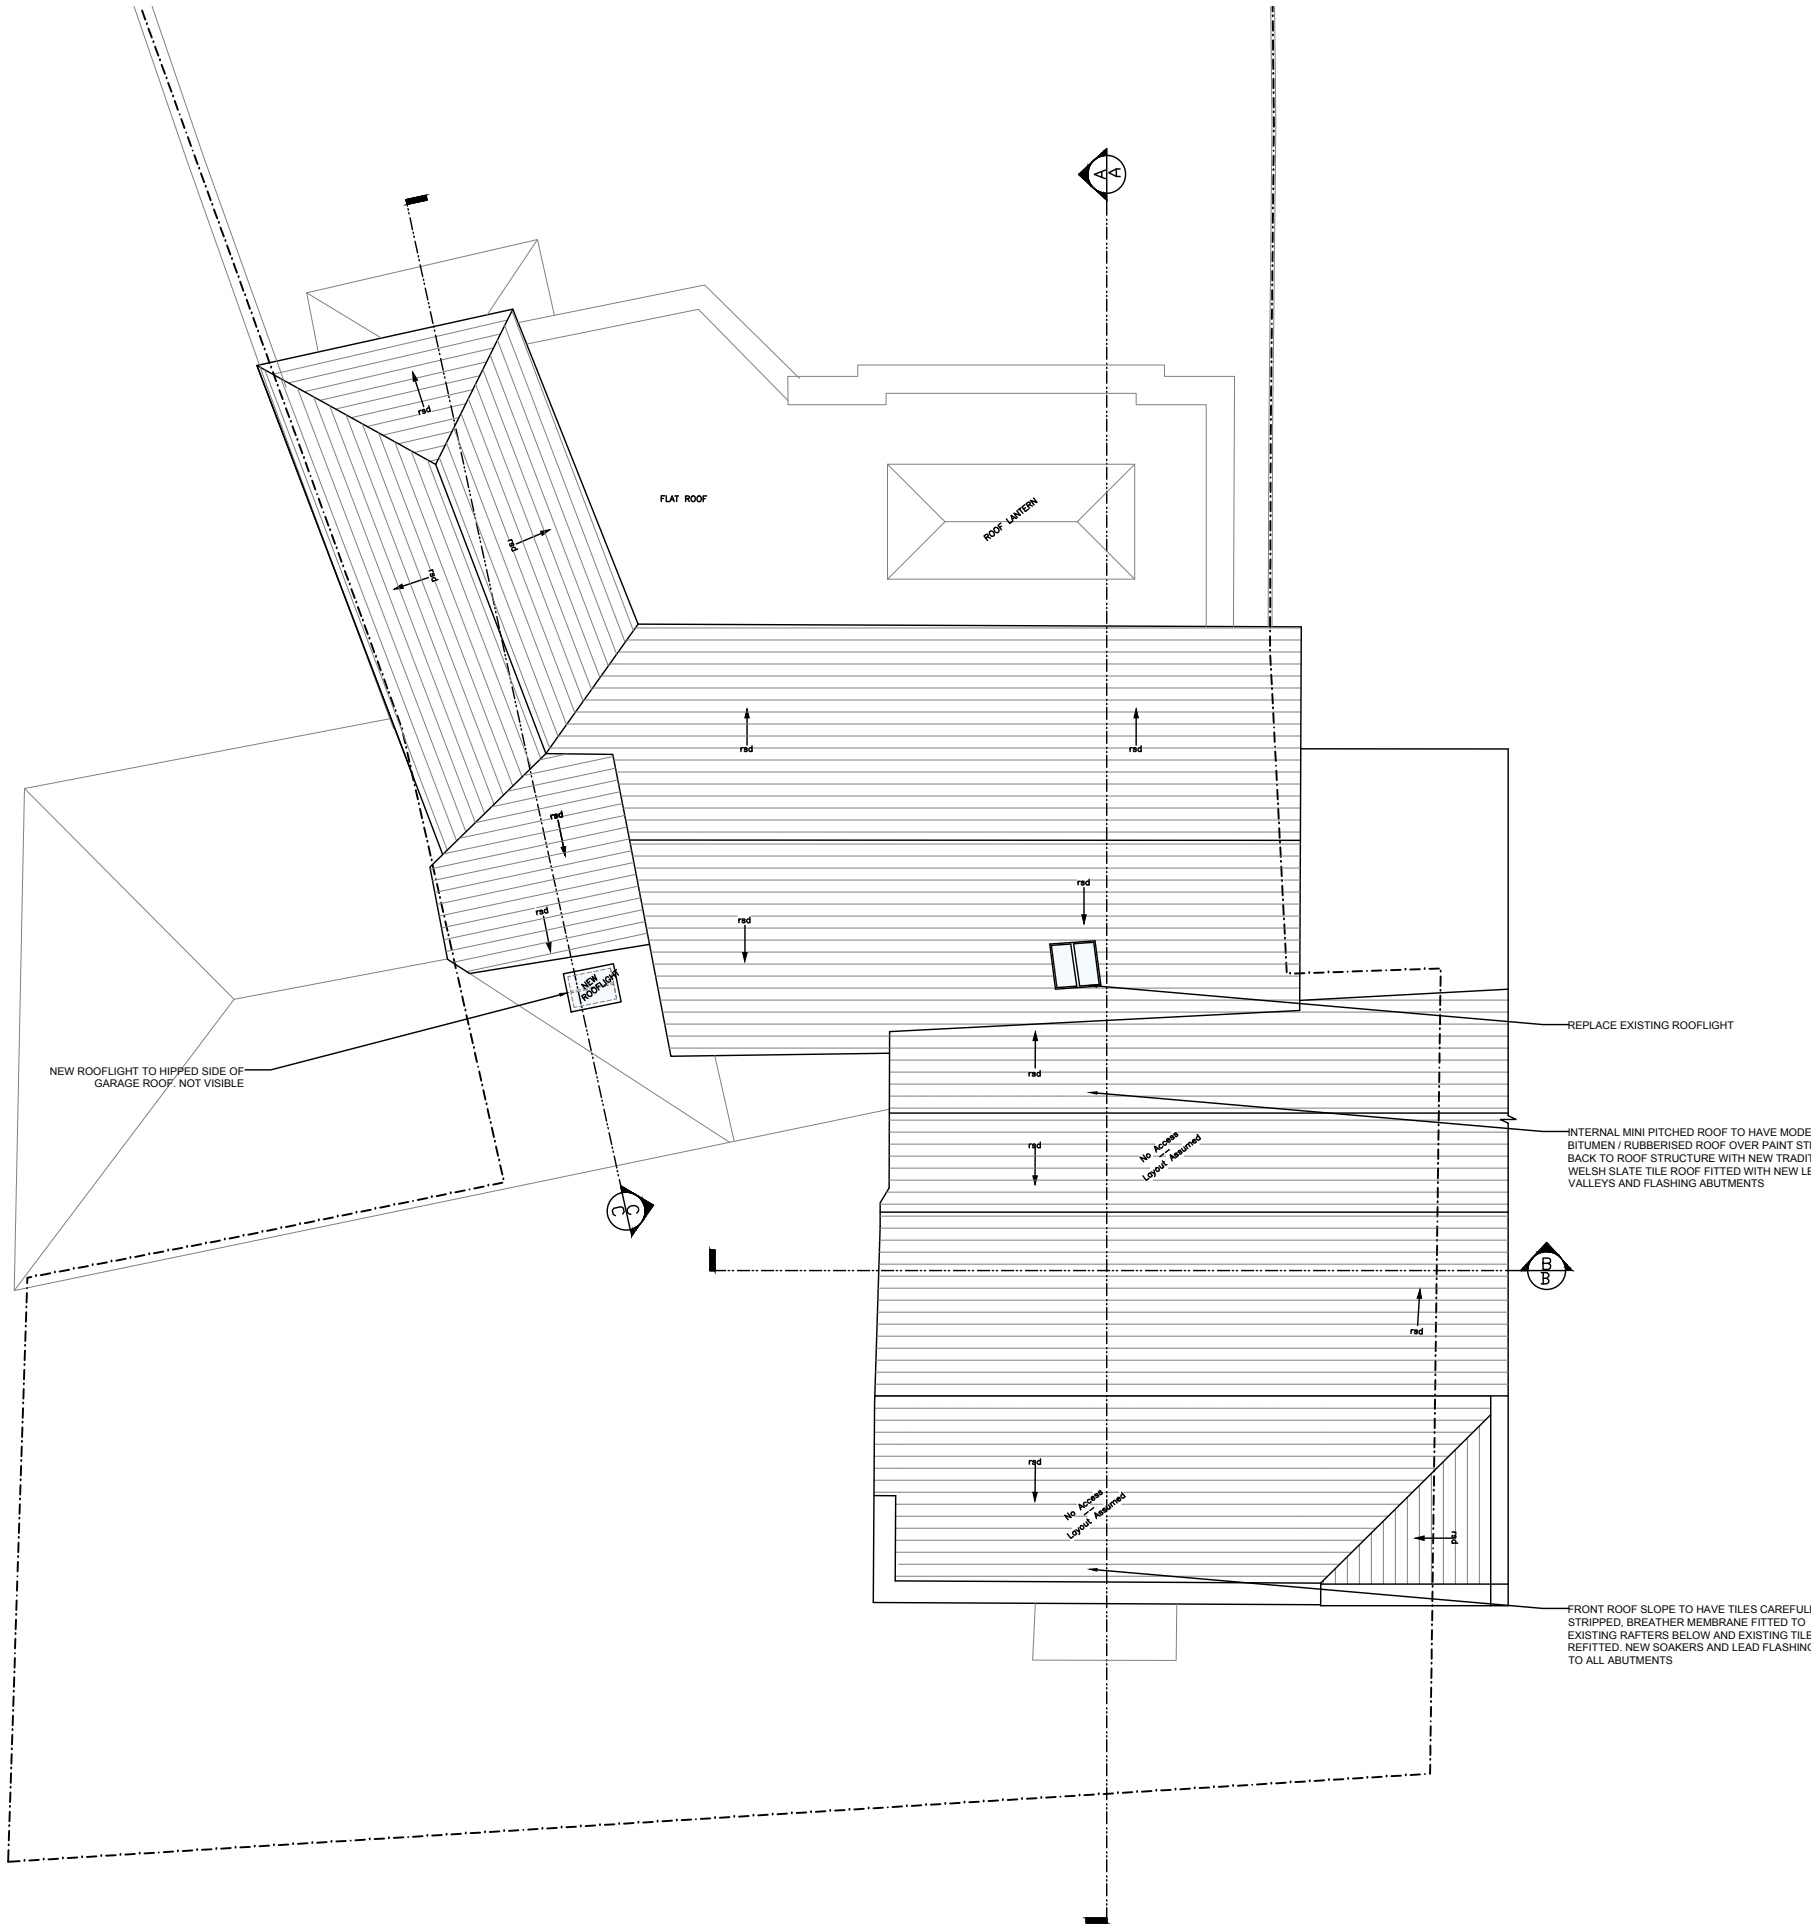

REV.B_REVISD TO CLIENT COMMENTS_AJK_OCT 24
REV.A_REVISD TO BHO COMMENTS_AJK_SEPT 24

	AJK ARCHITECTURE + DESIGN LTD
	STUDIO 121, 170 KENNINGTON LANE
	LONDON
	SE11 5DP
	T: 020 3859 7618
M: 07773 287 283	
W: ajkad.co.uk	
E: info@ajkad.co.uk	

47, THE TERRACE,
WOKINGHAM,
BERKSHIRE,
RG40 1BP


MR A KISZCZUK

PROPOSED ROOF PLAN


Scale	1/100 @ A3	Drg No	B
Date	11.01.2024	277_03_103	
Drawn	SP		

Notes:
This drawing is not for construction purposes. All dimensions must be checked on site prior to manufacture. Any errors discovered to be highlighted to AJK Architecture + Design Ltd. All rights reserved. No reproduction, in any form, is permitted without prior written consent.
Copyright AJK Architecture + Design Ltd 2016 ©

These plans are a laser measured survey undertaken by others IN 2024. The drawings are a fair representation of the premises for present purposes. copyright is held by the author: no unauthorised use shall be made of the drawings. given dimensions are in mm.

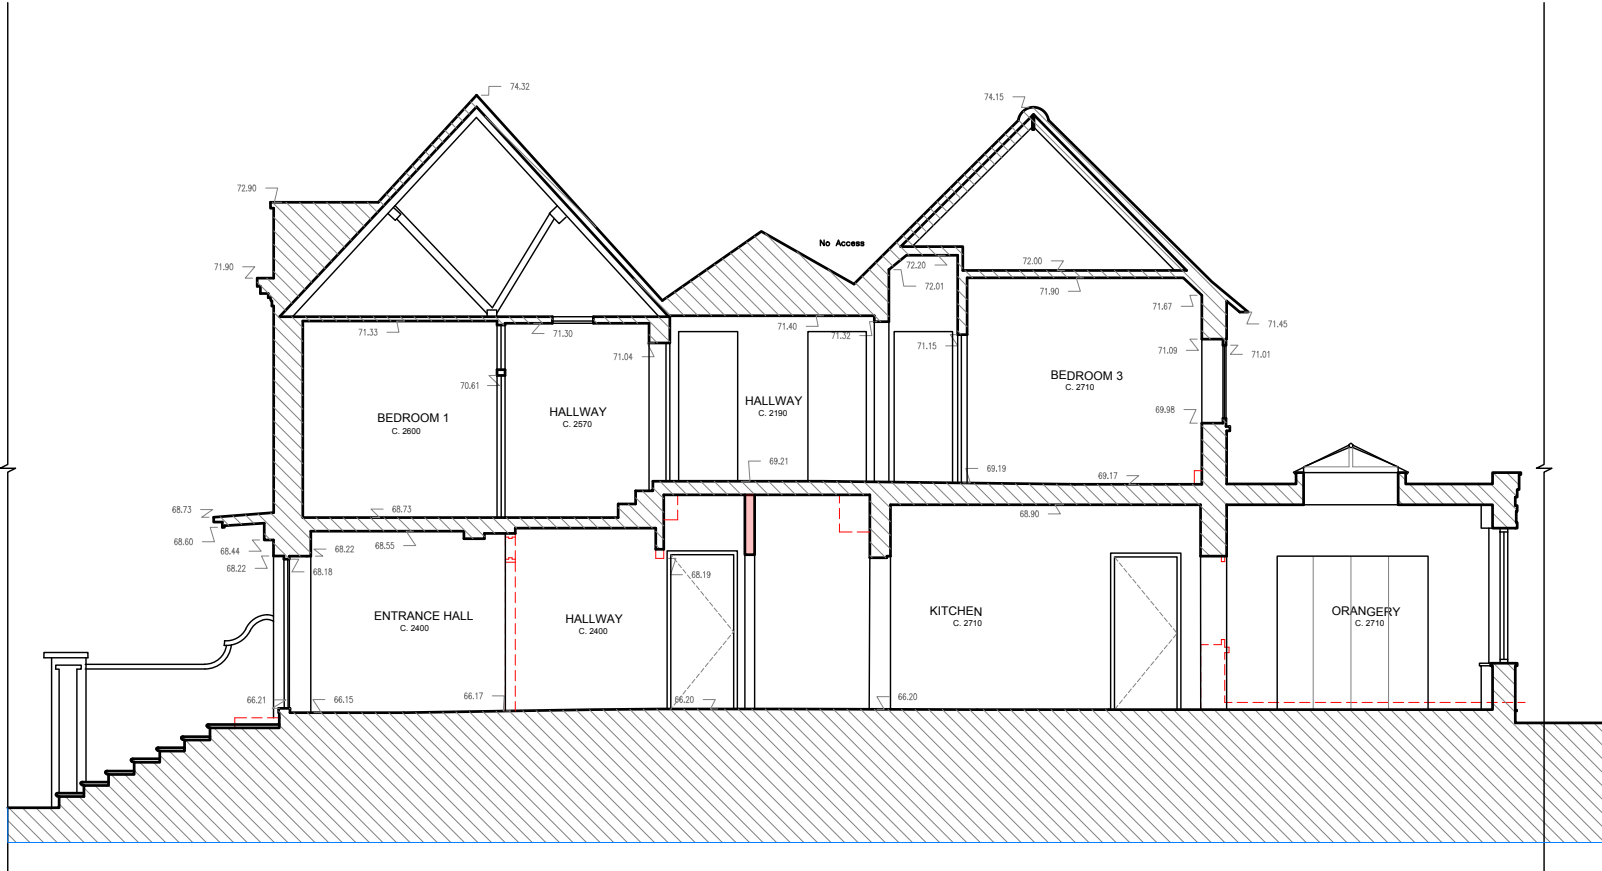

1
04 SECTION AA

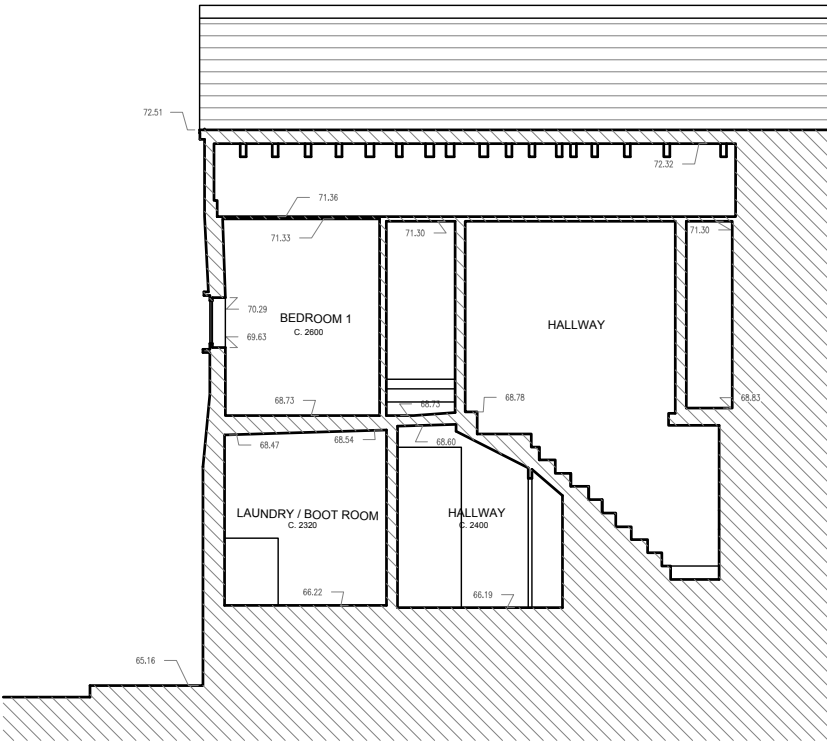

2
04 SECTION BB

REV.B_REVISED TO CLIENT COMMENTS_AJK_OCT 24
REV.A_REVISED TO BHO COMMENTS_AJK_SEPT 24

ak

AJK ARCHITECTURE + DESIGN LTD
STUDIO 121, 170 KENNINGTON LANE
LONDON
SE11 5DP
T: 020 3859 7618
M: 07773 287 283
W: ajkad.co.uk
E: info@ajkad.co.uk

47, THE TERRACE,
WOKINGHAM,
BERKSHIRE,
RG40 1BP

MR A KISZCZUK

PROPOSED SECTIONS
AA & BB

Scale	1/100 @ A3	Dwg No	B
Date	11.01.2024		
Drawn	SP		

277_04_101

Legend:



wall to be demolished




Notes:
This drawing is not for construction purposes. All dimensions must be checked on site prior to manufacture. Any errors discovered to be highlighted to AJK Architecture + Design Ltd. All rights reserved. No reproduction, in any form, is permitted without prior written consent.
Copyright AJK Architecture + Design Ltd 2016 ©

These plans are a laser measured survey undertaken by others IN 2024. The drawings are a fair representation of the premises for present purposes. copyright is held by the author: no unauthorised use shall be made of the drawings. given dimensions are in mm.

Legend:

new wall to be constructed

wall to be demolished

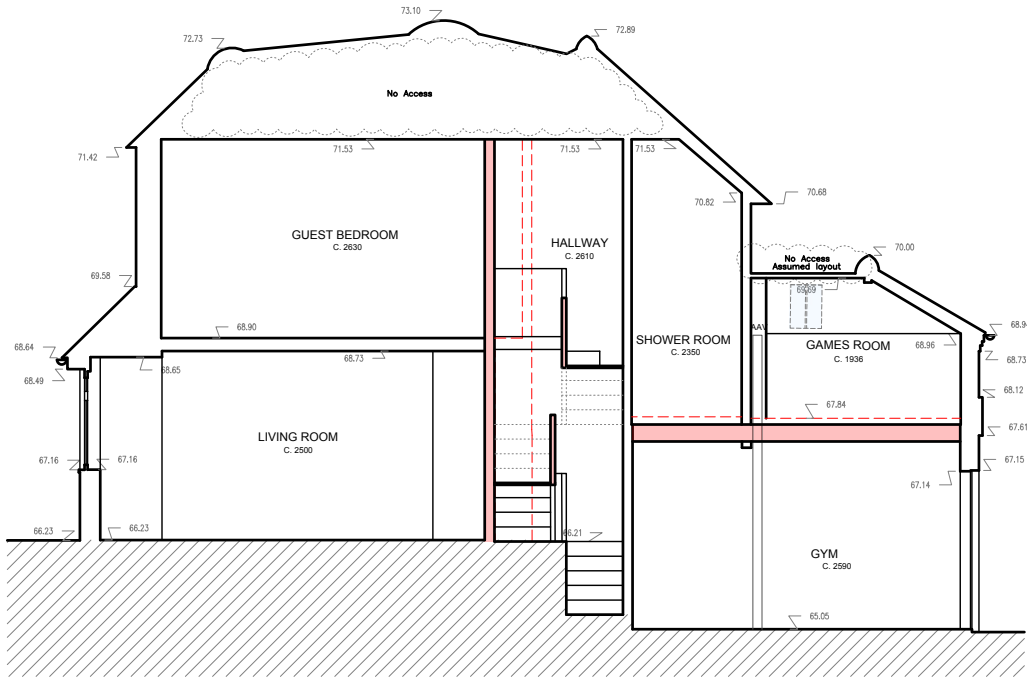

REV.B_REVISD TO CLIENT COMMENTS_AJK_OCT 24
REV.A_REVISD TO BHO COMMENTS_AJK_SEPT 24

ak

AJK ARCHITECTURE + DESIGN LTD
STUDIO 121, 170 KENNINGTON LANE
LONDON
SE11 5DP
T: 020 3859 7618
M: 07773 287 283
W: ajkad.co.uk
E: info@ajkad.co.uk

47, THE TERRACE,
WOKINGHAM,
BERKSHIRE,
RG40 1BP

MR A KISZCZUK

PROPOSED SECTION
CC

Scale	1/100 @ A3	Drg No	B
Date	11.01.2024	277_04_102	
Drawn	SP		




Notes:
This drawing is not for construction purposes. All dimensions must be checked on site prior to manufacture. Any errors discovered to be highlighted to AJK Architecture + Design Ltd. All rights reserved. No reproduction, in any form, is permitted without prior written consent.
Copyright AJK Architecture + Design Ltd 2016 ©


These plans are a laser measured survey undertaken by others IN 2024. The drawings are a fair representation of the premises for present purposes. copyright is held by the author: no unauthorised use shall be made of the drawings. given dimensions are in mm.



1 FRONT ELEVATION A
05

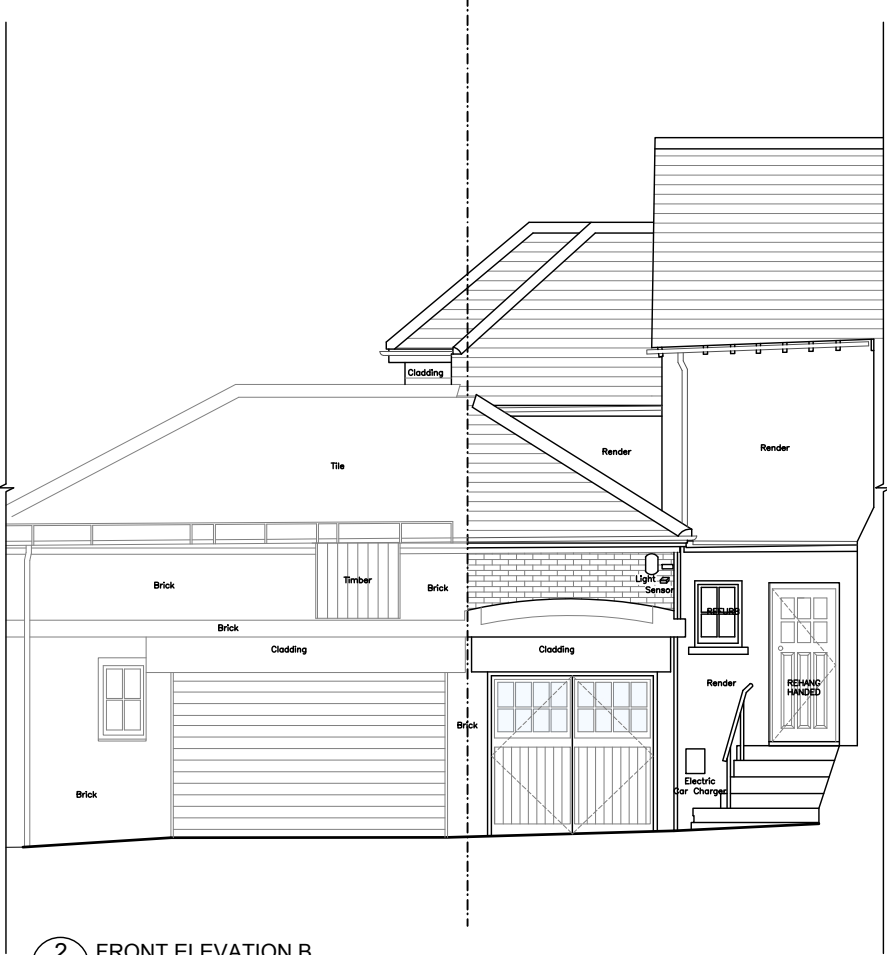

2 FRONT ELEVATION B
05

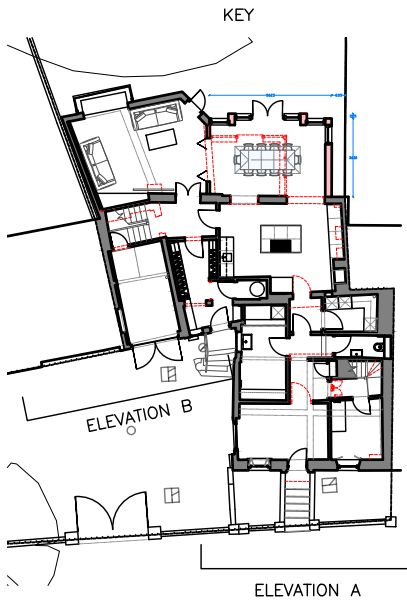



REV.B_REVISD TO CLIENT COMMENTS_AJK_OCT 24
REV.A_REVISD TO BHO COMMENTS_AJK_SEPT 24

	AJK ARCHITECTURE + DESIGN LTD STUDIO 121, 170 KENNINGTON LANE LONDON SE11 5DP T: 020 3859 7618 M: 07773 287 283 W: ajkad.co.uk E: info@ajkad.co.uk
47, THE TERRACE, WOKINGHAM, BERKSHIRE, RG40 1BP	
MR A KISZCZUK	
PROPOSED FRONT ELEVATIONS	
Scale 1/100 @ A3 Date 11.01.2024 Drawn SP	Drq No B 277_05_101



Notes:
This drawing is not for construction purposes. All dimensions must be checked on site prior to manufacture. Any errors discovered to be highlighted to AJK Architecture + Design Ltd. All rights reserved. No reproduction, in any form, is permitted without prior written consent.
Copyright AJK Architecture + Design Ltd 2016 ©

These plans are a laser measured survey undertaken by others IN 2024. The drawings are a fair representation of the premises for present purposes. copyright is held by the author: no unauthorised use shall be made of the drawings. given dimensions are in mm.

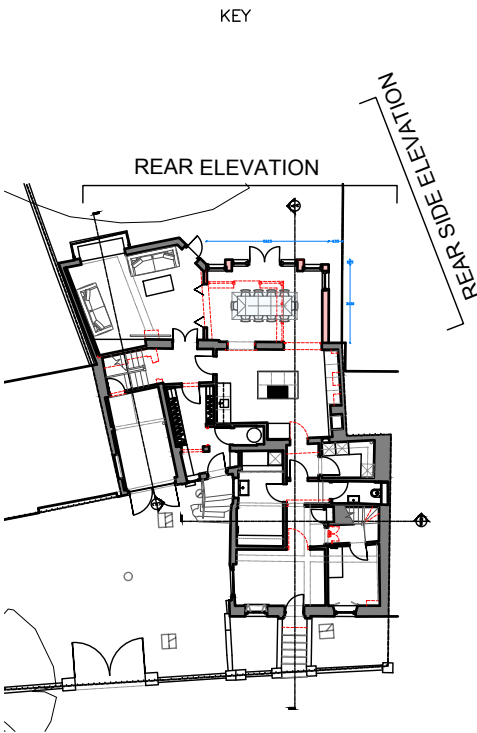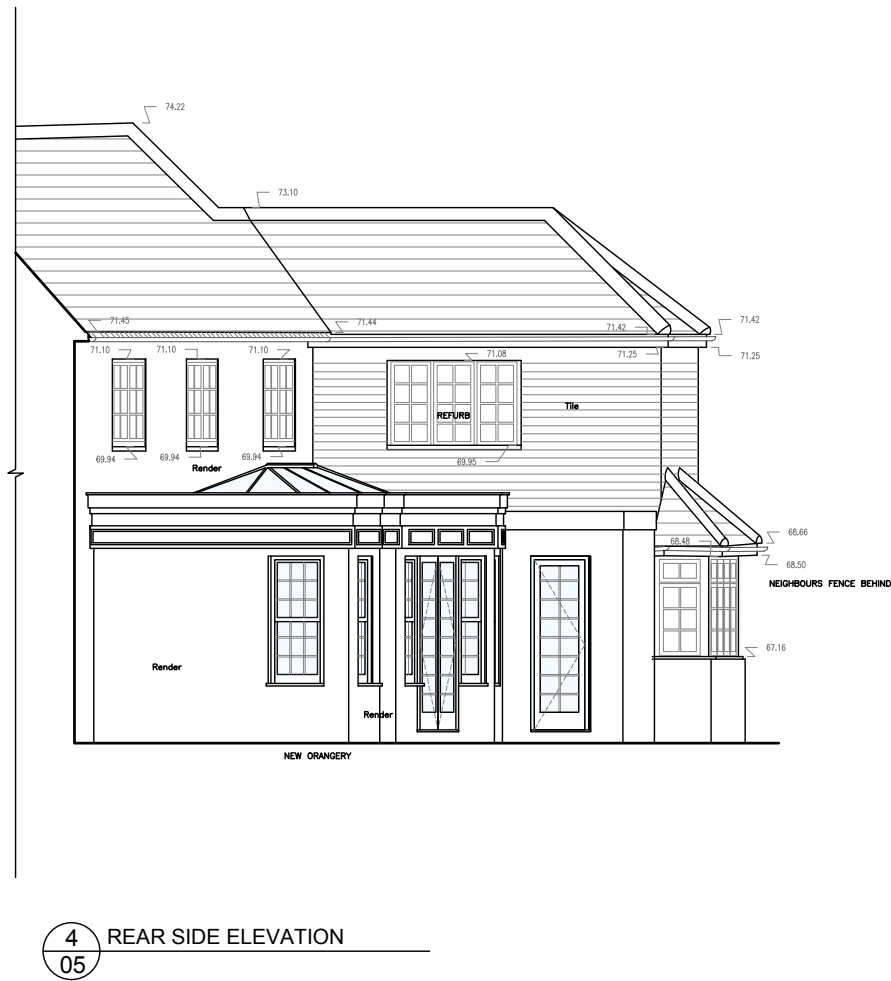

REV.B_REVISD TO CLIENT COMMENTS_AJK_OCT 24
REV.A_REVISD TO BHO COMMENTS_AJK_SEPT 24

	AJK ARCHITECTURE + DESIGN LTD STUDIO 121, 170 KENNINGTON LANE LONDON SE11 5DP T: 020 3859 7618 M: 07773 287 283 W: ajkad.co.uk E: info@ajkad.co.uk
47, THE TERRACE, WOKINGHAM, BERKSHIRE, RG40 1BP	
MR A KISZCZUK	
PROPOSED REAR ELEVATIONS	
Scale 1/100 @ A3 Date 11.01.2024 Drawn SP	Dwg No B 277_05_102




Notes:
This drawing is not for construction purposes. All dimensions must be checked on site prior to manufacture. Any errors discovered to be highlighted to AJK Architecture + Design Ltd. All rights reserved. No reproduction, in any form, is permitted without prior written consent.
Copyright AJK Architecture + Design Ltd 2016 ©

These plans are a laser measured survey undertaken by others IN 2024. The drawings are a fair representation of the premises for present purposes. copyright is held by the author: no unauthorised use shall be made of the drawings. given dimensions are in mm.



5 SIDE ELEVATION

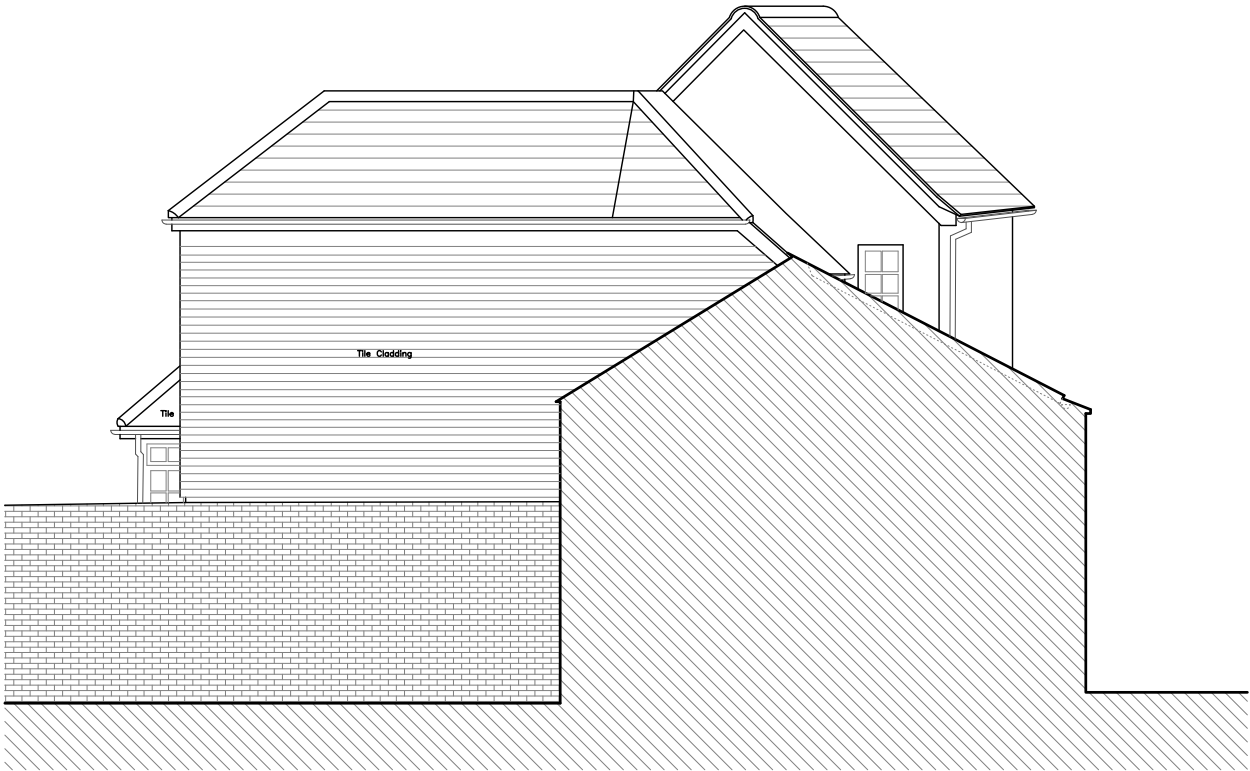

6 SIDE ELEVATION

REV.B_REVISD TO CLIENT COMMENTS_AJK_OCT 24
REV.A_REVISD TO BHO COMMENTS_AJK_SEPT 24



	AJK ARCHITECTURE + DESIGN LTD STUDIO 121, 170 KENNINGTON LANE LONDON SE11 5DP T: 020 3859 7618 M: 07773 287 283 W: ajkad.co.uk E: info@ajkad.co.uk
47, THE TERRACE, WOKINGHAM, BERKSHIRE, RG40 1BP	
MR A KISZCZUK	
PROPOSED SIDE ELEVATIONS	
Scale 1/100 @ A3 Date 11.01.2024 Drawn SP	Drg No B 277_05_103