



Scale Bar 1:50

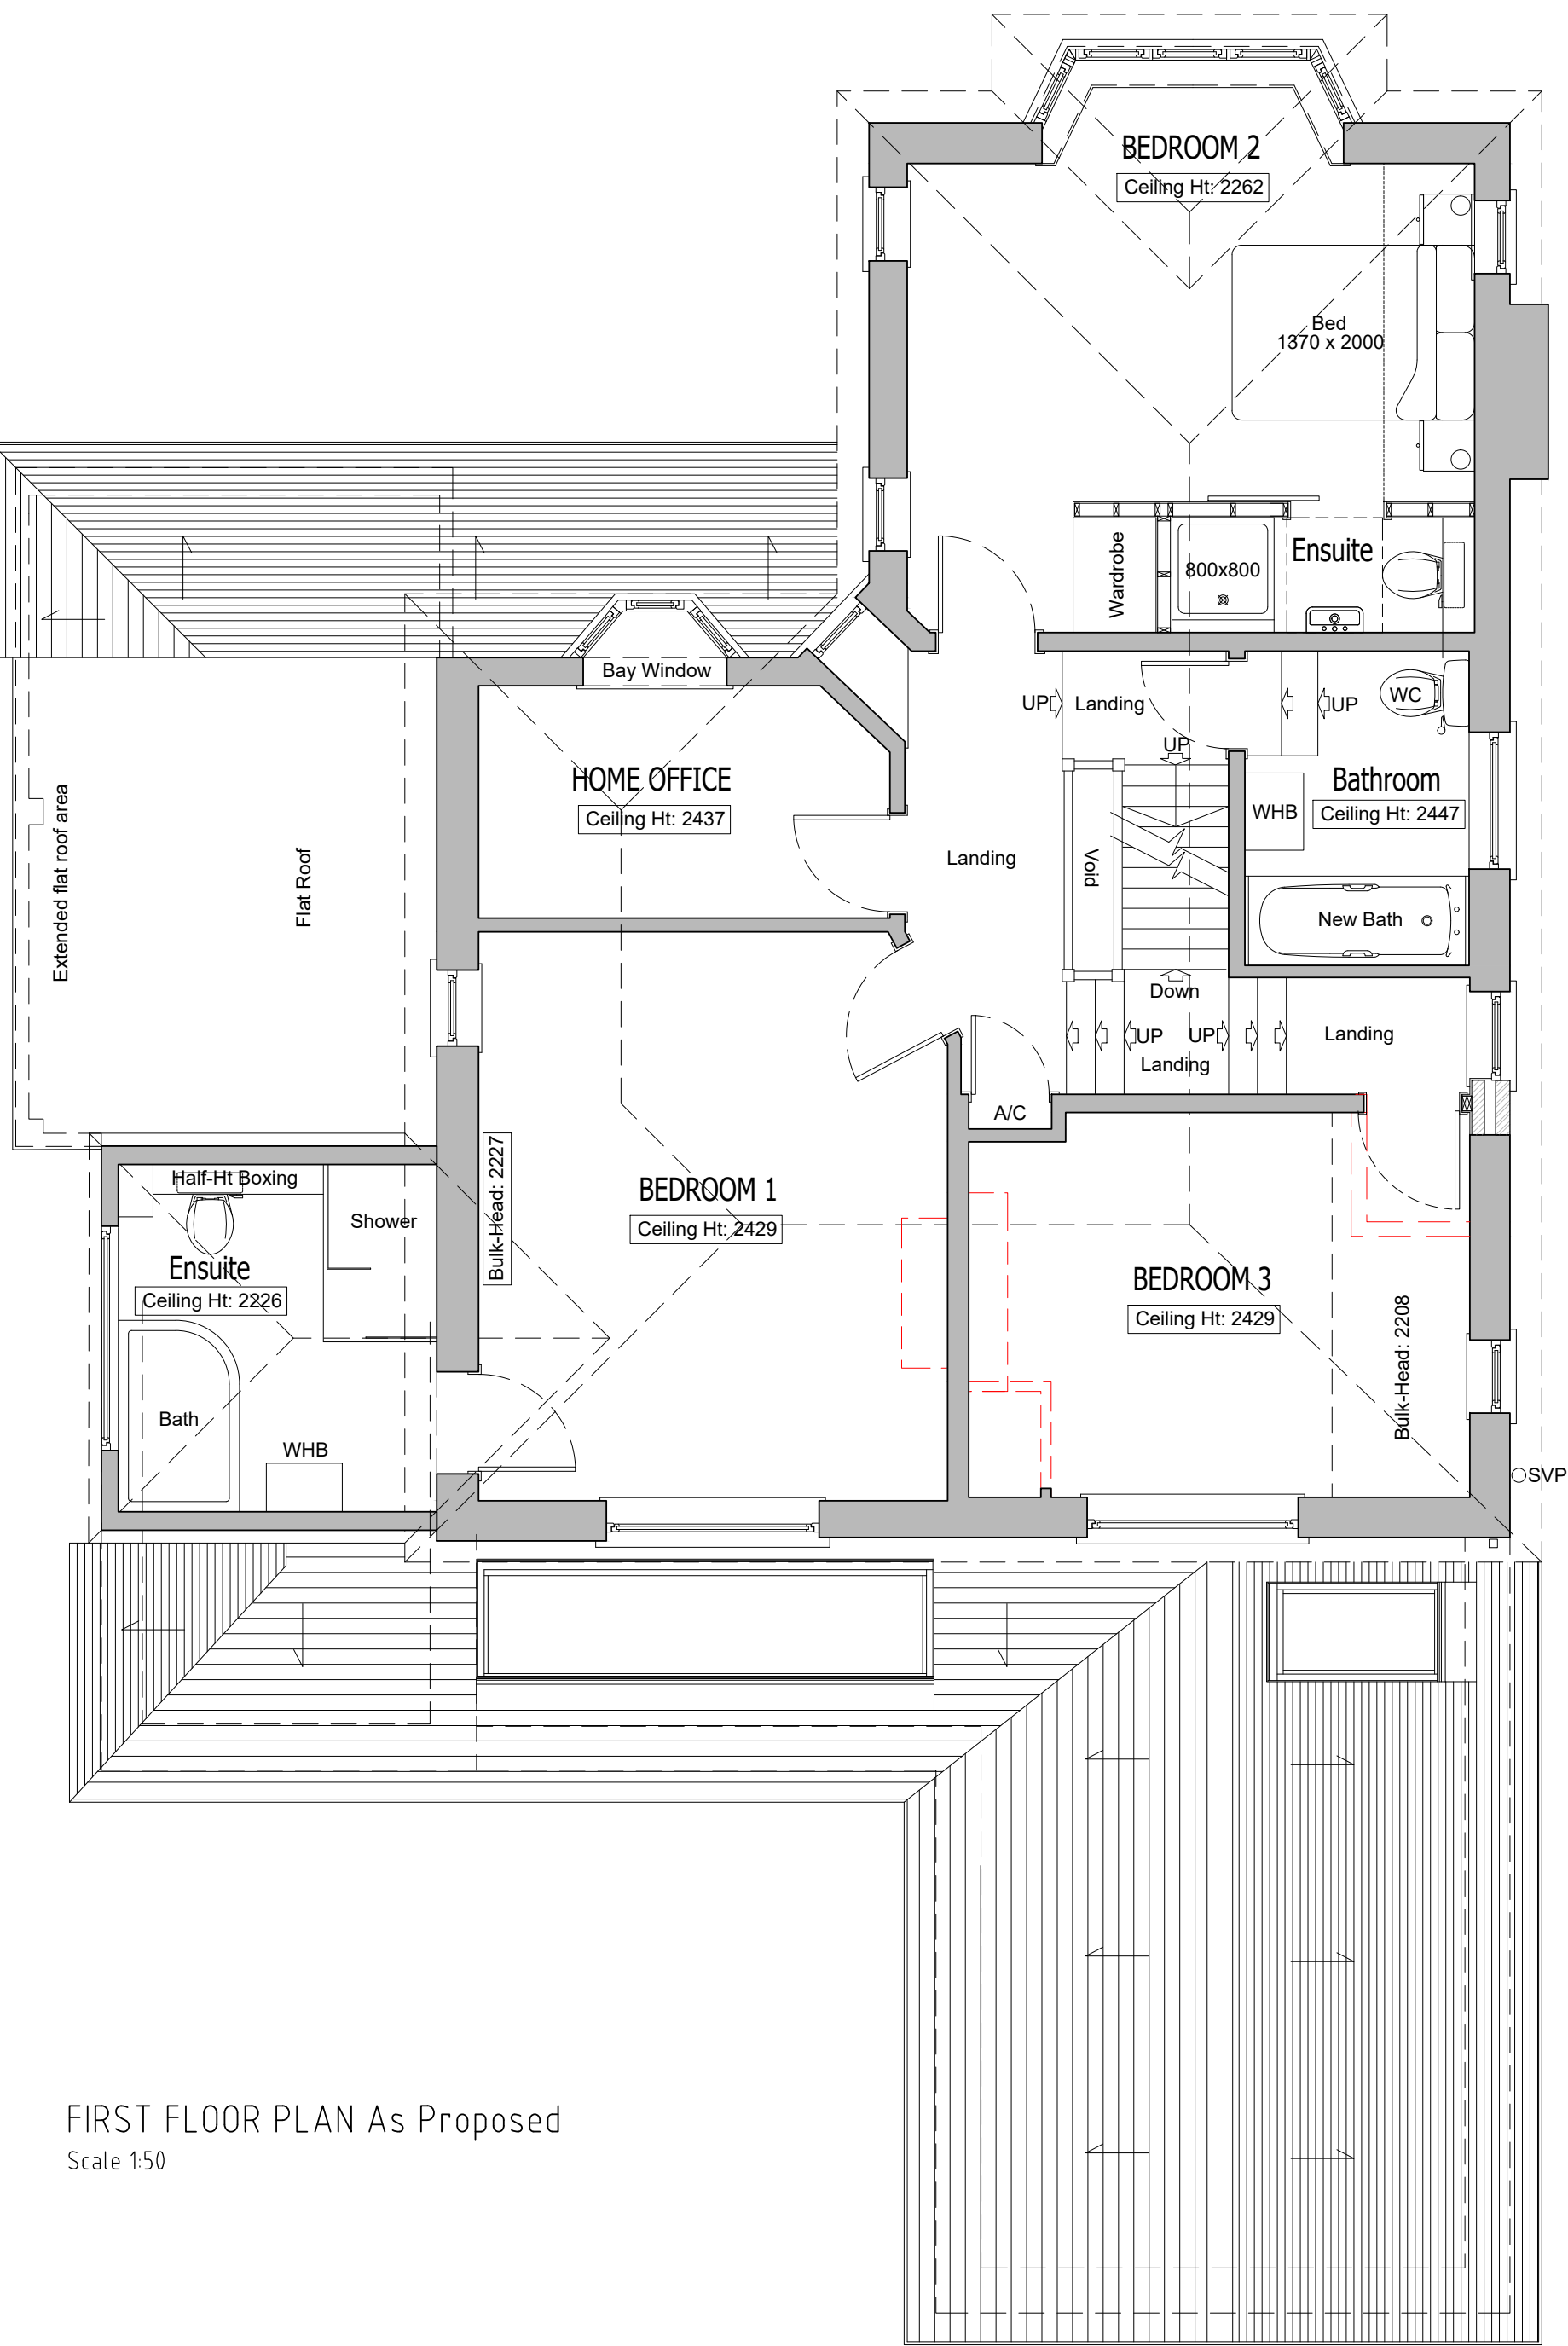

FIRST FLOOR PLAN As Proposed
Scale 1:50

All dimensions are to be checked on site before work commences.
Figured dimensions to be taken in preference to scaled dimensions.
If in doubt please ask.
© Copyright reserved.

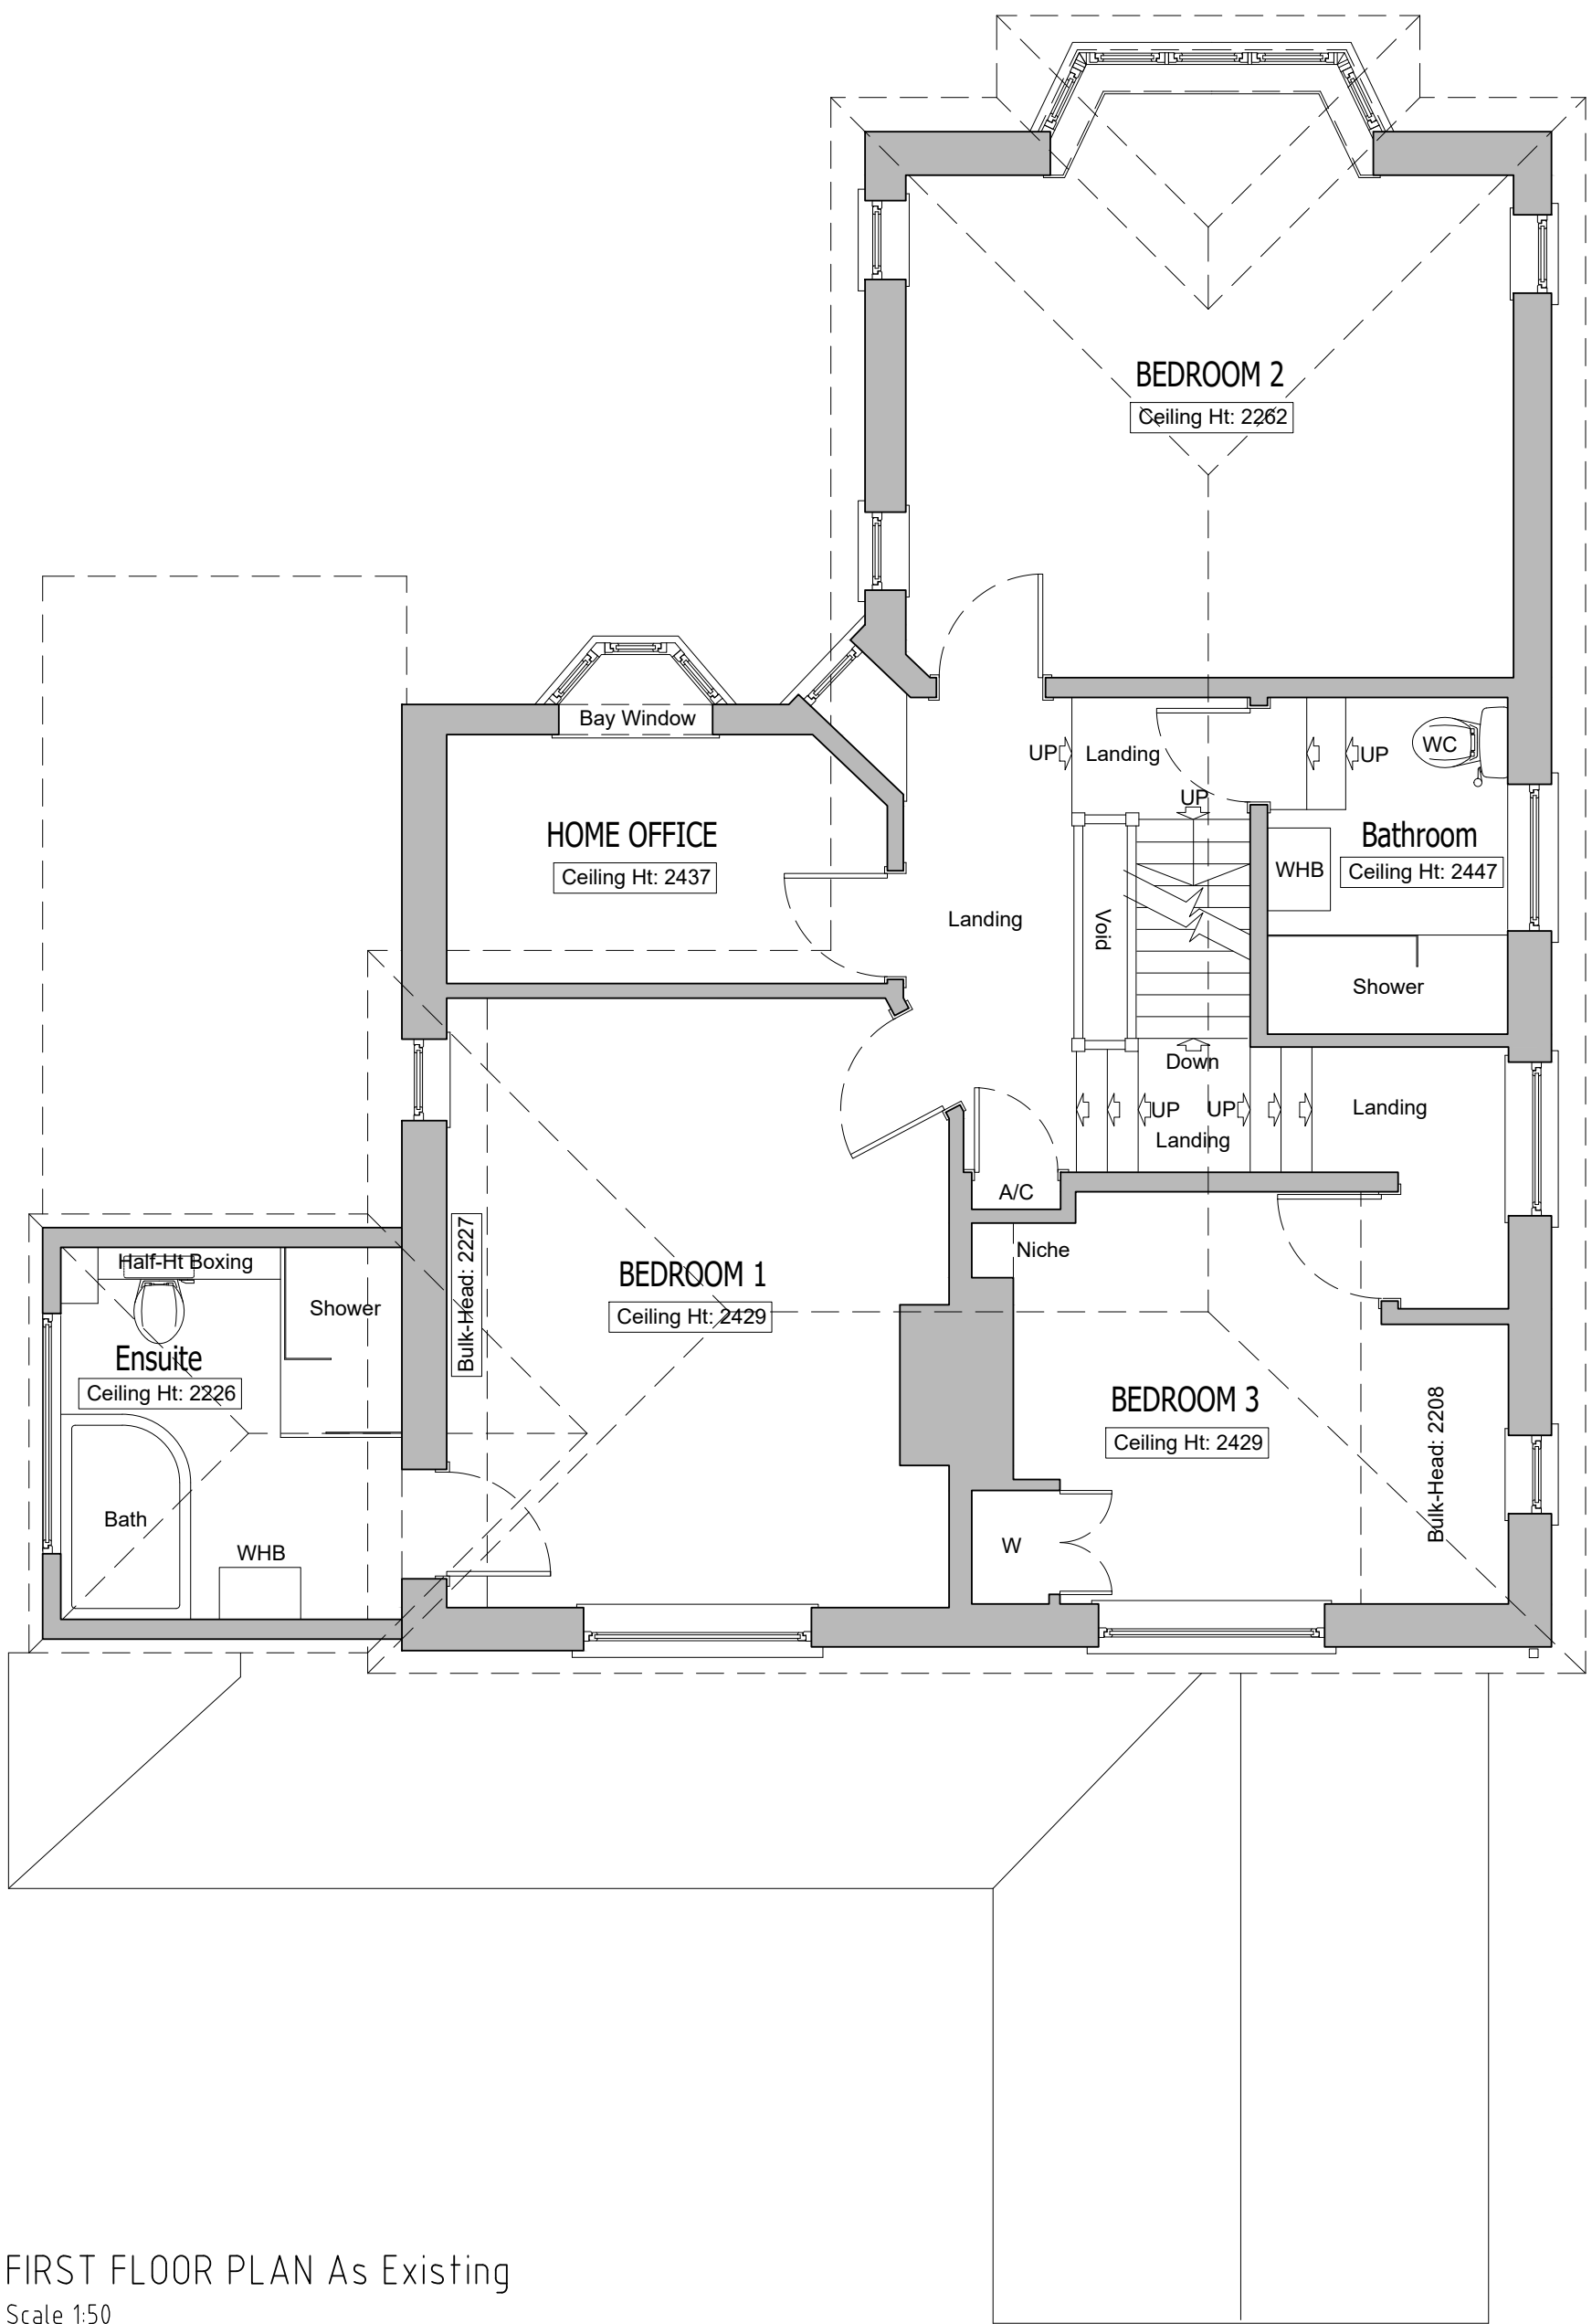

FIRST FLOOR PLAN As Existing
Scale 1:50

Rev	Description	Date	Initials
FOR PLANNING SUBMISSION			
HOLTHAM+NEWMAN ARCHITECTS The Design Studio, Lockey Farm, Sindlesham Road, Arborfield, Reading, Berkshire RG2 9JH T: 07971 316499 E: hello@hnarchitects.co.uk			
Project: 61, Wilderness Road Earley Reading RG6 7RR			
Client Mr and Mrs R. Hammett			
Drawing Title: General Arrangement Floor Plan First Floor Level - As Existing and Proposed			
Scale:	1:50 @ A1	Dwg. No.:	2323-P131
	-		
Drawn by:	DH		
Date:	Nov 2024		Rev.: -