


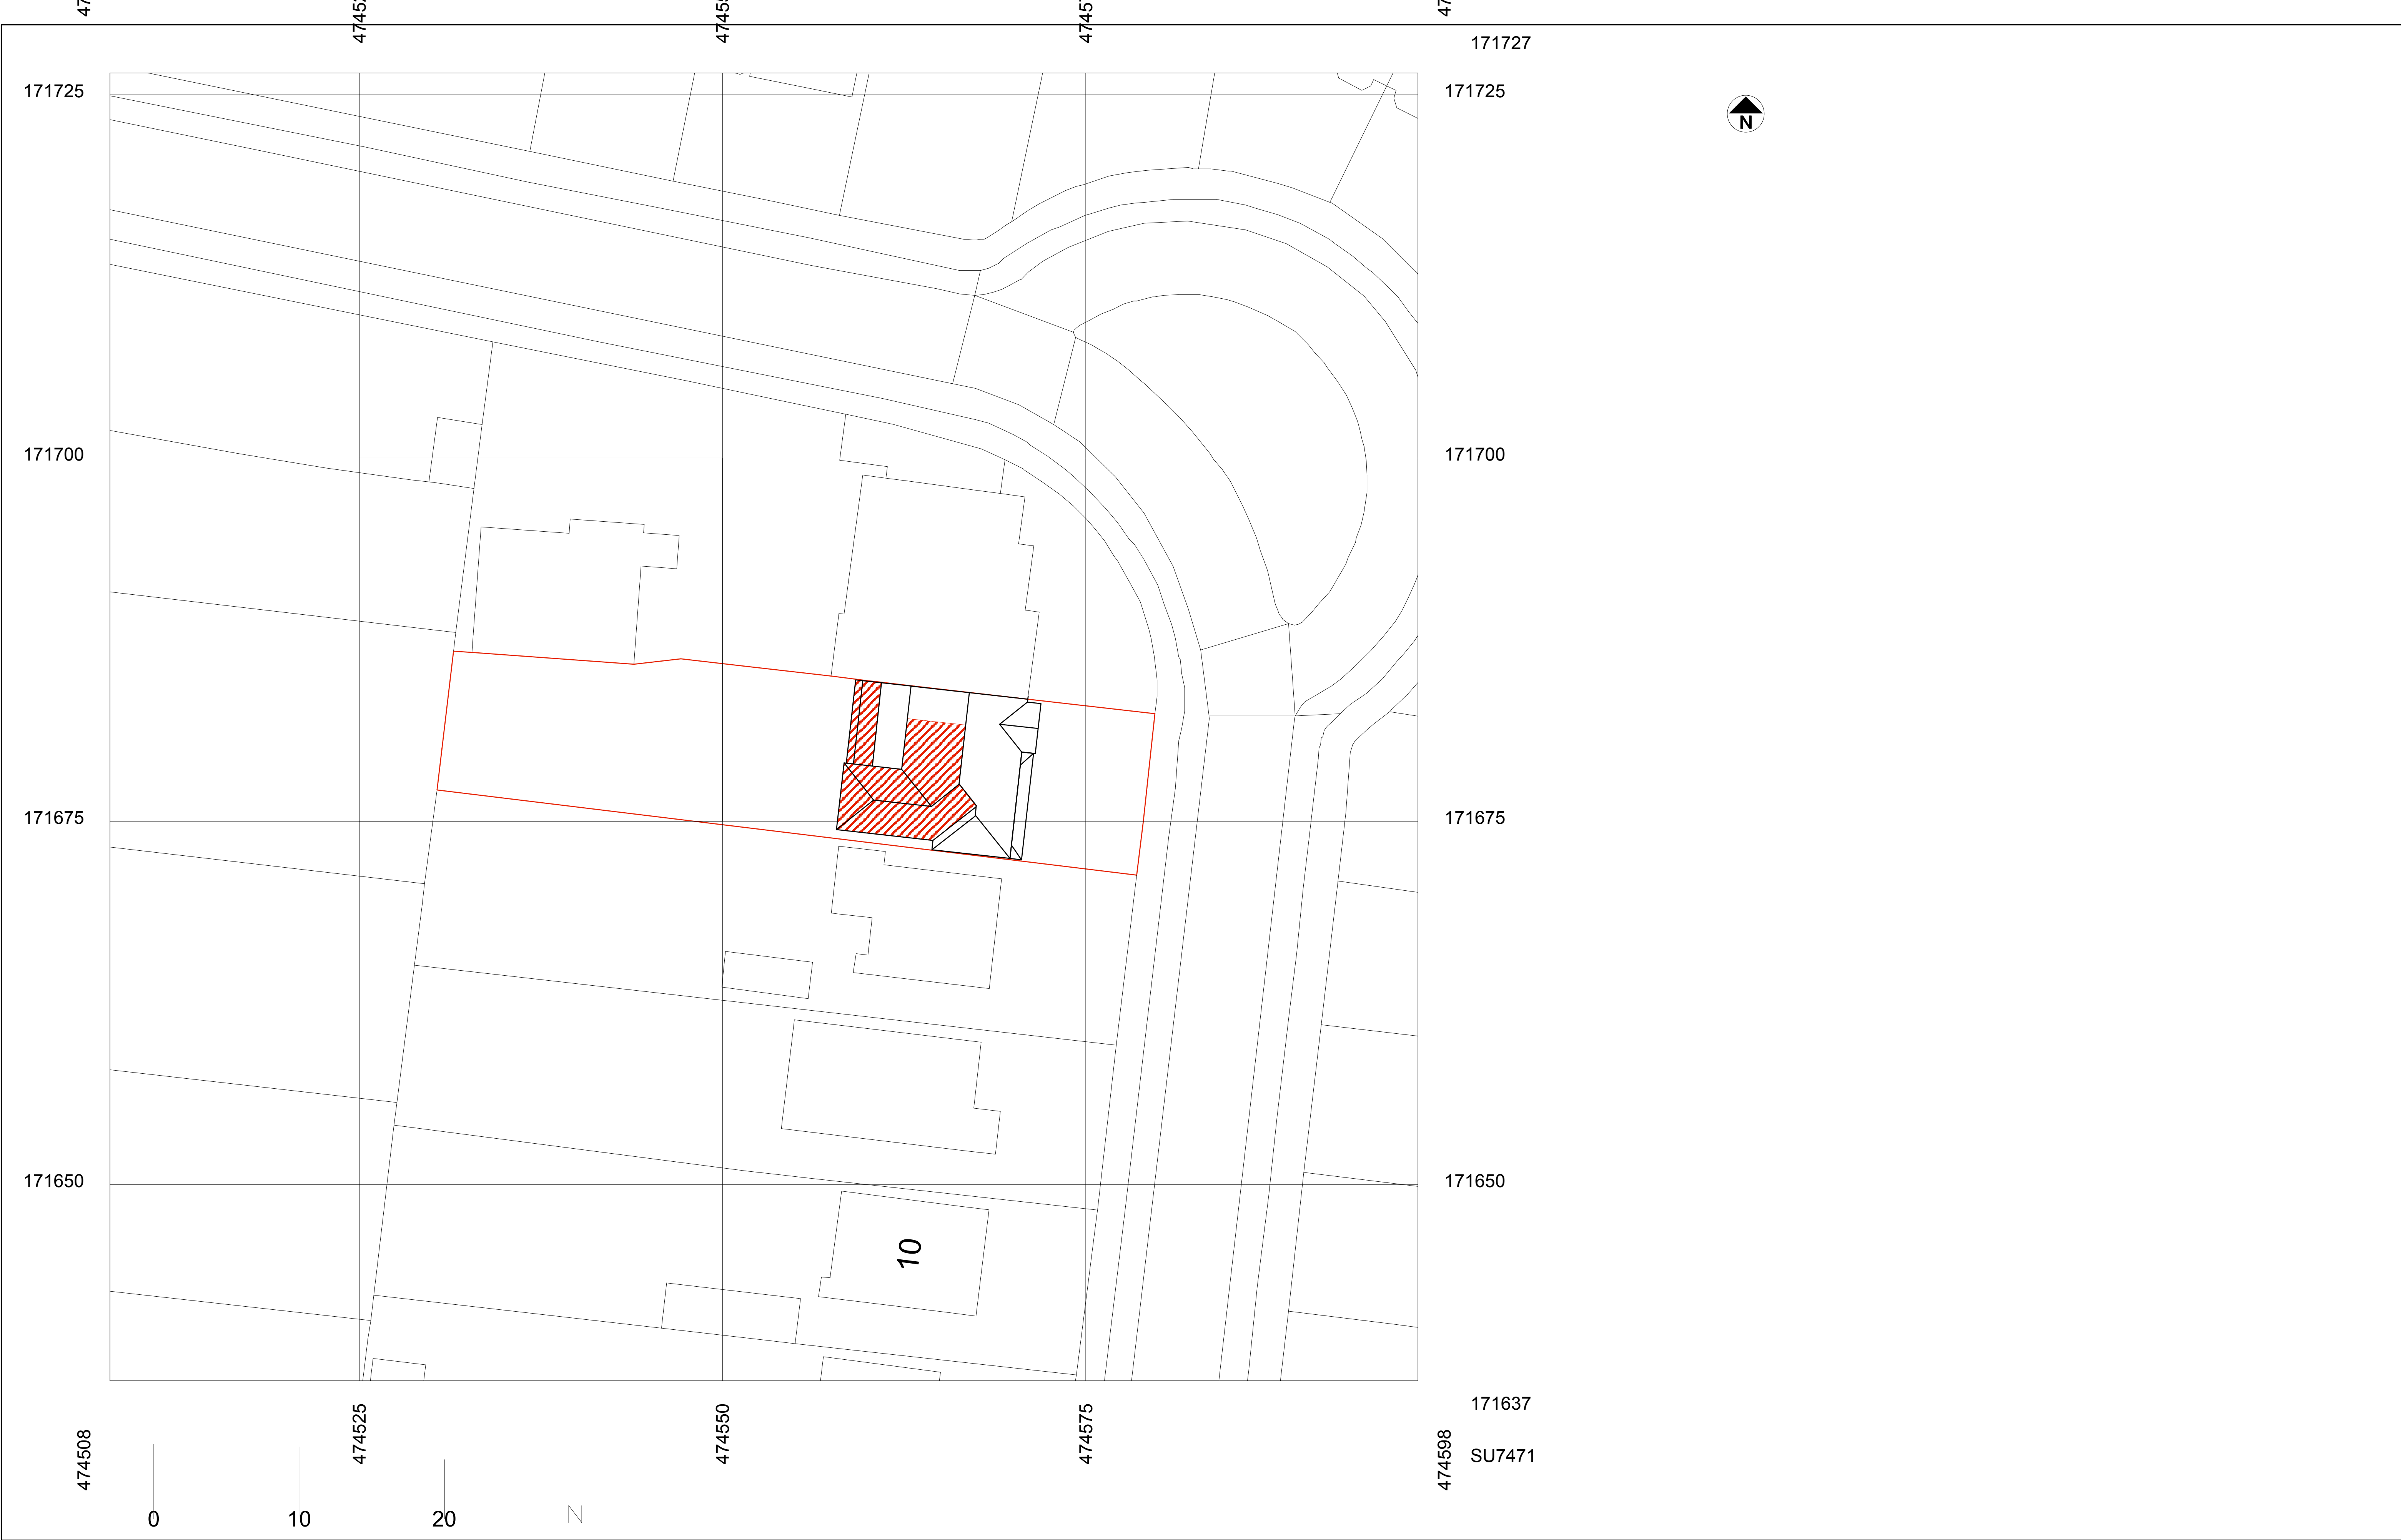

Rev	Date	Comment		

THE LIVING PERSPECTIVE

t 0118 3765533 m.07788 726100

e.mattwprice@ntlworld.com

19, Upper Crown Street,

Reading,

Berks,

RG1 2SS

Client

Oilly and Freya O'Mara,
4 Ramsbury Drive
Earley,
Reading
RG67RT

Scale

1:200

Date

Dec 2024

Drawn

Job title

Two storey side and rear extension
with loft conversion and internal alterations to
4 Ramsbury Drive
Earley,
Reading
RG67RT

Drawing title

SITE PLAN

P1

04