
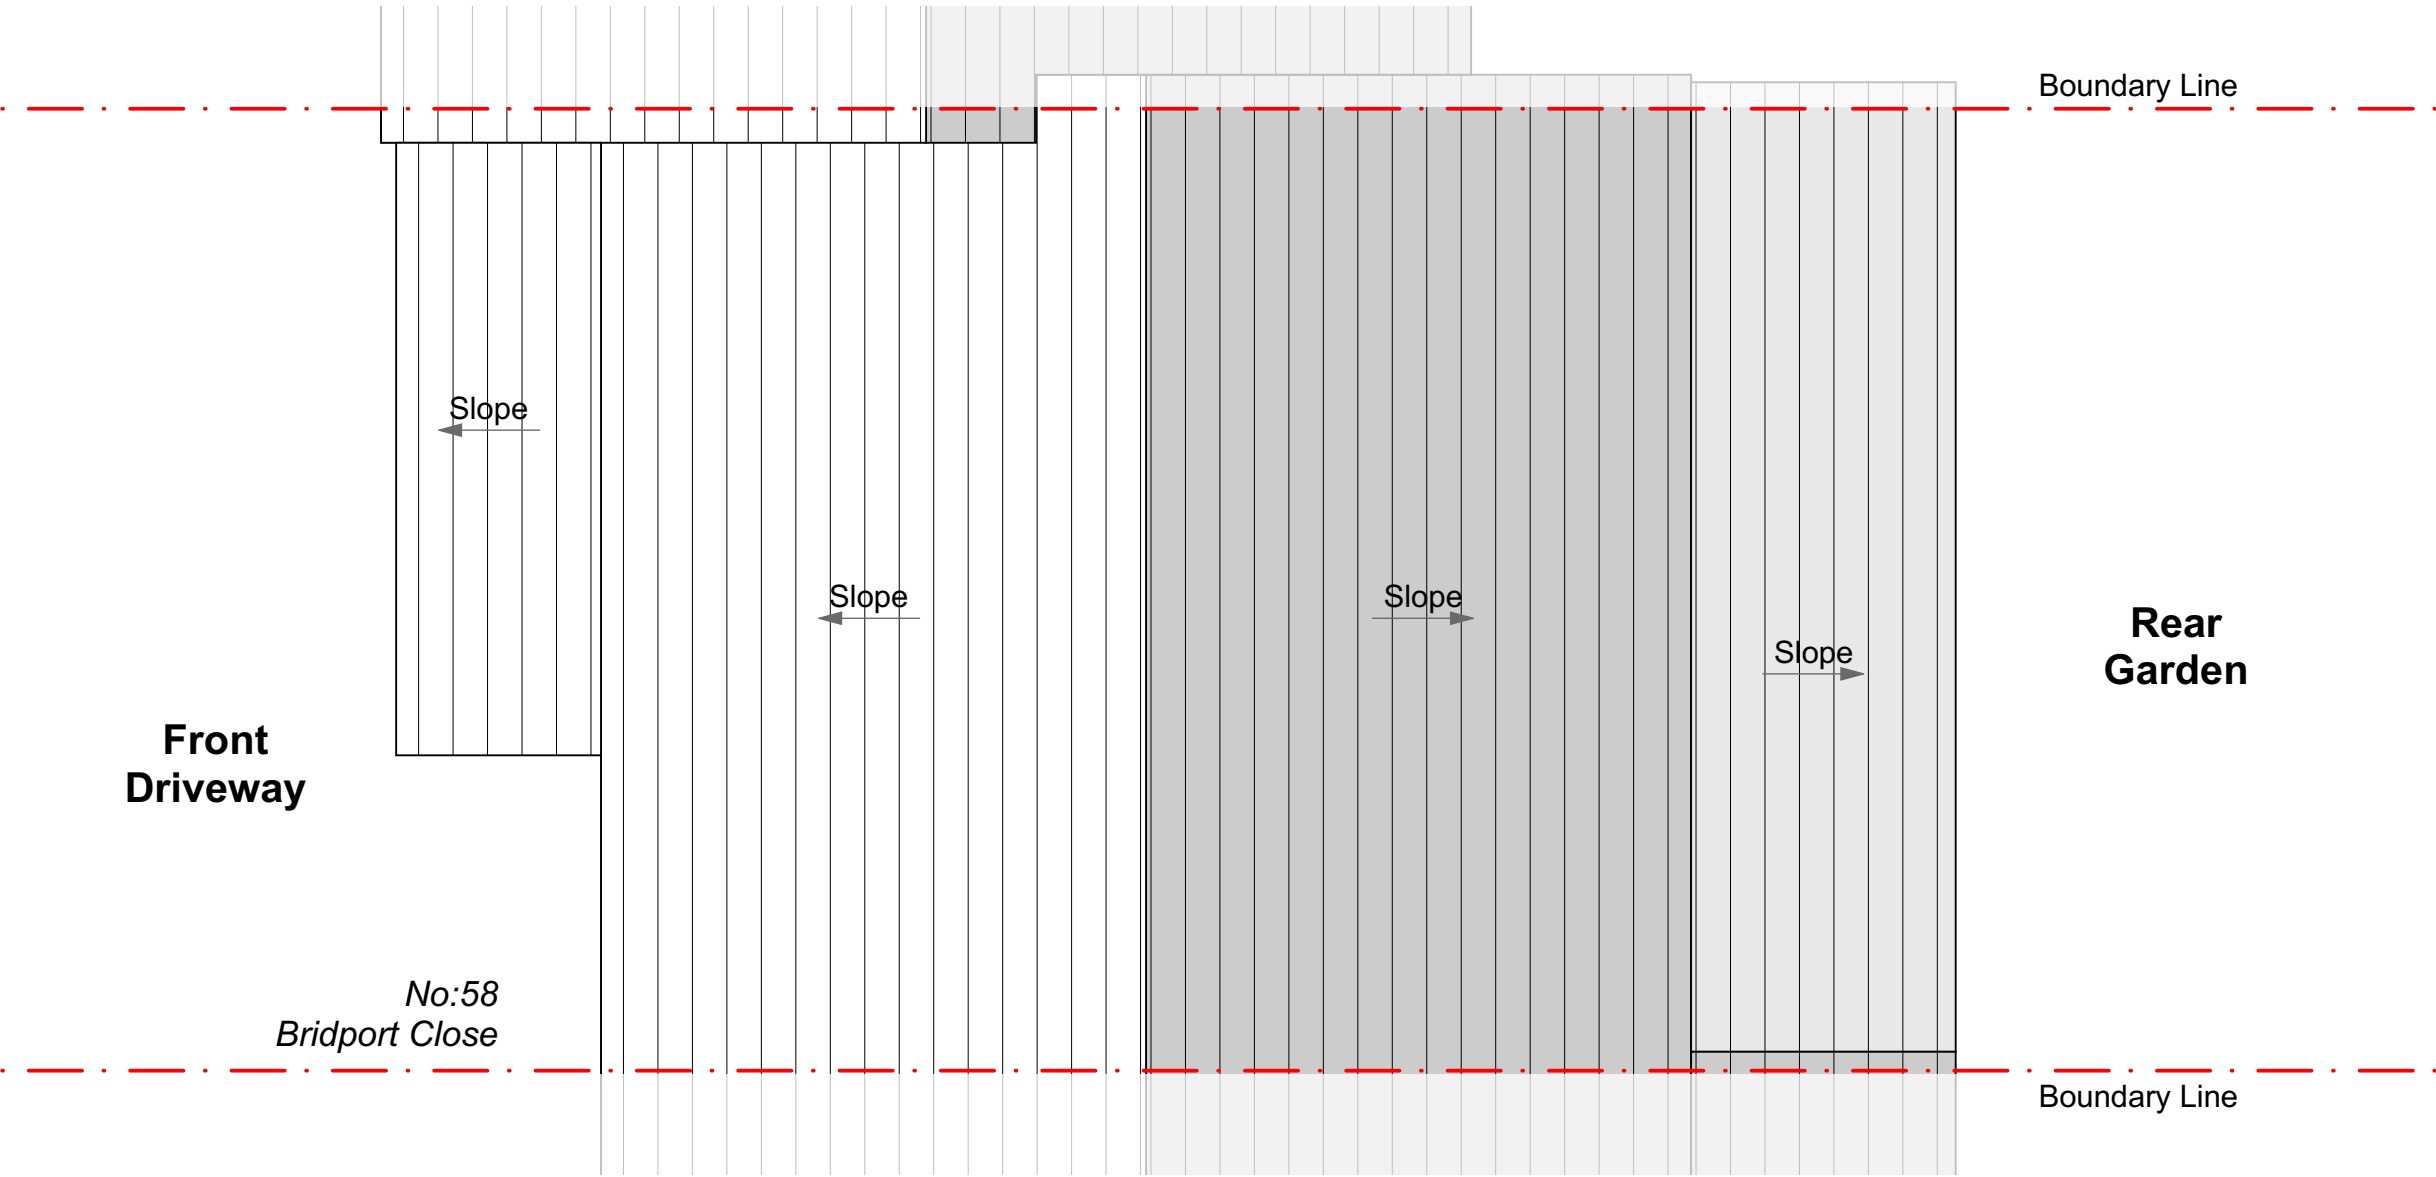


 

Proposed Roof Plan 1:50

Drawings to be read in conjunction with relevant drawing and specs.
Drawings not to be scaled. Figured dimensions only.
Any discrepancies are to be pointed to the Agent/Engineer/Contractor.
The Agent is not liable for any faults not raised.
Drawings not to be scaled for land transfer purposes

TEL : 07380132957
email: man.design.co@gmail.com
web: manstudio.co.uk

DRW NO : D04
REVISION :

PROJECT NO :
250704

DRAWING TITLE :
PROPOSED PLAN

Date : AUG 2025
Scale : 1:50@A3

PROJECT TITLE :
PROPOSED DEVELOPMENT AT
58 BRIDPORT CLOSE, RG6 3DG

