




1. Existing Front Elevation (South)

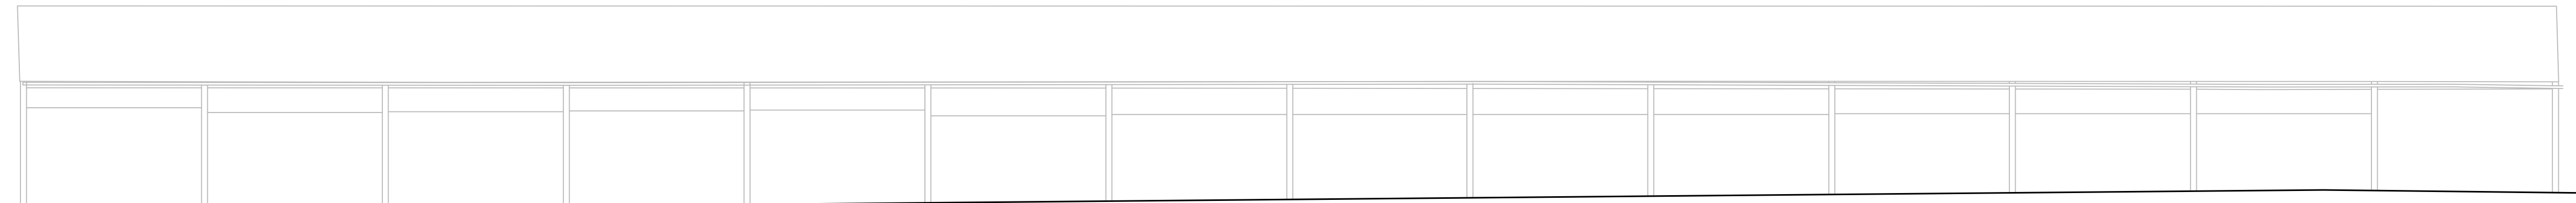

2. Existing Rear Elevation (North)

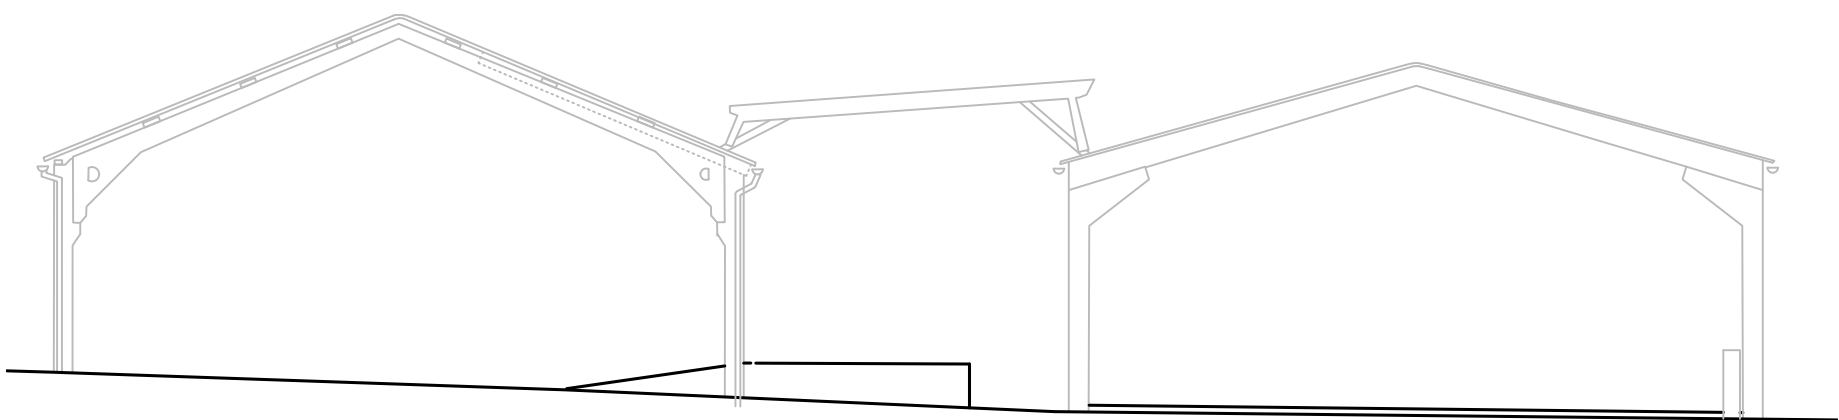

3. Existing Side Elevation (East)

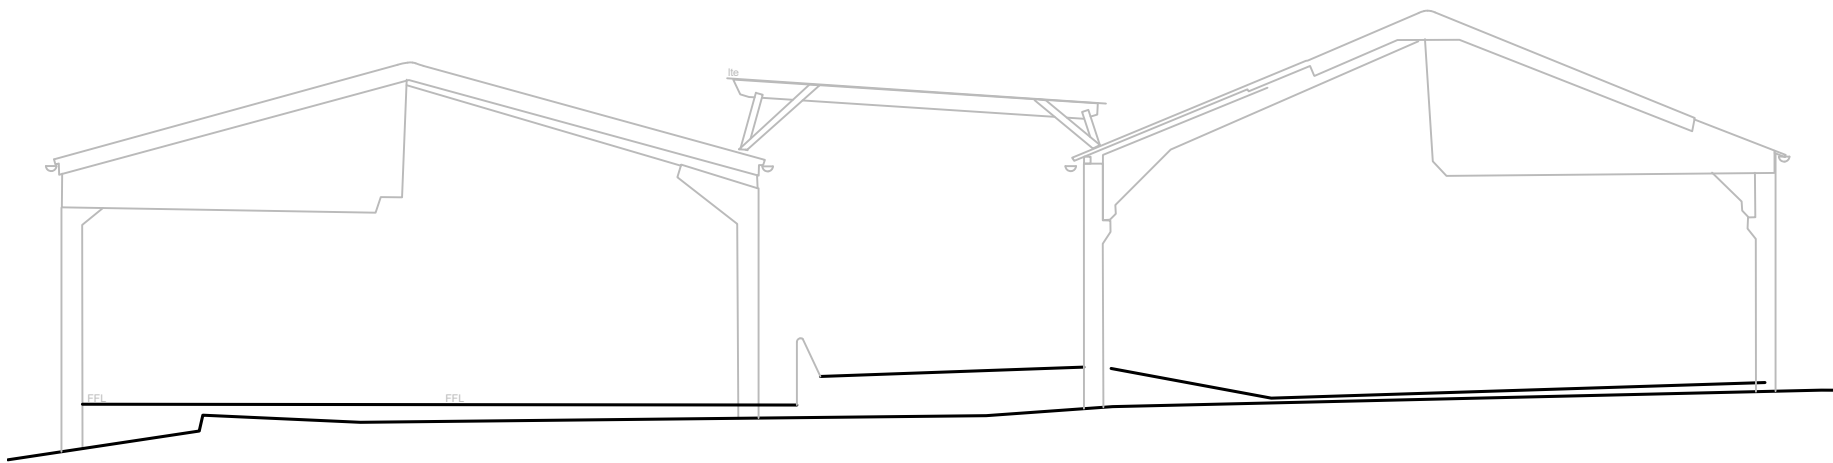

4. Existing Side Elevation (West)



PlanningDesign

Second Floor, Suite 3
Woburn House
Vernon Gate
Derby DE1 1UL

Tel: 01332 347 371
E-mail: info@planningdesign.co.uk
www.planningdesign.co.uk

CLIENT: Wroxton Group Ltd.	
STATUS: PLANNING	
PROJECT DESCRIPTION: Development at Glasspool Farm, Riseley	
DRAWING TITLE: Building C and D - Existing Elevations	
DRAWN BY: DS	CHECKED BY: -
DRAWING NUMBER: 005	REVISION: -
SCALE: 1:100 @ A1	DATE: XXXXXX 2023
DRAWING REF: S389 - 006	

© COPYRIGHT EXISTS ON THE DESIGNS AND INFORMATION SHOWN ON THIS DRAWING. The Contractor must verify all dimensions on site before making shop drawings or commencing work of any kind. No dimensions to be scaled from this drawing. Architect to be notified of any discrepancies in dimensions immediately