



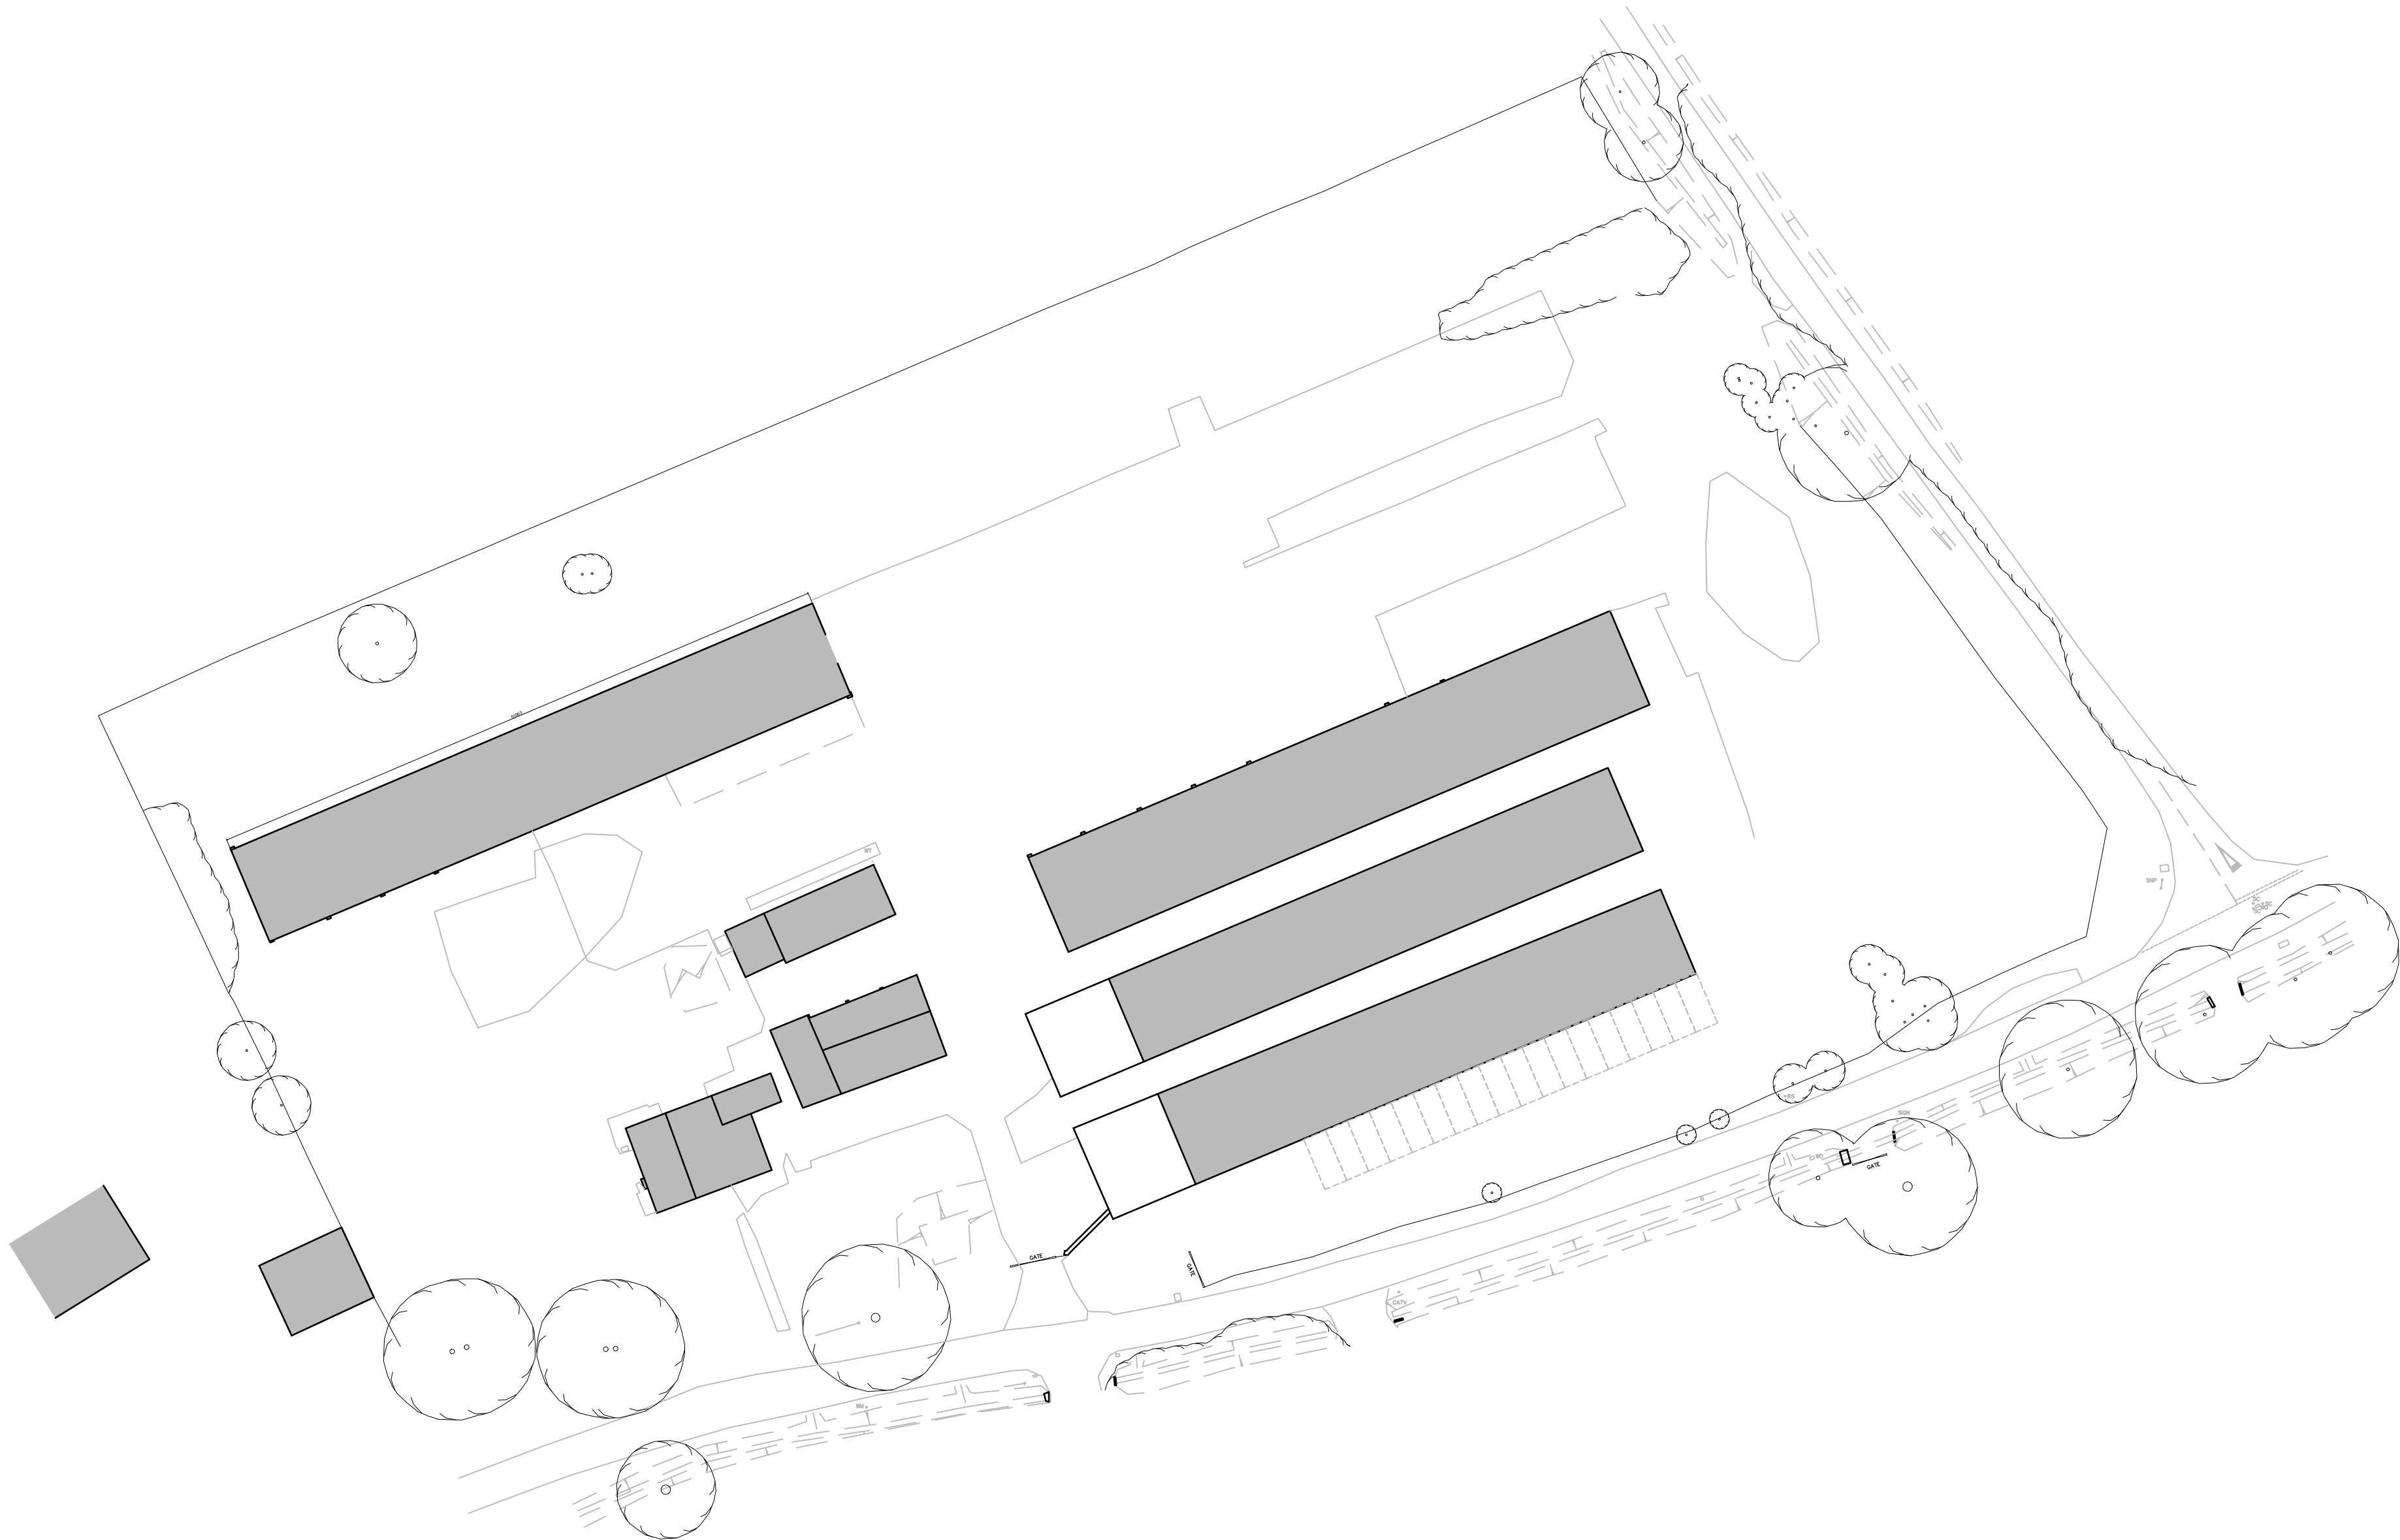

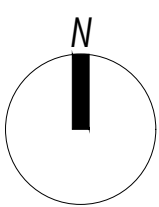

Second Floor, Suite 3 Tel: 01332 347 371
Woburn House
Vernon Gate
Derby DE1 1UL E-mail: info@planningdesign.co.uk
www.planningdesign.co.uk

CLIENT: Wroxton Group Ltd	
STATUS: PLANNING	
PROJECT DESCRIPTION: Development at Glasspool Farm, Riseley	
DRAWING TITLE: Proposed Site Plan	
DRAWN BY: CH	CHECKED BY: -
DRAWING NUMBER: 003	REVISION: -
SCALE: 1:500 @ A2	DATE: October 2025
DRAWING REF: 5389 - 003	