





NORTH ELEVATION

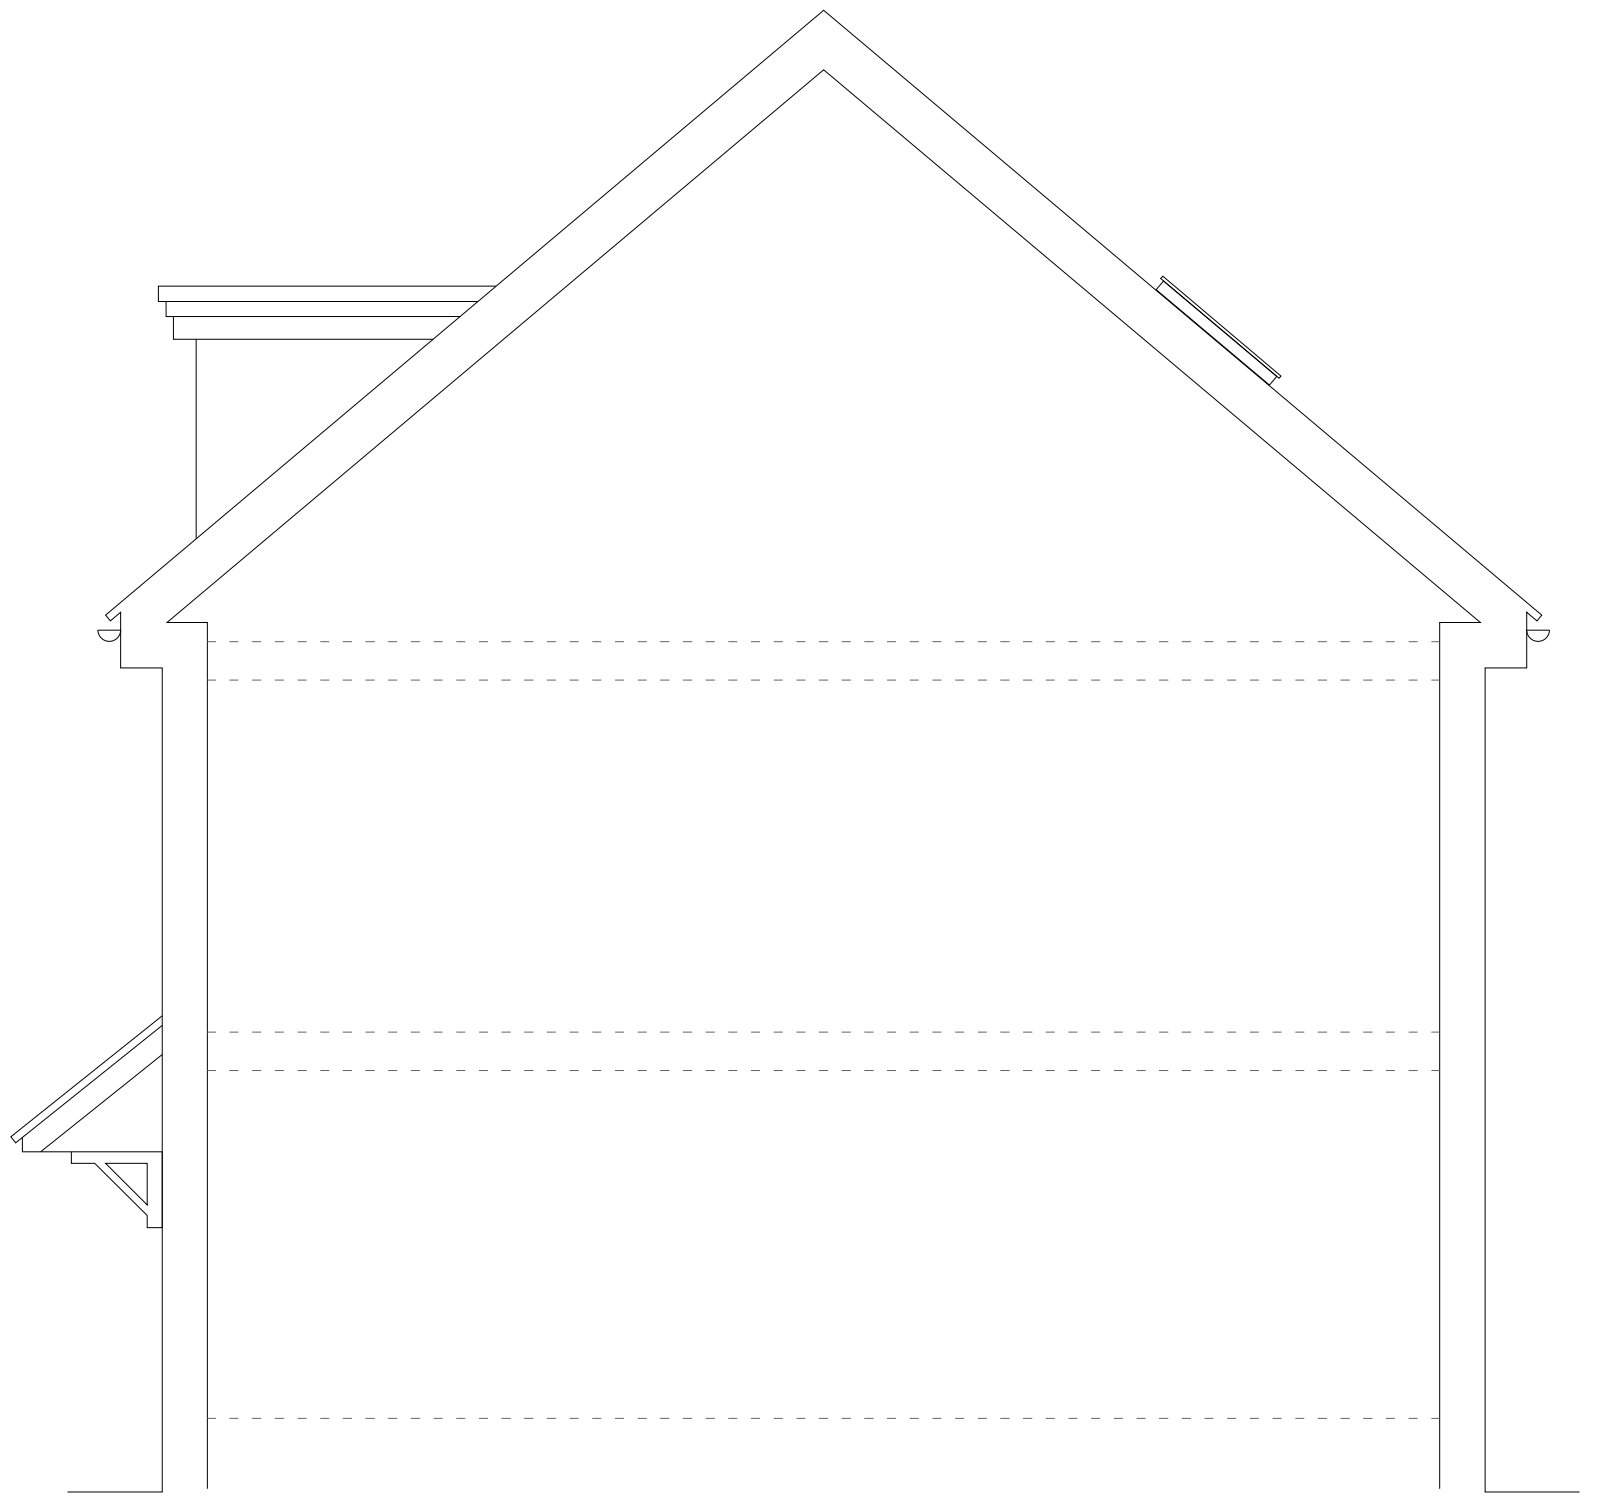


WEST SECTIONAL ELEVATION

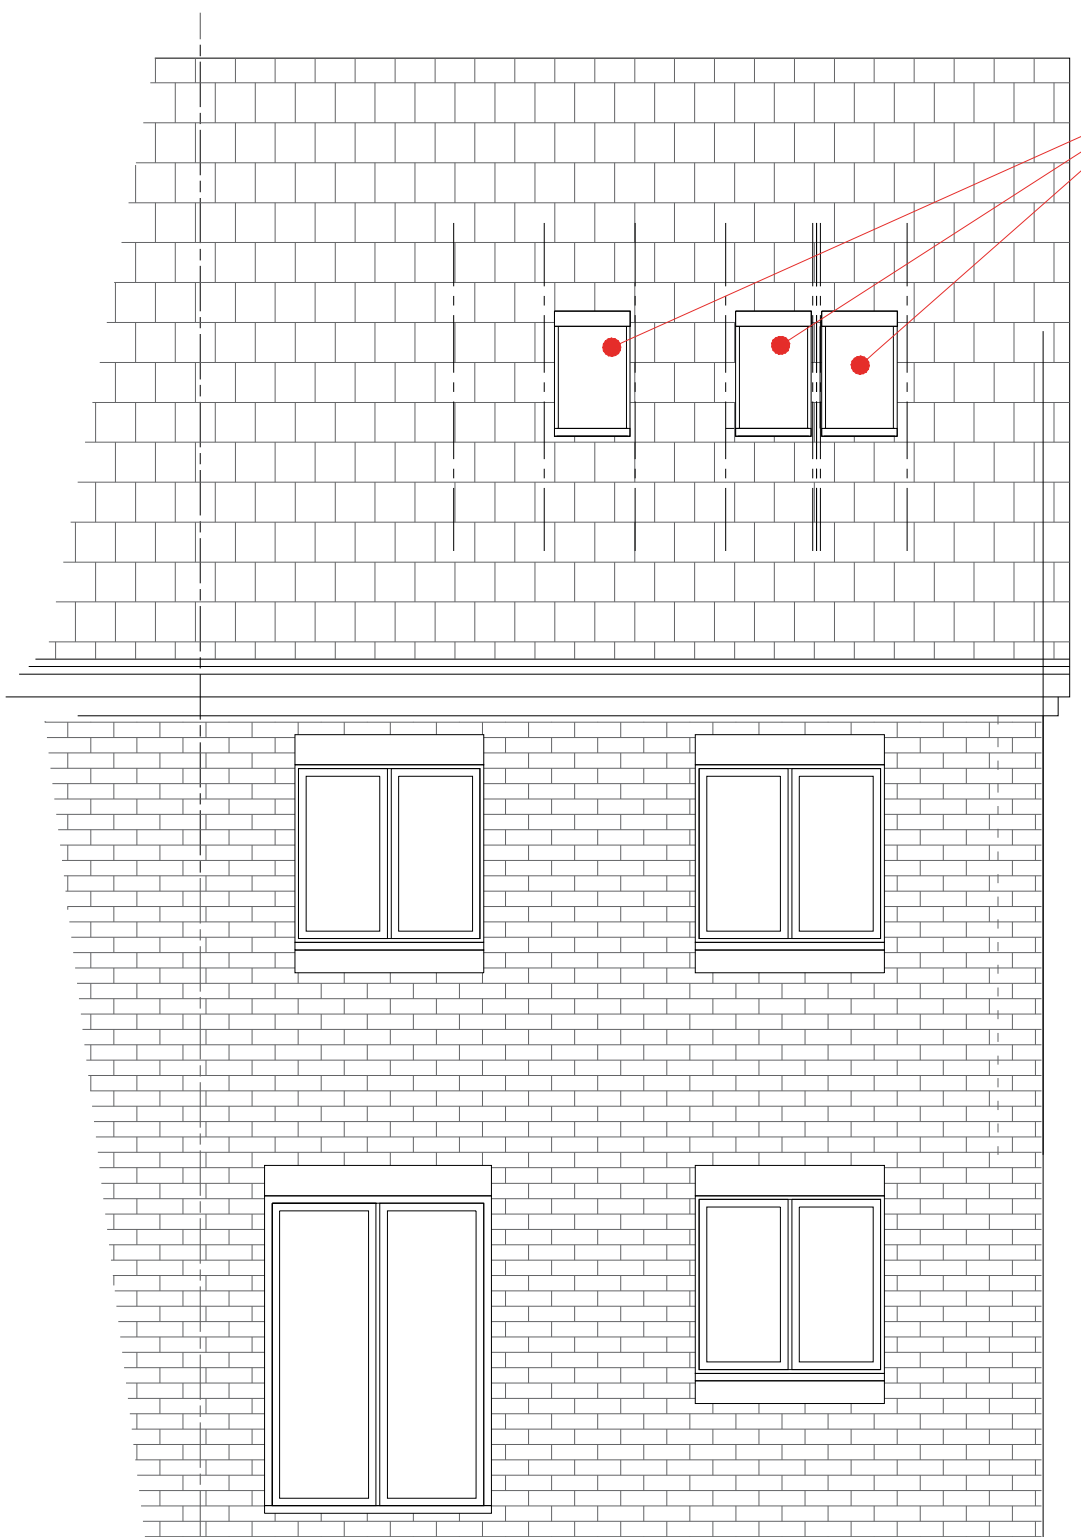


SOUTH ELEVATION

ROOFLIGHTS TO BE AMENDED  
CHANGING THOSE APPROVED  
FOR RECONFIGURED UNITS  
VELUX BK04 980 X 470mm each

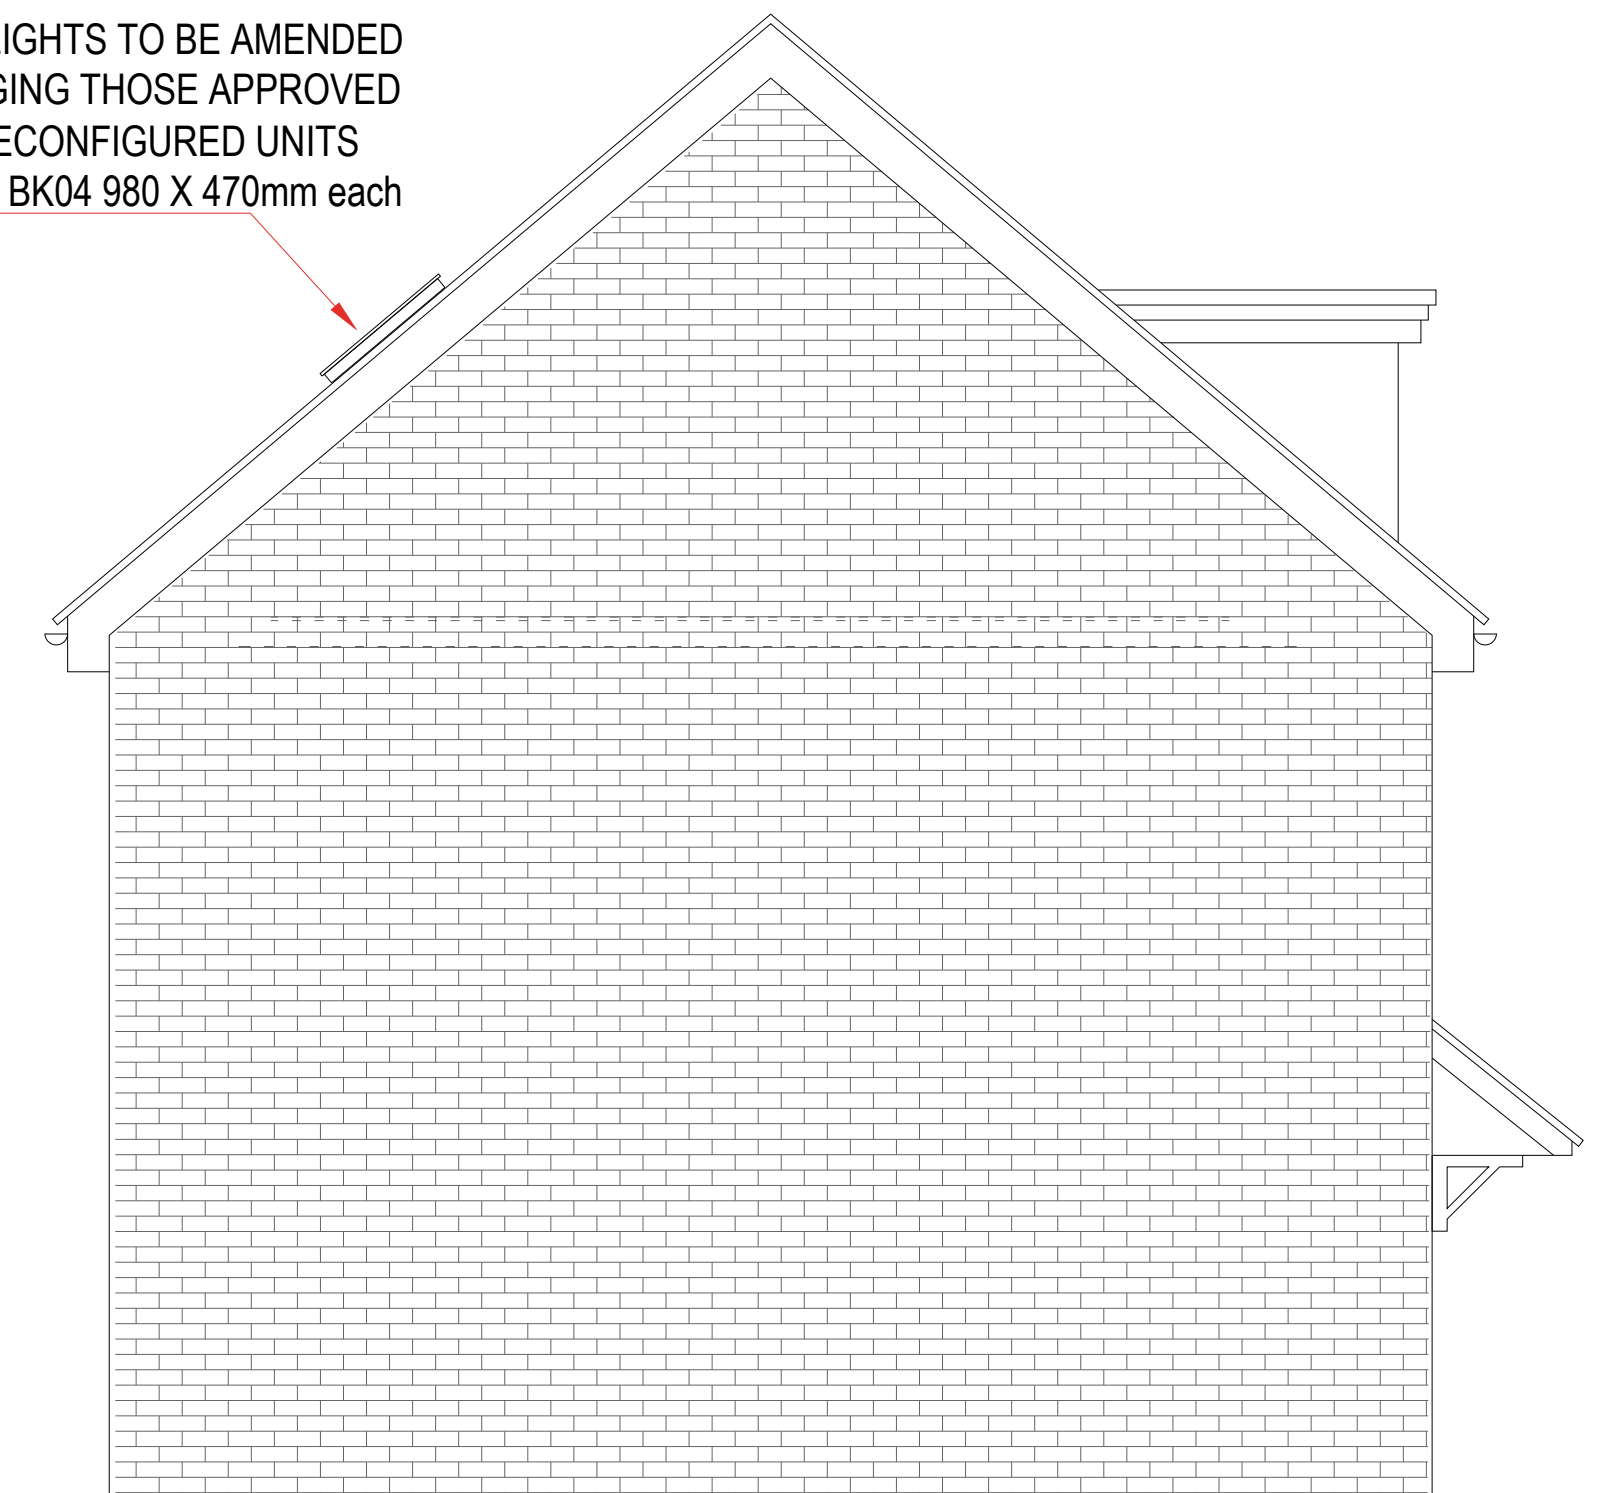

EAST ELEVATION

Elevational drawing in support of Application for a  
Non-Material Change to  
Planning Consent 242401 dated 24 October 2024

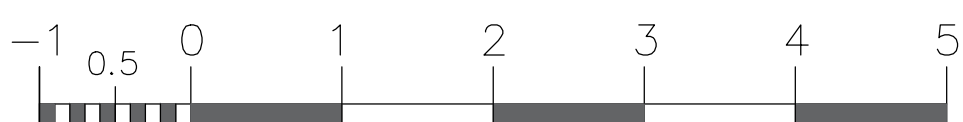


Rev. A drawing title amended

03 Feb 2025

**Seine Consult Ltd**

The Copse, Fanny's Lane  
Bucklebury  
Berkshire RG7 6TA  
Tel: 01635 914478  
email: john.kingham@seineconsult.co.uk

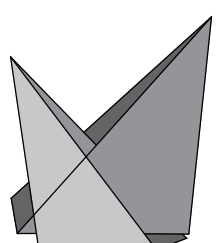

Project Address: Mr Steven Chan  
Project Address: 23, Dalley Road  
Wokingham RG40 5BQ

Scale : 1: 50 @ A2 Date: 30/01/2025

Drawing Title: **23 DALLEY ROAD  
ELEVATIONS as PROPOSED**

Drawing No: **SC/PL/ 01** Revision **A**