



DRG. REMAINS COPYRIGHT OF THE ARCHITECT.
DIMENSIONAL DISCREPANCIES TO BE REFERRED
TO THE ARCHITECT
~~DO NOT SCALE~~

DRAWING STATUS : ☐ PRELIMINARY ☒ FOR APPROVAL ☐ CONSTRUCTION

DATE REVISION A3 Drawing

 

Ground Floor Plan 1:100

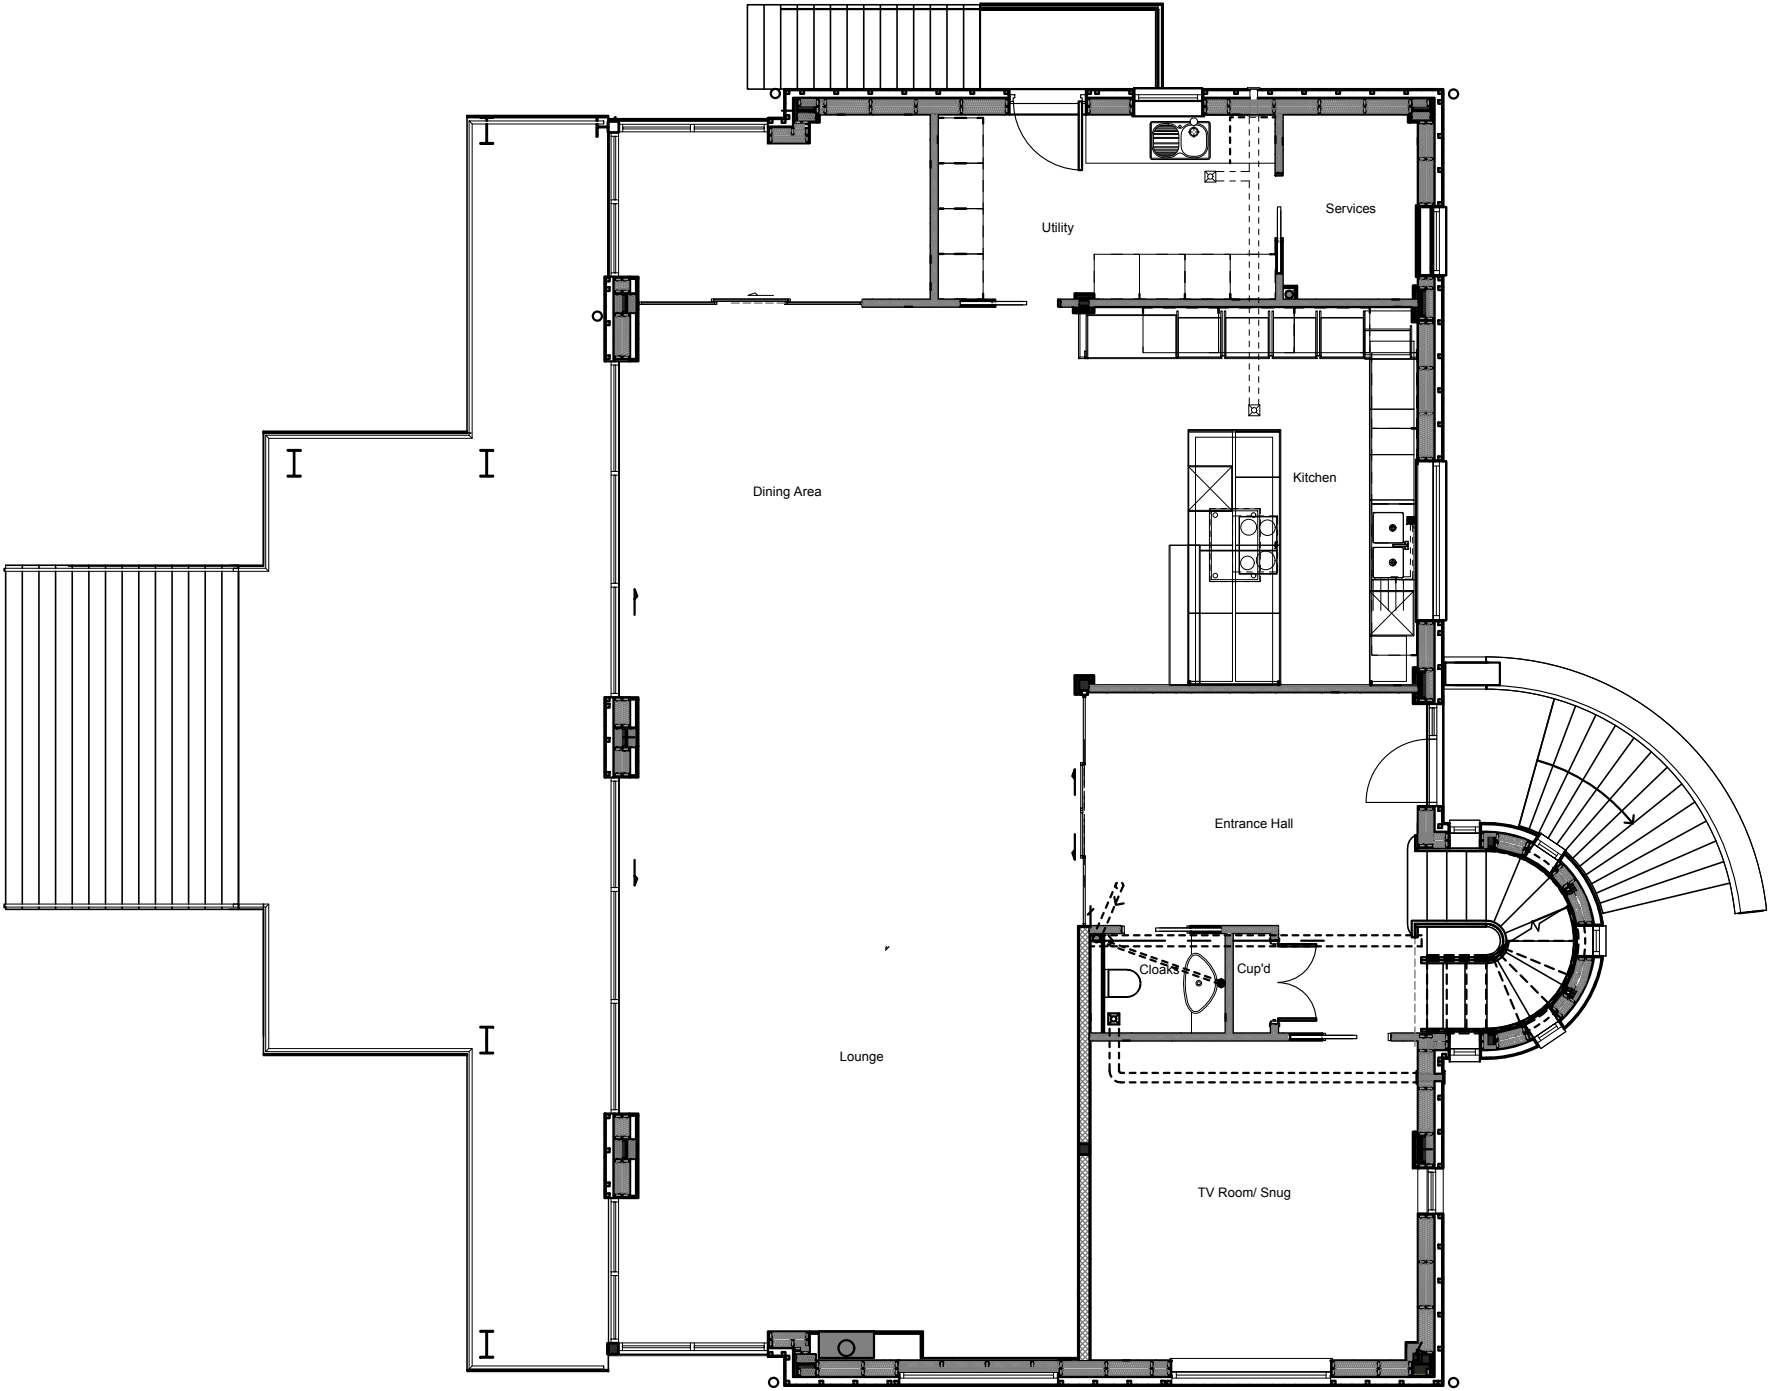

CLIENT
Mr & Mrs Abbott

-

DRG TITLE

Existing Plans

JOB TITLE

Proposed extension
Peri, Loddon Drive
Wargrave

JOB No.

2042

DWG No.

P02

DATE

June 2025

SCALE

1:100

REV.

-



Anne Owen Architects Ltd
24 Springfield Park, Twyford, Reading RG10 9JH
+44(0)118 932 0846 / 07788 262602
anne@annehearchitect.co.uk
www.annehearchitect.co.uk
Director: Anne Owen BA (Hons) BAch RIBA
Company Registered in England & Wales No. 8861202