


A3 Drawing


DATE	REVISION
-	-

DRG. REMAINS COPYRIGHT OF THE ARCHITECT.
DIMENSIONAL DISCREPANCIES TO BE REFERRED
TO THE ARCHITECT
~~DO NOT SCALE~~

DRAWING STATUS : ☐ PRELIMINARY ☒ FOR APPROVAL ☐ CONSTRUCTION

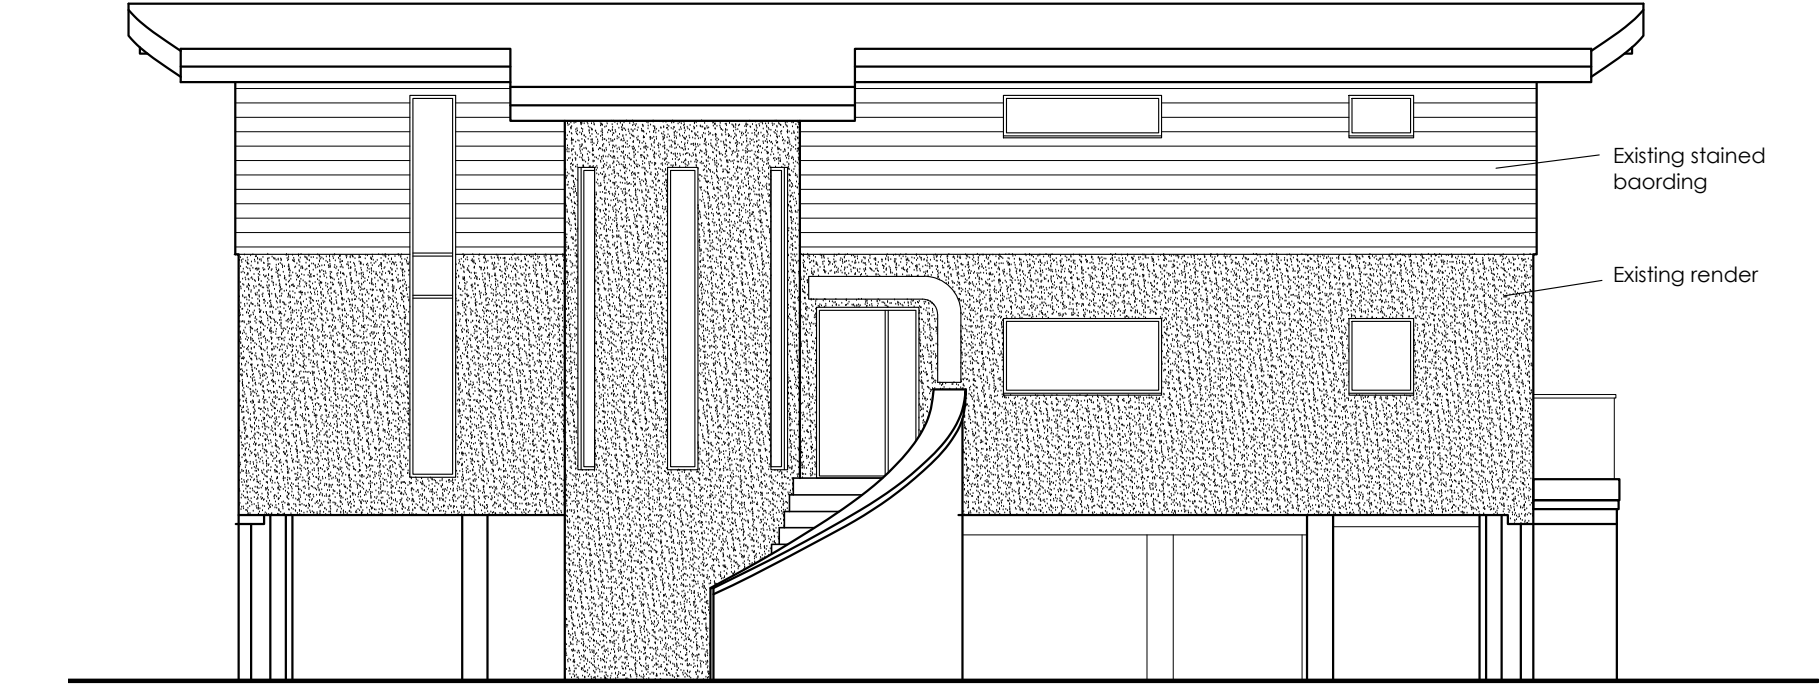

Front elevation 1:100

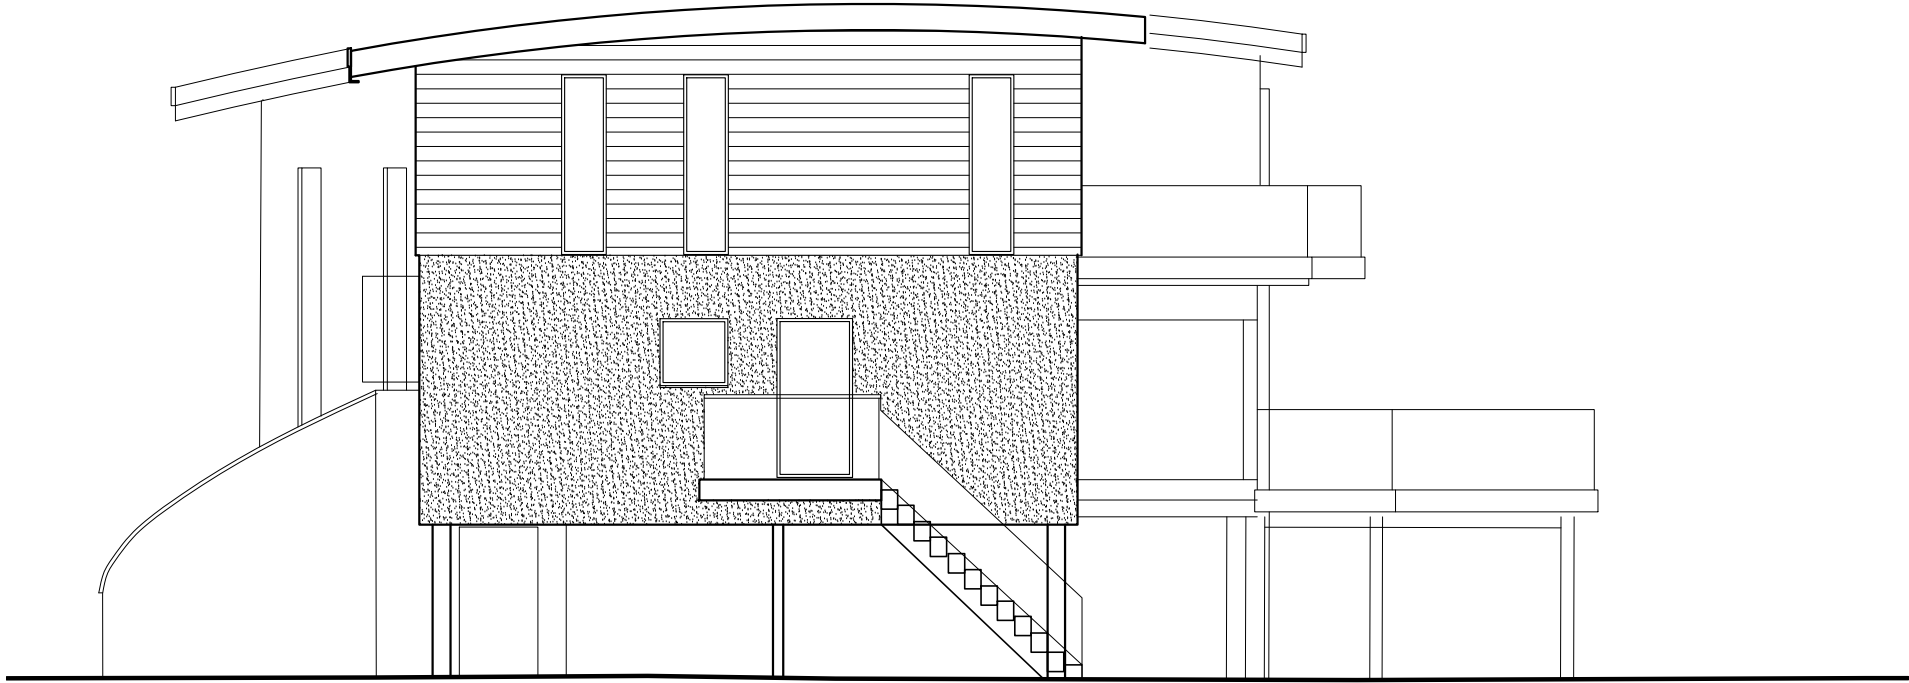

Side elevation 1:100

CLIENT	JOB TITLE
Mr & Mrs Abbott	Proposed extension
-	Peri, Loddon Drive
-	Wargrave
DRG TITLE	JOB No.
Existing Elevations	2042

DATE	SCALE	REV.
June 2025	1:100	-



Anne Owen Architects Ltd
24 Springfield Park, Twyford, Reading RG10 9JH
+44(0)118 932 0846 / 07788 262602
anne@annehenrichs.co.uk
www.annehenrichs.co.uk
Director: Anne Owen BA (Hons) BAch RIBA
Company Registered in England & Wales No. 8861202