

DRG. REMAINS COPYRIGHT OF THE ARCHITECT.
DIMENSIONAL DISCREPANCIES TO BE REFERRED
TO THE ARCHITECT
~~DO NOT SCALE~~


DRAWING STATUS : ☐ PRELIMINARY ☒ FOR APPROVAL ☐ CONSTRUCTION

DATE REVISION
June 2025 A Window added

A3 Drawing

0 10m
Scale 1:100

Ground Floor Plan 1:100

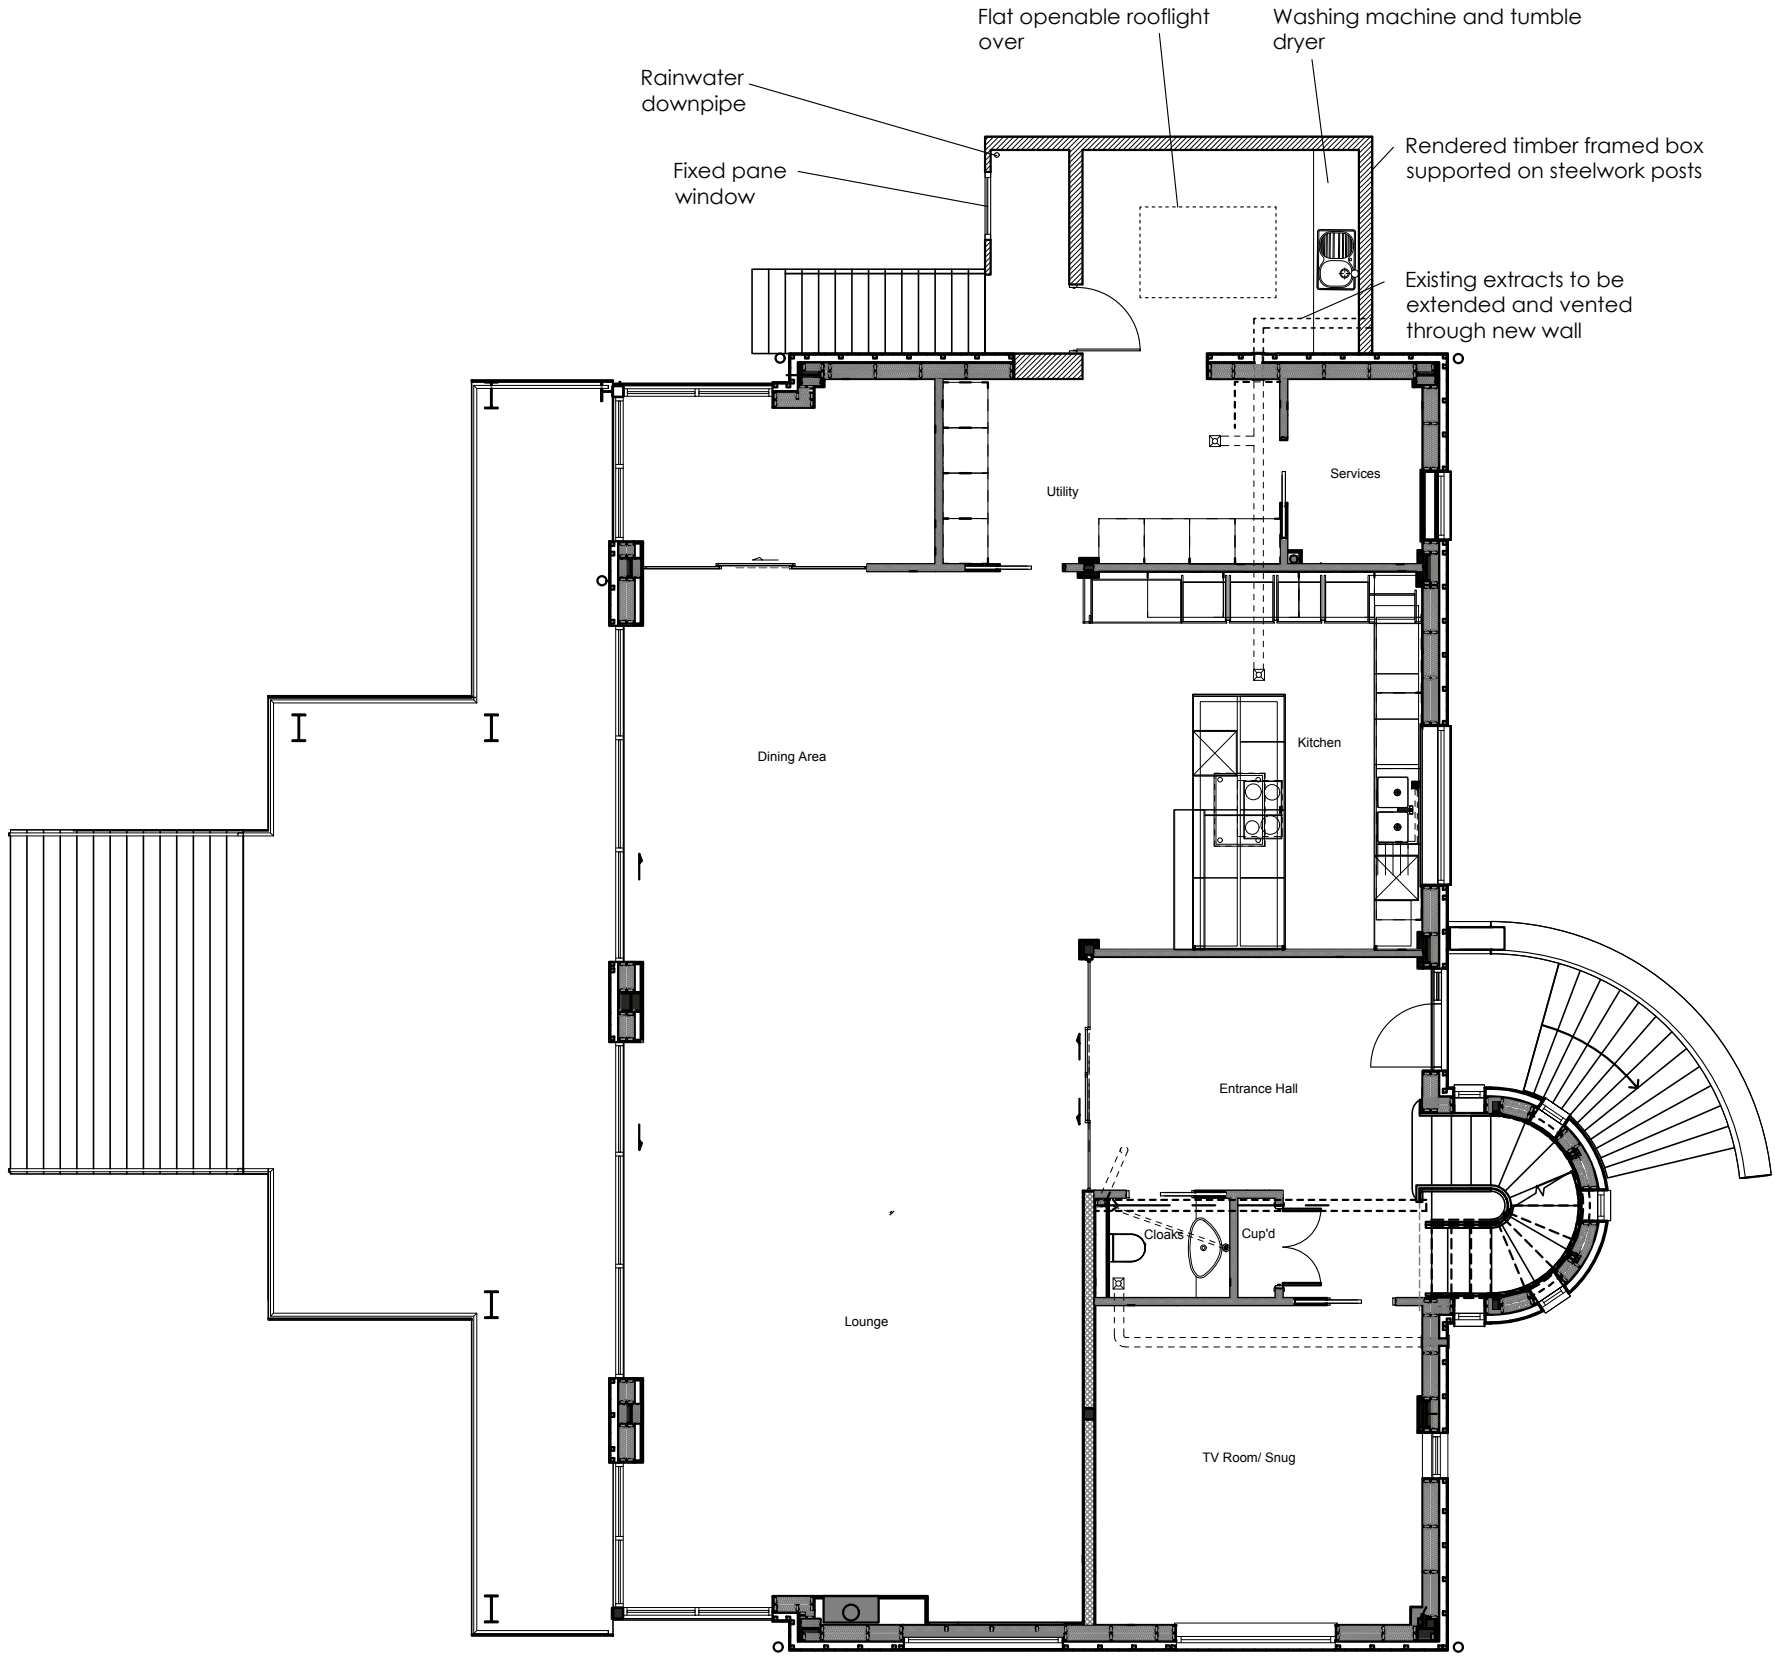

CLIENT
Mr & Mrs Abbott
-
-
DRG TITLE
Proposed Plans

JOB TITLE
Proposed extension
Peri, Loddon Drive
Wargrave
JOB No.
2042
DWG No.
P12

DATE
June 2025
SCALE
1:100
REV.
A



Anne Owen Architects Ltd
24 Springfield Park, Twyford, Reading RG10 9JH
+44(0)118 932 0846 / 07788 262602
anne@annehearchitect.co.uk
www.annehearchitect.co.uk
Director: Anne Owen BA (Hons) BAch RIBA
Company Registered in England & Wales No. 8861202