



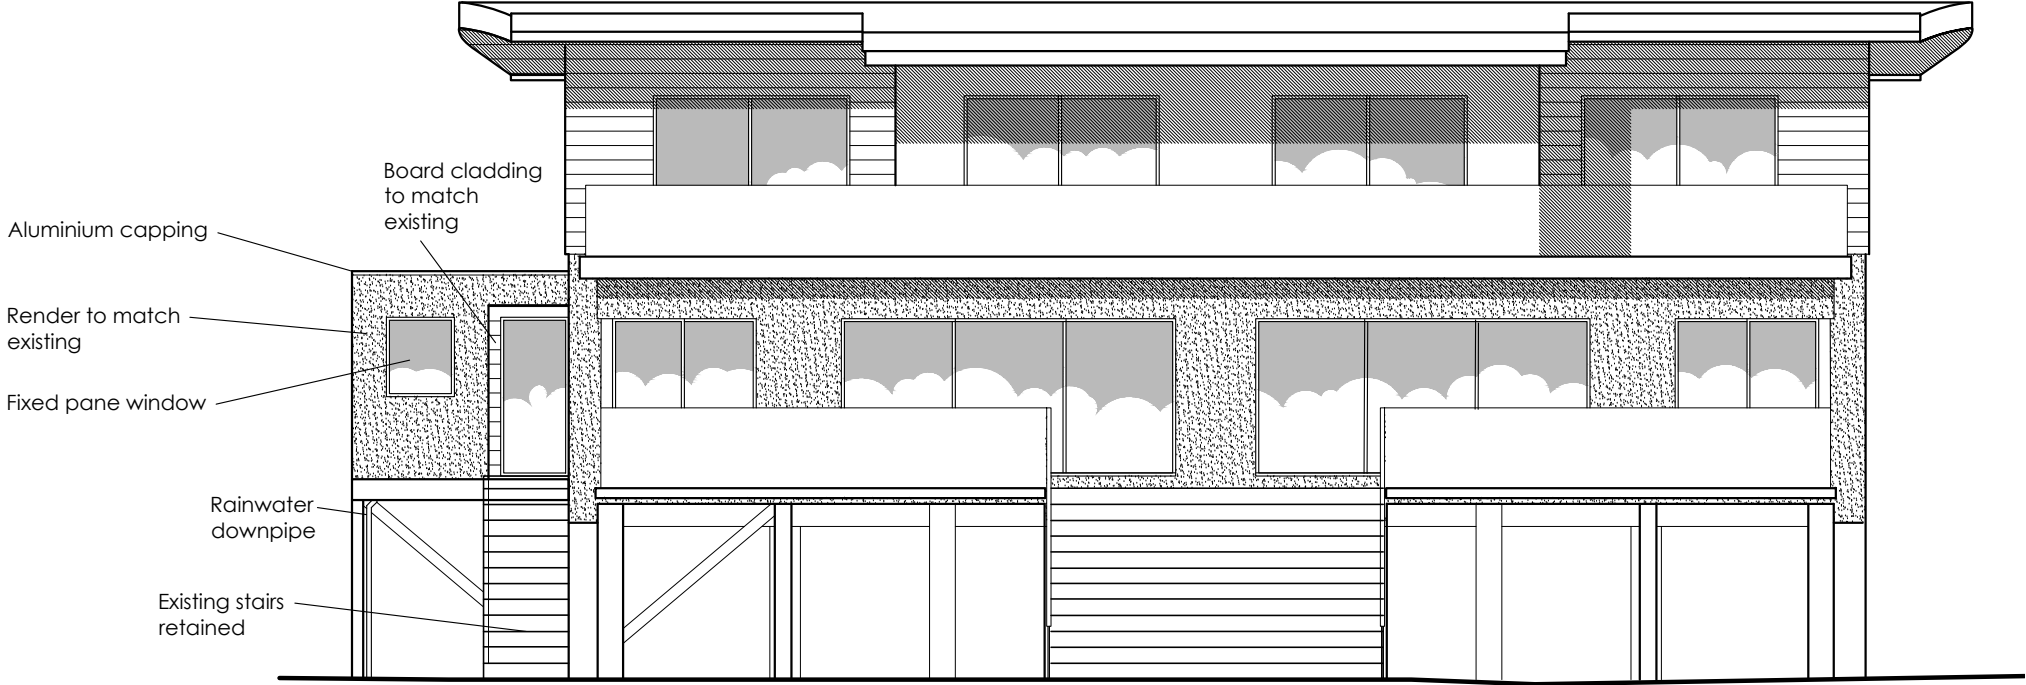

Rear elevation 1:100

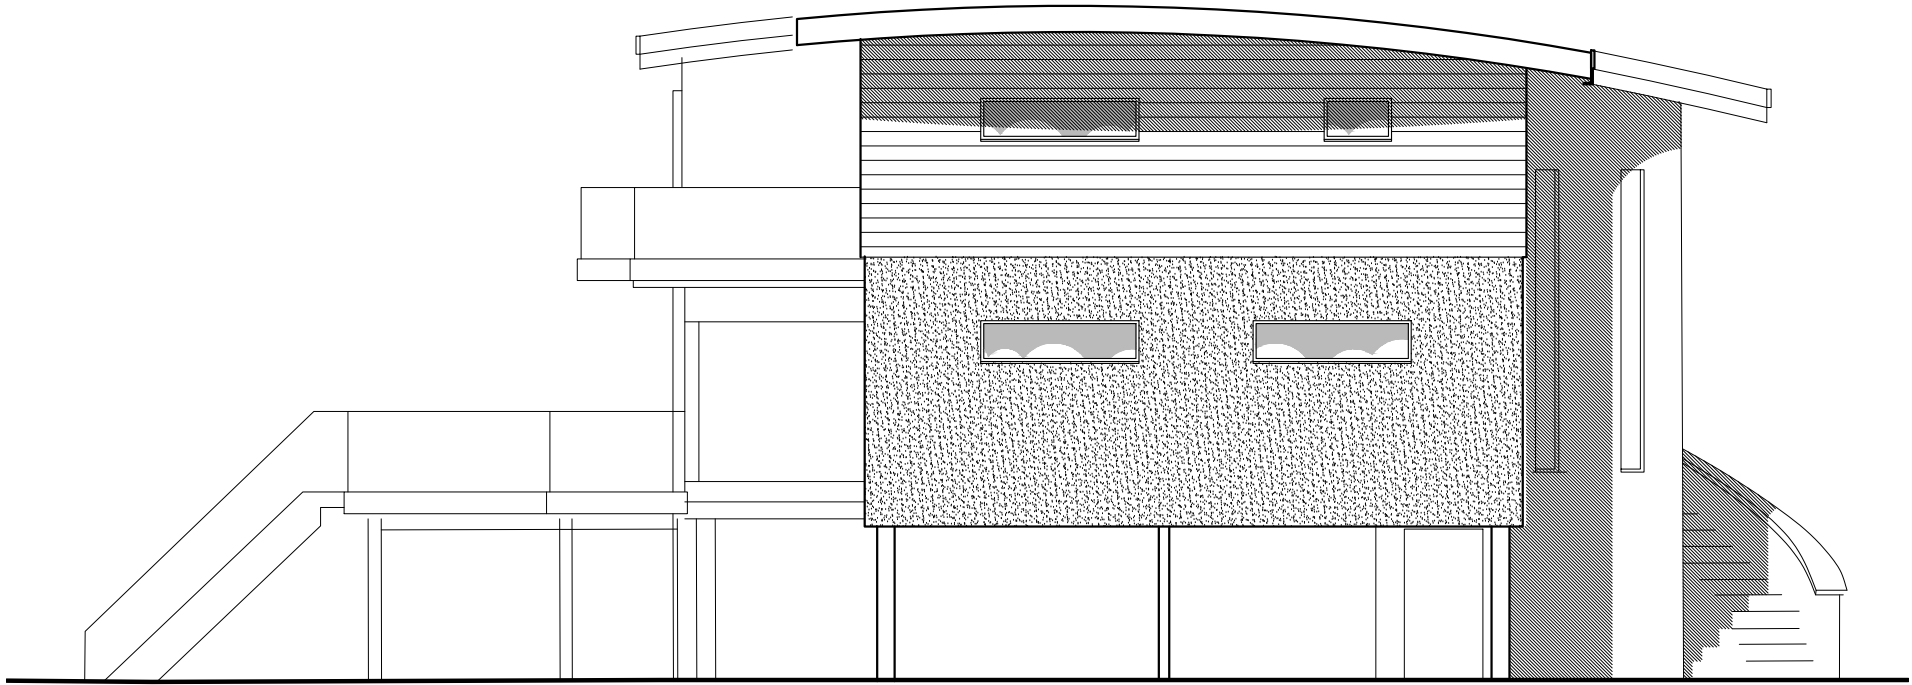

Side elevation 1:100 (No change)

CLIENT
Mr & Mrs Abbott

-

DRG TITLE

Proposed Elevations

JOB TITLE

Proposed extension
Peri, Loddon Drive
Wargrave

JOB No.

2042

DWG No.

P14

DATE

June 2025

SCALE

1:100

REV.

A