
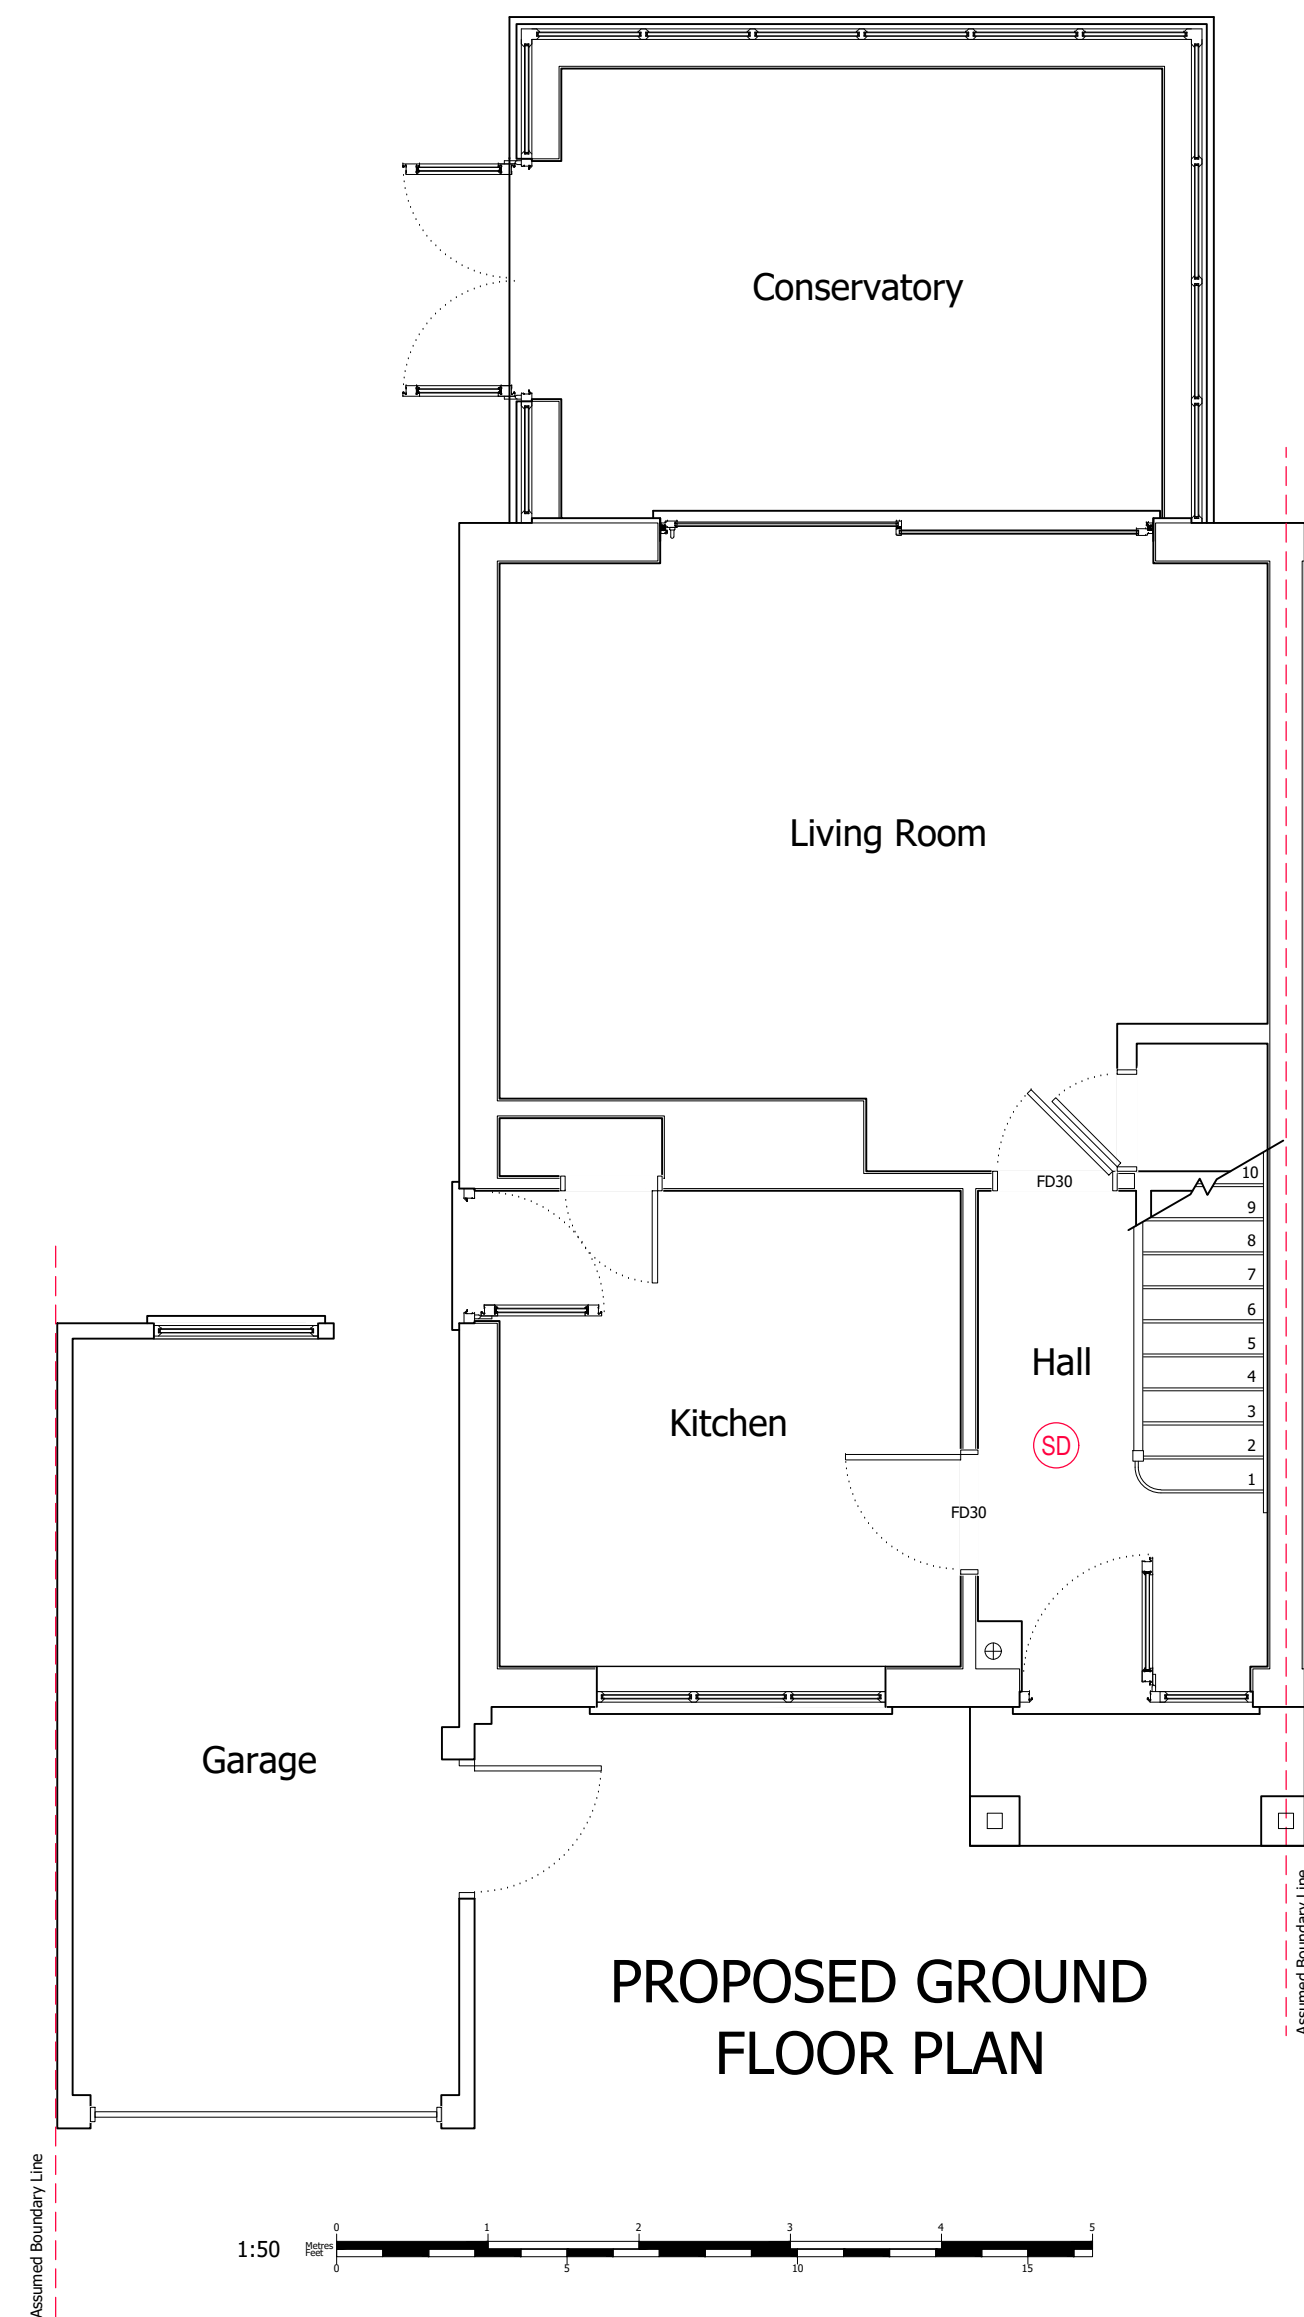


Planning Issue Drawings

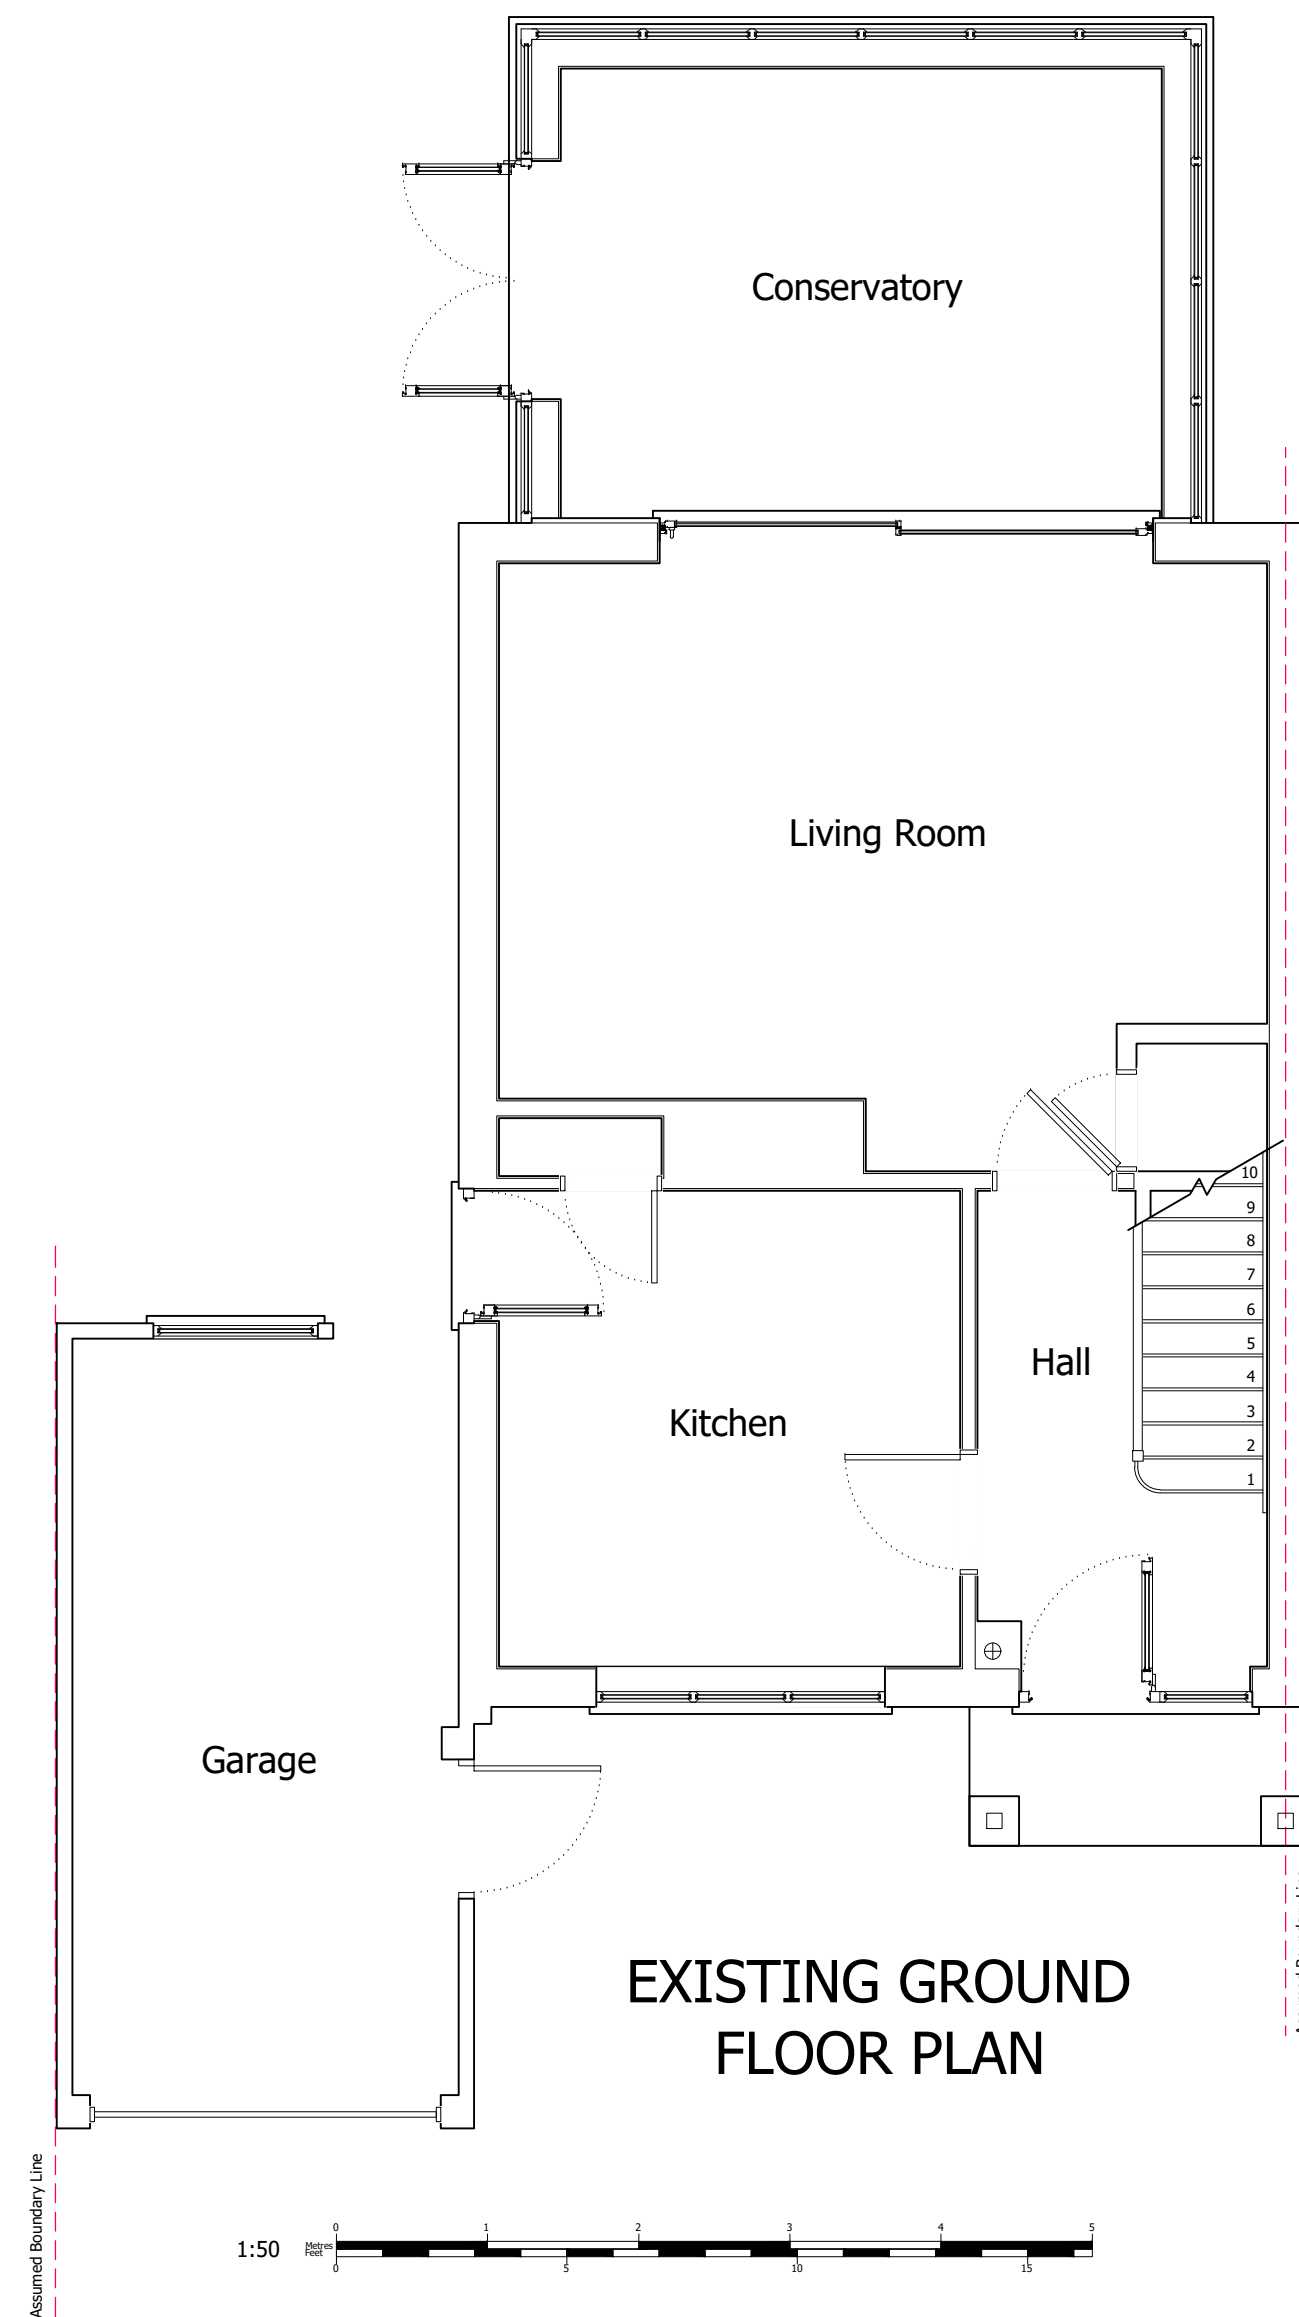

© Copyright Measured and Drawn Ltd.

This drawing is the property of Measured and Drawn Ltd and as such is the subject of Intellectual Property Rights including copyright and design rights. You must not reproduce, copy, loan or submit this drawing to any other party without the written consent of Measured and Drawn Ltd.

Dimensions whether scaled or figured are for Planning & Building Control approvals only. The General Contractor is responsible for the verification of all dimensions on site and must inform Measured and Drawn Ltd of any discrepancies prior to the setting out or ordering of materials.

**IT IS THE HOME OWNERS
RESPONSIBILITY TO OBTAIN PARTY
WALL, LINE OF JUNCTION OR NOTICE
OF ADJACENT EXCAVATION
AGREEMENTS.**

Homeowners Name (s):

Richard Frost

Site Address:

120 Clifton Road
Wokingham
RG41 1NF

Local Authority:

Wokingham Borough Council

Project Description:

Loft Conversion

Drawing Title:

Existing & Proposed Ground Floor Plans

Drawing Number: **Revision:**

Drawing 1

■■■■■



Date issued:

Drawn by:

08/02/2026

JW

Scale: 1:50 @ A2

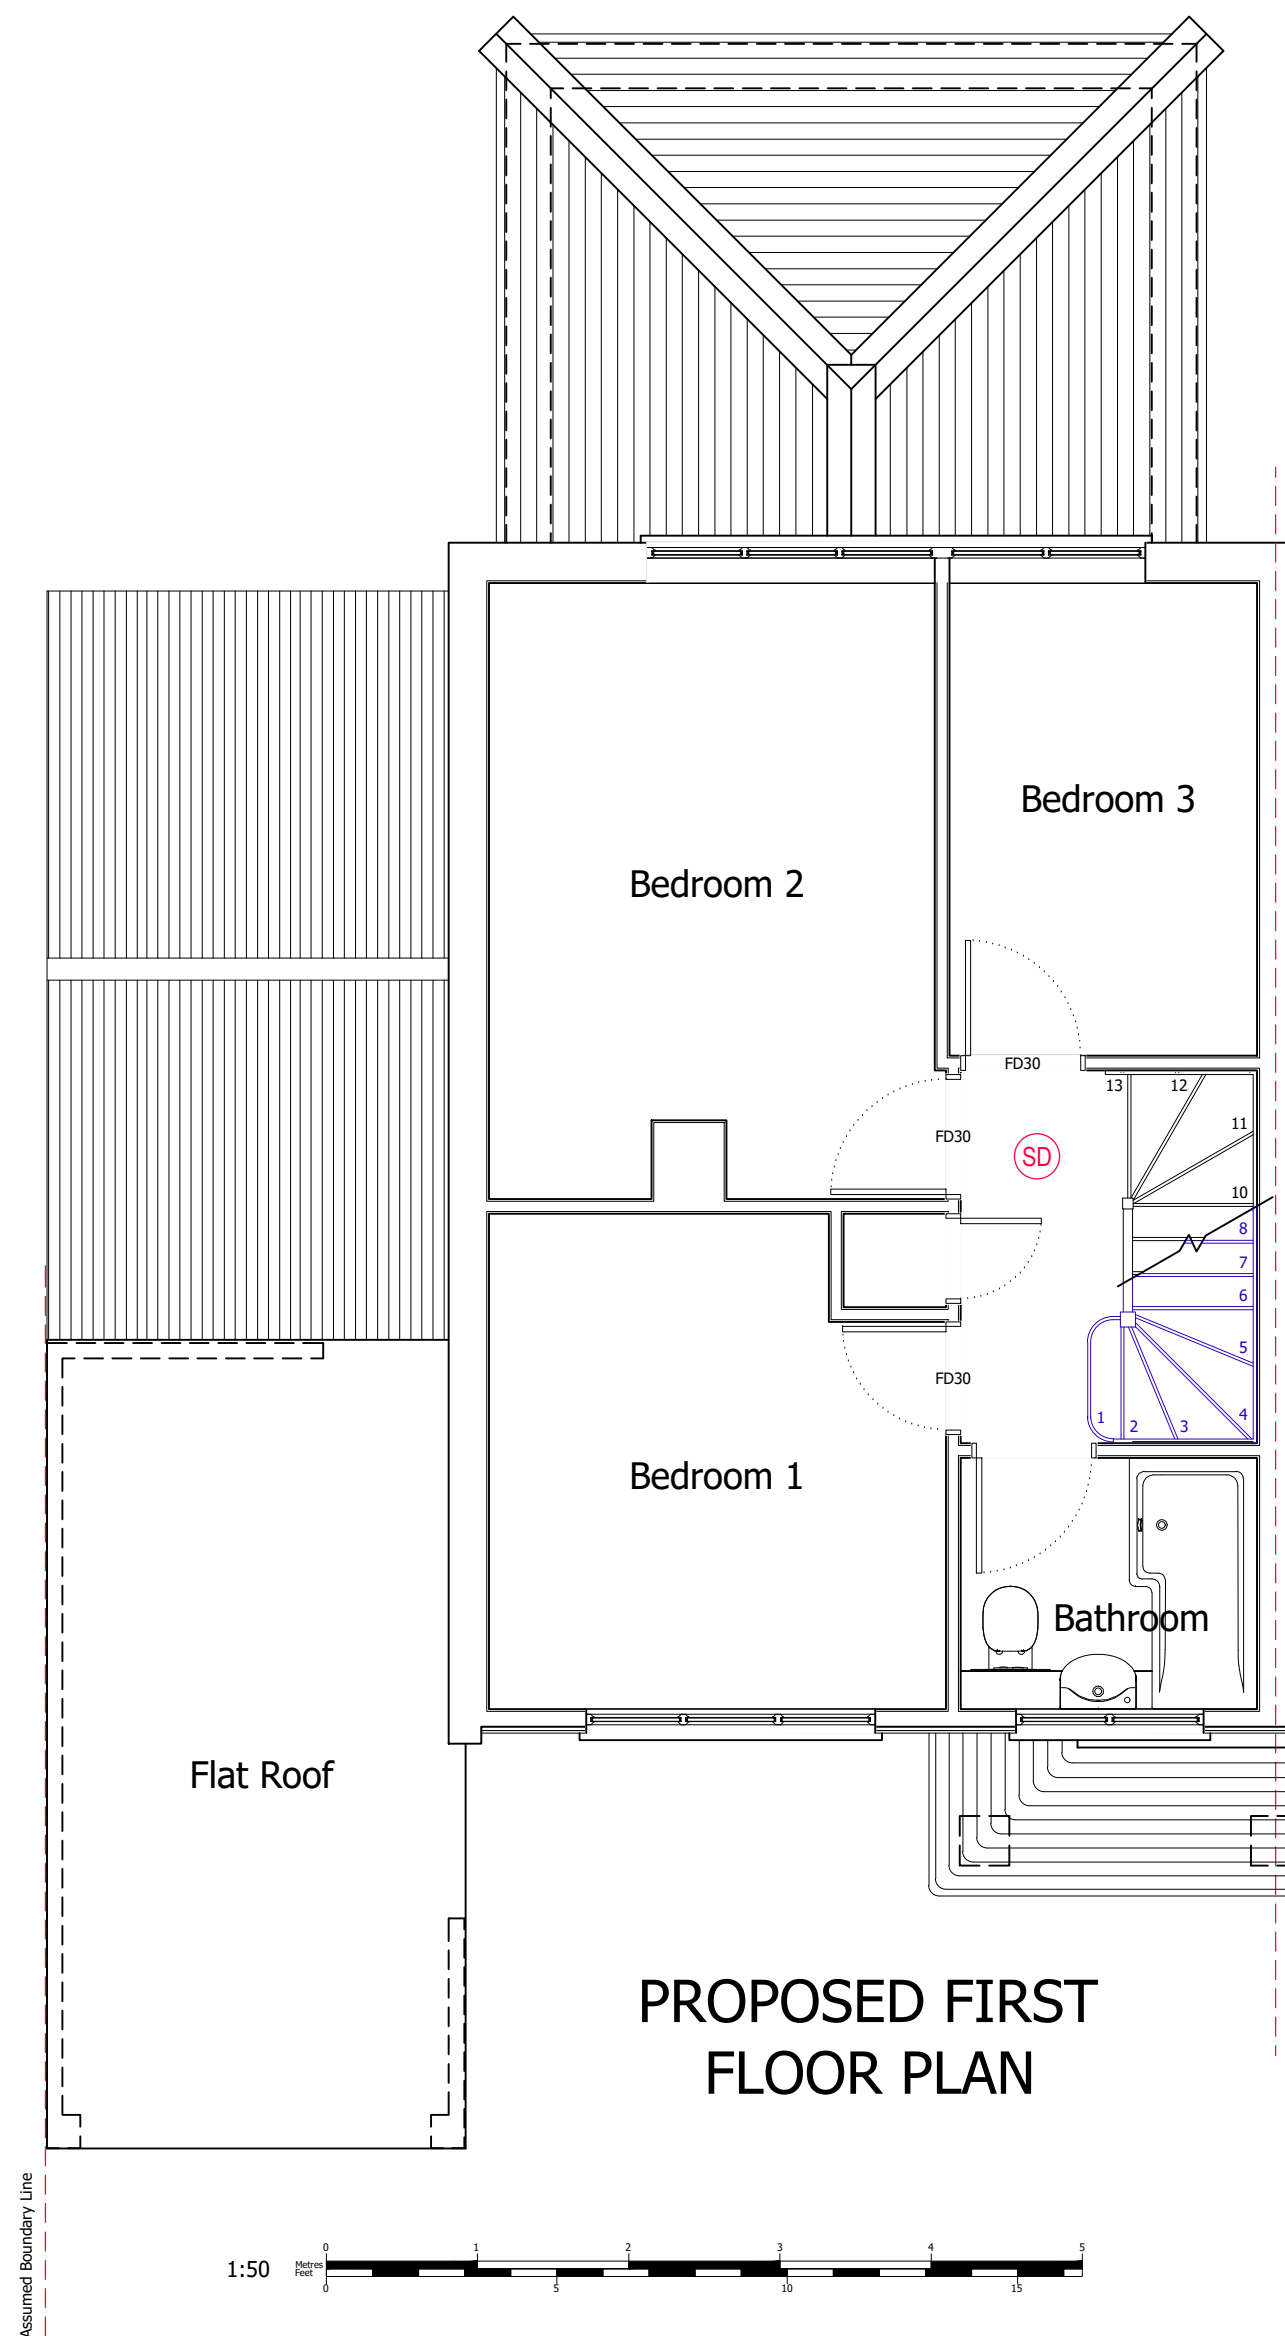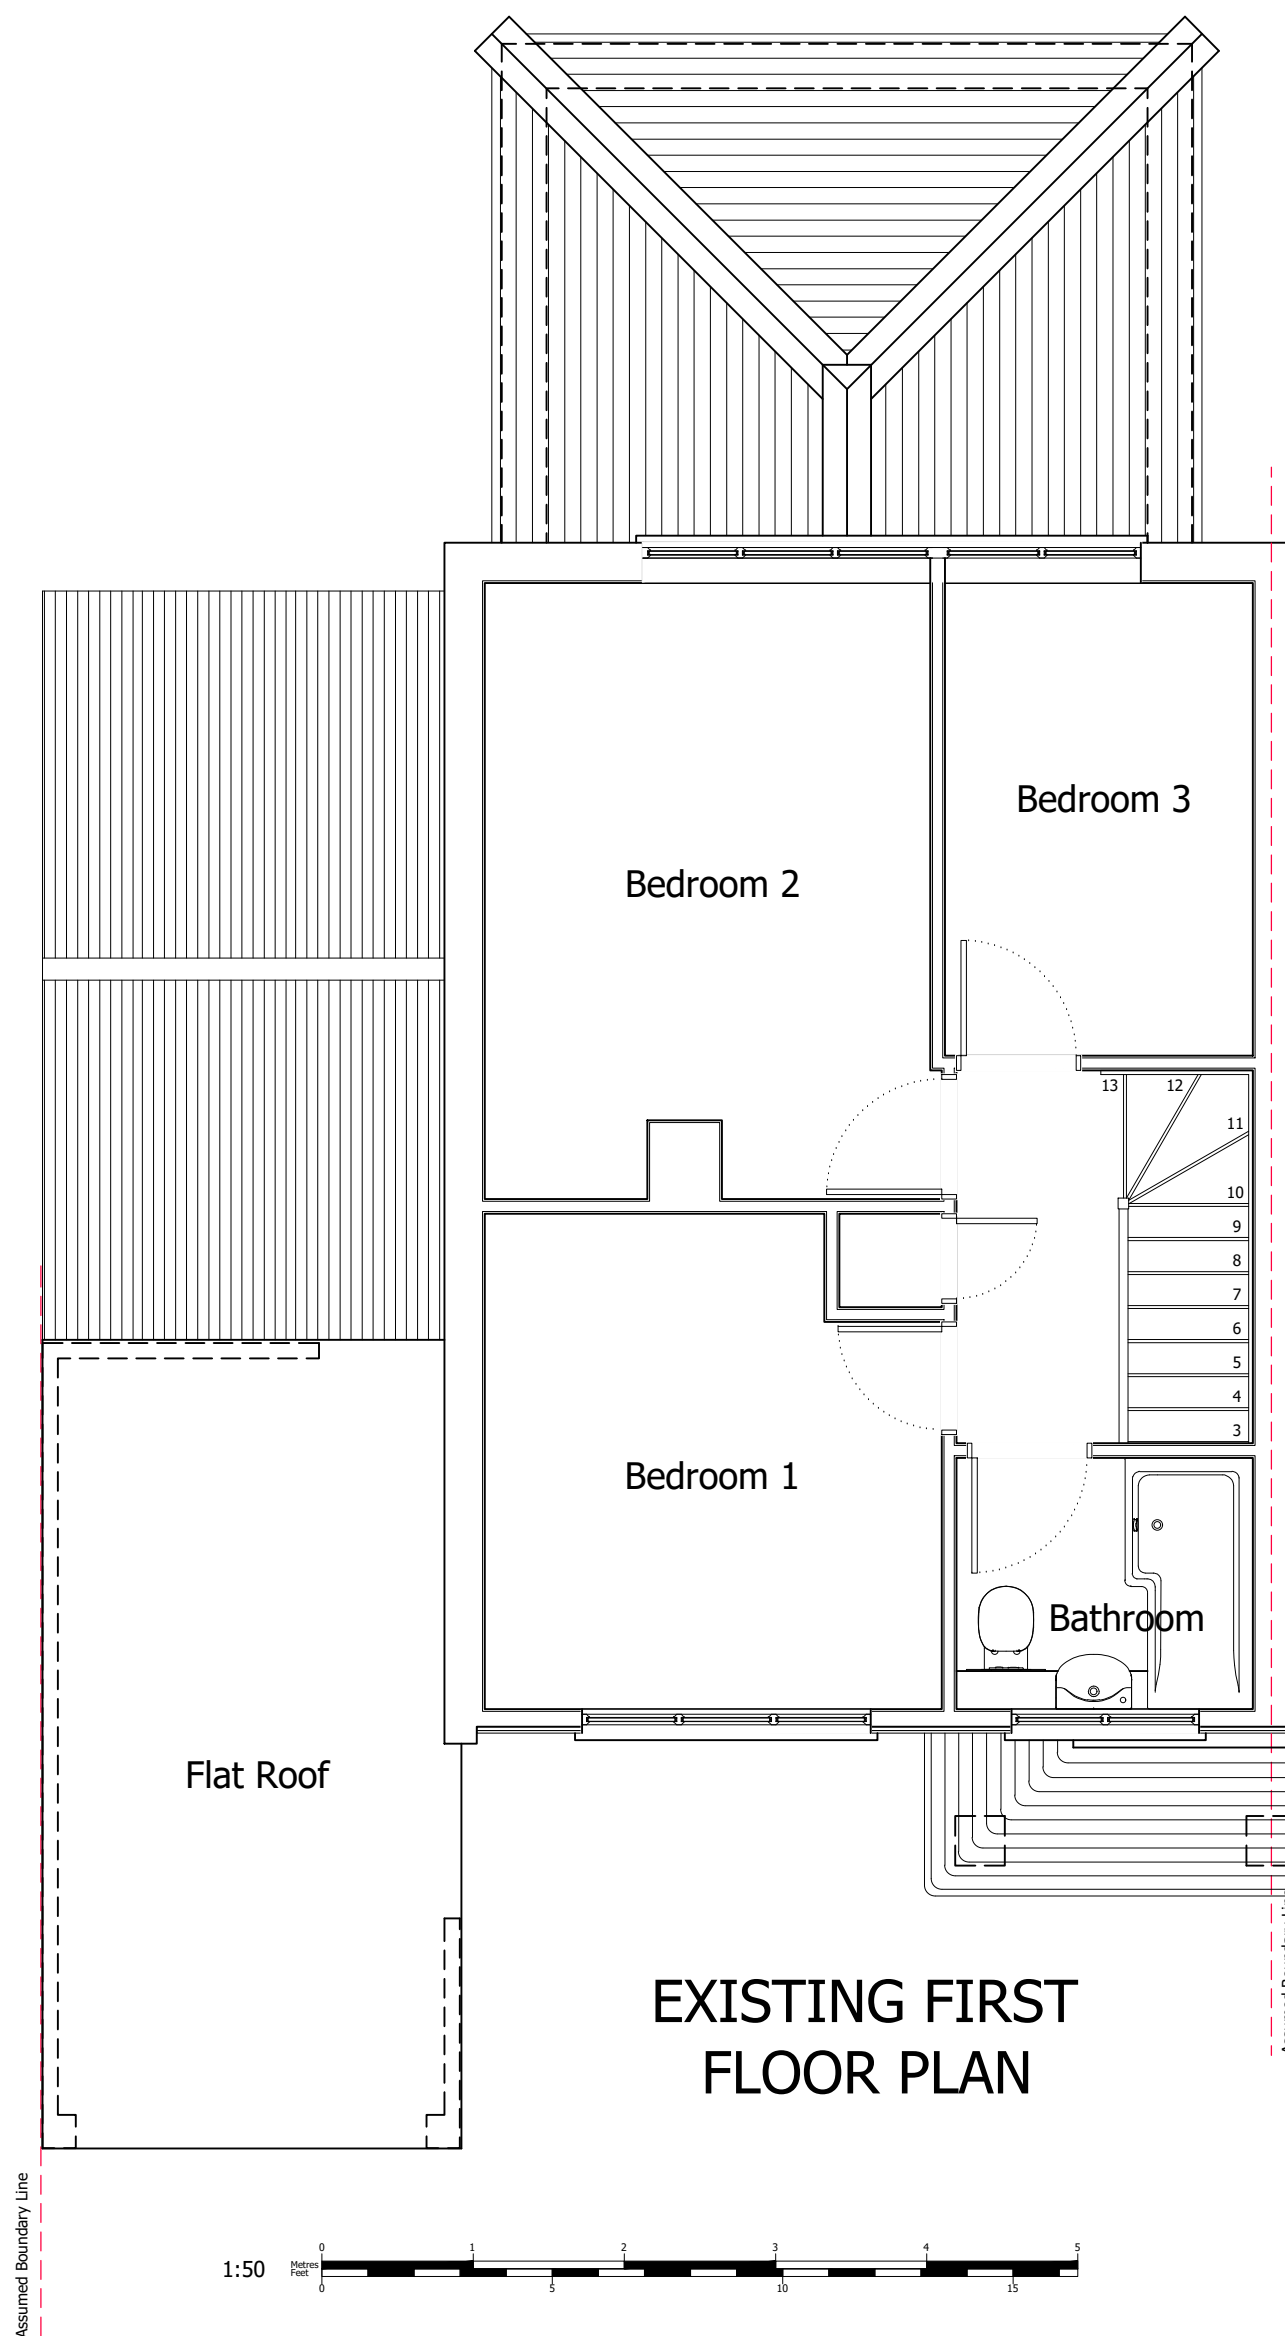

© Copyright Measured and Drawn Ltd.

This drawing is the property of Measured and Drawn Ltd and as such is the subject of Intellectual Property Rights including copyright and design rights. You must not reproduce, copy, loan or submit this drawing to any other party without the written consent of Measured and Drawn Ltd.

Dimensions whether scaled or figured are for Planning & Building Control approvals only. The General Contractor is responsible for the verification of all dimensions on site and must inform Measured and Drawn Ltd of any discrepancies prior to the setting out or ordering of materials.

IT IS THE HOME OWNERS RESPONSIBILITY TO OBTAIN PARTY WALL, LINE OF JUNCTION OR NOTICE OF ADJACENT EXCAVATION AGREEMENTS.

Homeowners Name (s):

Richard Frost

Site Address:

120 Clifton Road
Wokingham
RG41 1NF

Local Authority:

Wokingham Borough Council

Project Description:

Loft Conversion

Drawing Title:

Existing & Proposed First Floor Plans

Drawing Number: Revision:

Drawing 2

Date issued: Drawn by:


08/02/2026

JW

Scale:

1:50 @ A2

Planning Issue Drawings

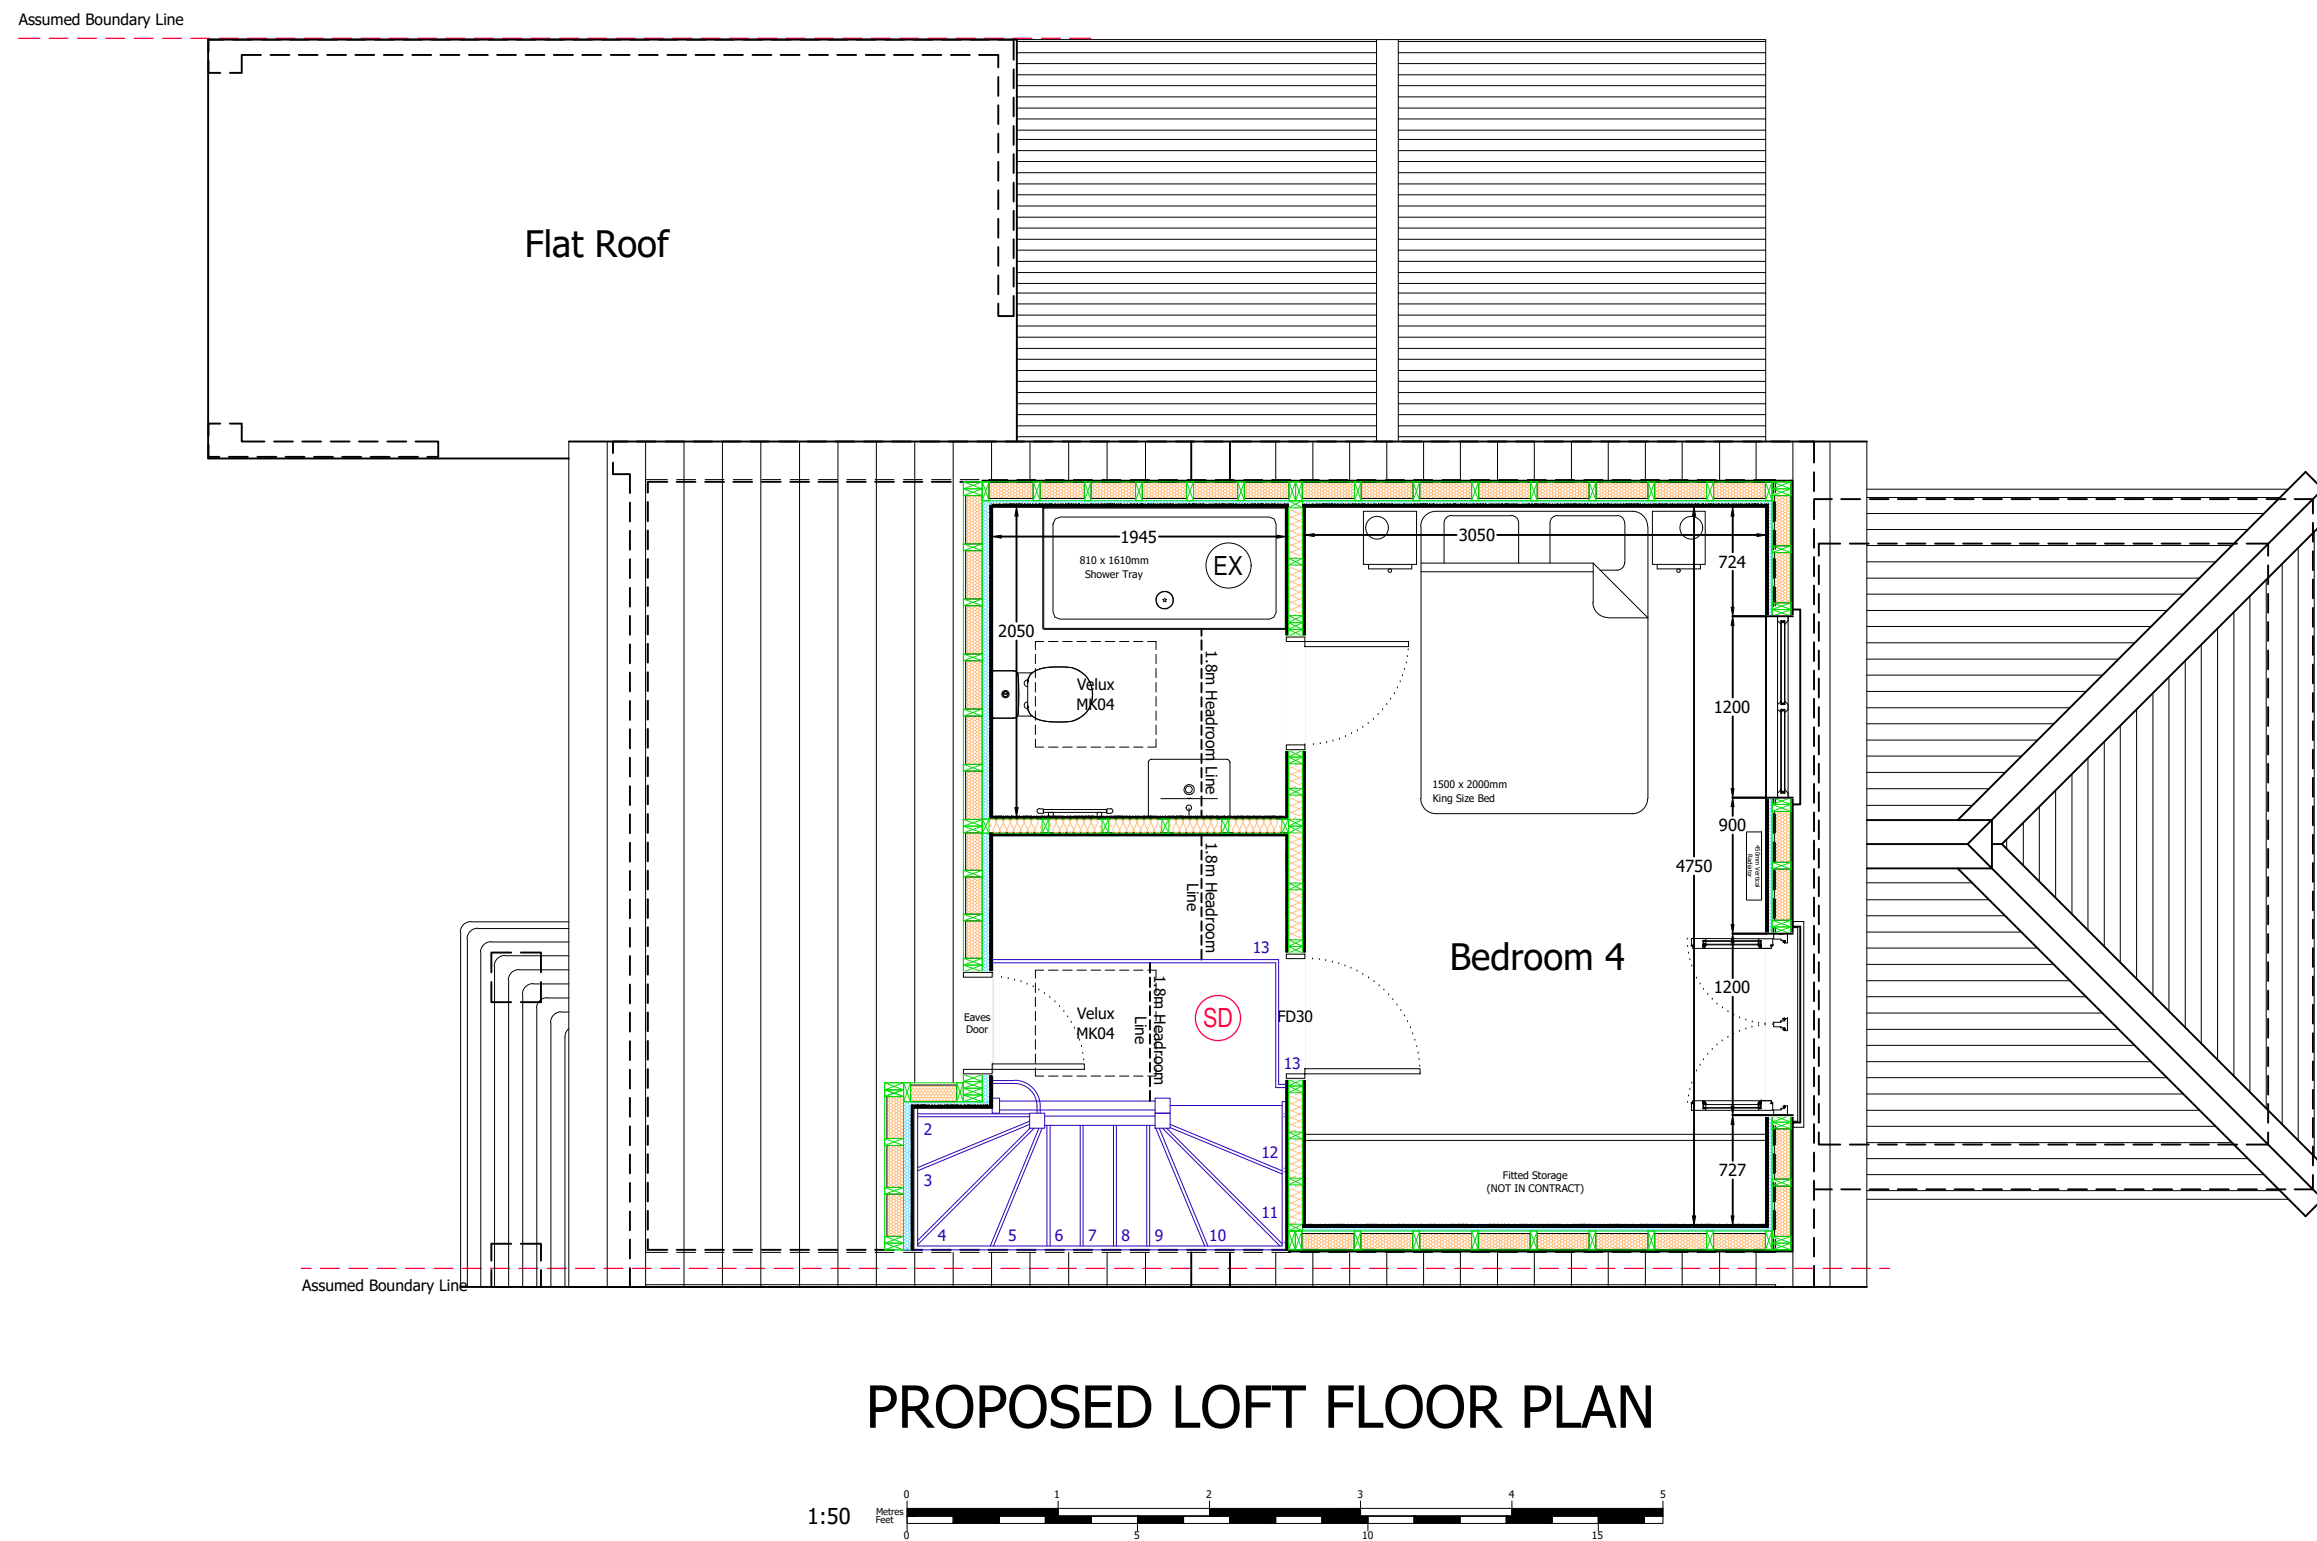

© Copyright Measured and Drawn Ltd.

This drawing is the property of Measured and Drawn Ltd and as such is the subject of Intellectual Property Rights including copyright and design rights. You must not reproduce, copy, loan or submit this drawing to any other party without the written consent of Measured and Drawn Ltd.

Dimensions whether scaled or figured are for Planning & Building Control approvals only. The General Contractor is responsible for the verification of all dimensions on site and must inform Measured and Drawn Ltd of any discrepancies prior to the setting out or ordering of materials.

**IT IS THE HOME OWNERS
RESPONSIBILITY TO OBTAIN PARTY
WALL, LINE OF JUNCTION OR NOTICE
OF ADJACENT EXCAVATION
AGREEMENTS.**

Homeowners Name (s):

Richard Frost

Site Address:

120 Clifton Road
Wokingham
RG41 1NF

Local Authority:

Wokingham Borough Council

Project Description:

Loft Conversion

Drawing Title:

Proposed Loft Floor Plans

Drawing Number: **Revision:**

Drawing 3

■■■■■

Date issued:



Drawn by:

08/02/2026

JW

Scale: 1:50 @ A2



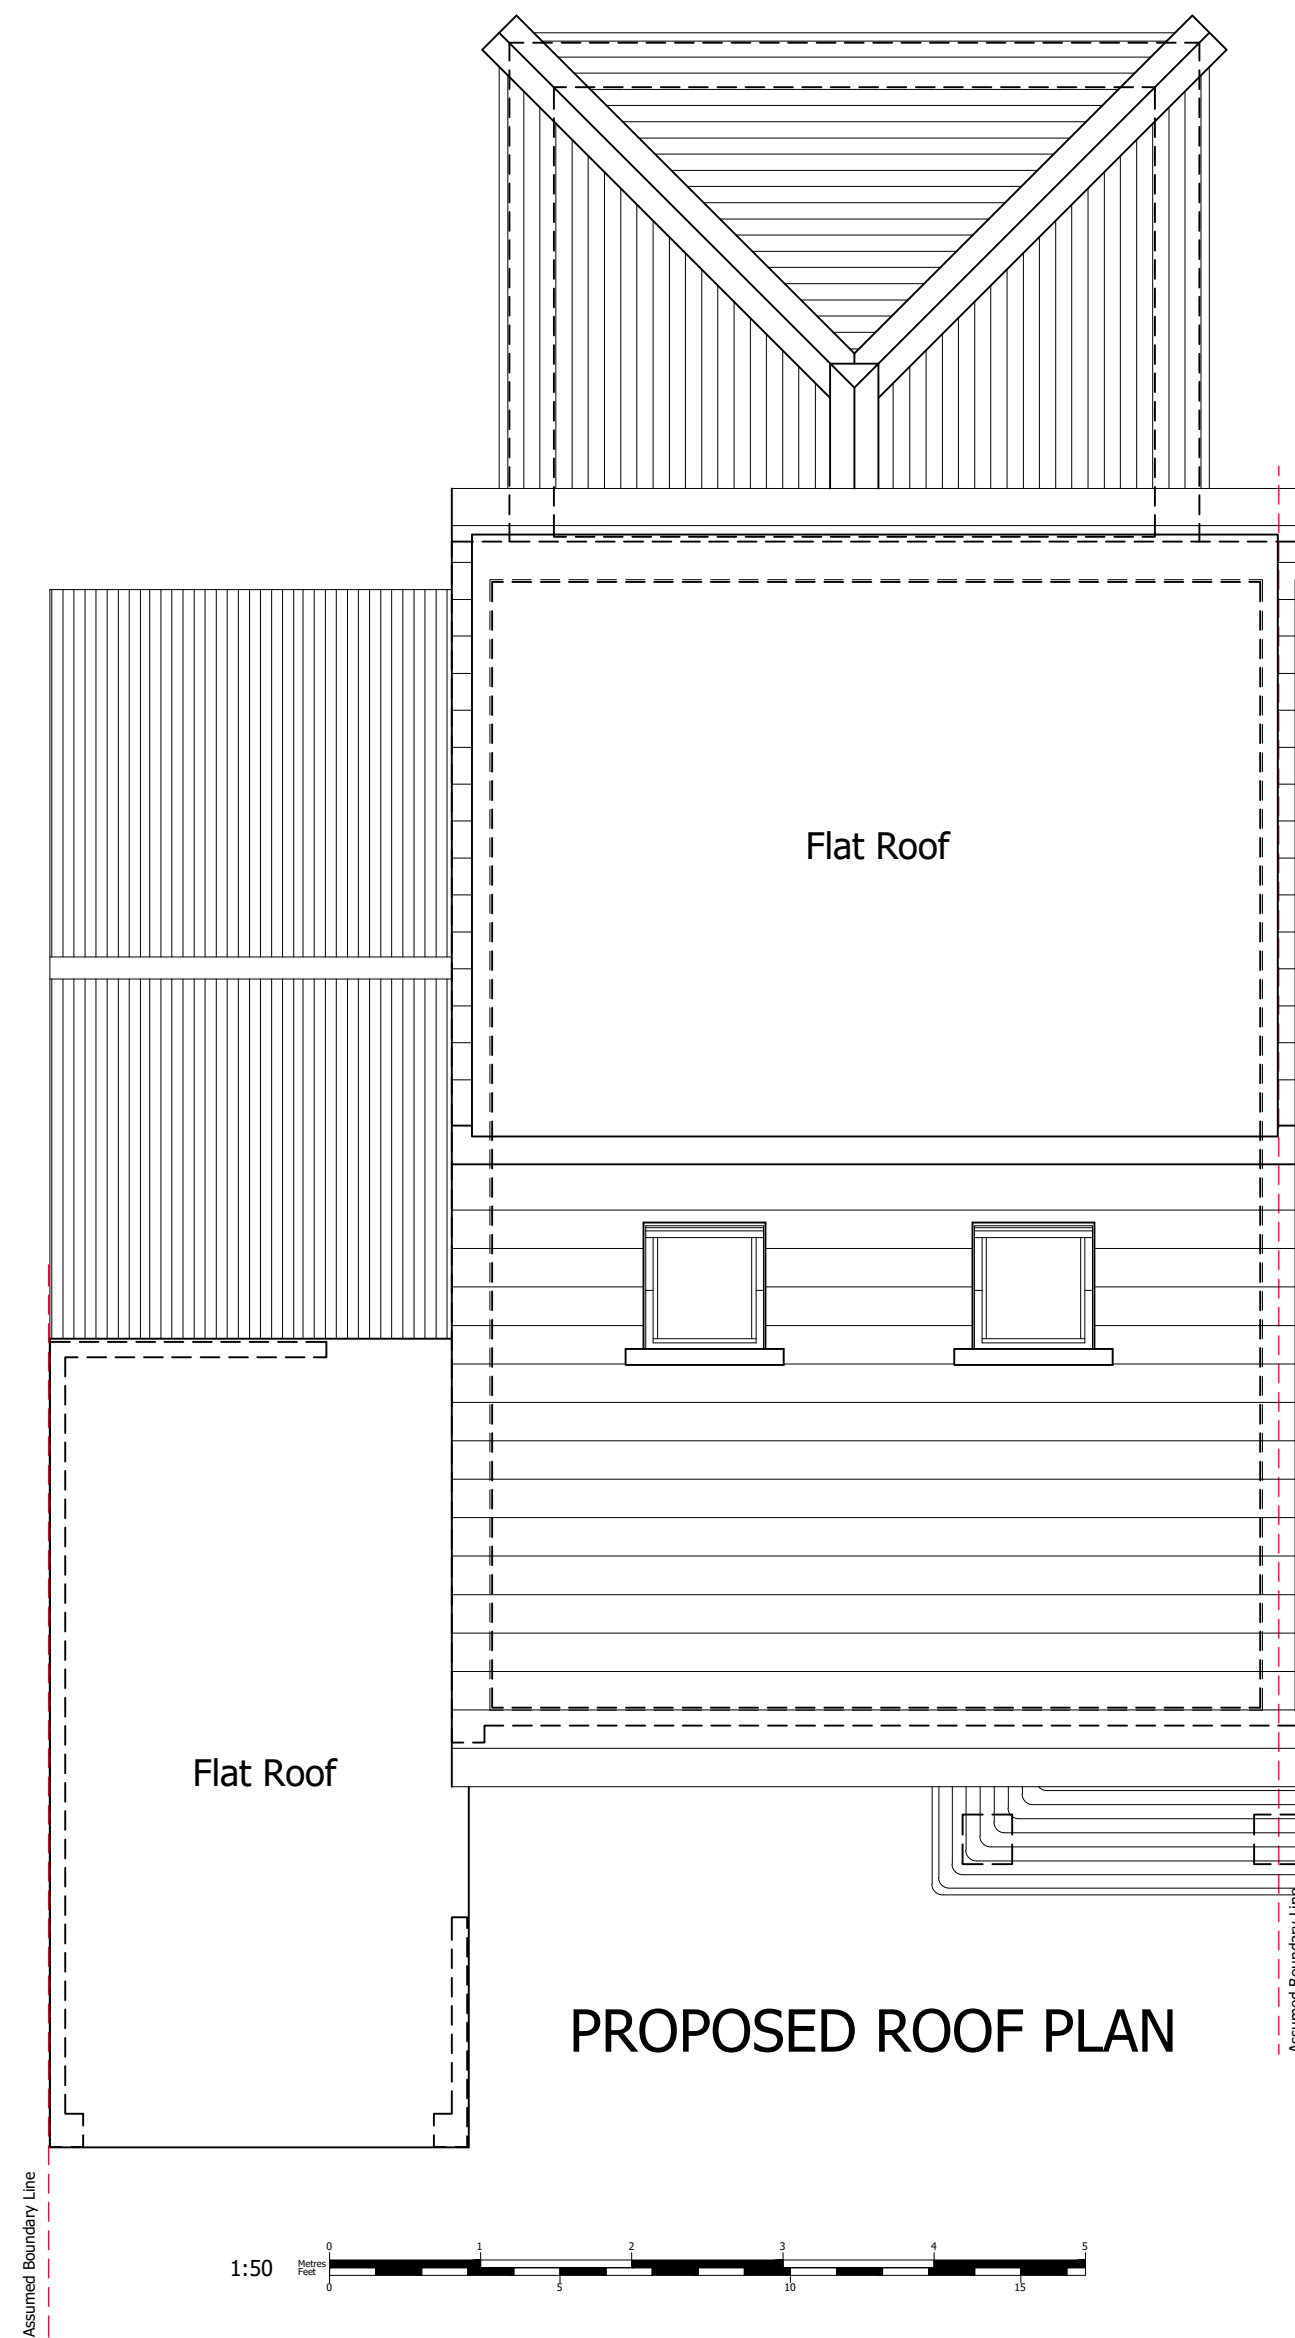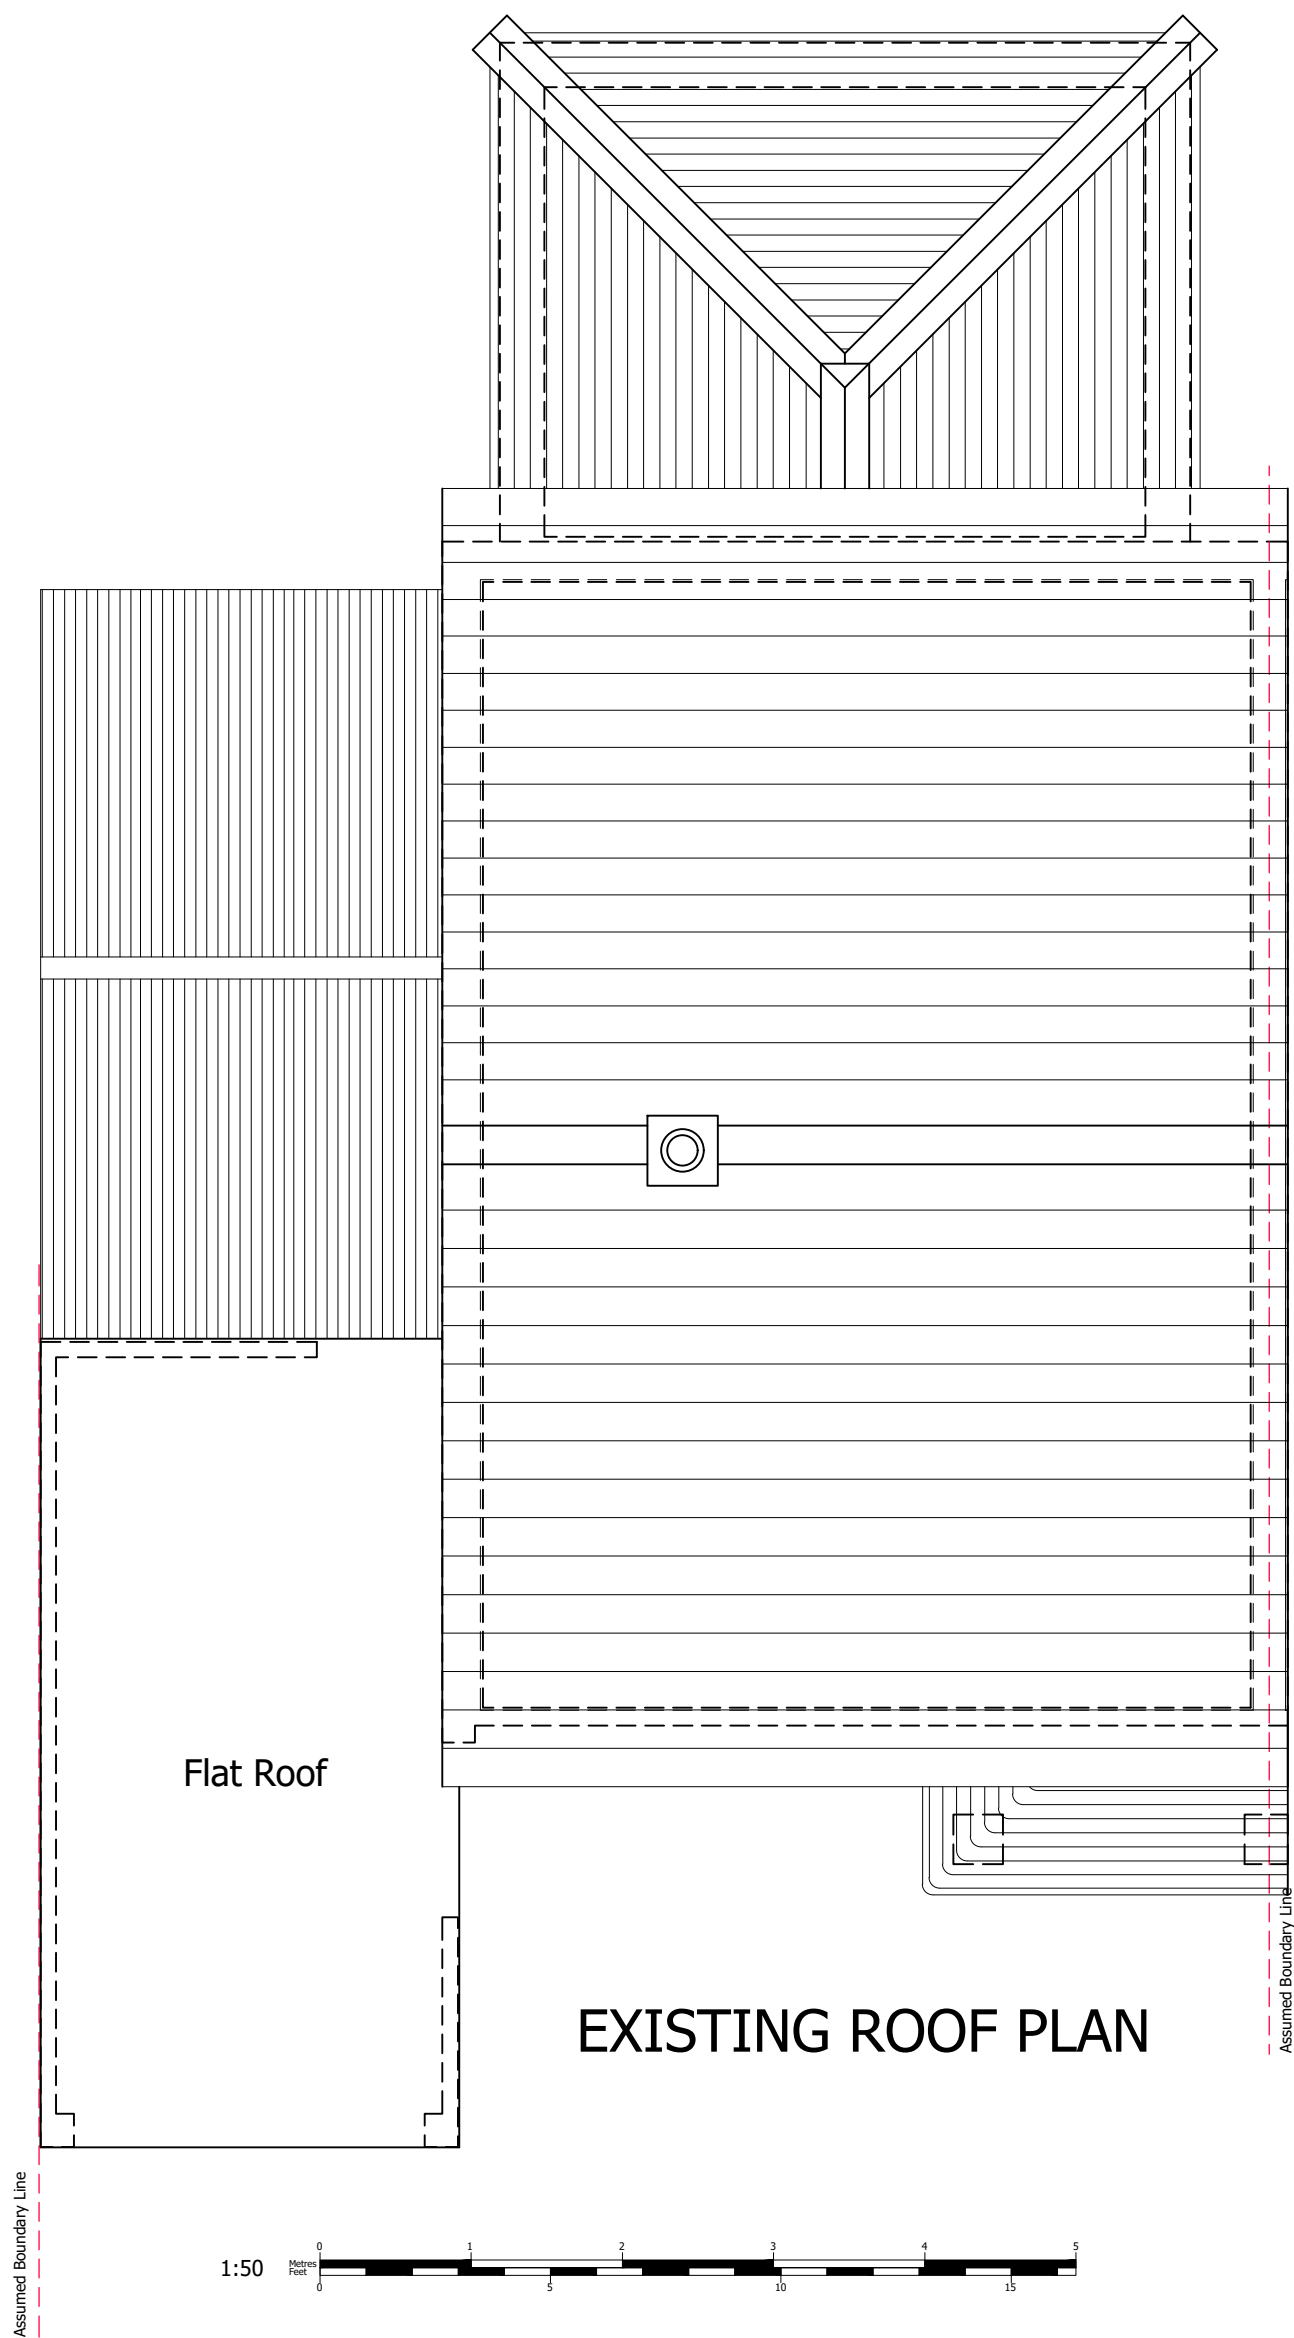

© Copyright Measured and Drawn Ltd.

This drawing is the property of Measured and Drawn Ltd and as such is the subject of Intellectual Property Rights including copyright and design rights. You must not reproduce, copy, loan or submit this drawing to any other party without the written consent of Measured and Drawn Ltd.

Dimensions whether scaled or figured are for Planning & Building Control approvals only. The General Contractor is responsible for the verification of all dimensions on site and must inform Measured and Drawn Ltd of any discrepancies prior to the setting out or ordering of materials.

IT IS THE HOME OWNERS RESPONSIBILITY TO OBTAIN PARTY WALL, LINE OF JUNCTION OR NOTICE OF ADJACENT EXCAVATION AGREEMENTS.

Homeowners Name (s):

Richard Frost

Site Address:

120 Clifton Road
Wokingham
RG41 1NF

Local Authority:

Wokingham Borough Council

Project Description:

Loft Conversion

Drawing Title:

Existing & Proposed Roof Plans

Drawing Number:

Drawing 4

Revision:

Date issued:

08/02/2026


Drawn by:

JW


Scale:

1:50 @ A2


Planning Issue Drawings

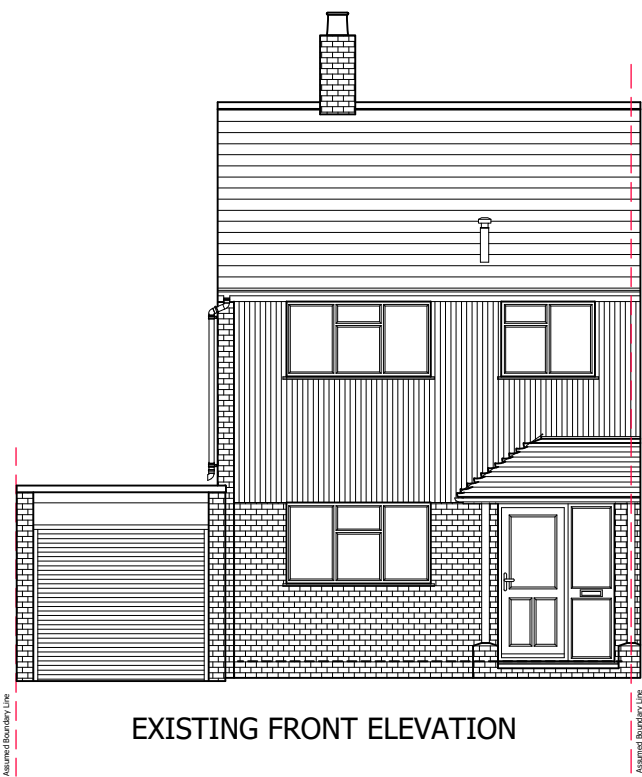


EXISTING FRONT ELEVATION

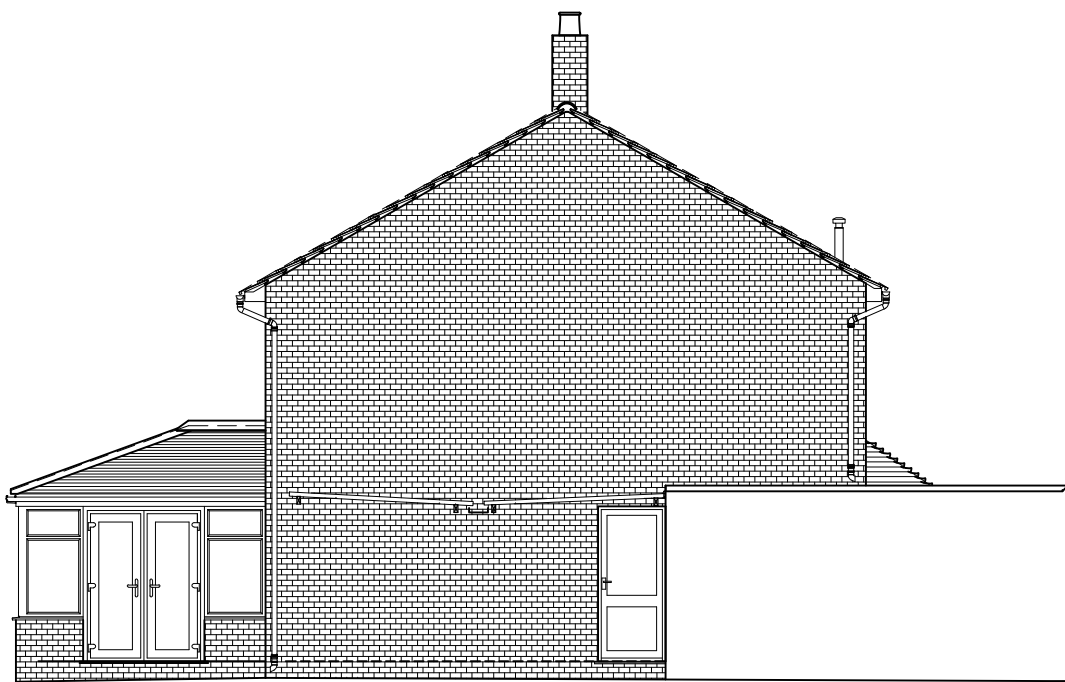

EXISTING LEFT SIDE ELEVATION

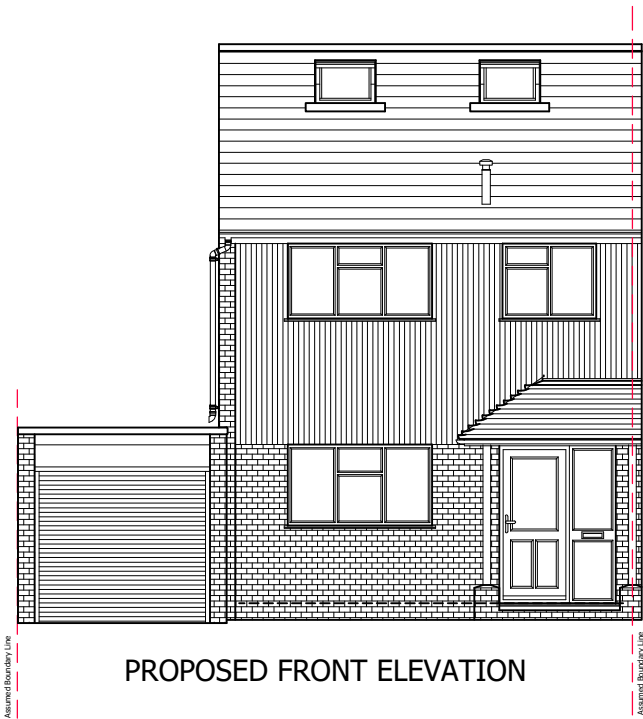


PROPOSED FRONT ELEVATION

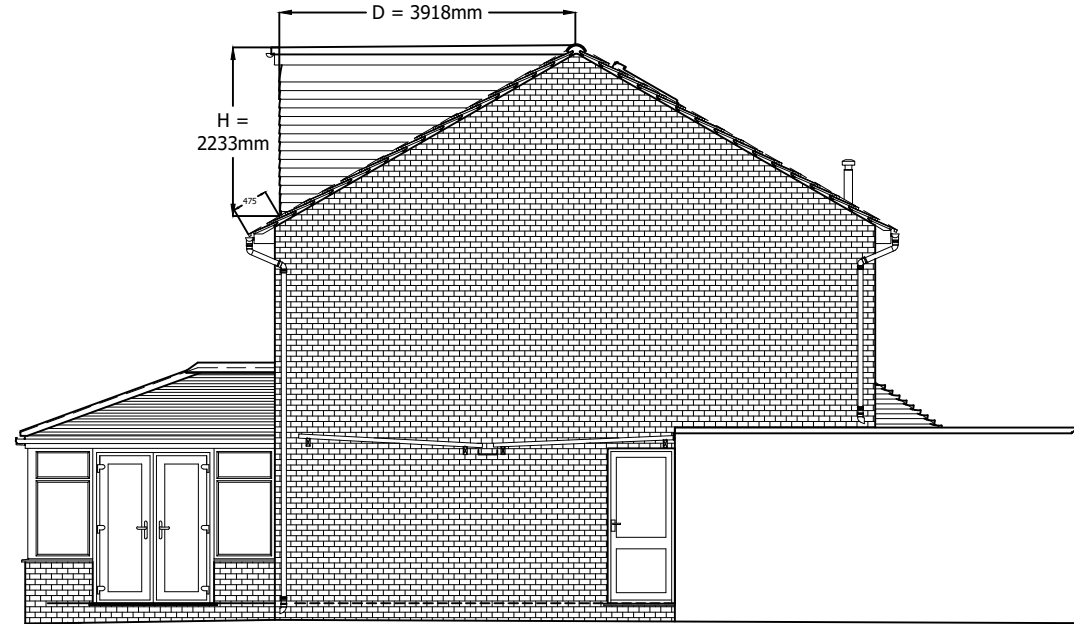


PROPOSED LEFT SIDE ELEVATION




EXISTING REAR ELEVATION

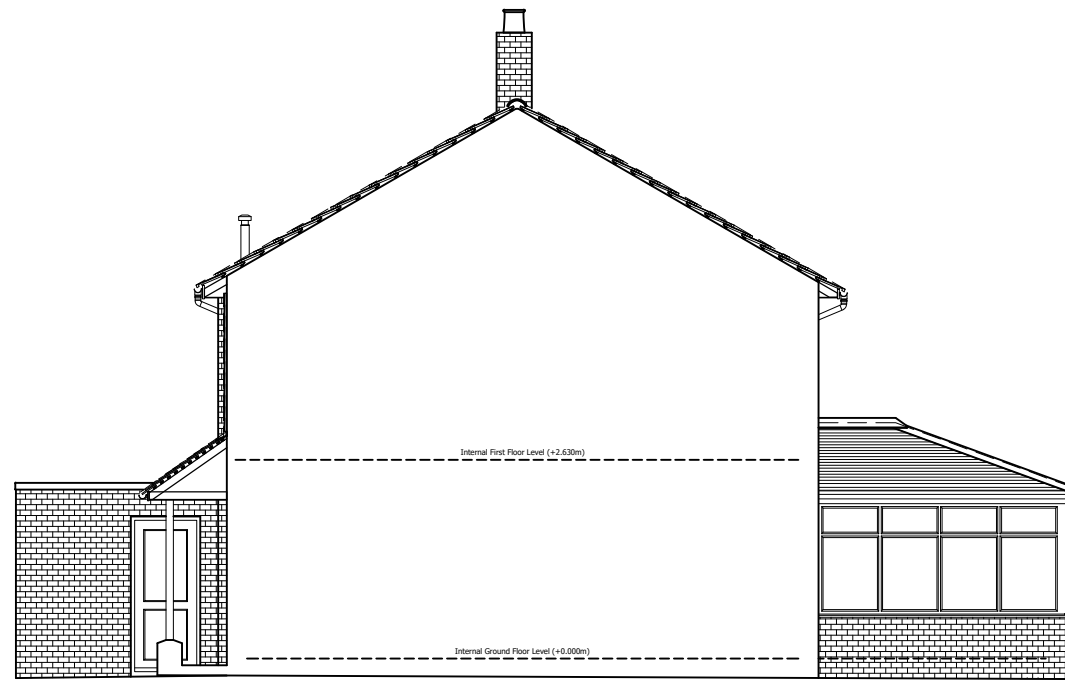



EXISTING RIGHT SIDE ELEVATION

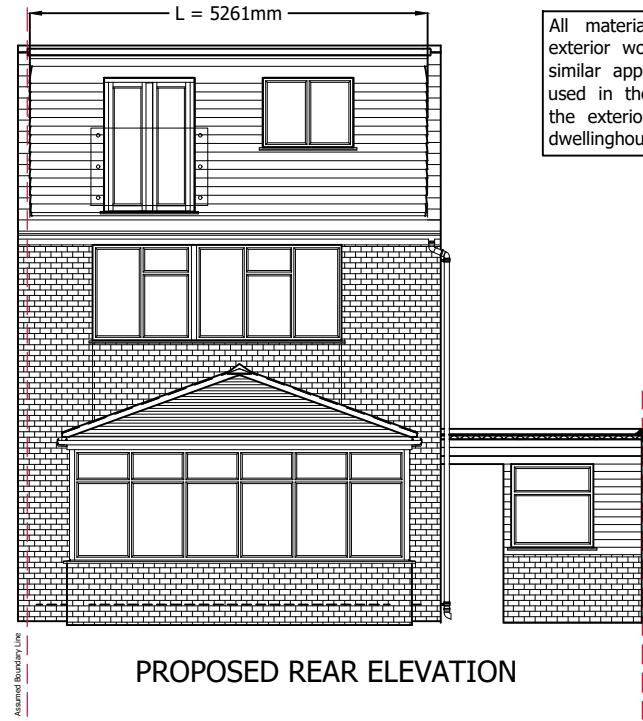

PROPOSED REAR ELEVATION

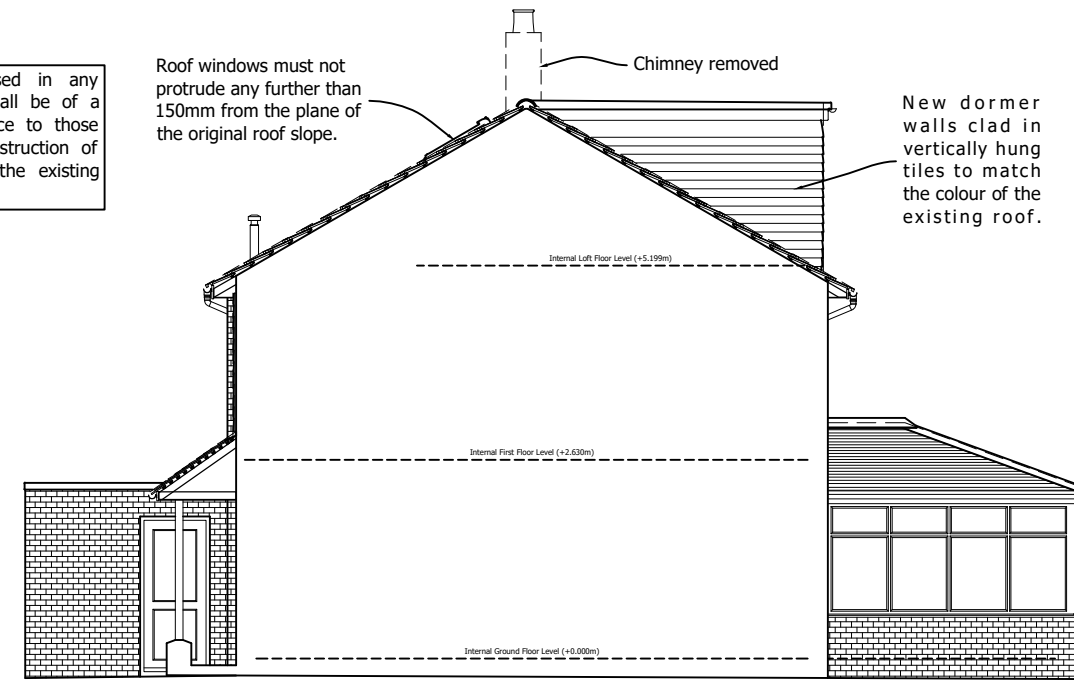

PROPOSED RIGHT SIDE ELEVATION

  

Volume Calculations:
V1 : Volume Added by Rear Dormer Only
L = 5.261m
H = 2.233m
D = 3.918m
V1 : = ((2.233 x 3.918)/2) x 5.261 = 23.01m³

© Copyright Measured and Drawn Ltd.

This drawing is the property of Measured and Drawn Ltd and as such is the subject of Intellectual Property Rights including copyright and design rights. You must not reproduce, copy, loan or submit this drawing to any other party without the written consent of Measured and Drawn Ltd.

Dimensions whether scaled or figured are for Planning & Building Control approvals only. The General Contractor is responsible for the verification of all dimensions on site and must inform Measured and Drawn Ltd of any discrepancies prior to the setting out or ordering of materials.

IT IS THE HOME OWNERS RESPONSIBILITY TO OBTAIN PARTY WALL, LINE OF JUNCTION OR NOTICE OF ADJACENT EXCAVATION AGREEMENTS.

Homeowners Name (s):

Richard Frost

Site Address:

120 Clifton Road
Wokingham
RG41 1NF

Local Authority:

Wokingham Borough Council

Project Description:

Loft Conversion

Drawing Title:

Existing & Proposed Elevations

Drawing Number: **Revision:**

Drawing 5



Date issued:

08/02/2026

Drawn by:

JW

Scale: 1:100 @ A2

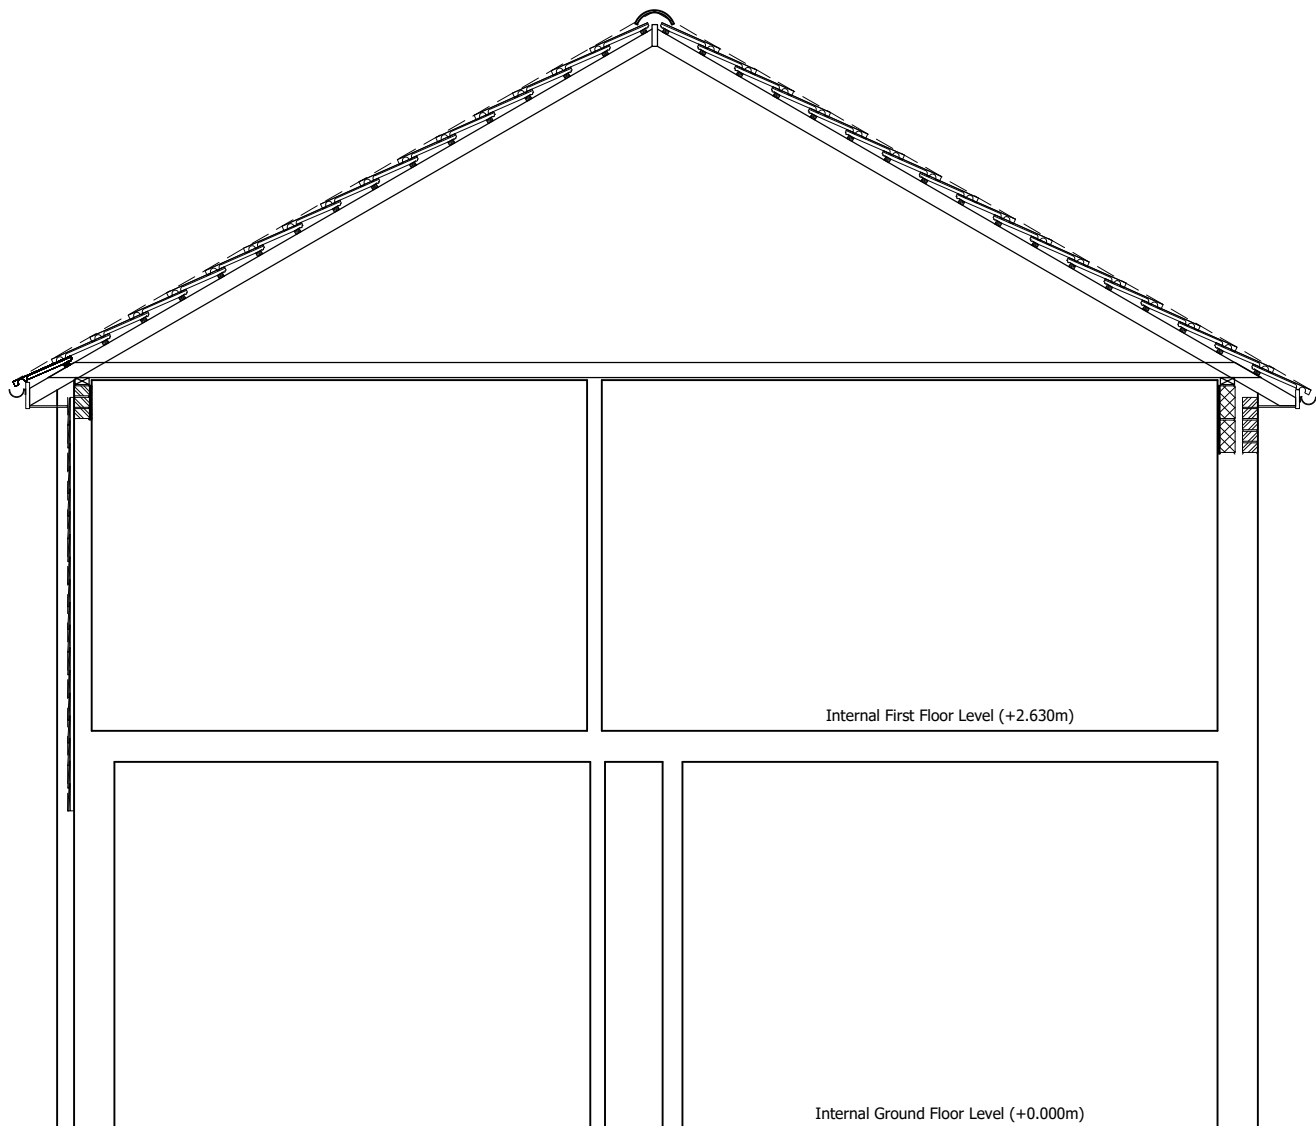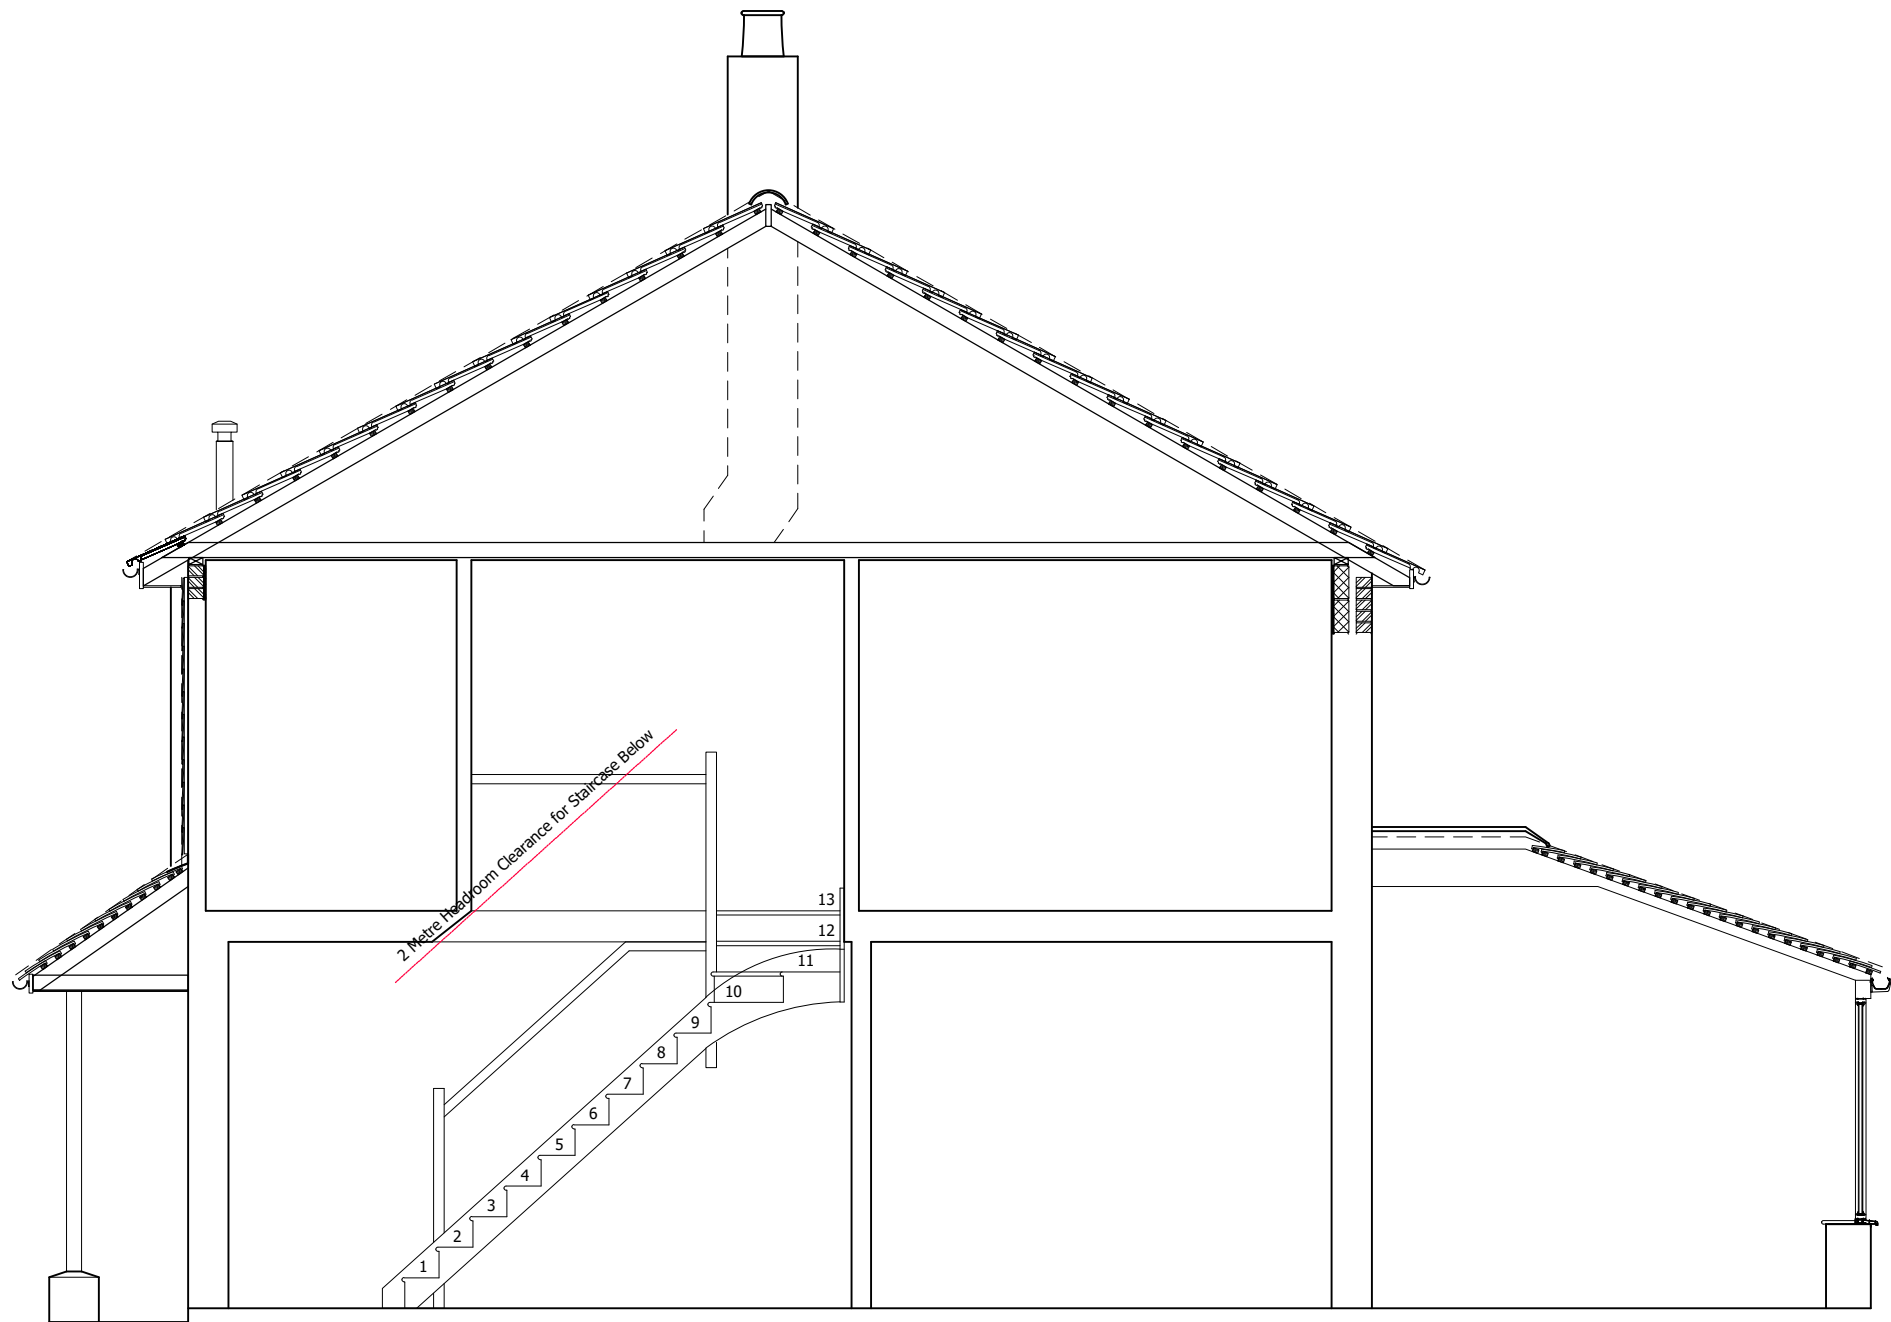

© Copyright Measured and Drawn Ltd.

This drawing is the property of Measured and Drawn Ltd and as such is the subject of Intellectual Property Rights including copyright and design rights. You must not reproduce, copy, loan or submit this drawing to any other party without the written consent of Measured and Drawn Ltd.

Dimensions whether scaled or figured are for Planning & Building Control approvals only. The General Contractor is responsible for the verification of all dimensions on site and must inform Measured and Drawn Ltd of any discrepancies prior to the setting out or ordering of materials.

IT IS THE HOME OWNERS RESPONSIBILITY TO OBTAIN PARTY WALL, LINE OF JUNCTION OR NOTICE OF ADJACENT EXCAVATION AGREEMENTS.

Homeowners Name (s):

Richard Frost

Site Address:

120 Clifton Road
Wokingham
RG41 1NF

Local Authority:

Wokingham Borough Council

Project Description:

Loft Conversion

Drawing Title:

Existing Sections

Drawing Number:

Drawing 6

Revision:

Date issued:

08/02/2026

Drawn by:


JW

Scale: 1:50 @ A2



This drawing is the property of Measured and Drawn Ltd and as such is the subject of Intellectual Property Rights including copyright and design rights. You must not reproduce, copy, loan or submit this drawing to any other party without the written consent of Measured and Drawn Ltd.

Dimensions whether scaled or figured are for Planning & Building Control approvals only. The General Contractor is responsible for the verification of all dimensions on site and must inform Measured and Drawn Ltd of any discrepancies prior to the setting out or ordering of materials.


IT IS THE HOME OWNERS RESPONSIBILITY TO OBTAIN PARTY WALL, LINE OF JUNCTION OR NOTICE OF ADJACENT EXCAVATION AGREEMENTS.

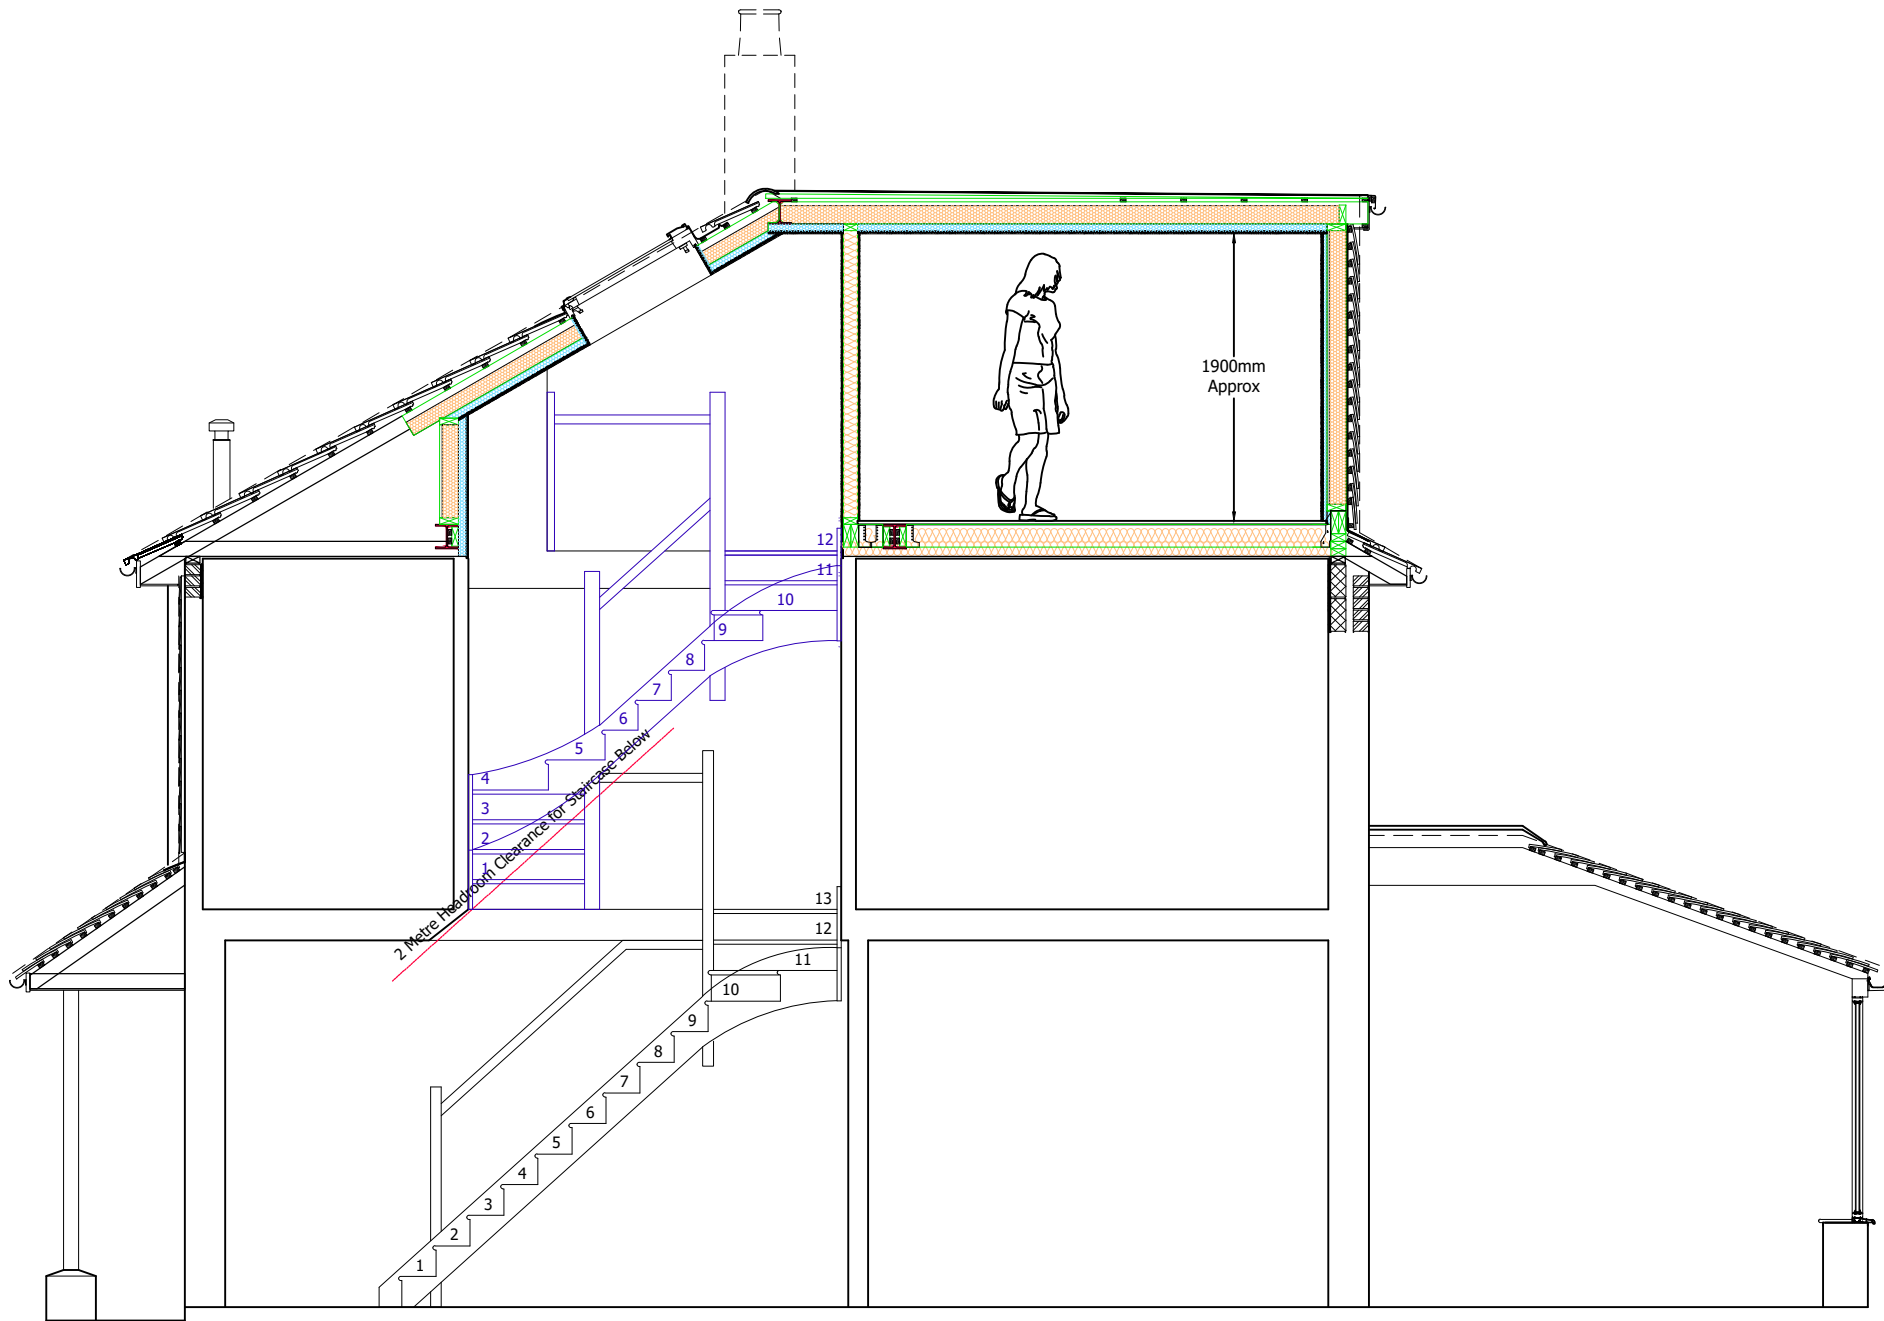

PROPOSED SECTION A-A

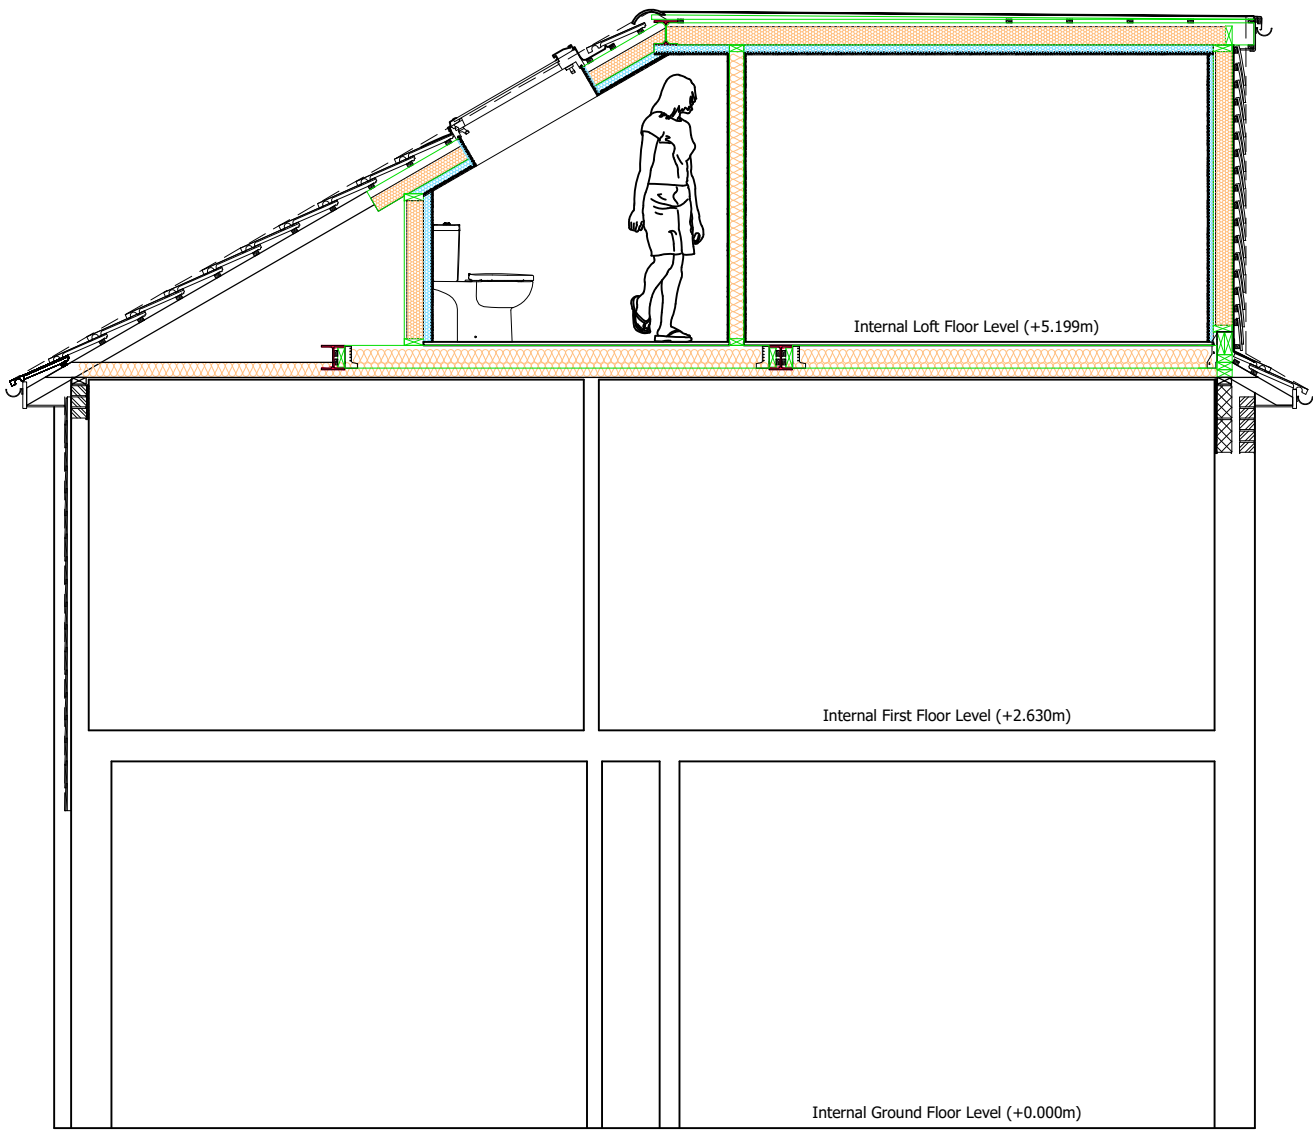 

PROPOSED SECTION B-B

 

Homeowners Name (s):

Richard Frost

Site Address:

120 Clifton Road
Wokingham
RG41 1NF

Local Authority:

Wokingham Borough Council

Project Description:

Loft Conversion

Drawing Title:

Proposed Sections

Drawing Number: Revision:

Drawing 7 ----

Date issued: Drawn by:

08/02/2026 JW

Scale:

1:50 @ A2