


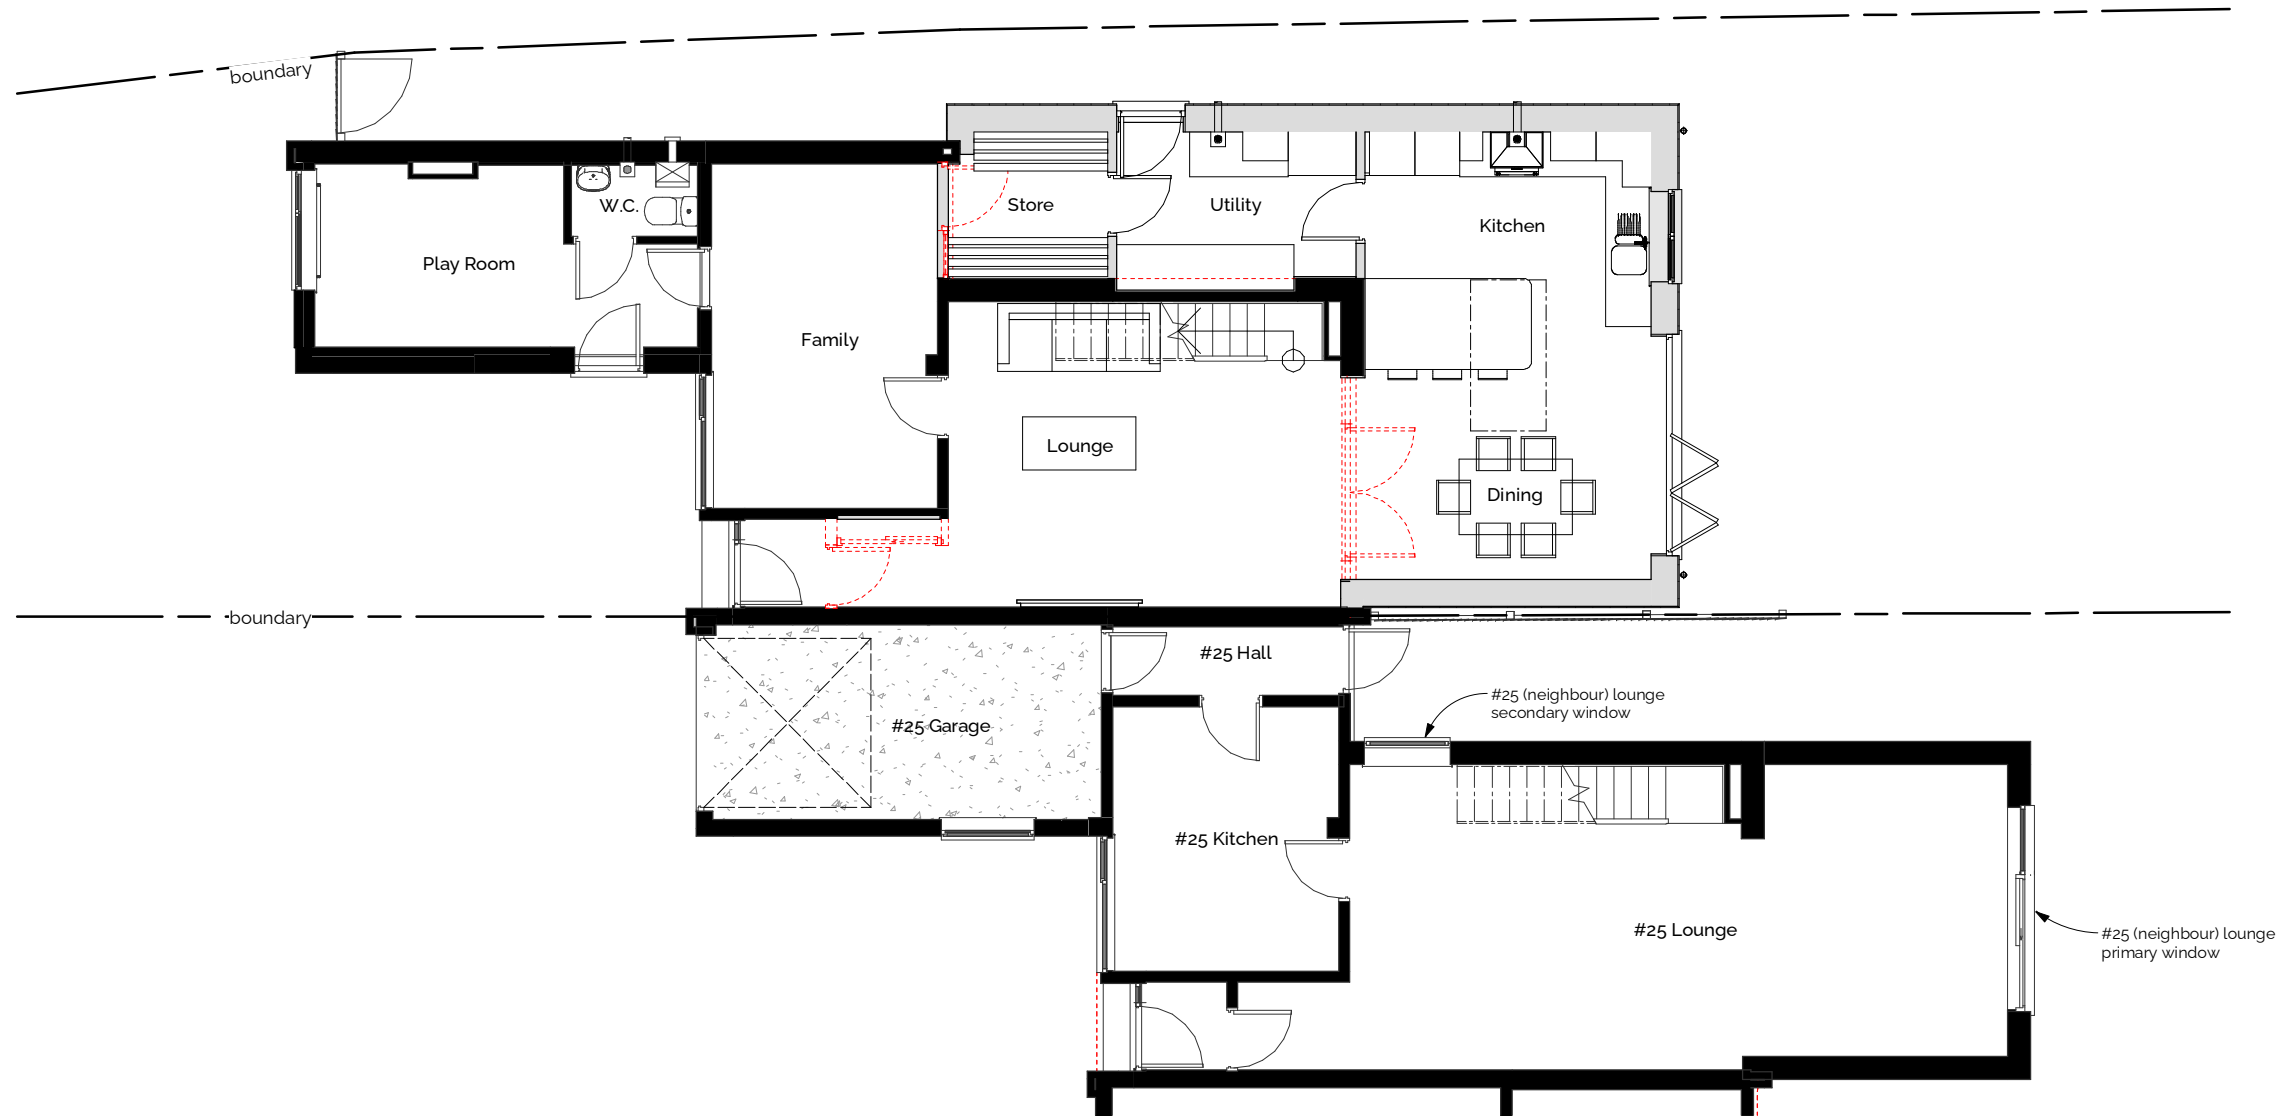

00 | PROPOSED GROUND FLOOR PLAN

Scale 1 : 100

Jamie M. Redman MCIAT
07343032178 | Jamie@jmra.co.uk

JMREDMAN
ARCHITECTURE

COPYRIGHT

Copyright ©2026 J M Redman Architecture.
No disclosure or copy without written permission.
Do not scale, refer to stated dimensions only. All dimensions
in millimetres unless noted otherwise. Contractor to verify
all dimensions and levels before commencing works.
Read with all project drawings and specifications. No liability
is accepted for variation to the design or specification.
Discrepancies must be reported.

0 0.5 1 1.5 2 2.5m
Scale 1 : 50

PROJECT

client

MS. F. FRANCIS

location

26 LEYBURN CLOSE, WOODLEY,
READING, BERKSHIRE. RG5 4PX

description

SINGLE STOREY SIDE & REAR
EXTENSION

ISSUE

rev.

A

date

22.07.2026

description

First issue

date

22.07.2026

drawn

JMR

status

PLANNING
for planning application
support, not for construction

DOCUMENT

title

**PROPOSED
GROUND FLOOR
PLAN 1to100**

size

A3

reference

26004-JMR

revision

A

005