






NW | EXISTING NORTH-WEST ELEVATION
Scale 1 : 100

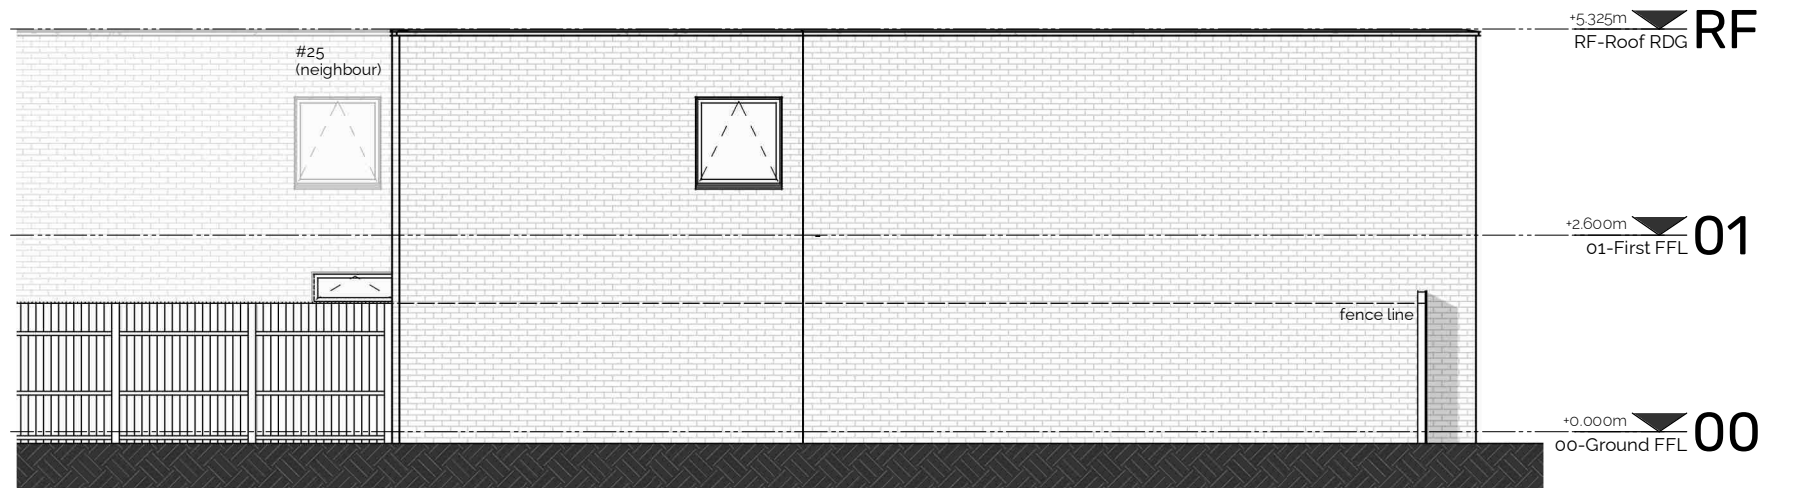

NE | EXISTING NORTH-EAST ELEVATION
Scale 1 : 100

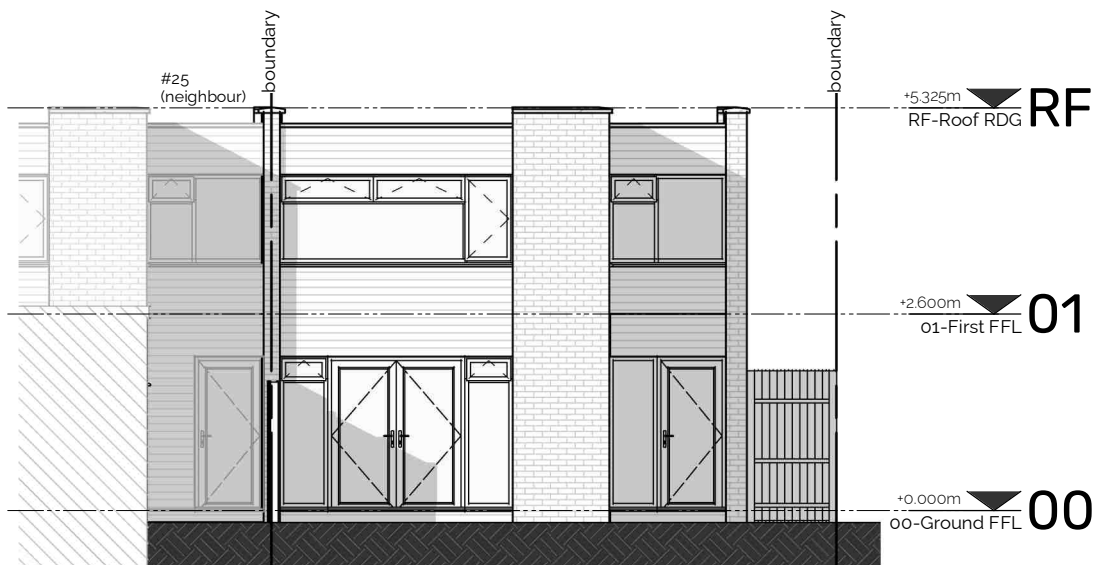

SE | EXISTING SOUTH-EAST ELEVATION
Scale 1 : 100

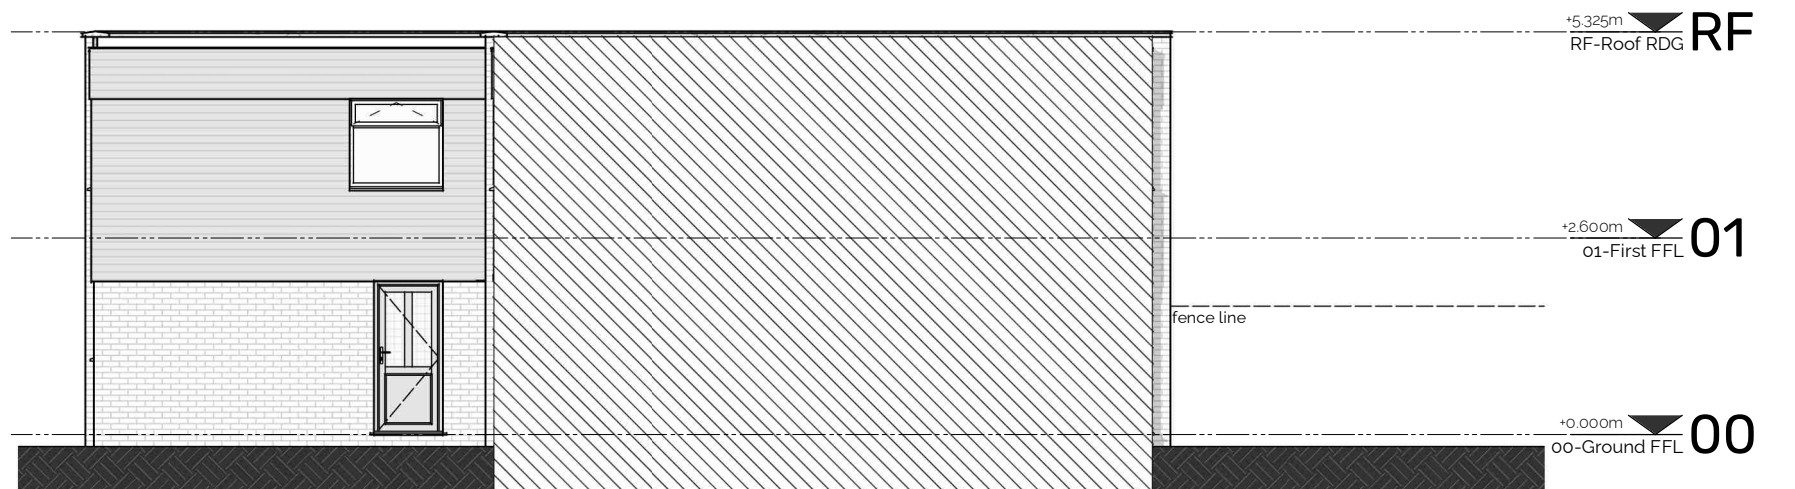

SW | EXISTING SOUTH-WEST ELEVATION
Scale 1 : 100