


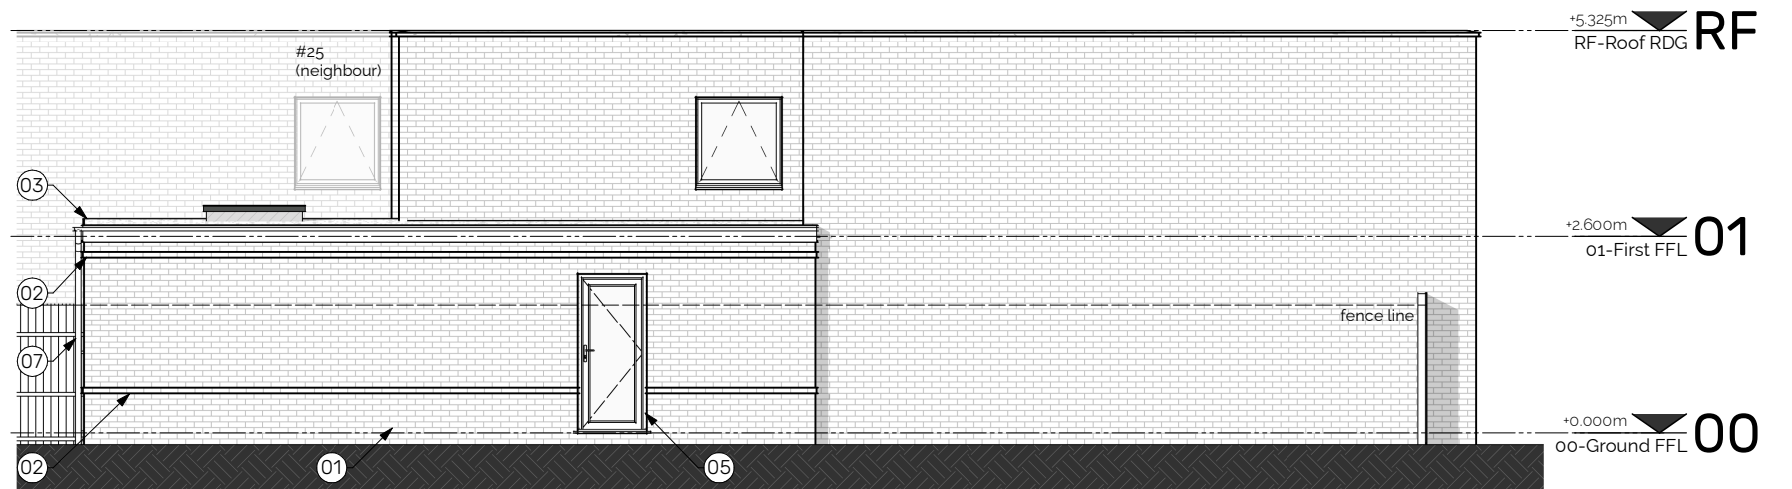

NW | PROPOSED NORTH-WEST ELEVATION
Scale 1 : 100




NE | PROPOSED NORTH-EAST ELEVATION
Scale 1 : 100

FINISHES/MATERIALS


Ref.	Description
01	walls - brickwork to match existing
02	walls - string course in brickwork to match existing
03	roof - 3-layer felt warm deck
04	bi-fold doors - black uPVC or aluminium double glazed

FINISHES/MATERIALS

Ref.	Description
05	external doors - black uPVC or aluminium double glazed to match existing
06	external windows - black uPVC or aluminium, double glazed & style to match existing
07	rainwater goods - uPVC black, size & style to match existing

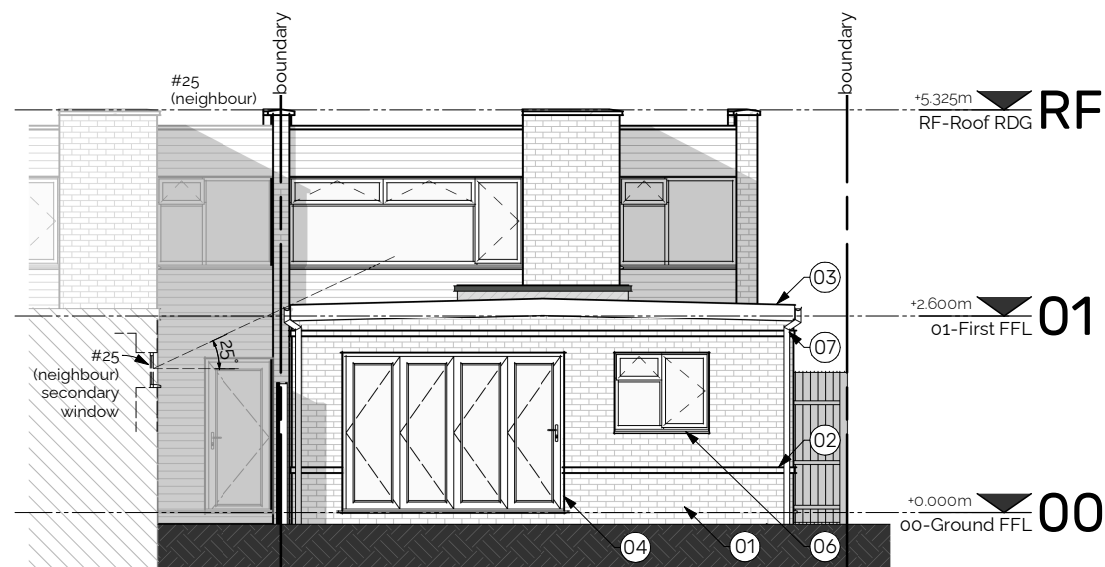

SE | PROPOSED SOUTH-EAST ELEVATION
Scale 1 : 100

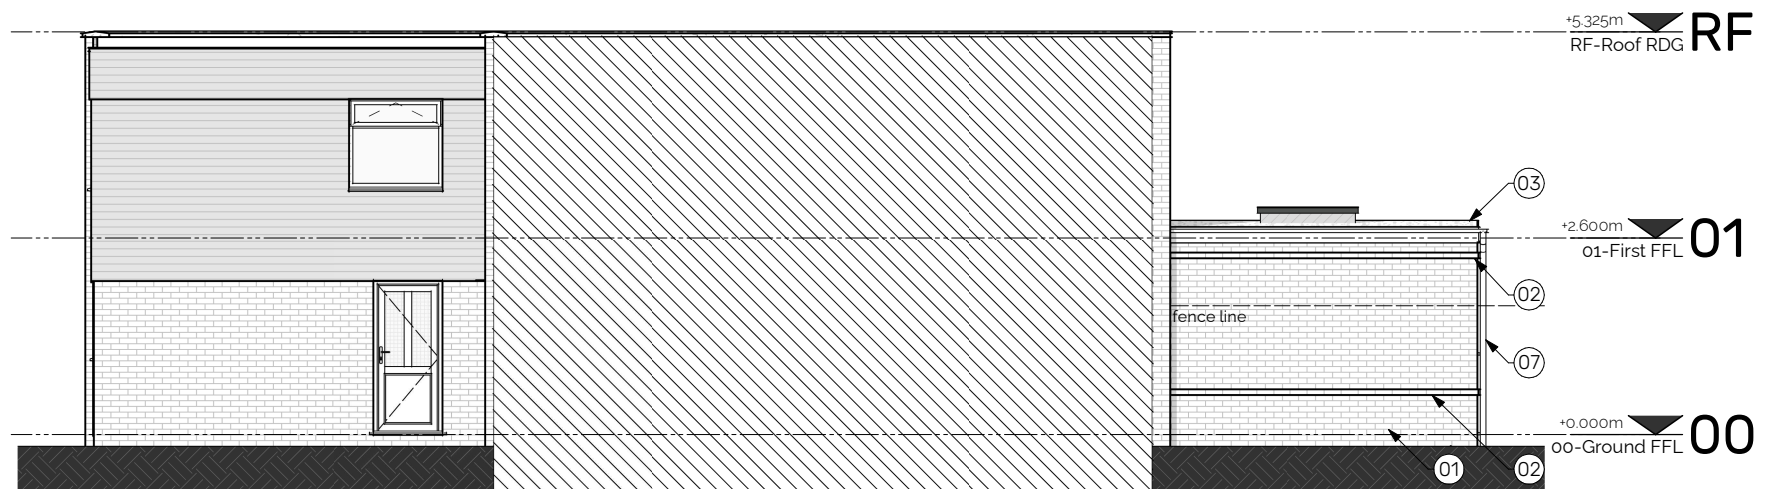


SW | PROPOSED SOUTH-WEST ELEVATION
Scale 1 : 100

Jamie M. Redman MCIAT
07343032178 | jamie@jmr.co.uk

JMREDMAN
ARCHITECTURE

COPYRIGHT

Copyright ©2026 J M Redman Architecture.
No disclosure or copy without written permission.
Do not scale, refer to stated dimensions only. All dimensions in millimetres unless noted otherwise. Contractor to verify all dimensions and levels before commencing works.
Read with all project drawings and specifications. No liability is accepted for variation to the design or specification. Discrepancies must be reported.

 

PROJECT

client
MS. F. FRANCIS
location
26 LEYBURN CLOSE, WOODLEY, READING, BERKSHIRE. RG5 4PX
description
SINGLE STOREY SIDE & REAR EXTENSION

ISSUE

rev.	date	description
B	22.07.2026	View extent increased to show neighbour #25
C	24.07.2026	parapet removed
date	24.07.2026	status
drawn	JMR	PLANNING for planning application support, not for construction

DOCUMENT

title
PROPOSED ELEVATIONS
size
A3
reference
26004-JMR

revision

C

028