



No.	Revision	Date

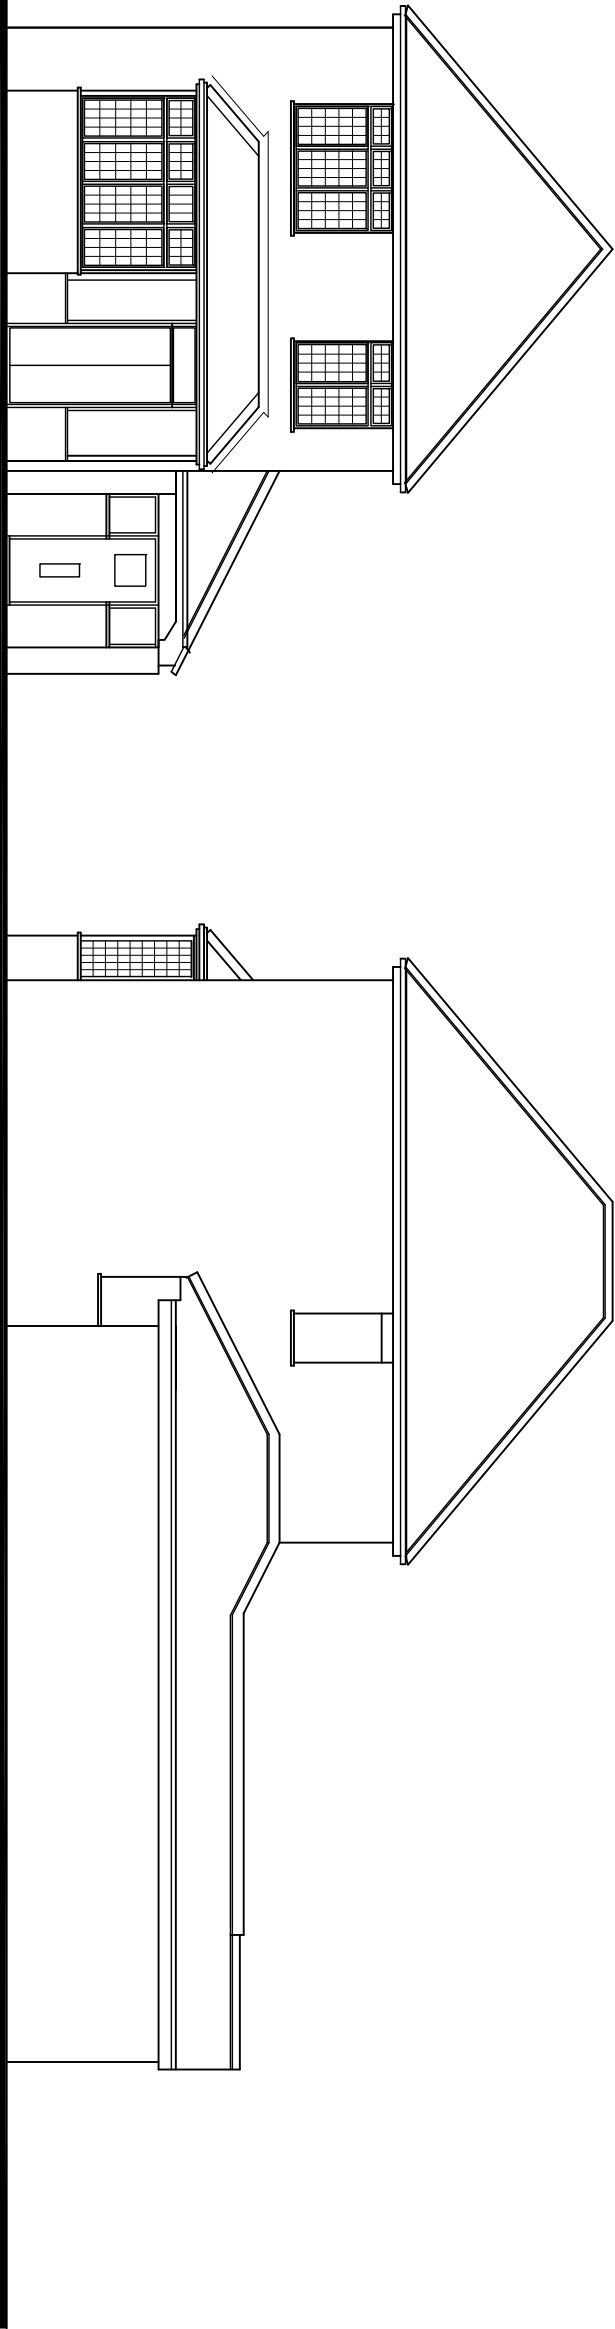

No 25


Front Elevation
facing Eastcourt Avenue

Side Elevation
facing No 53

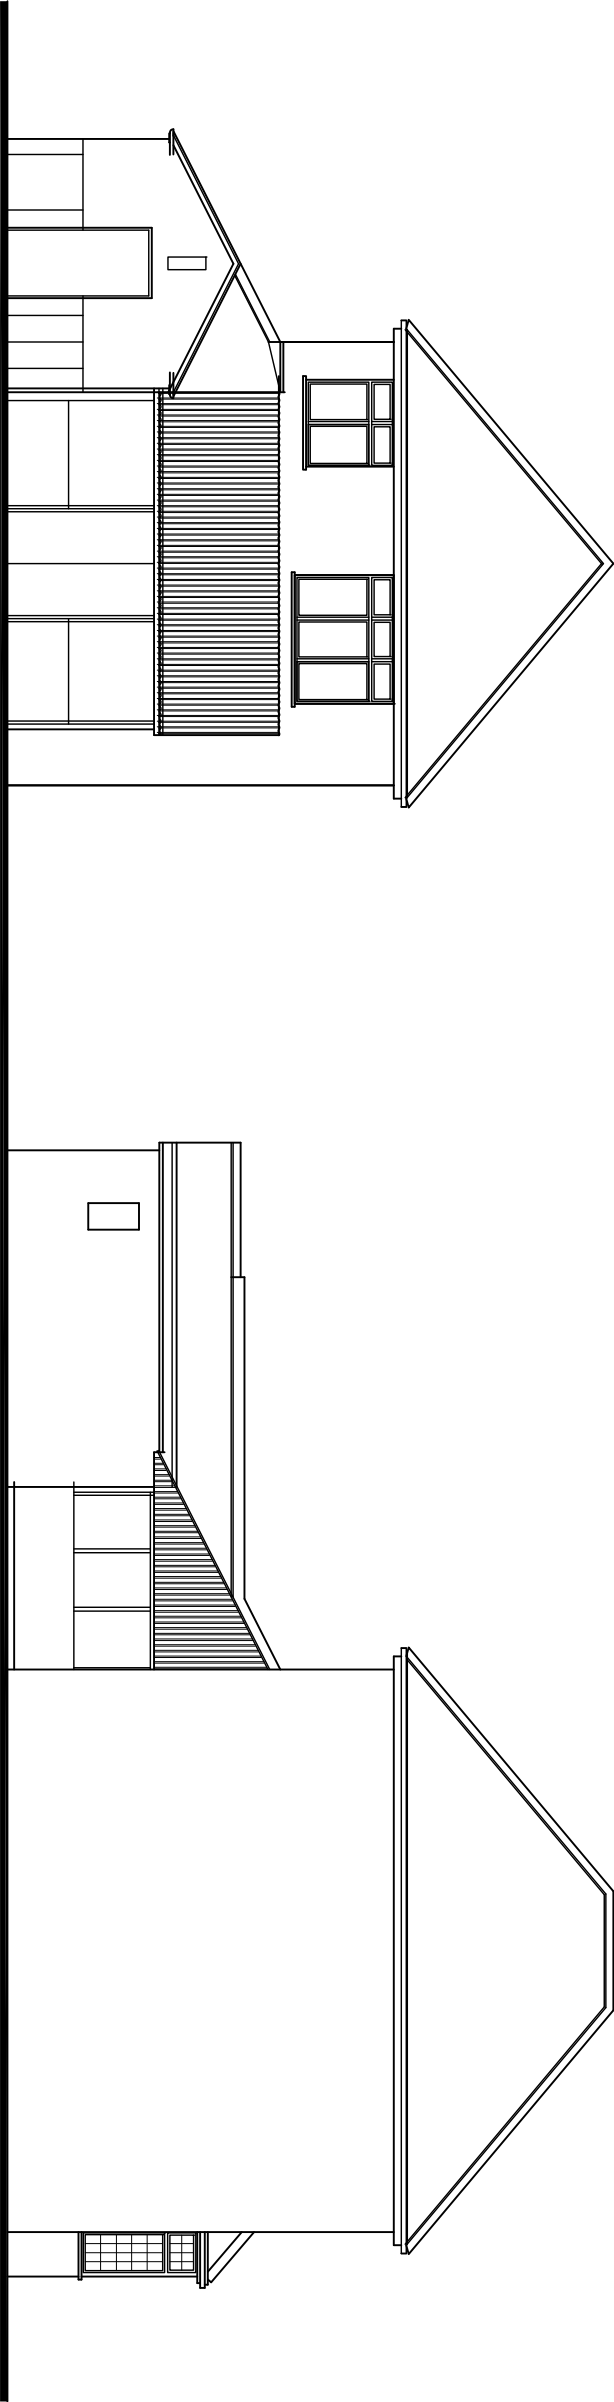


Rear Elevation

Side Elevation
facing No 49

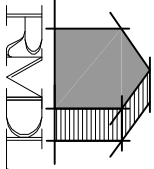

RAMMURTI DESIGN LTD
ARCHITECTURAL & PLANNING SERVICES
268 TILGHURST ROAD, READING RG30 2NE
TEL/FAX: 01189510628 MOB: 07799883574

 

Proposed Loft conversion with "Hip" to "Gable" rear extension and addition of dormers to both sides of roof, and addition of roof windows to existing bungalow
at 51 Eastcourt Avenue, Earley RG6 1HH
for Mr Vijayakumar Thsnigasalam

EXISTING ELEVATIONS
Scale: 1:100
Date: April 2025

EA51:003 Rev -