



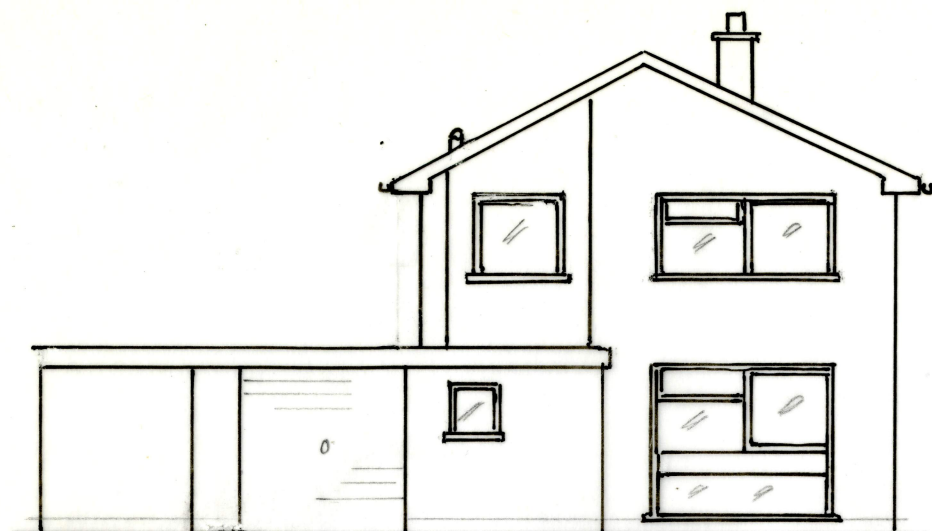


EXISTING FRONT ELEVATION.




PROPOSED FRONT ELEVATION

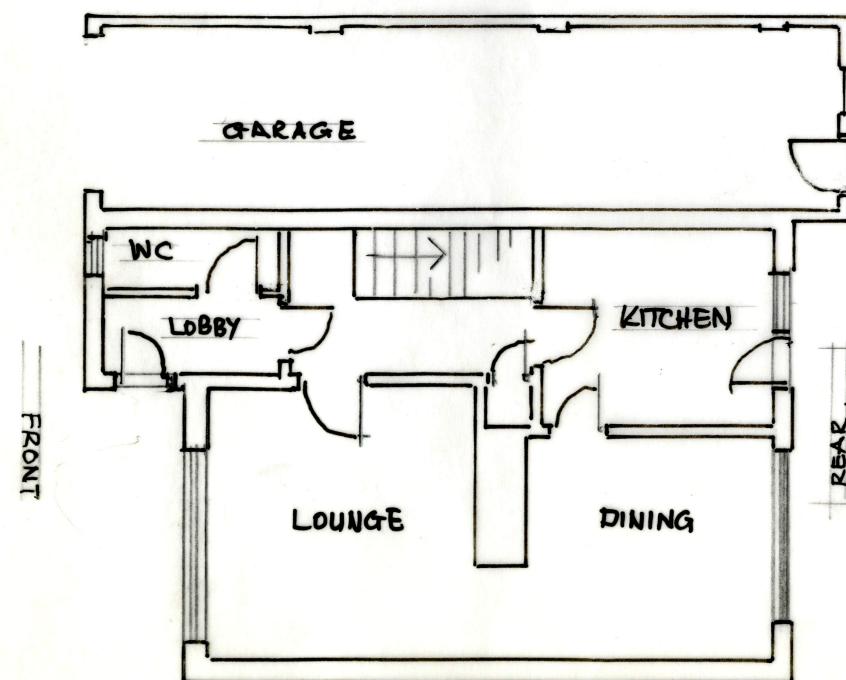


EXISTING GROUND FLOOR PLAN.

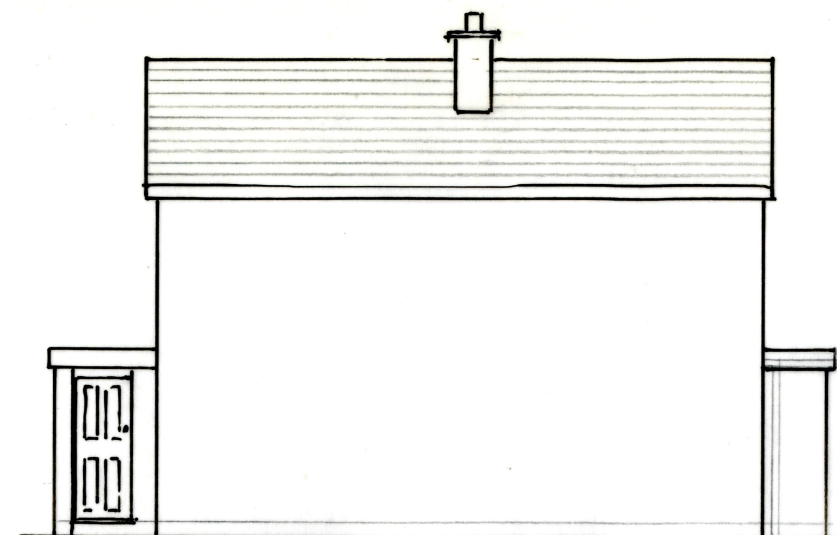

EXISTING SIDE ELEVATION TO N.W.

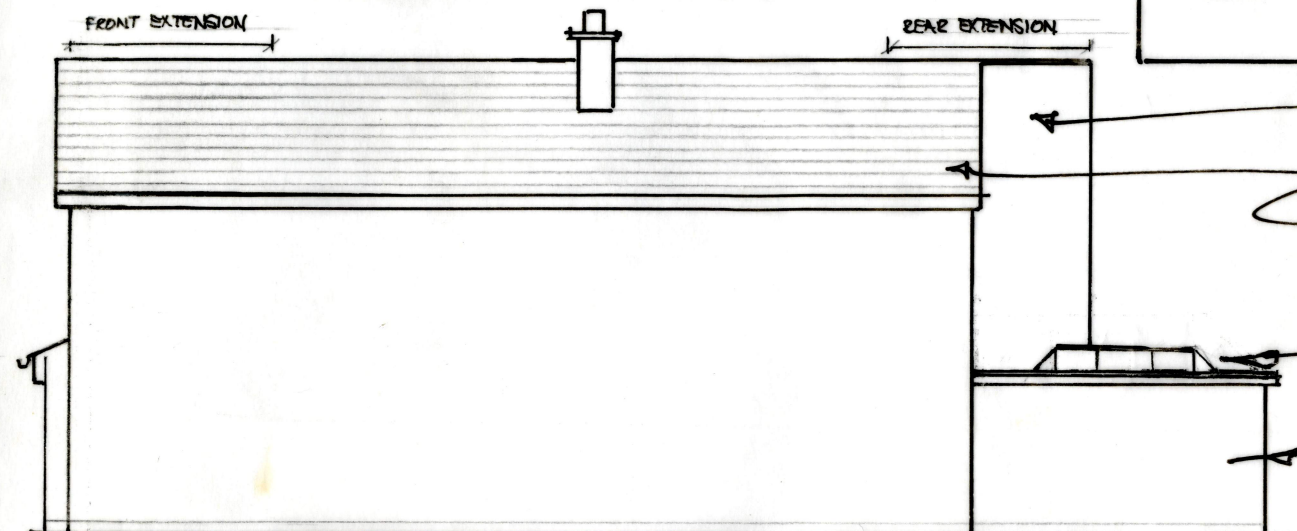

PROPOSED SIDE ELEVATION TO N.W.

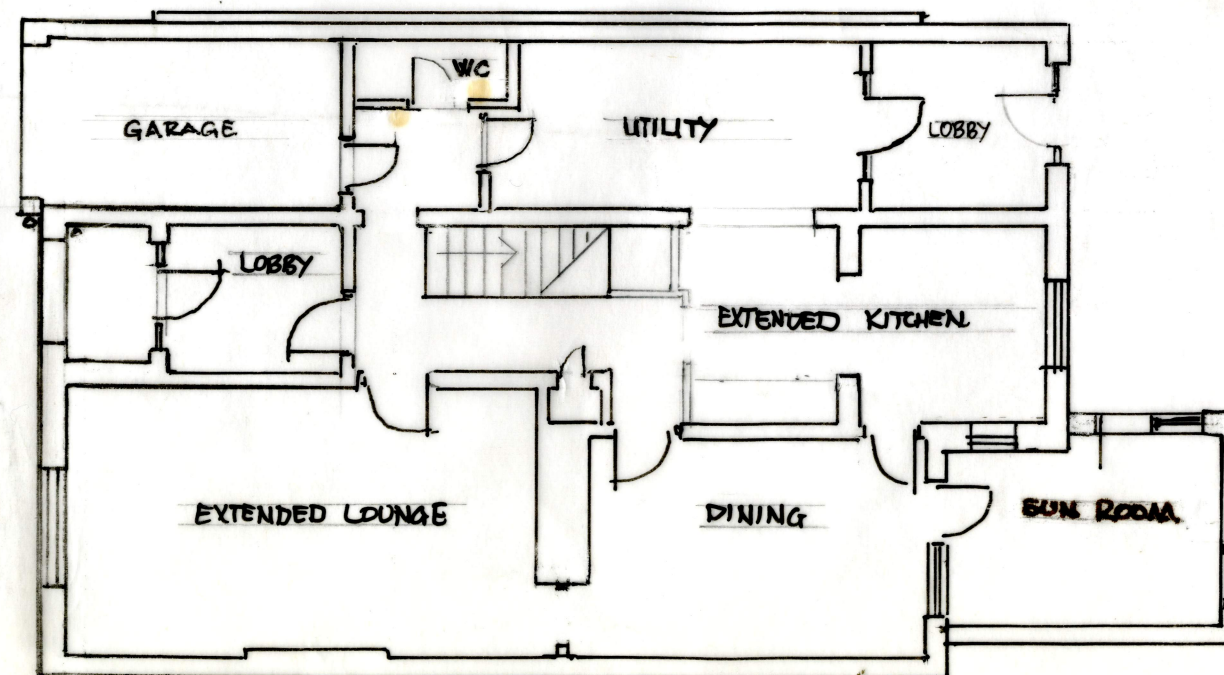

PROPOSED GROUND FLOOR PLAN

B	12.21	GENERAL REVISIONS
A	20.9.15	MINOR REVISIONS
REV	DATE	NOTES

ISSUED WITH PLANNING APPLICATION

MR & MRS DAVIES
44 PROCTORS ROAD WOKINGHAM
BERKSHIRE

PROPOSED
FRONT, SIDE AND REAR EXTENSION
EXISTING AND PROPOSED
PLANS AND ELEVATIONS

SCALE 1:100 DATE: SEPT 2015

DWG NO 44/01 REV. B

BRICKWORK TO MATCH EXISTING

INTERLOCKING BROWN SAND FACED CONCRETE ROOF TILES TO MATCH EXISTING

PROPRIETARY ROOF LANTERN LIGHT

CAVITY BRICKWORK

EXTERNAL WALLS
SAND FACED FACINGS INSULATED
CAVITY AND LIGHTWEIGHT BLOCK
REPLACEMENT WINDOWS
UPVC OR NEAL FACED TIMBER
DOUBLE GLAZED
EXISTING SINGLE GLAZED
TIMBER

ADAPPTIONS TO DRAINAGE
NEW 100 MM STONEWARE
LAD TO 1:40 FALL TO
NEW AND EXISTING MANHOLES
NEW CONCRETE INSPECTION
CHAMBER

ALL NEW MATERIALS TO
MATCH EXISTING WHERE
POSSIBLE.

ROOF: DARK BROWN SAND
FACED INTERLOCKING TILES
EXTERNAL WALLS - RED SAND
FACED FACINGS BRICKS

SCALE 1:100

