


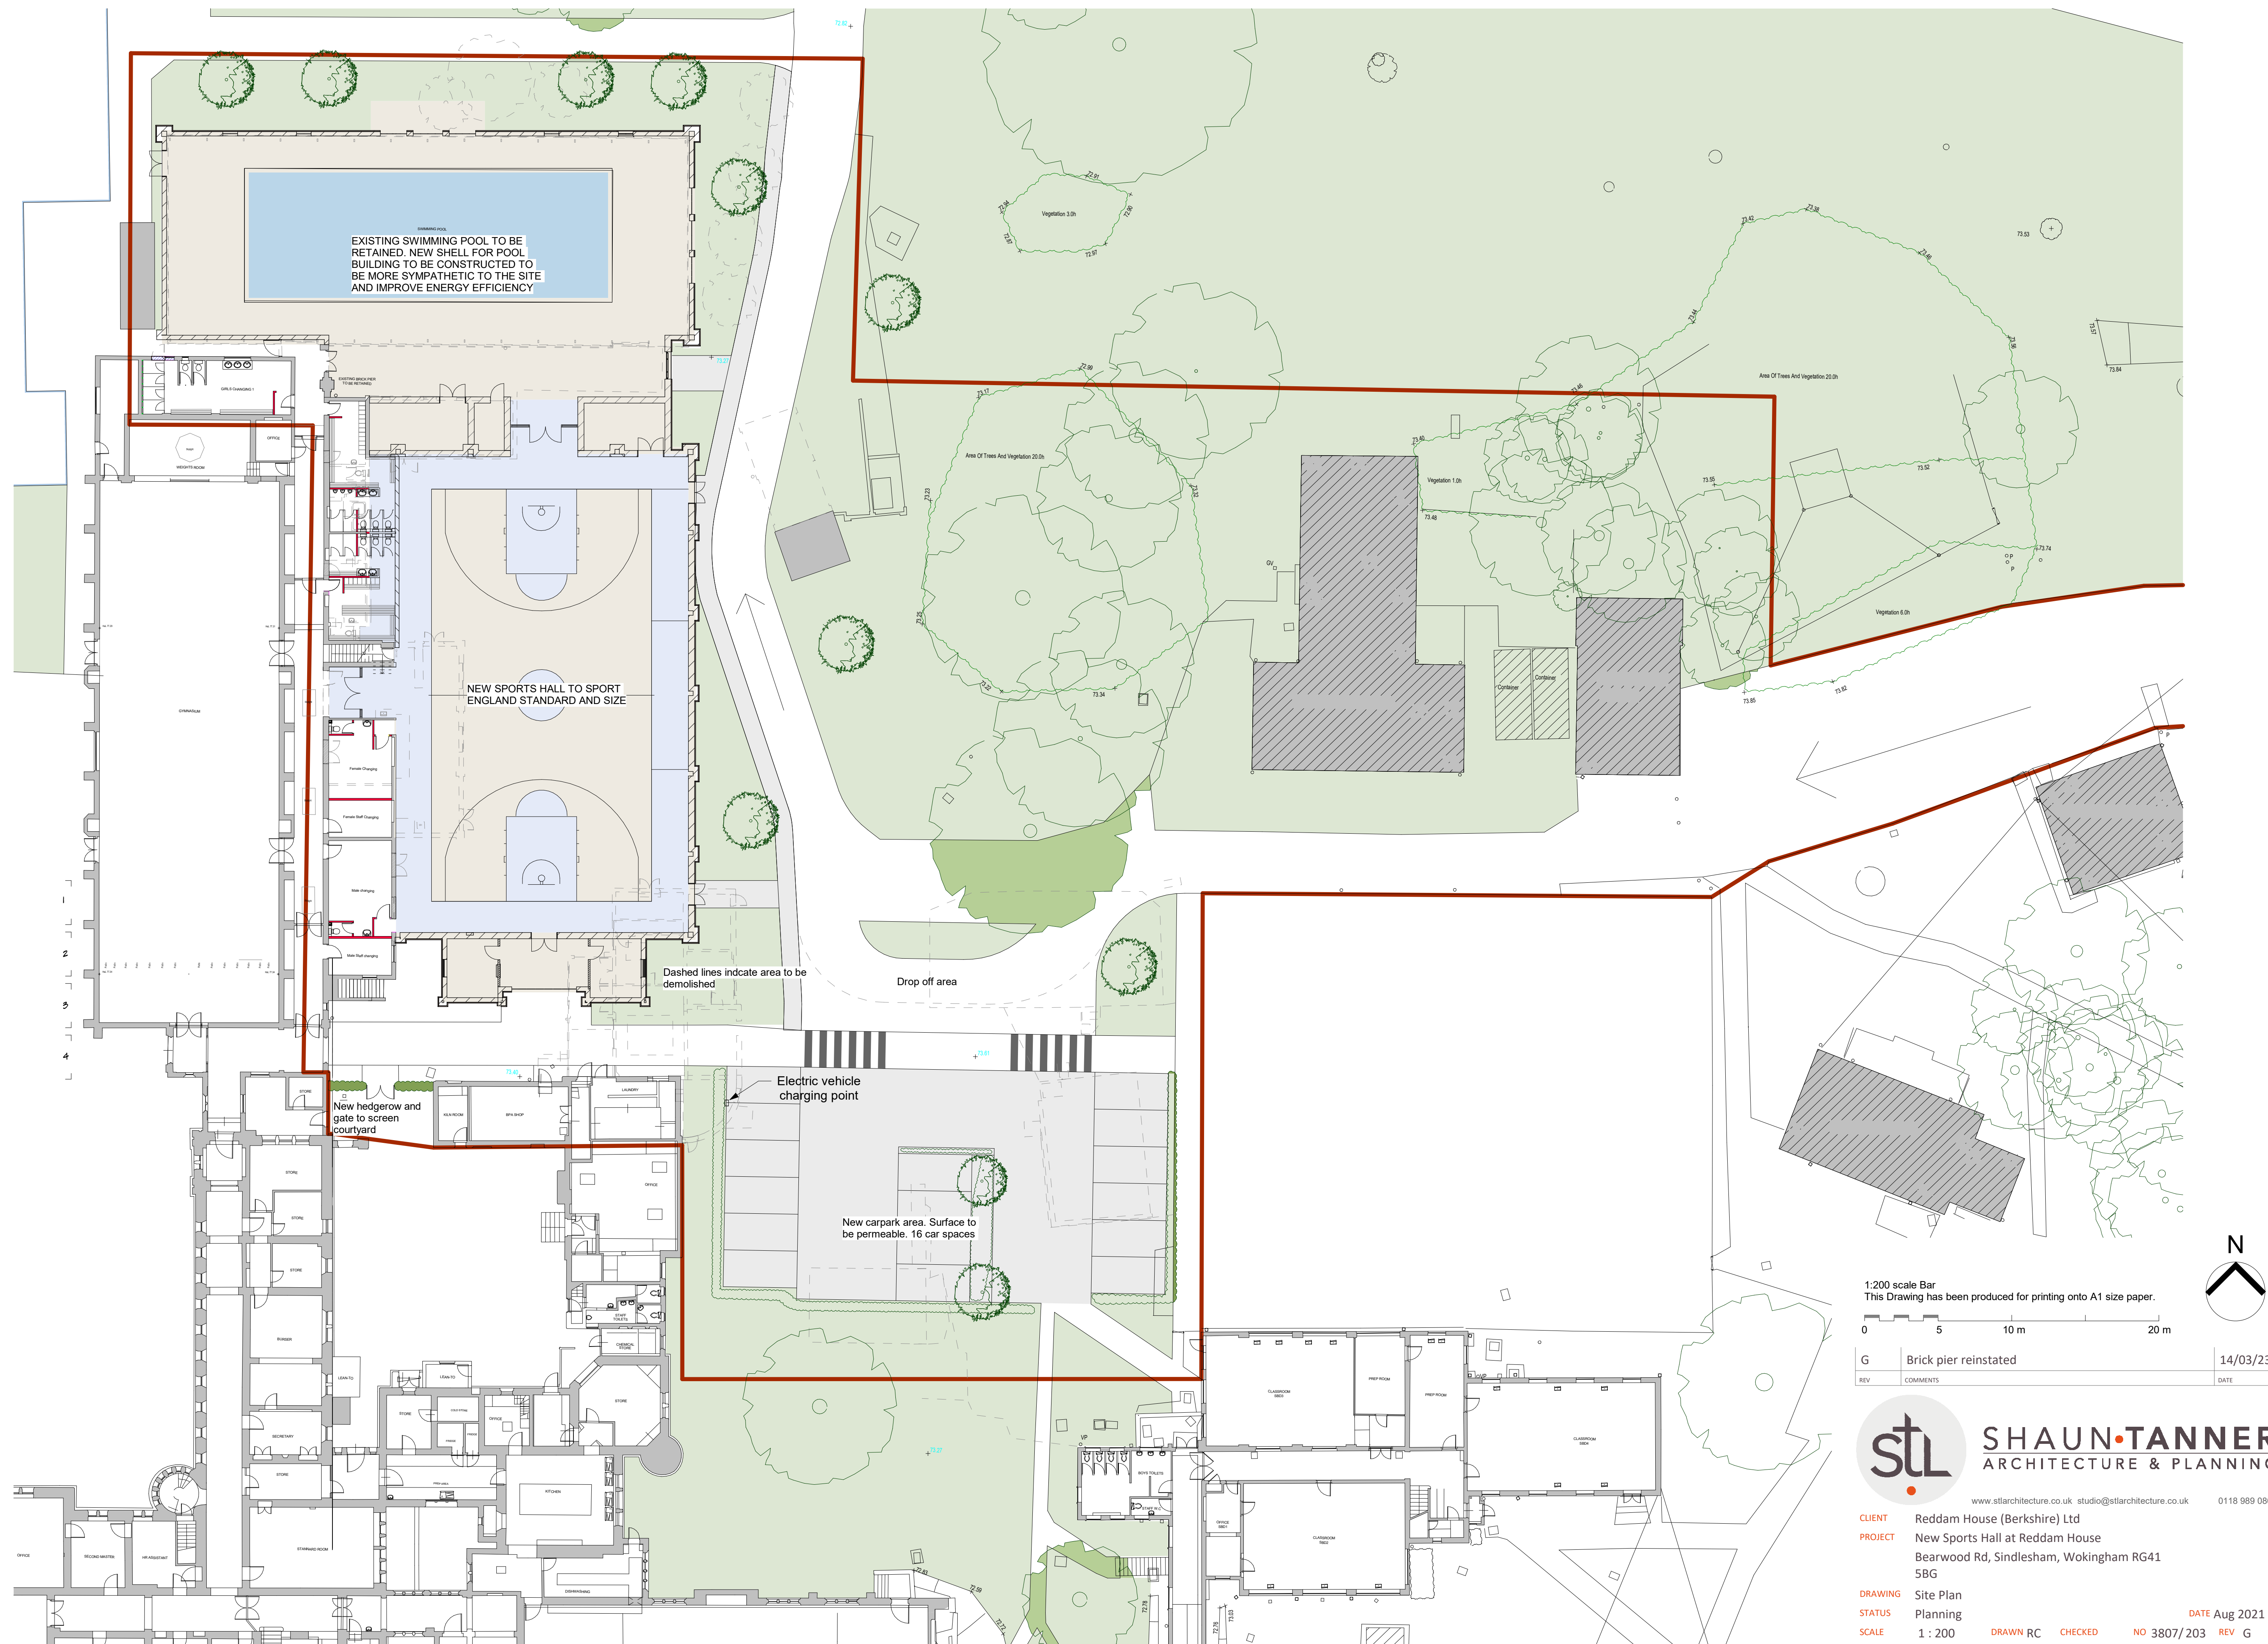

1:200 scale Bar
This Drawing has been produced for printing onto A1 size paper.

G	Brick pier reinstated	14/03/23
REV	COMMENTS	DATE



SHAUN TANNER
ARCHITECTURE & PLANNING

www.stlarchitecture.co.uk studio@stlarchitecture.co.uk 0118 989 0808

CLIENT Reddam House (Berkshire) Ltd
PROJECT New Sports Hall at Reddam House
Bearwood Rd, Sindlesham, Wokingham RG41 5BG

DRAWING Site Plan
STATUS Planning
SCALE 1 : 200
DRAWN RC
CHECKED
NO 3807/203
REV G

DATE Aug 2021

THIS DRAWING MUST NOT BE SCALED UNLESS ISSUED FOR PLANNING PURPOSES. ALL DIMENSIONS ARE TO BE VERIFIED PRIOR TO SETTING OUT, COMMENCING WORK, OR PRODUCTION OF FABRICATION DRAWINGS. REPORT ANY DISCREPANCIES TO THE SUPERVISING OFFICER IMMEDIATELY. ©