


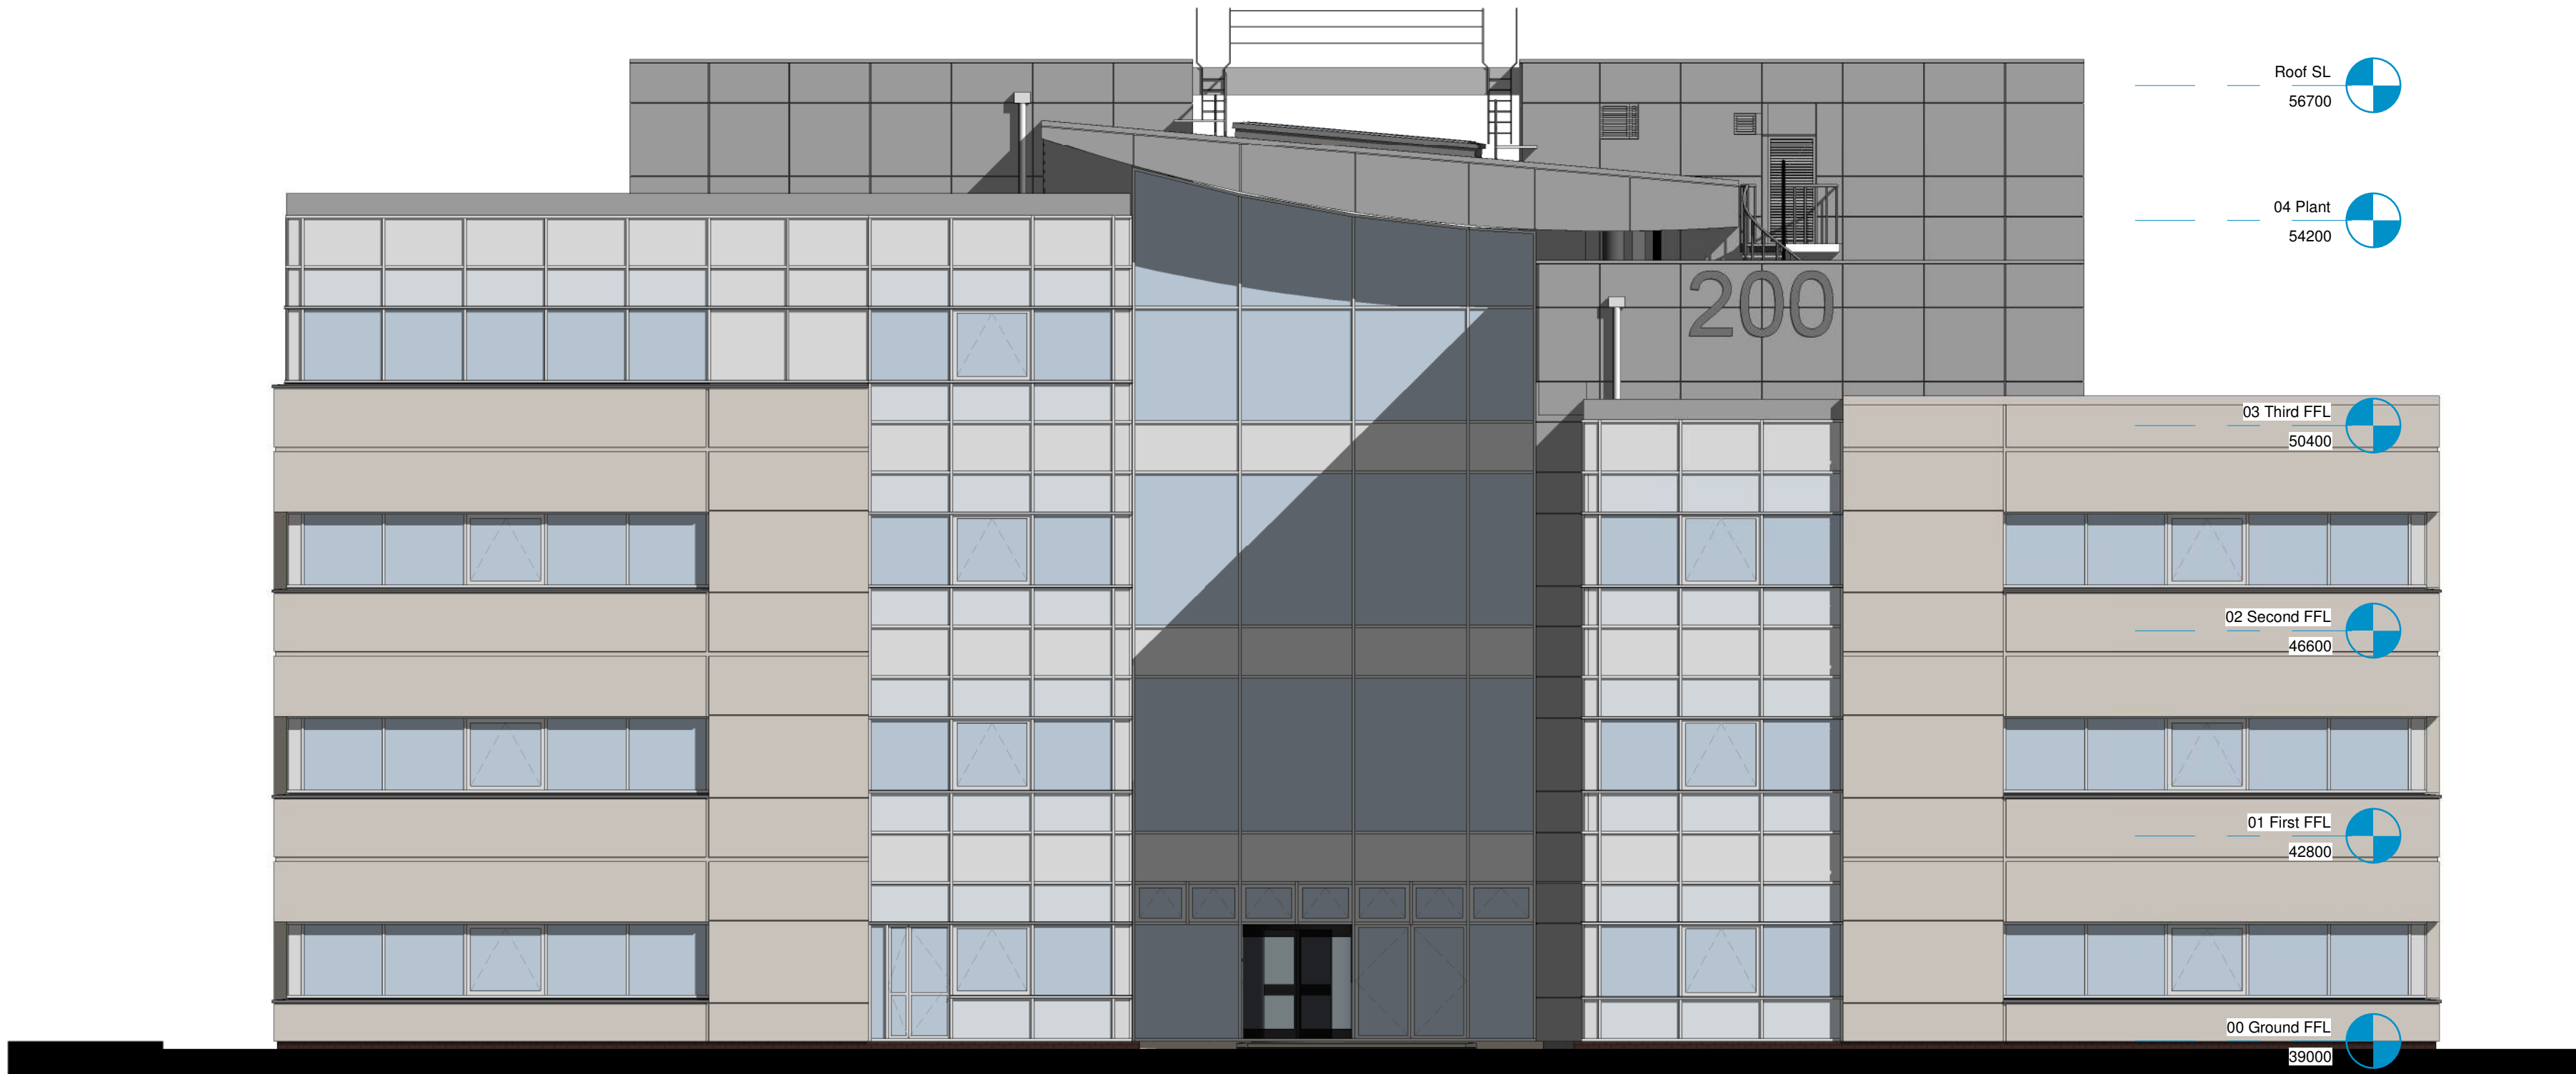

1 Existing - Elevation - West
1 : 100



2 Proposed - Elevation - West
1 : 100

Rev	Date	Revision Details	Dr	Ch
-----	------	------------------	----	----




Bristol: Westworks, Colston Tower,
Colston Street, Bristol, BS1 4XE
T 0117 214 1101 E bristol@ecwestworks.com
Sussex: 64 - 68 Brighton Road, Worthing,
West Sussex, BN11 2EN
T 01903 248777 E sussex@ecarchitecture.com
London: 76 Great Suffolk Street,
London SE1 0BL
T 020 7928 2773 E london@ecarchitecture.com

WESTWORKS
www.ecwestworks.com

Client's Name
Fidelity Investment Management Ltd

Job Title
200 Berkshire Place

Drawing Title
Existing & Proposed West Elevation

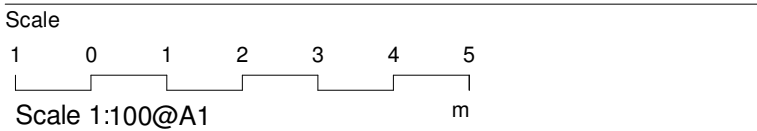

Drawn	Checked	Date
TS	TS	13/12/22

Job No	Origin	Vol	Level	Type	Role	Number	Status	Rev
W0784						0201		

Status

Planning