



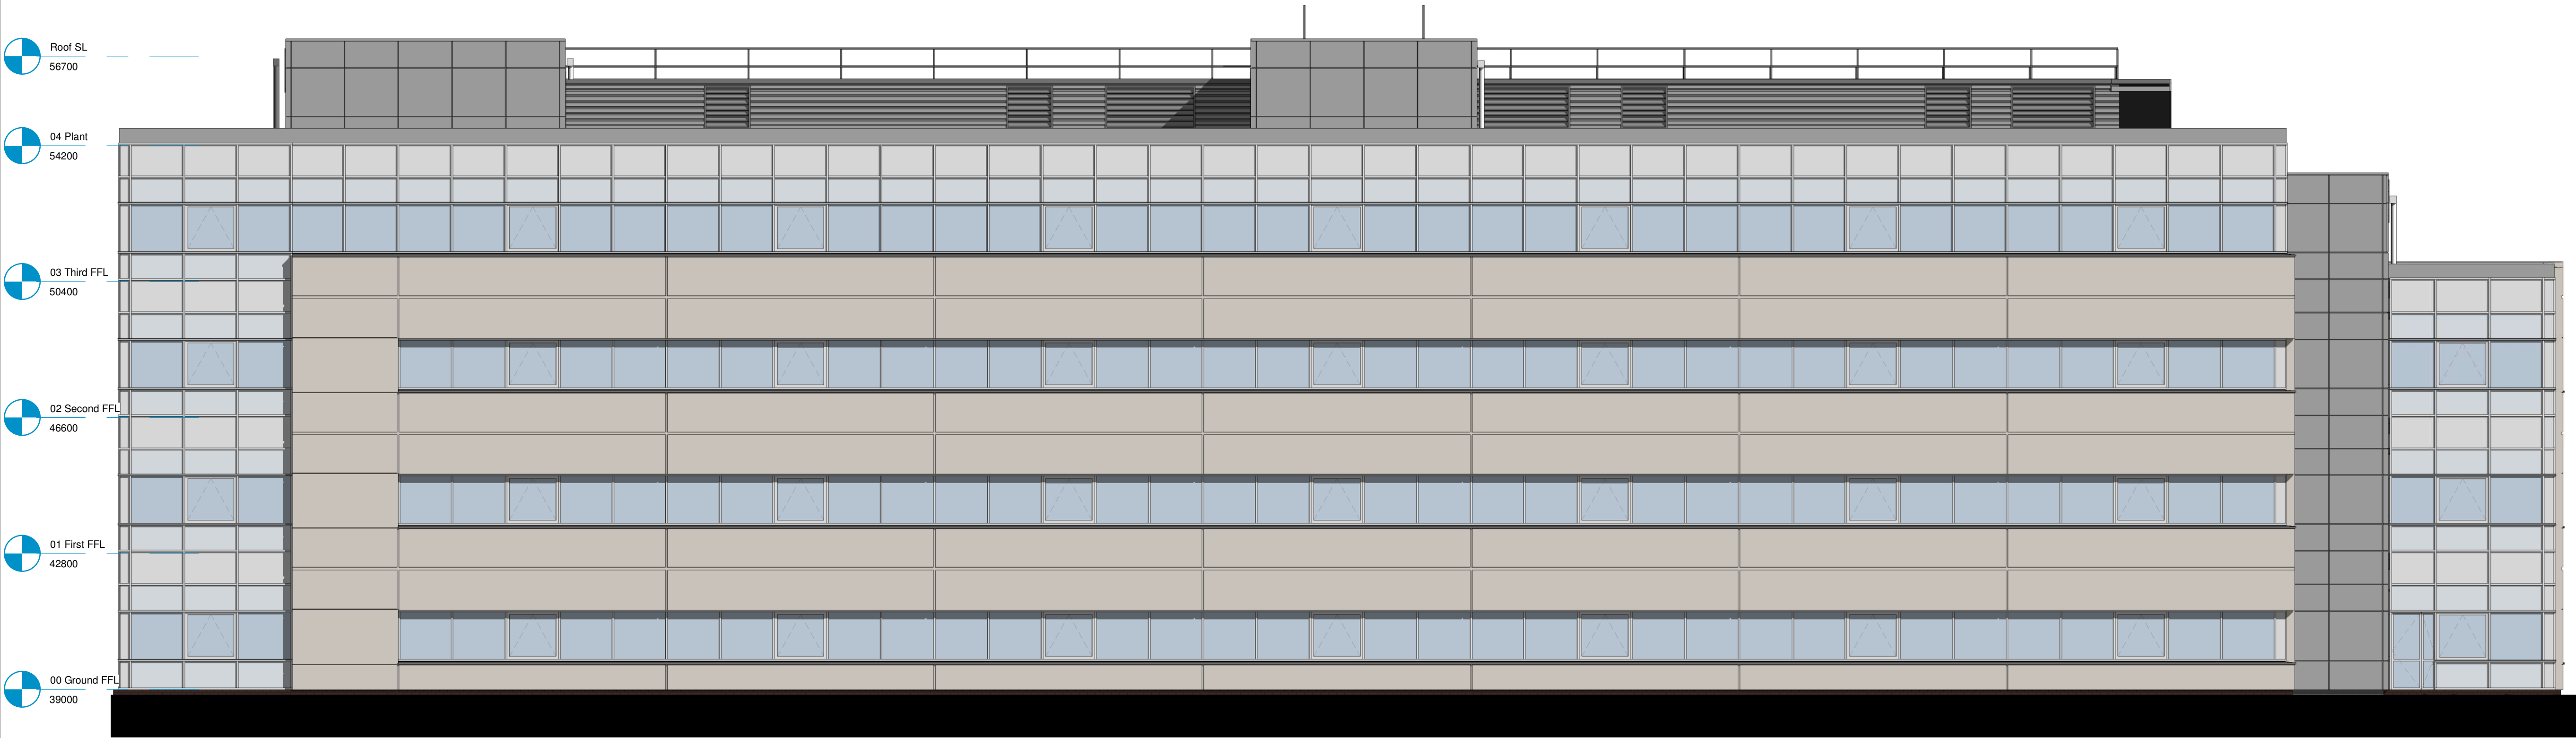

1 Existing - Elevation - North
1 : 100

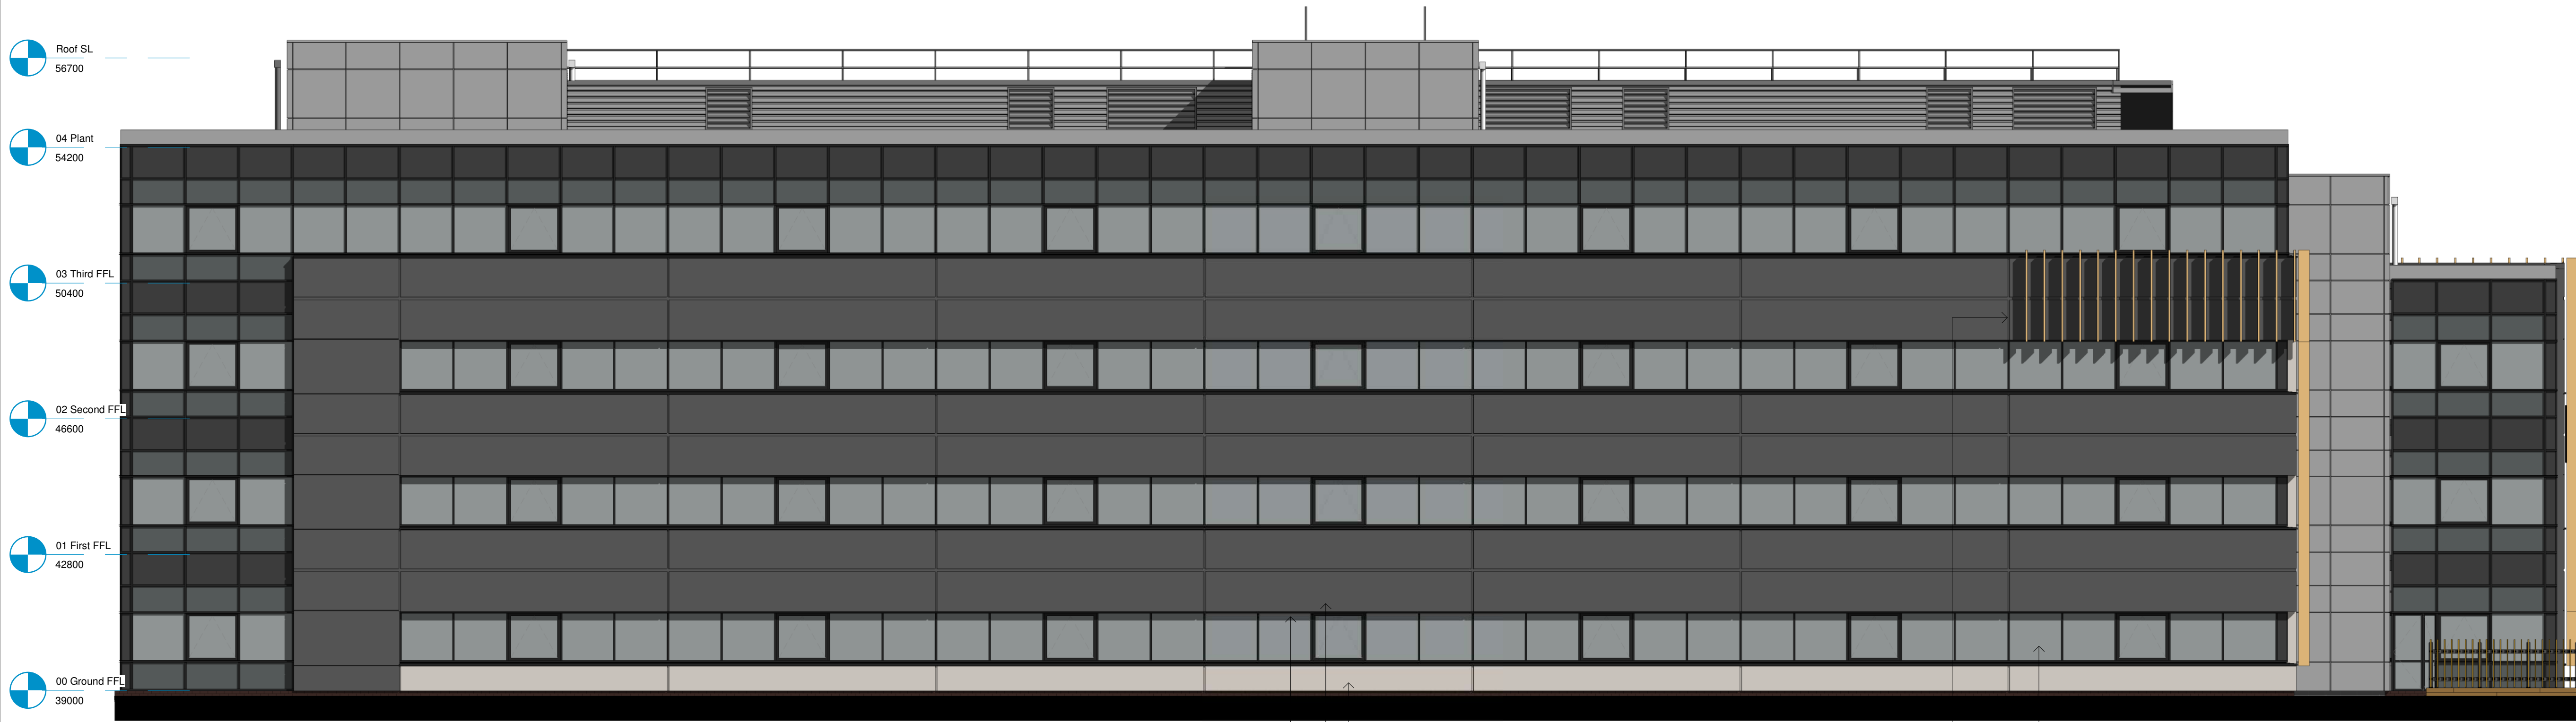

2 Proposed - Elevation - North
1 : 100

existing concrete facade retained and cleaned at low level
existing concrete facade painted anthracite grey at upper levels
existing aluminium frames painted black

new aluminium rectangular profile fins
fixed to concrete facade, in timber effect

semi-translucent dark/black film to existing clear windows

Rev	Date	Revision Details	Dr	Ch
-----	------	------------------	----	----

Bristol: Westworks, Colston Tower,
Colston Street, Bristol, BS1 4XE
Sussex: 64 - 68 Brighton Road, Worthing,
West Sussex, BN11 2EN
T 01903 248777 E sussex@ecearchitecture.com
London: 76 Great Suffolk Street,
London SE1 0BL
T 020 7928 2773 E london@ecearchitecture.com

WESTWORKS
www.ecwestworks.com

Client's Name
Fidelity Investment Management Ltd

Job Title
200 Berkshire Place

Drawing Title
Existing & Proposed North Elevation

Scale
1 0 1 2 3 4 5
Scale 1:100@A1 m

Drawn
TS
Checked
TS
Date
13/12/22

Job No	Origin	Vol	Level	Type	Role	Number	Status	Rev
W0784						0202		

Status

Planning