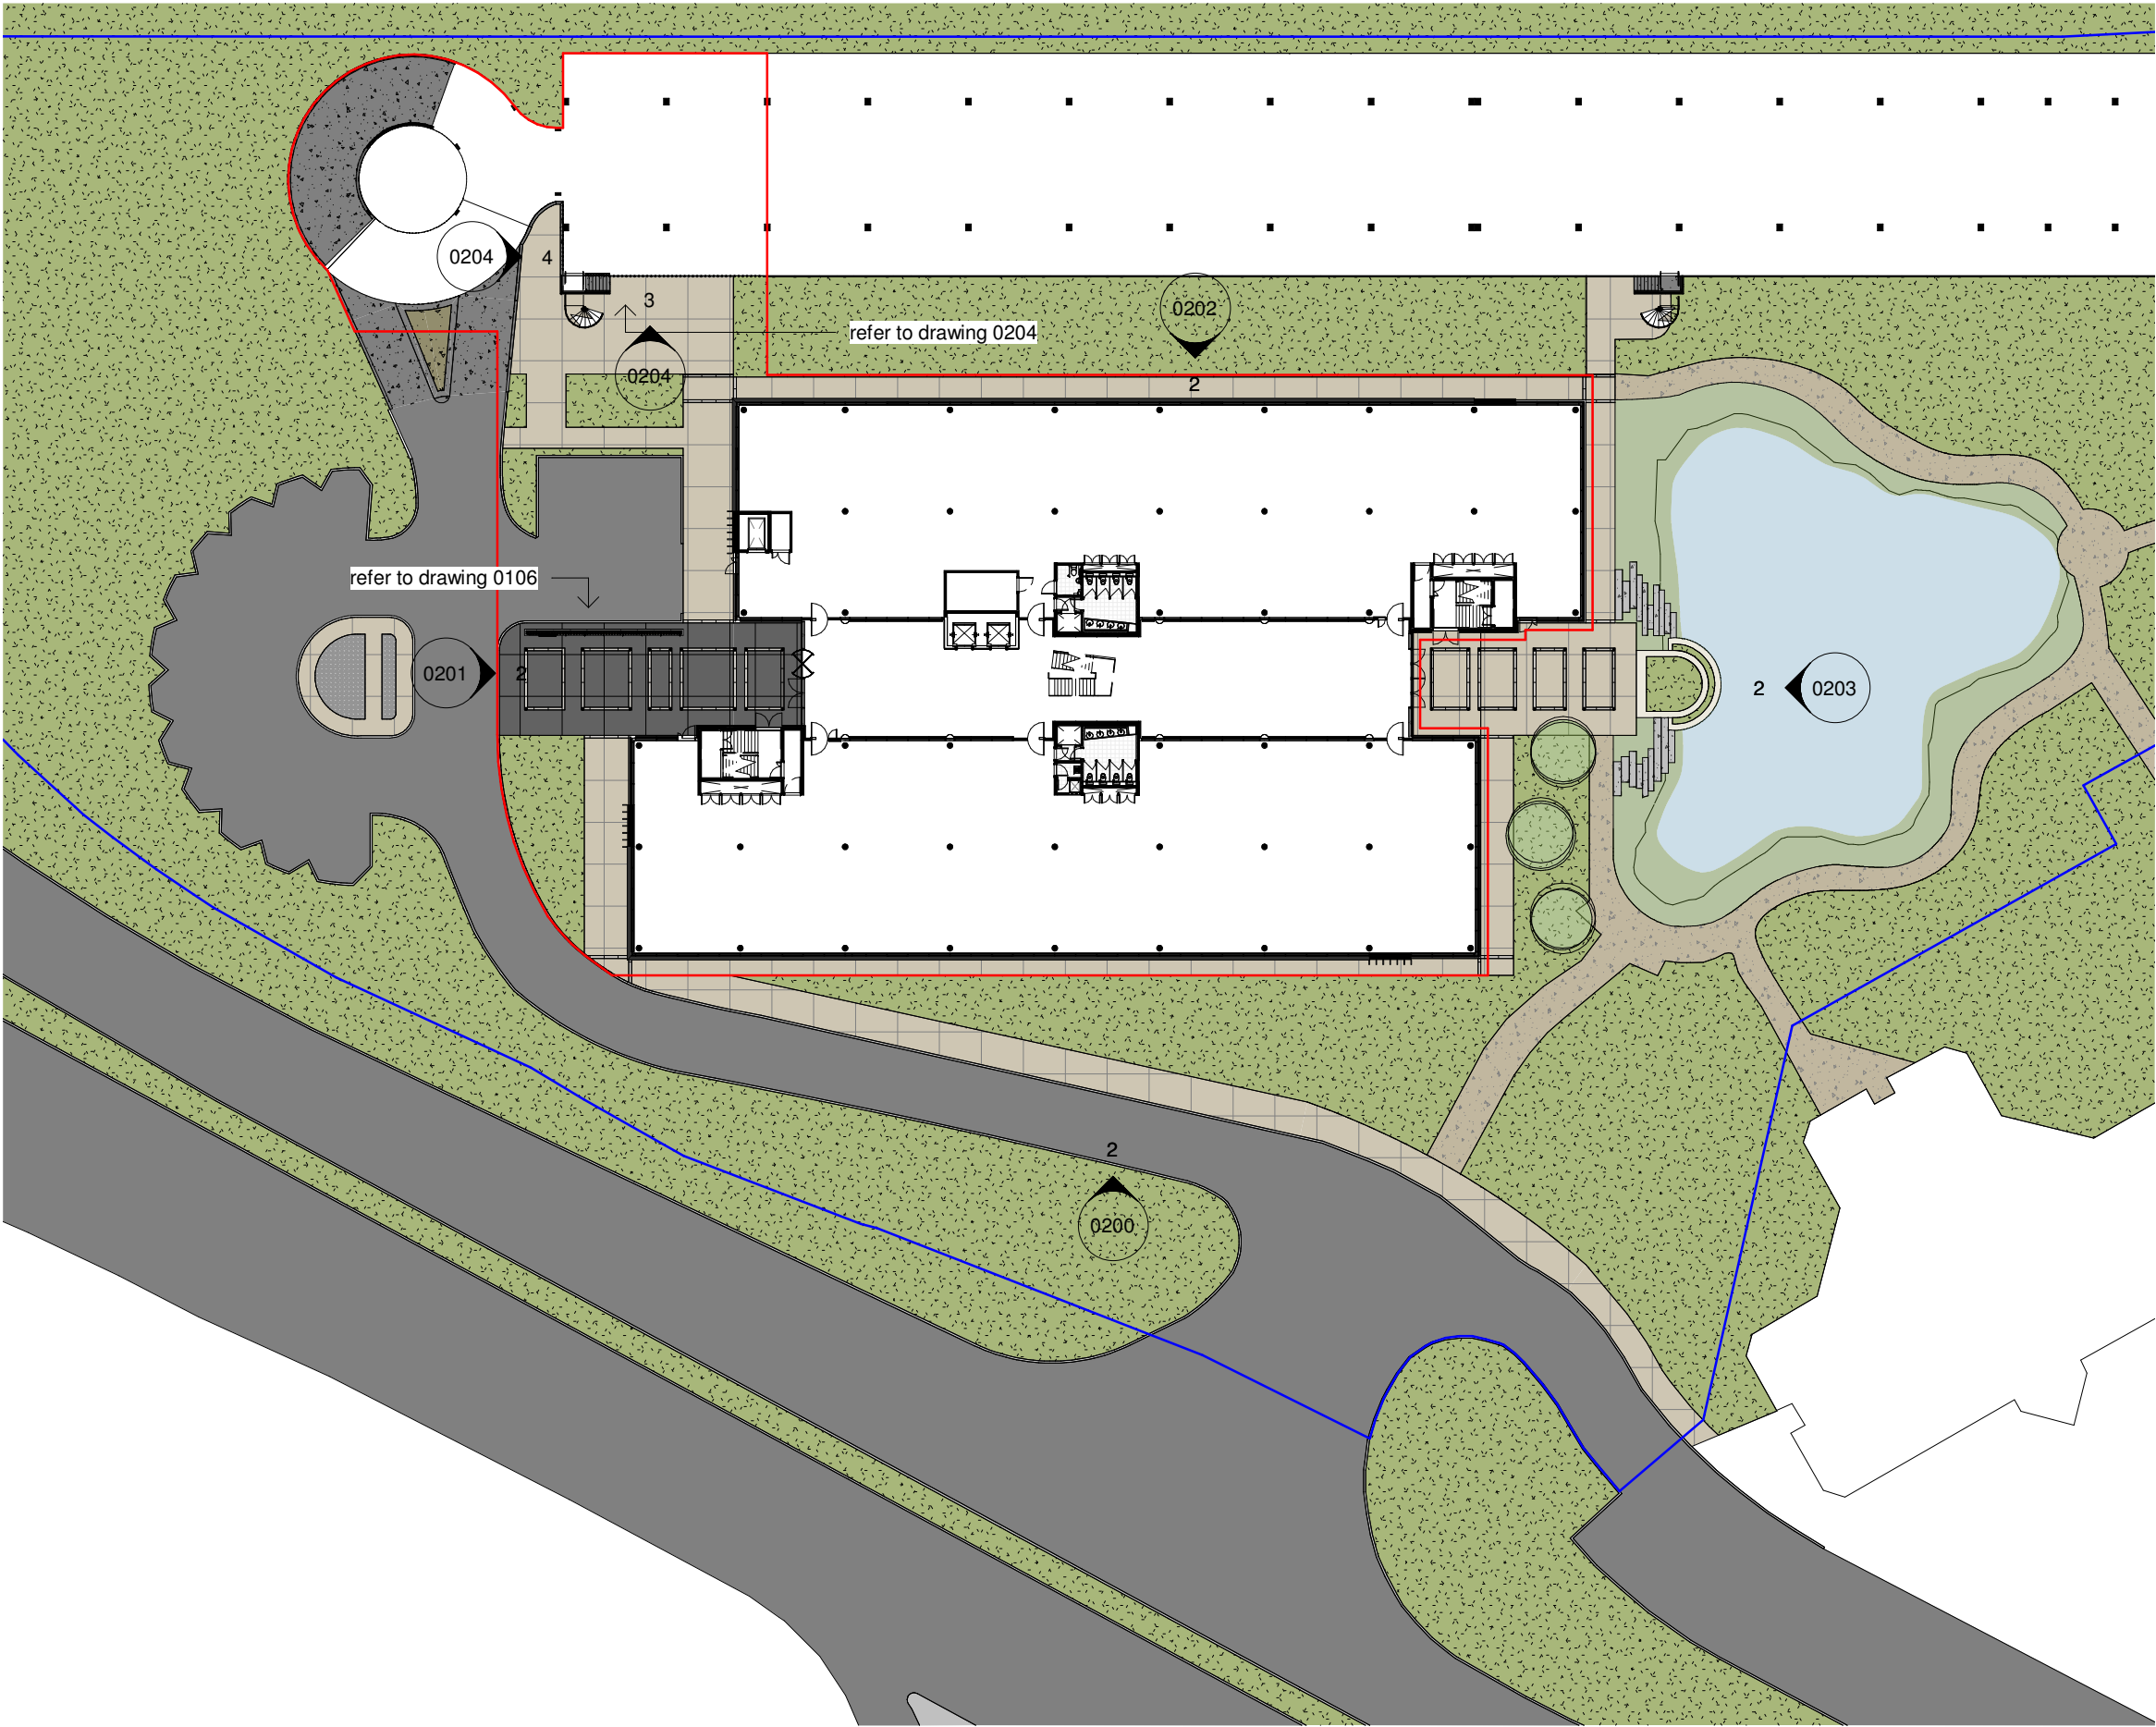


Client's Name
Fidelity Investment Management Ltd

Drawing Title
Proposed Site Plan

Job No	Origin	Vol	Level	Type	Role	Number	Status	Rev
W0784						0102		A

Drawn
TS

Checked
TS

Date
13/12/22

Job Title
200 Berkshire Place

Status
Planning

A 06/03/20 Updated application drawings TS DPP

Rev Date Revision Details Dr Ch



Bristol: Westworks, Beacon Tower,
Colston Street, Bristol, BS1 4XE
T 0117 214 1101 E bristol@ecwestworks.com
Sussex: 64 - 68 Brighton Road, Worthing,
West Sussex, BN11 2EN
T 01903 248777 E sussex@ecarchitecture.com
London: 76 Great Suffolk Street,
London, SE1 0BL
T 0207 928 2773 E london@ecarchitecture.com

WESTWORKS
www.ecwestworks.com