


Collaborating with:  
**Claire Louise**


Job: 1124    Drawing: 02-00    Revision:

Project:  
**9 Lance Way, Reading RG2 9Y**  
  
Drawing:  
**Site Location Plan**


Date:  
**07.25**  
  
Status:  
**Planning**  
  
Drawn By:  
**AG**  
  
Checked By:  
**EM**

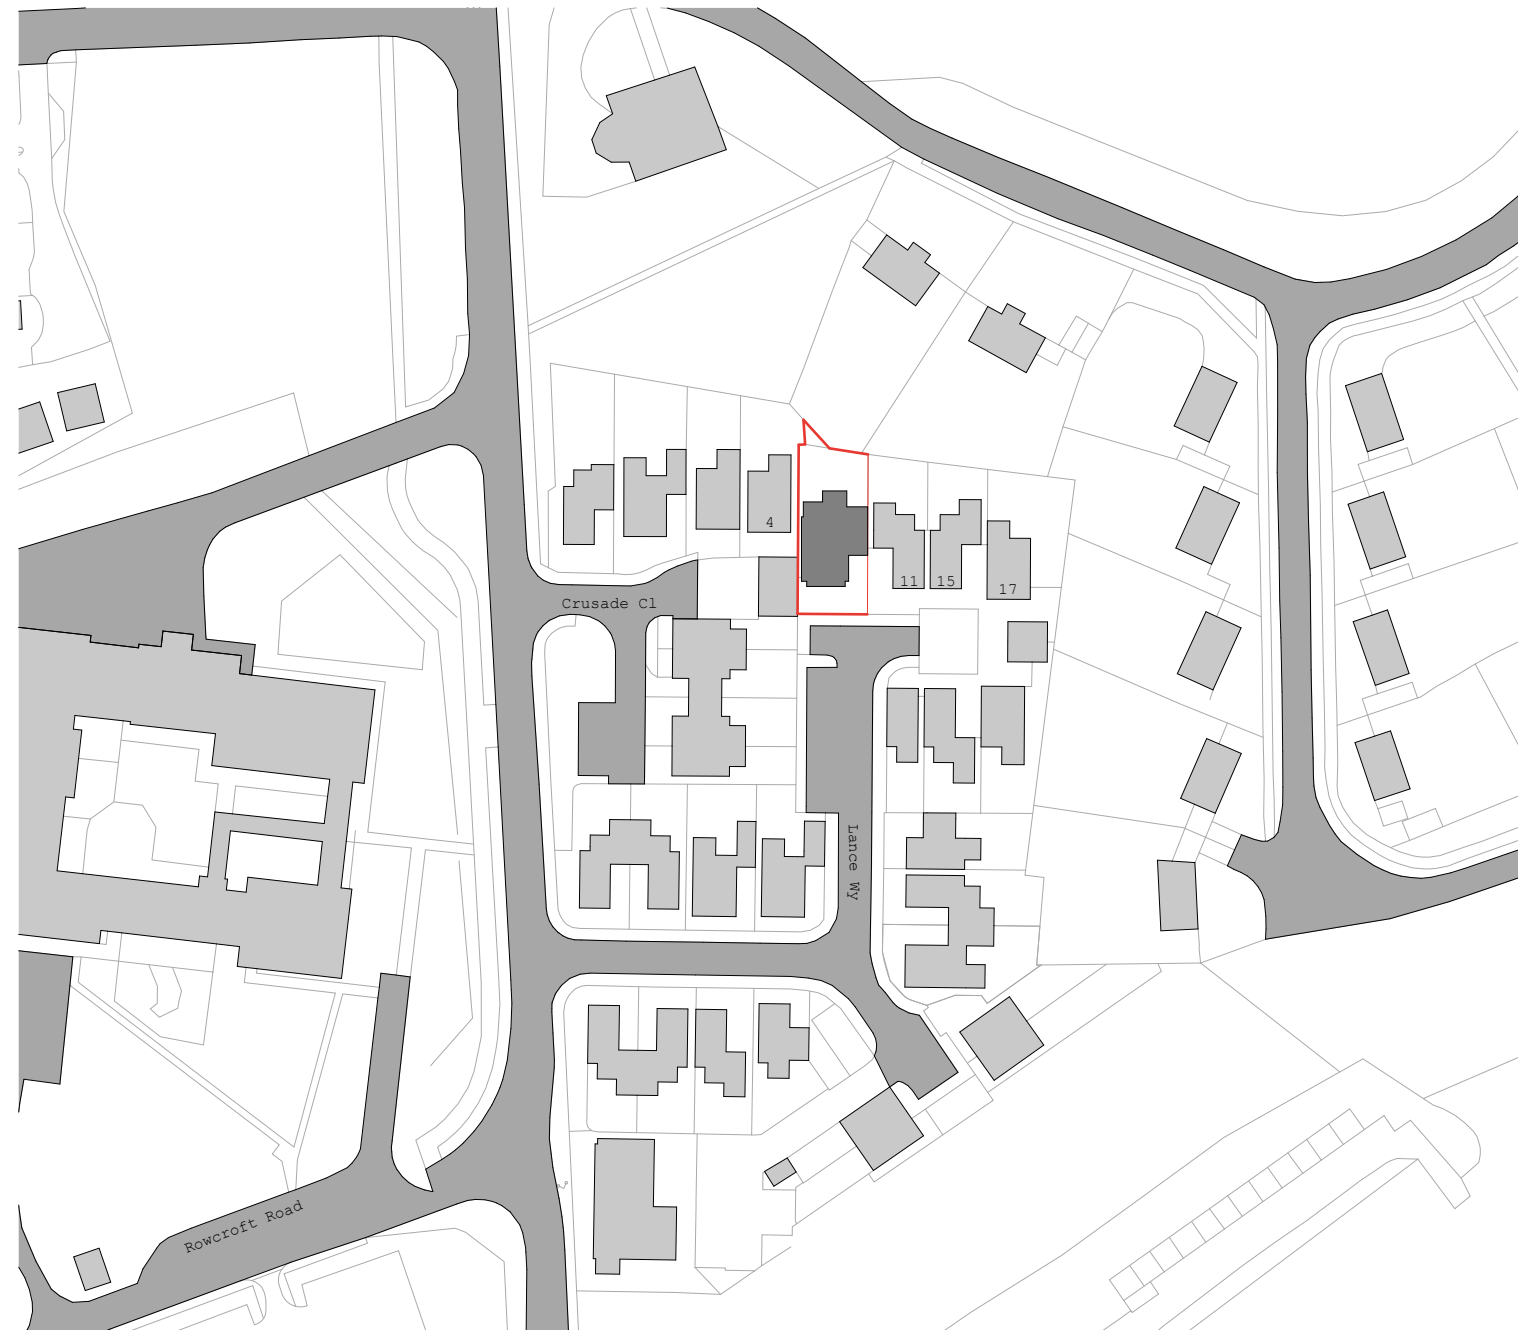


**Colony Architects Ltd.**  
The Wine Store, Brewery  
Court, Theale, Reading, RG7 5AJ  
**+44 (0)118 380 0328**  
**hello@colonyarchitects.com**  
**colonyarchitects.com**

 


|                                                                                       |  |  |                                                |  |   |
|---------------------------------------------------------------------------------------|--|--|------------------------------------------------|--|---|
|  |  |  | <b>Project:</b><br>9 Lance Way, Reading RG2 9Y |  | <br><b>RIBA</b><br>Chartered Practice                                            |
| Collaborating with:<br><b>Claire Louise</b>                                           |  |  | <b>Drawing:</b><br>Existing Block Plan         |  |   |
| Date:<br><b>07.24</b>                                                                 |  |  | Status:<br><b>Planning</b>                     |  | <b>Colony Architects Ltd.</b><br>The Wine Store, Brewery Court, Theale, Reading, RG7 5AJ<br>+44 (0)118 380 0328<br>hello@colonyarchitects.com<br>colonyarchitects.com |
| Job: 1124    Drawing: 02-01    Revision:                                              |  |  | Drawn By: AG    Checked By: EM                 |  |   |

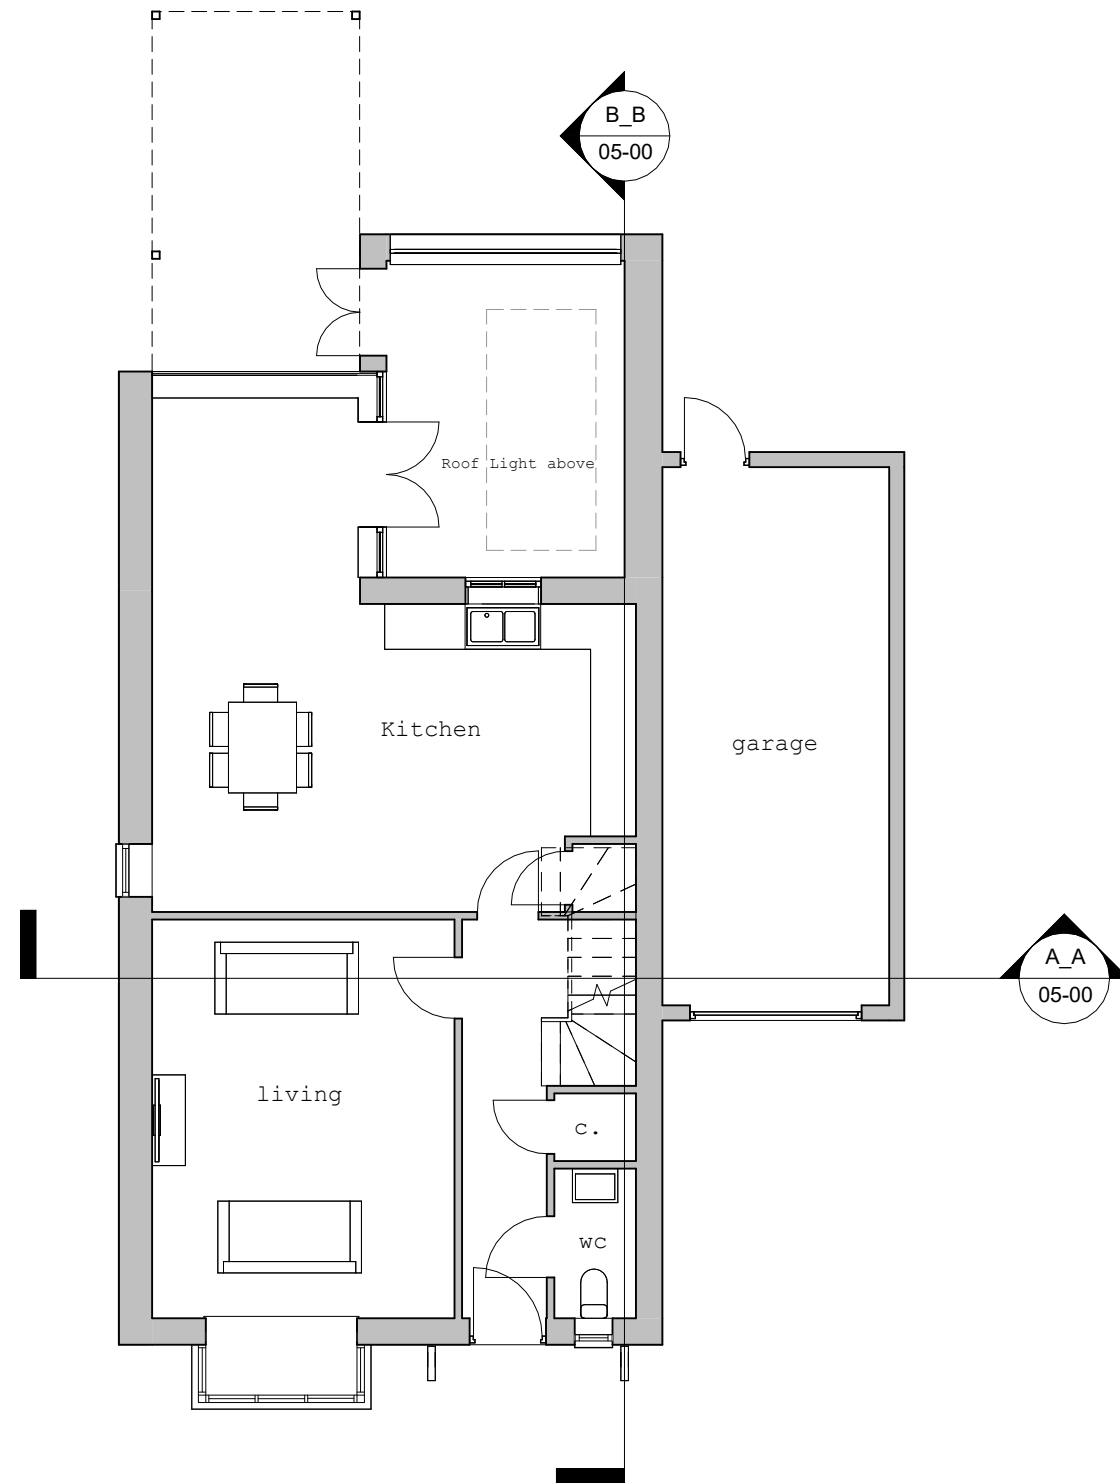

EXISTING GROUND FLOOR PLAN

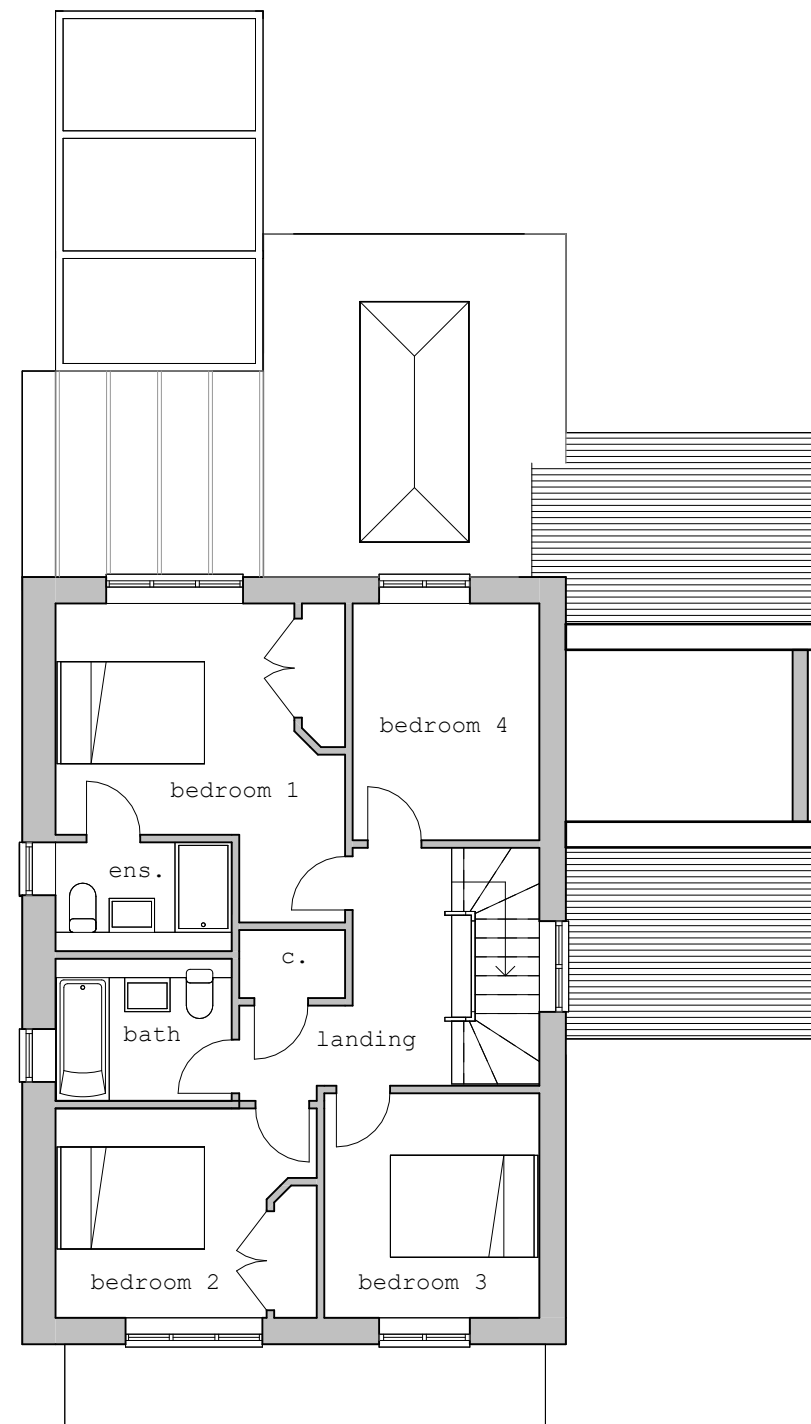

EXISTING FIRST FLOOR PLAN

 

1 : 100 2m 4m 6m 8m 10m



Collaborating with:  
**Claire Louise**

Job: 1124 Drawing: 03-00 Revision:

Project:  
**9 Lance Way, Reading RG2 9Y**

Drawing:  
**Existing GF & FF**

Date: **07.24** Status: **Planning**

Drawn By: **AG** Checked By: **EM**



**Colony Architects Ltd.**  
The Wine Store, Brewery Court, Theale, Reading, RG7 5AJ  
+44 (0)118 380 0328  
hello@colonyarchitects.com  
colonyarchitects.com




EXISTING FRONT ELEVATION



EXISTING SIDE ELEVATION



EXISTING REAR ELEVATION

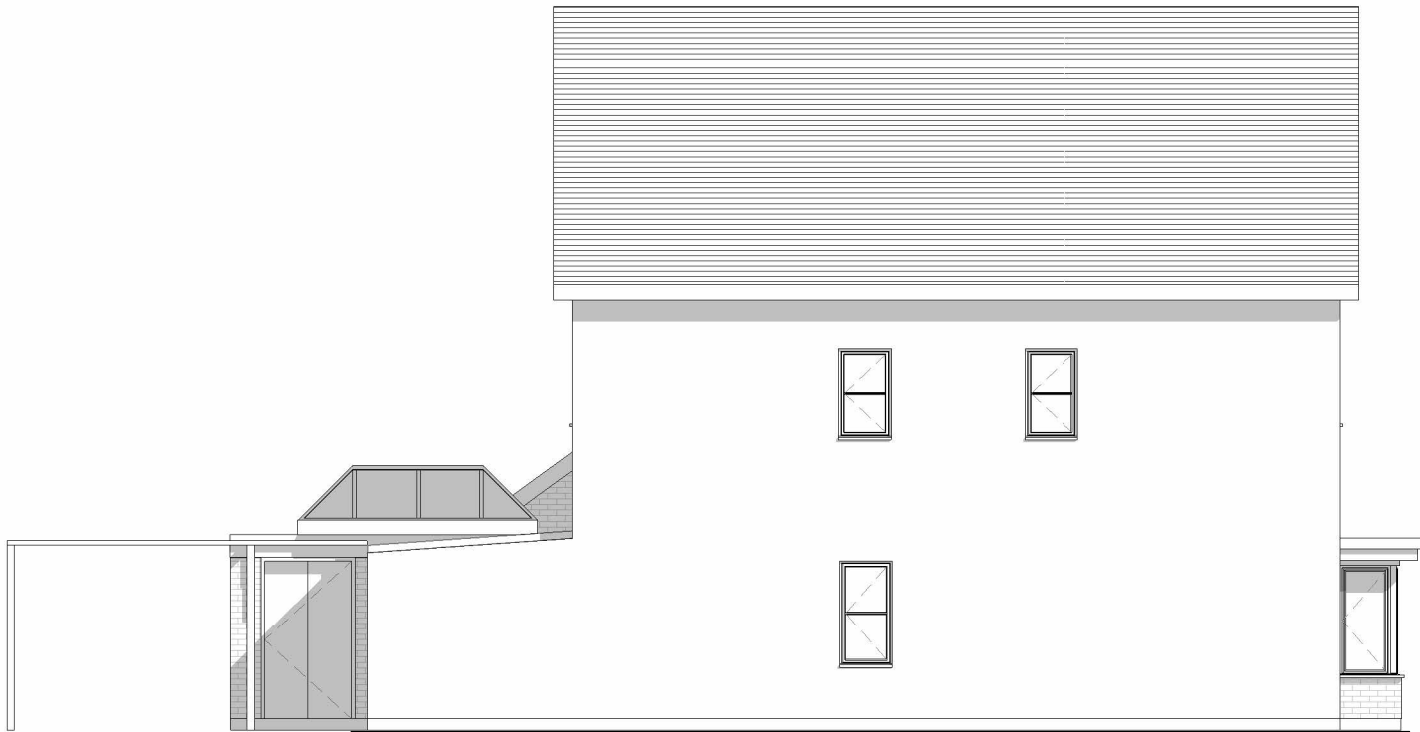

EXISTING SIDE ELEVATION



Collaborating with:  
**Claire Louise**

Job: 1124 Drawing: 04-00 Revision:

Project:  
**9 Lance Way, Reading RG2 9Y**  
Drawing:  
**Existing Elevations**

Date:  
**07.25**  
Status:  
**Planning**  
Drawn By:  
**AG**  
Checked By:  
**EM**



**Colony Architects Ltd.**  
The Wine Store, Brewery  
Court, Theale, Reading, RG7 5AJ  
+44 (0)118 380 0328  
hello@colonyarchitects.com  
colonyarchitects.com



EXISTING SECTION A\_A



EXISTING SECTION B\_B



Collaborating with:  
**Claire Louise**

Job: 1124 Drawing: 05-00 Revision:

Project:  
**9 Lance Way, Reading RG2 9Y**  
Drawing:  
**Existing Sections**

Date:  
**07.24**  
Status:  
**Planning**  
Drawn By:  
**AG**  
Checked By:  
**EM**



**Colony Architects Ltd.**  
The Wine Store, Brewery  
Court, Theale, Reading, RG7 5AJ  
+44 (0)118 380 0328  
hello@colonyarchitects.com  
colonyarchitects.com