




			Project: 9 Lance Way, Reading RG2 9Y		 RIBA Chartered Practice
Collaborating with: Claire Louise			Drawing: Proposed Block Plan		
Date: 07.24			Status: Planning		Colony Architects Ltd. The Wine Store, Brewery Court, Theale, Reading, RG7 5AJ +44 (0)118 380 0328 hello@colonyarchitects.com colonyarchitects.com
Job: 1124 Drawing: 02-10 Revision:			Drawn By: AG Checked By: EM		

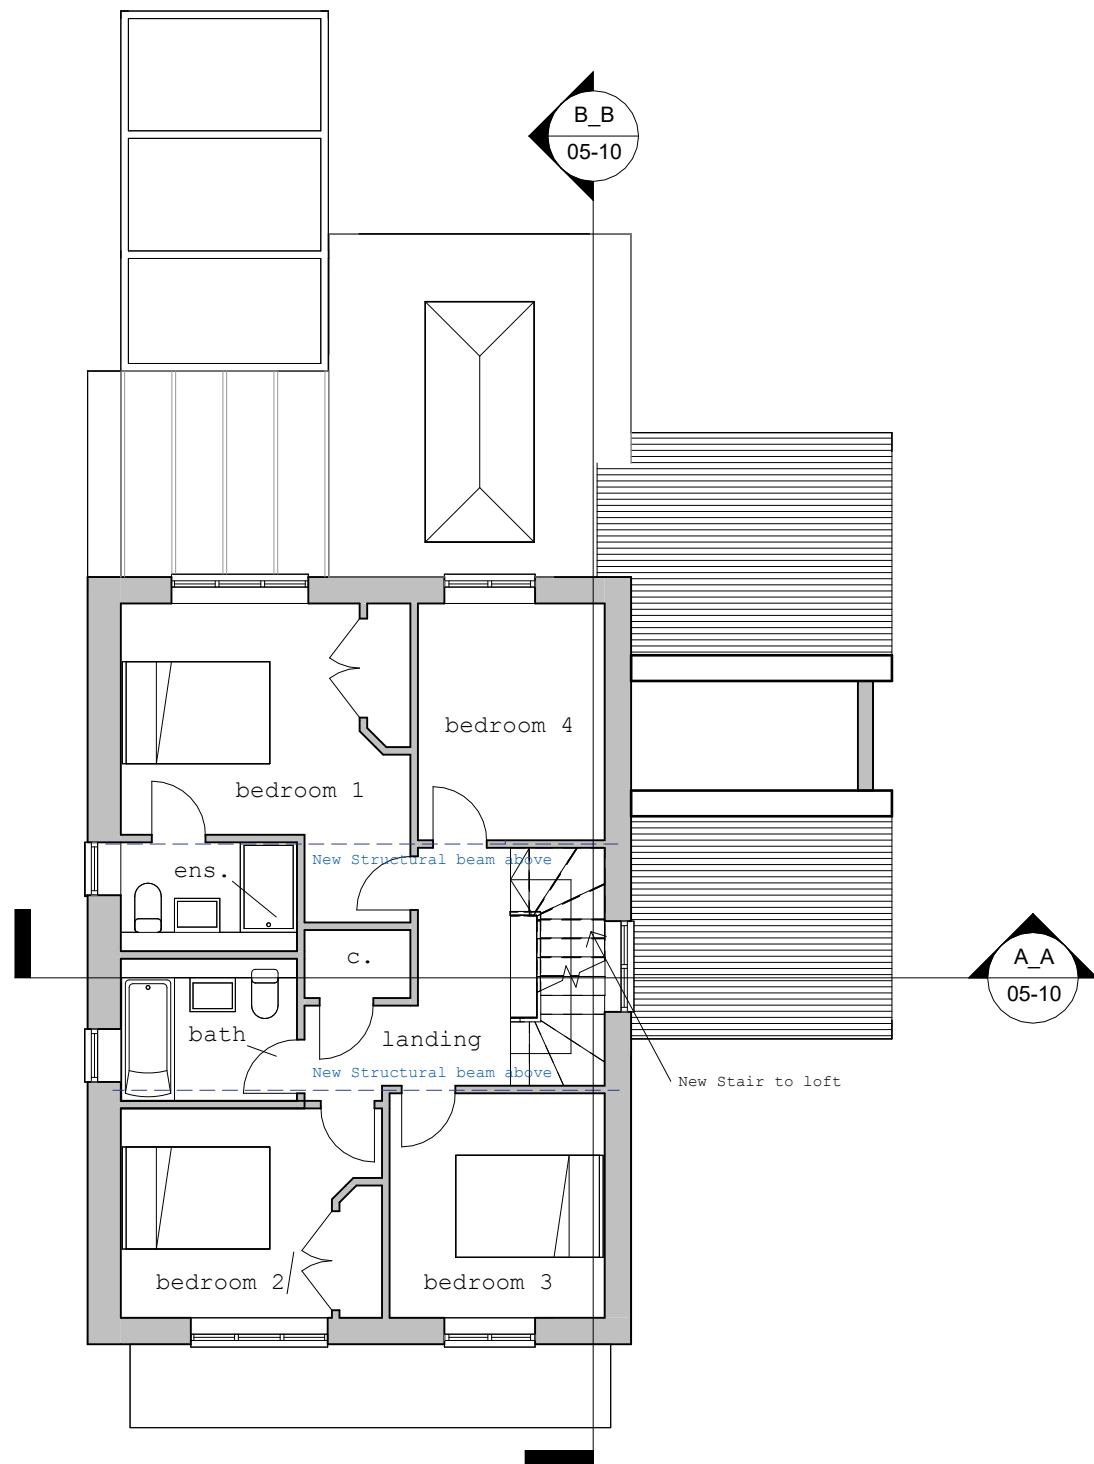

PROPOSED FIRST FLOOR PLAN

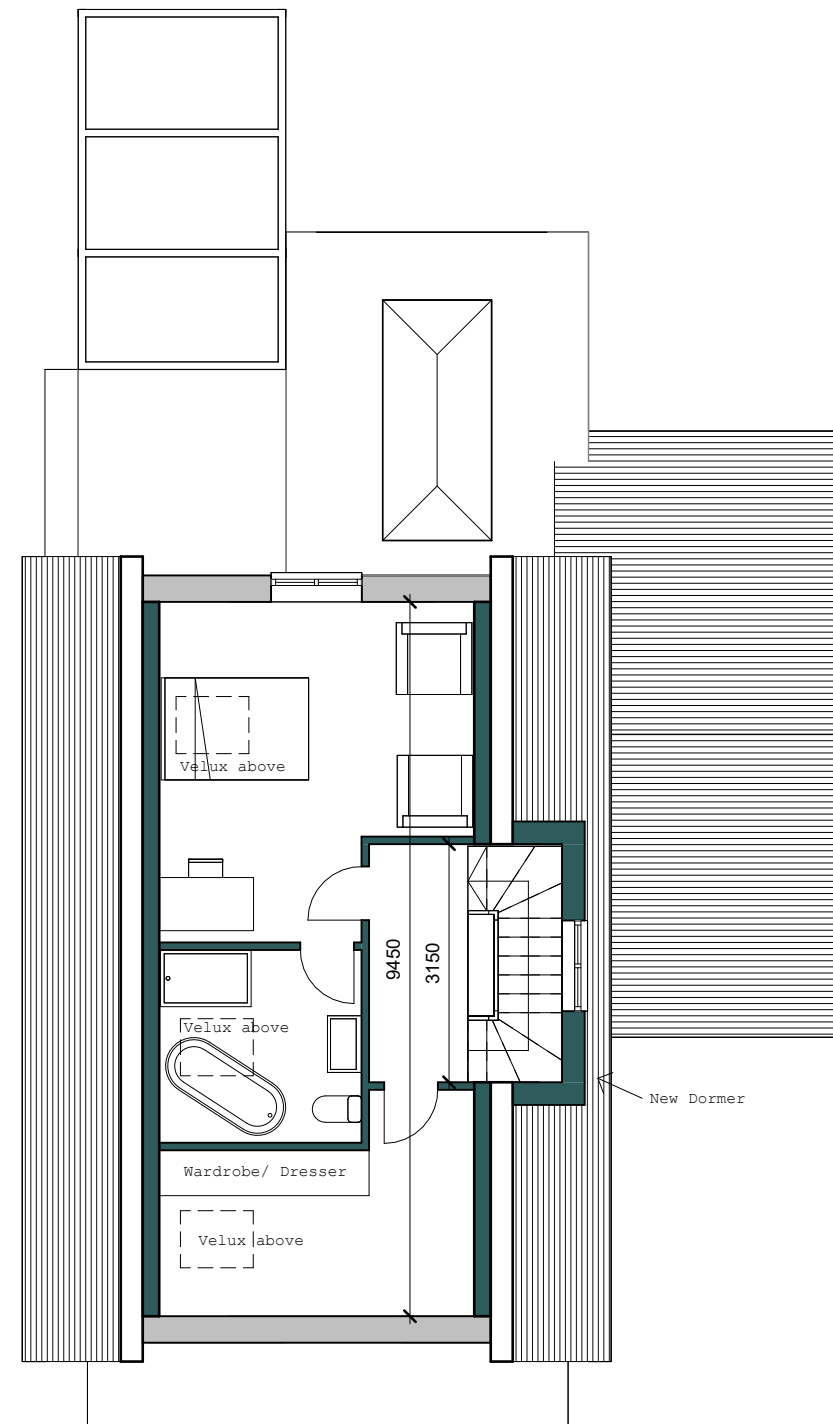

PROPOSED LOFT PLAN

 

Collaborating with:
Claire Louise

Job: 1124 Drawing: 03-10 Revision:

Project:
9 Lance Way, Reading RG2 9Y

Drawing:
Proposed First Floor & Loft

Date: **07.24** Status: **Planning**
Drawn By: **AG** Checked By: **EM**



Colony Architects Ltd.
The Wine Store, Brewery Court, Theale, Reading, RG7 5AJ
+44 (0)118 380 0328
hello@colonyarchitects.com
colonyarchitects.com




PROPOSED FRONT ELEVATION



PROPOSED SIDE ELEVATION



PROPOSED REAR ELEVATION

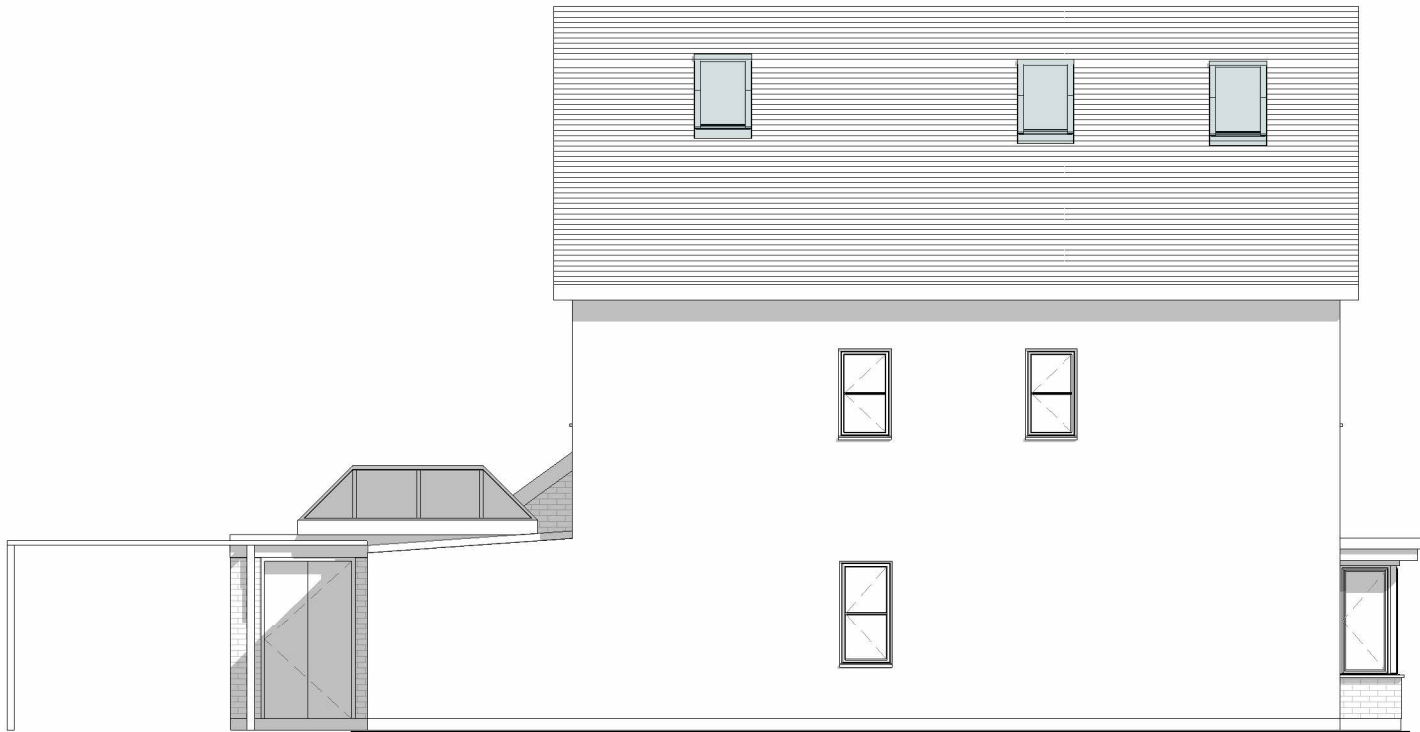

PROPOSED SIDE ELEVATION



PROPOSED SECTION A_A



PROPOSED SECTION B_B



Collaborating with:
Claire Louise

Job: 1124
Drawing: 05-10
Revision:

Project:
9 Lance Way, Reading RG2 9Y
Drawing:
Proposed Sections

Date:
07.24
Status:
Planning
Drawn By:
AG
Checked By:
EM



Colony Architects Ltd.
The Wine Store, Brewery
Court, Theale, Reading, RG7 5AJ
+44 (0)118 380 0328
hello@colonyarchitects.com
colonyarchitects.com