


THIS DRAWING IS THE PROPERTY OF RRS DESIGNS
- COPYING / REDISTRIBUTION BY CONSENT ONLY

NOTES

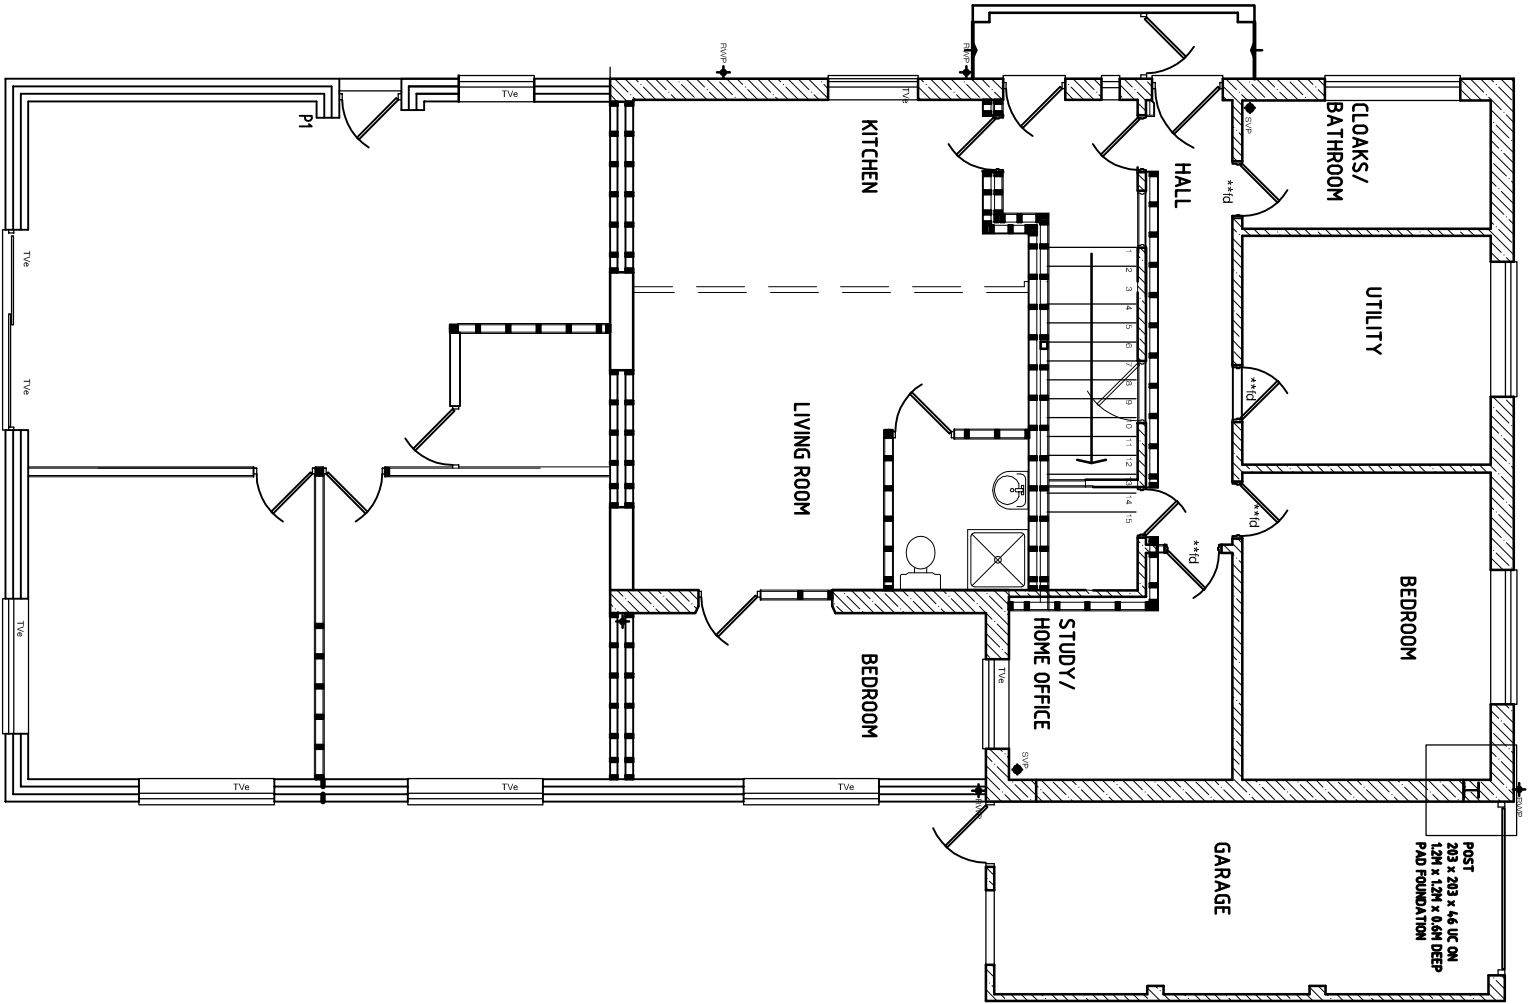

GROUND FLOOR PLAN
SHOWING FOUNDATIONS

Rev	Date
A	-

PROJECT
79 WOODLANDS AVENUE
READING
RG5 3HG

TITLE

PROPOSED GROUND
FLOOR PLAN

RRS Designs
Architectural & Planning Services

Mobile- 07964326643
Email- amar@rrsdesigns.co.uk
Website- www.rrsdesigns.co.uk

DRAWN	AS	SCALE @ A3
DATE	JUNE 26	1:100
DRAWING NO.	REV.	
AS00926-01		