


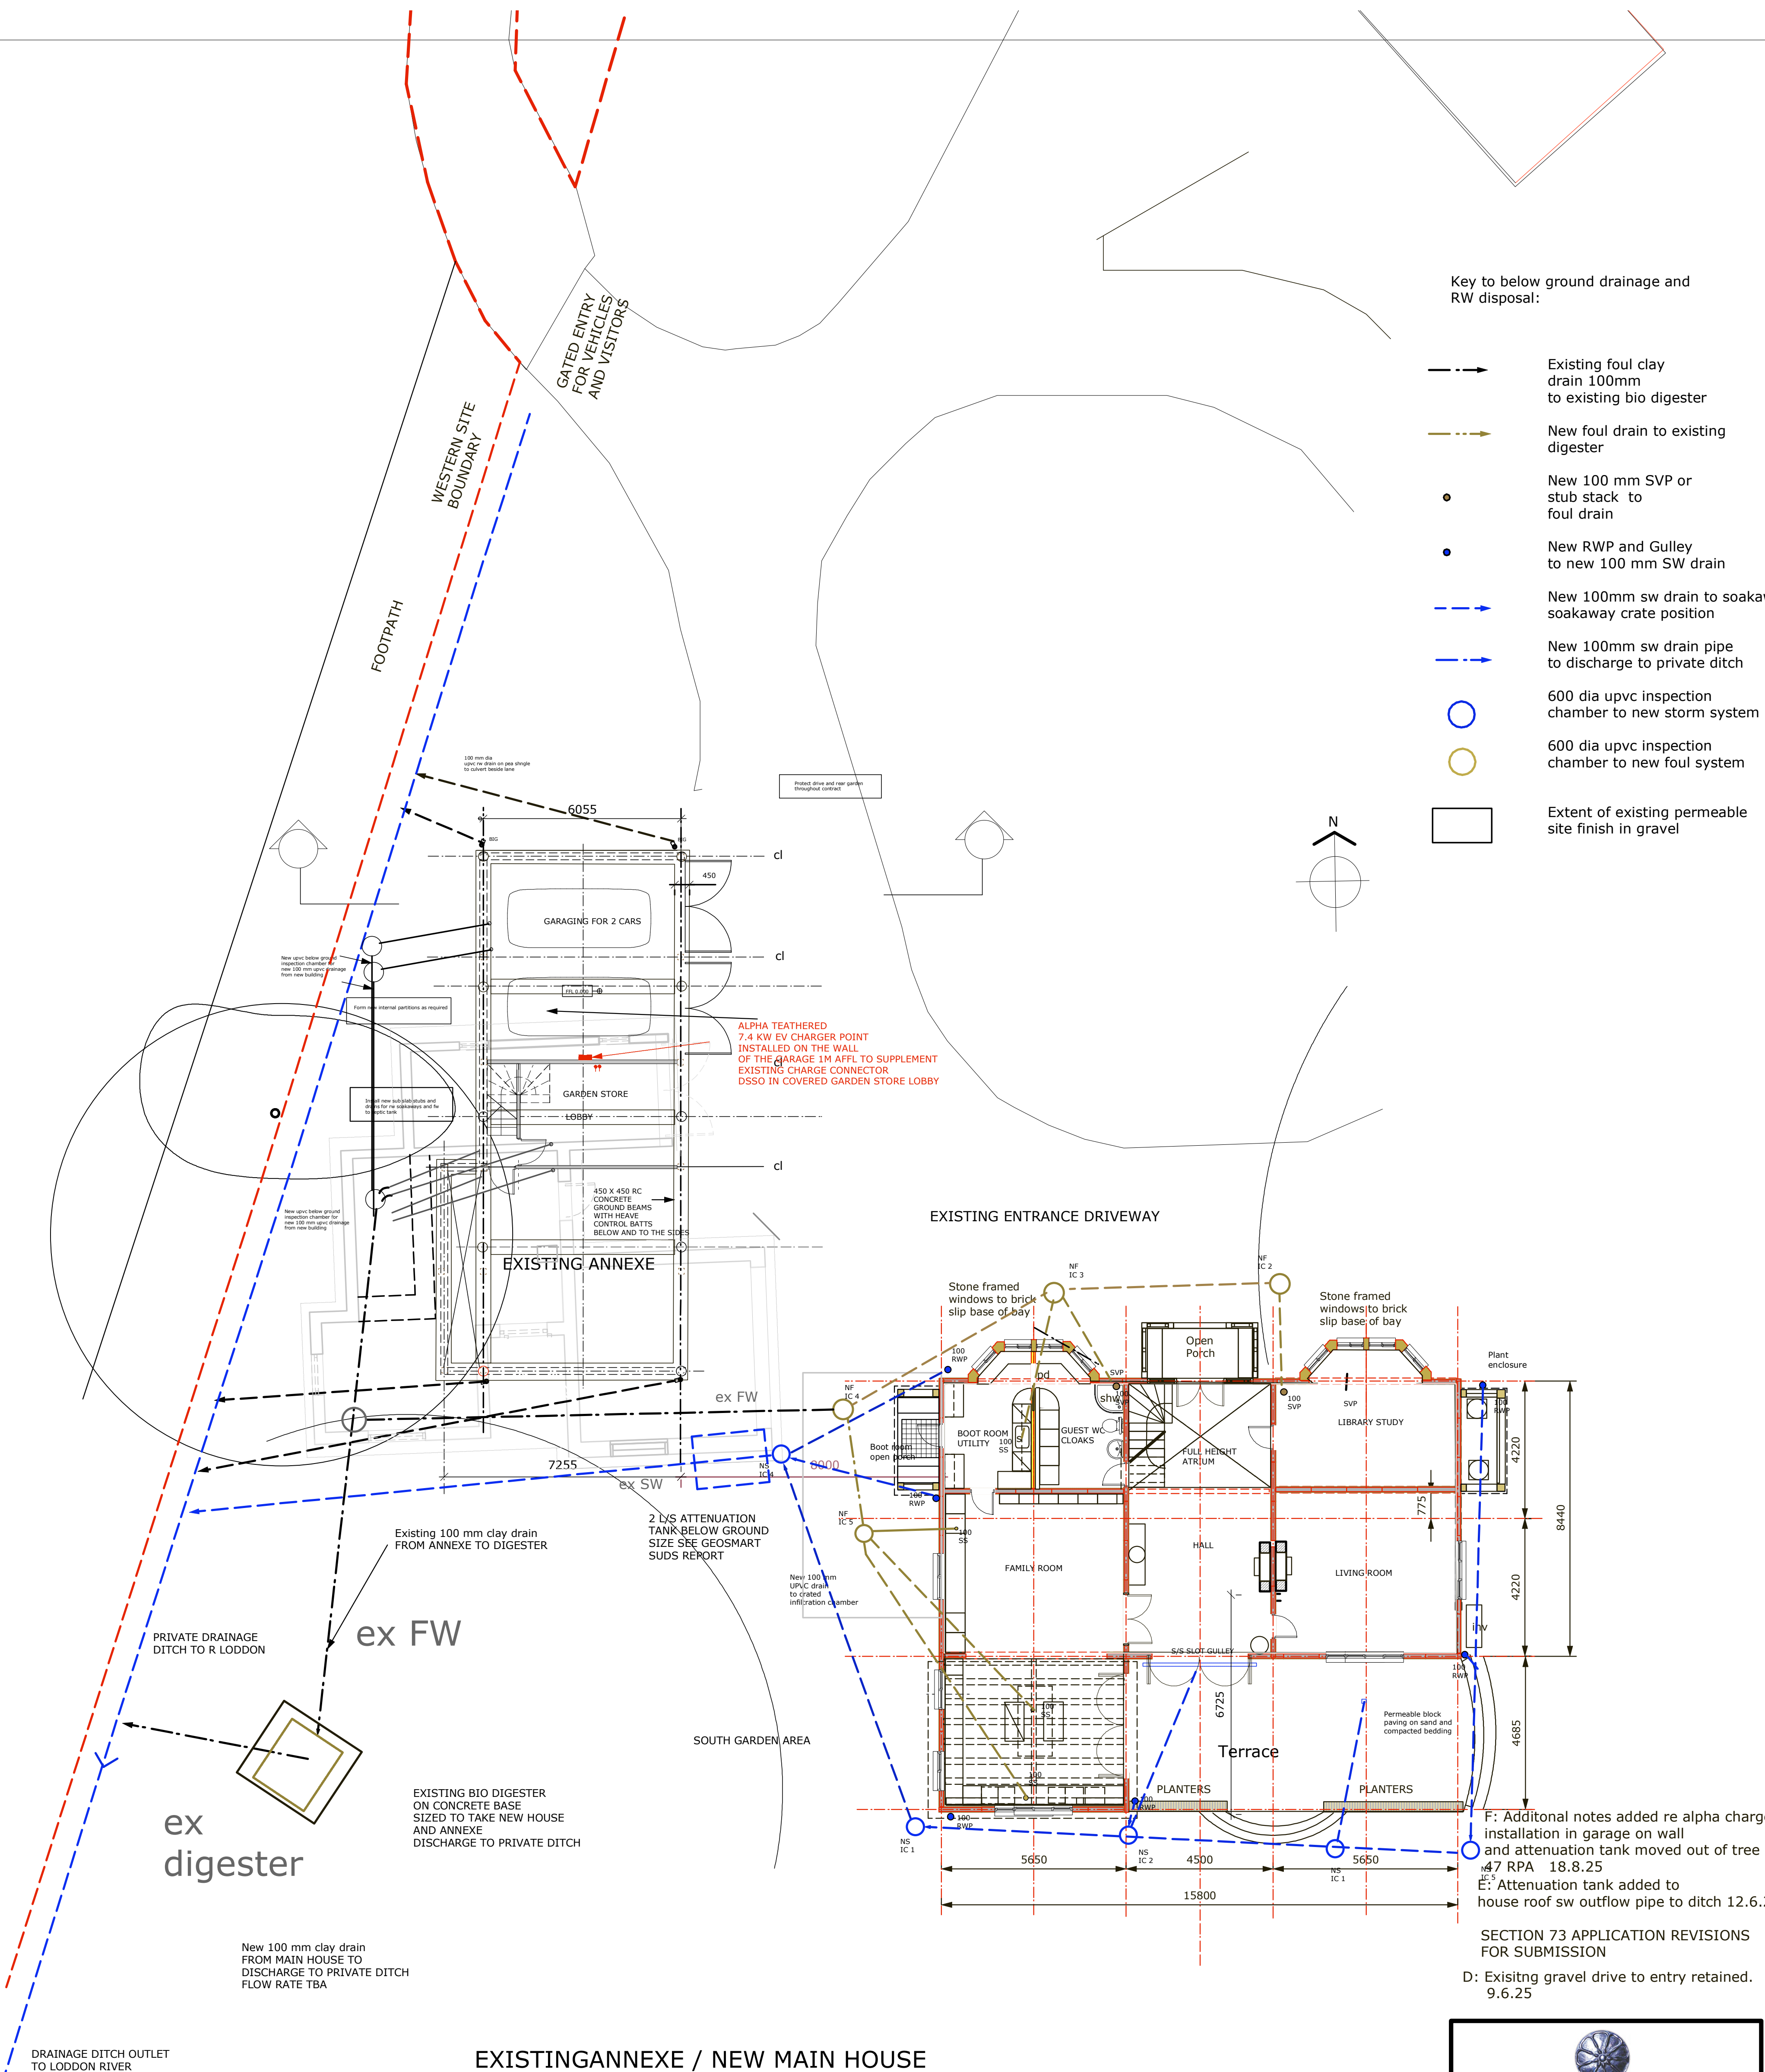

EXISTING ANNEXE / NEW MAIN HOUSE
PROPOSED DRAINAGE SITE PLAN SET OUT

- C: Foul and storm drains repositioned 2.6.25
 - B: Drainage updated to read with new floor plan 25.5.25
 - A: Drainage strategy update 4.5.25
- PLANNING REDRAW MAY 25
355 M2 S73 app
- PLANNING CONSSENTED AUG 22



FDF ARCHITECTURE
PETRO HOUSE, CRAZIES HILL
BERKSHIRE RG10 8LT
TEL 0118 940 6591 FAX 0118 940 6591

**YAFFLES
SPENCERS WOOD
BERKSHIRE RG7 1HT**

This drawing is copyright and must not be reproduced in whole or part without written consent. Do not scale from this drawing. Written dims. to be checked on site.

**SITE BLOCK PLAN
PROPOSED
DRAINAGE SET OUT
STORM AND FOUL**

SCALE 1:100@ A1	DATE OCT 24	DRAWN
Project No 3210	Dwg. No. YF.DPC.100.DRPROP - 4	Rev. F

