




EXISTING SOUTH ELEVATION
Scale 1 : 100

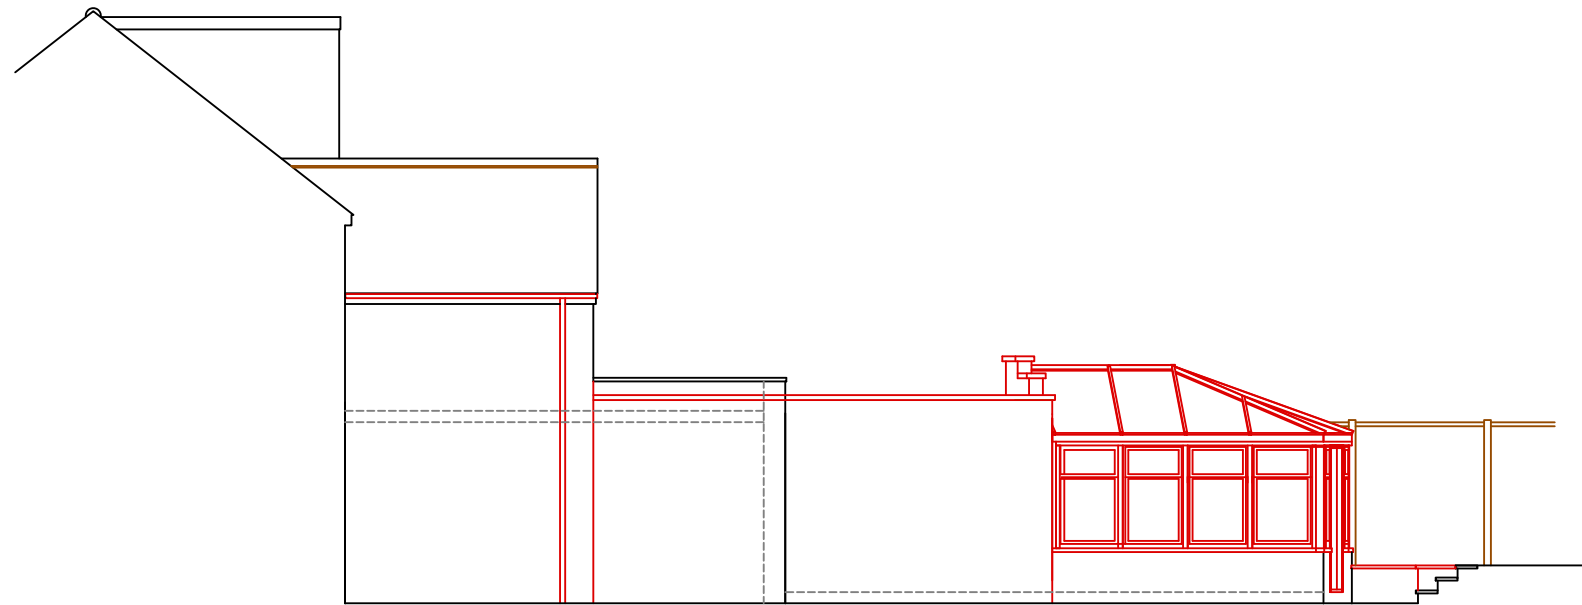

EXISTING EAST ELEVATION
Scale 1 : 100




EXISTING WEST ELEVATION
Scale 1 : 100

General Note:

Any discrepancy found must be reported before proceeding.

All dimensions are to be checked before proceeding with the work.

Drawing to be read in conjunction with Drg No. DAS/25/1990/1, 3-6

 

OASIS BUILDING & PLANNING APPLICATIONS 20 WANTAGE RD. READING, BERKSHIRE. RG30 2SE Tel: 0118 9573554 E-mail : oa.springer@btinternet.com	Client Megan Jones 92 Victoria Road Wargrave Berkshire RG10 8AE		Scale 1 : 100	File Name: 92VictoriaRoad-Pl25.dwg
	PROPOSED DEMOLITION OF EXISTING CONSERVATORY AND ERECTION OF REAR SINGLE STOREY FLAT ROOF EXTENSION PLANNING APPLICATION		Date February 2026	Drawn by O.A.Springer
			Drawing No. OAS/25/1890/2	Rev. B