


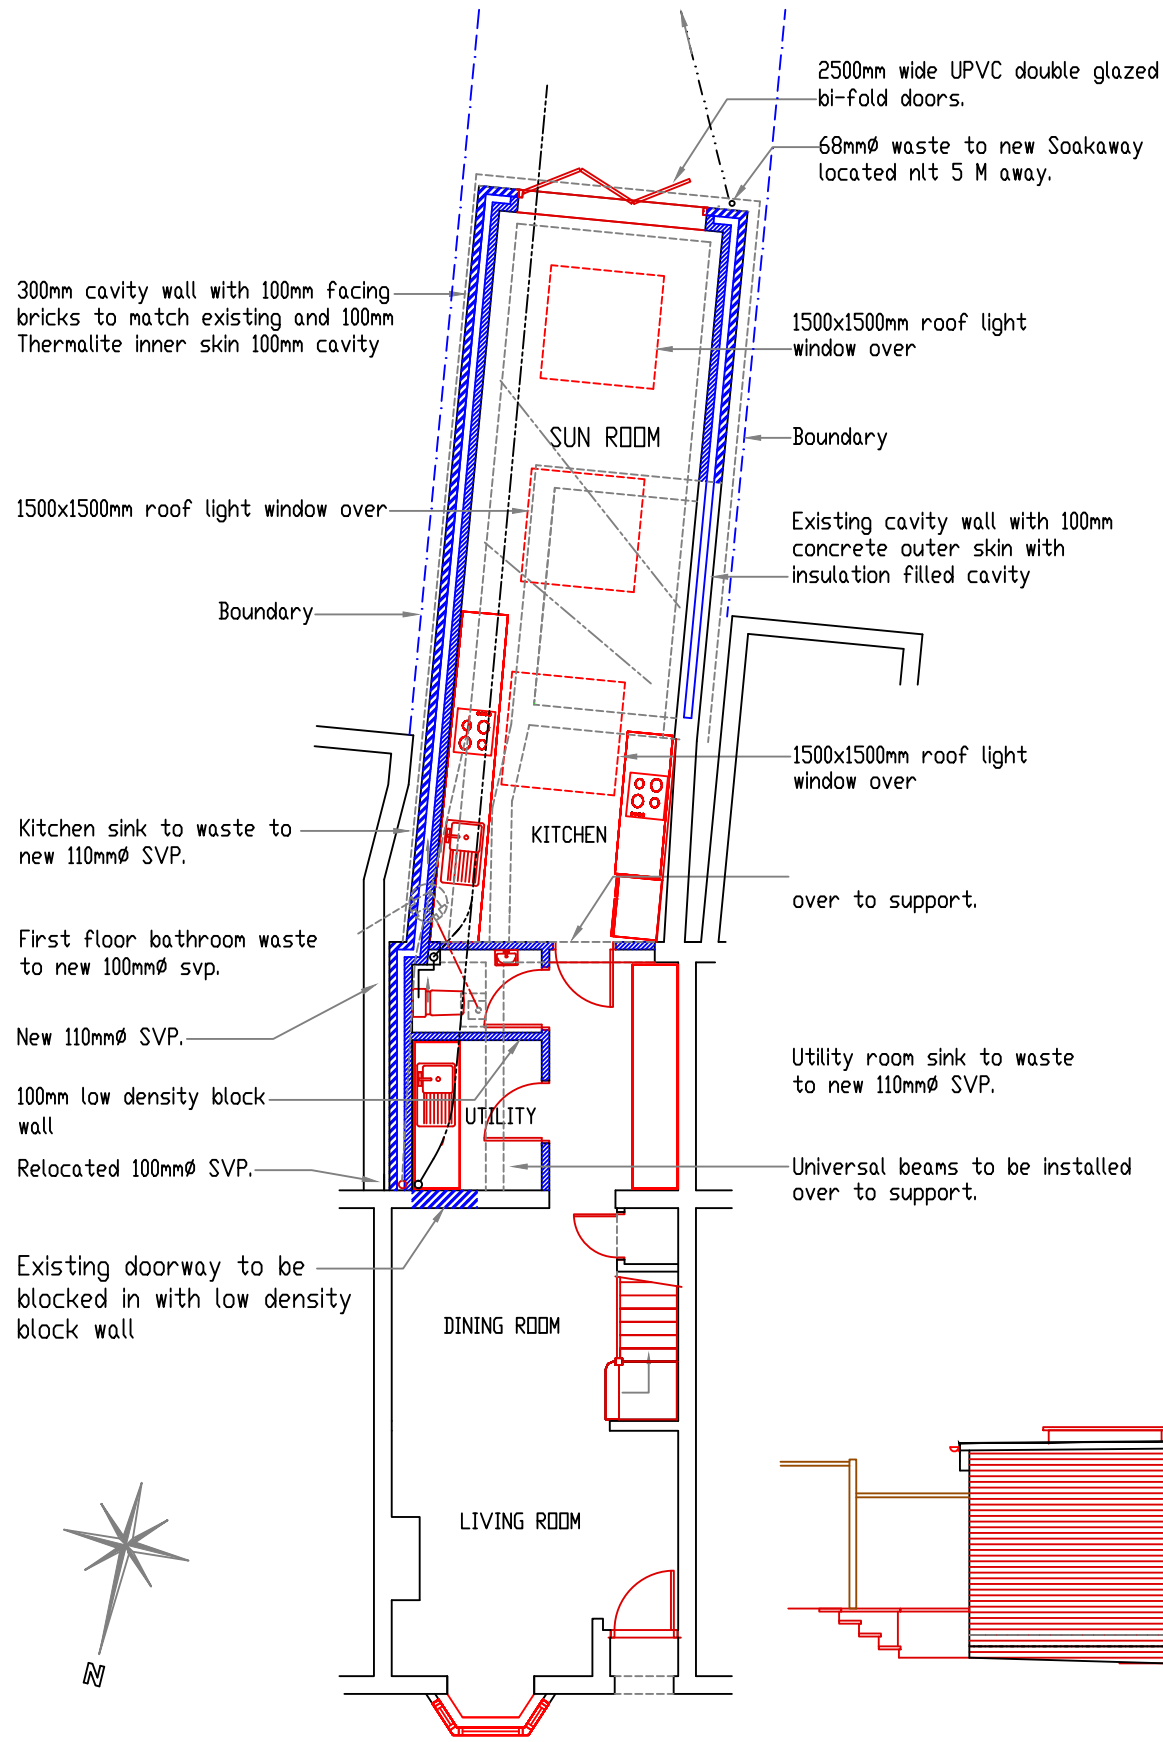


EXISTING GROUND FLOOR LAYOUT  
Scale 1 : 100

General Note:


Any discrepancy found must be reported before proceeding.

All dimensions are to be checked before proceeding with the work.


Drawing to be read in conjunction with Drg No. OAS/25/1990/1-2, 4-6

 

PROPOSED WEST ELEVATION  
Scale 1 : 100

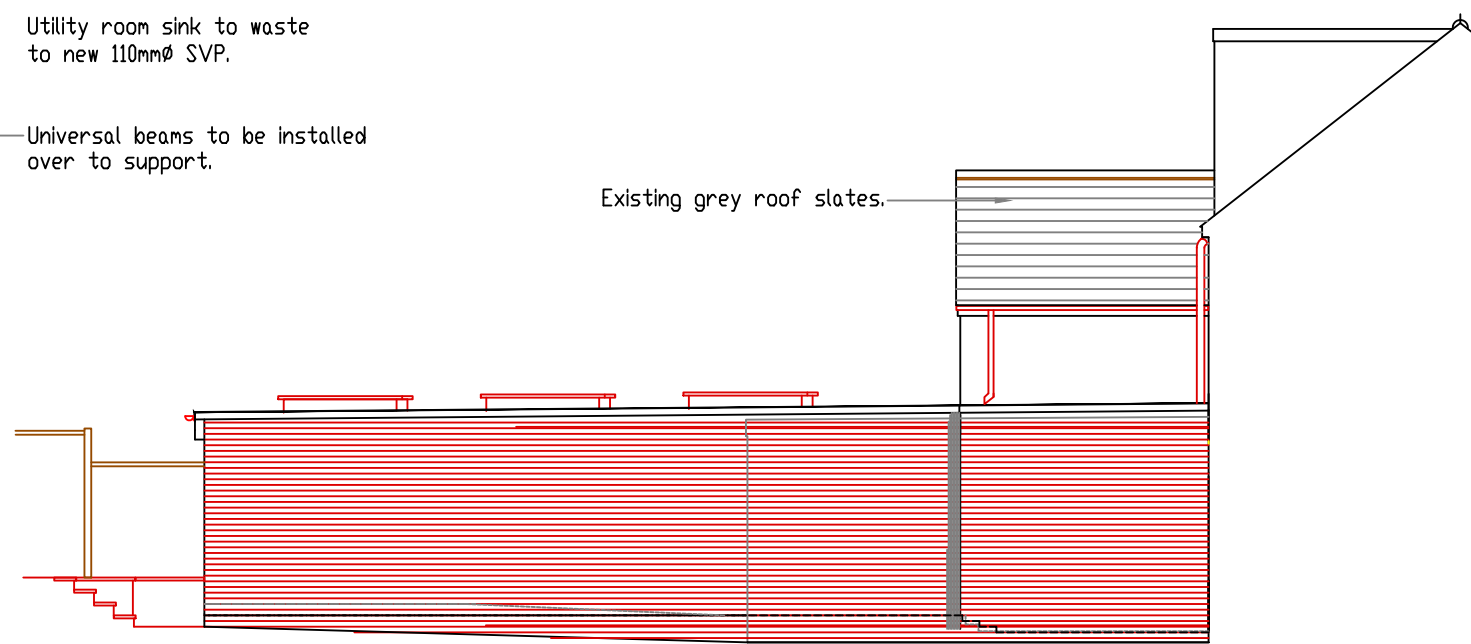

PROPOSED EAST ELEVATION  
Scale 1 : 100

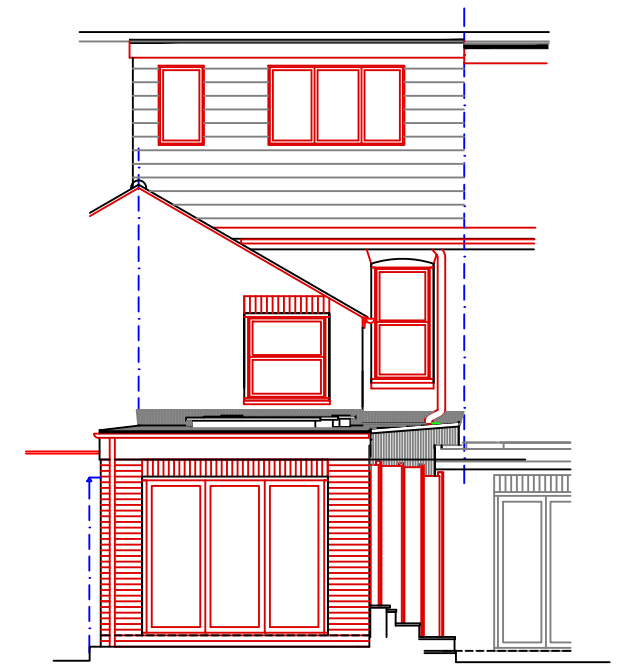

PROPOSED SOUTH ELEVATION  
Scale 1 : 100

OASIS BUILDING & PLANNING APPLICATIONS

20 WANTAGE RD.  
READING, BERKSHIRE, RG30 2SE  
Tel: 0118 9573554  
E-mail : oa.springer@btinternet.com

Client

Megan Jones  
92 Victoria Road  
Wargrave  
Berkshire  
RG10 8AE

PROPOSED DEMOLITION OF EXISTING  
CONSERVATORY AND ERECTION OF REAR  
SINGLE STOREY FLAT ROOF EXTENSION

PLANNING APPLICATION

Scale  
1 : 100

Date  
February 2026

File Name:  
92VictoriaRoad-Pl25.dwg

Drawn by  
O.A.Springer

Drawing No.  
OAS/25/1890/3

Rev.  
B