




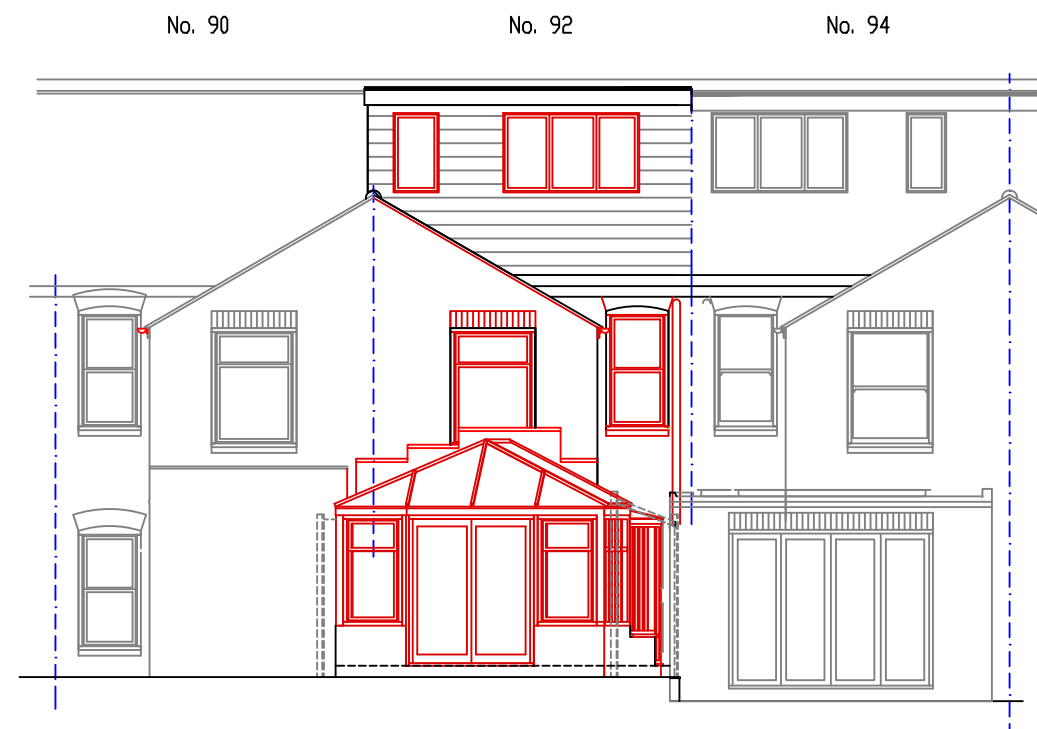

EXISTING SOUTH EAST ELEVATION
Scale 1 : 100

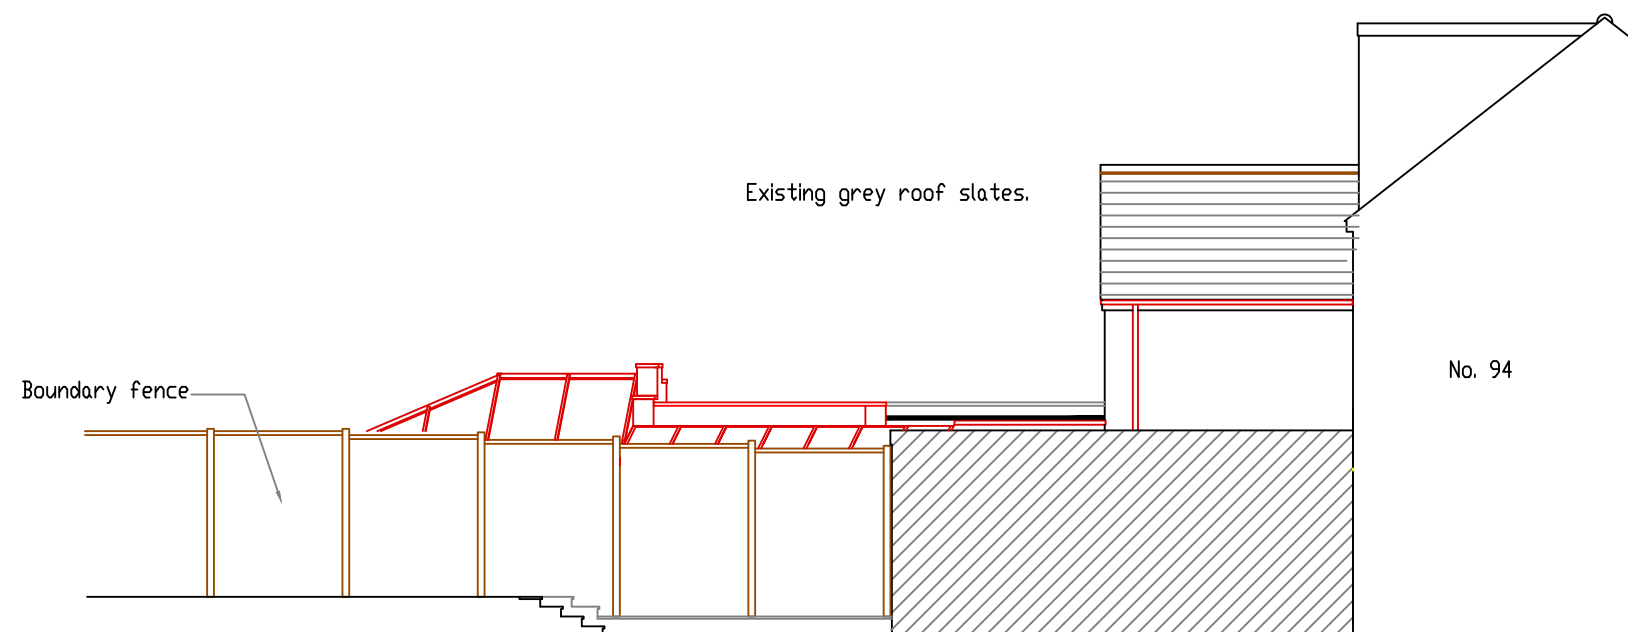

EXISTING NORTH EAST ELEVATION - VIEWED FROM No.94
Scale 1 : 100

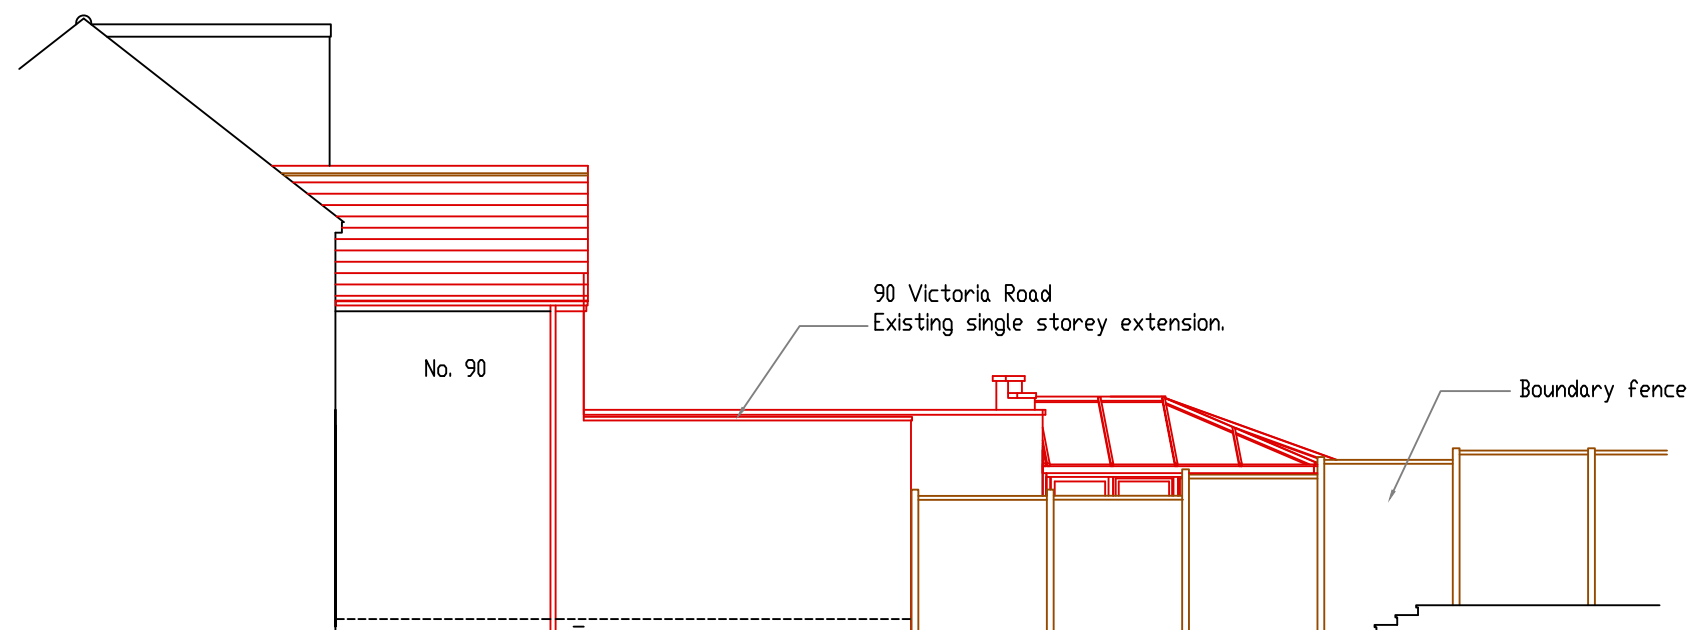


EXISTING SOUTH WEST ELEVATION - VIEWED FROM No.90
Scale 1 : 100

General Note:

Any discrepancy found must be reported before proceeding.

All dimensions are to be checked before proceeding with the work.

Drawing to be read in conjunction with Drg No. OAS/25/1990/1-3, 5-6

 

OASIS BUILDING & PLANNING APPLICATIONS

20 WANTAGE RD.
READING, BERKSHIRE. RG30 2SE
Tel: 0118 9573554
E-mail : oa.springer@btinternet.com

Client

Megan Jones
92 Victoria Road
Wargrave
Berkshire
RG10 8AE

PROPOSED DEMOLITION OF EXISTING
CONSERVATORY AND ERECTION OF REAR
SINGLE STOREY FLAT ROOF EXTENSION

PLANNING APPLICATION

Scale
1 : 100

Date
February 2026

File Name:
92VictoriaRoad-PL25.dwg

Drawn by
O.A.Springer

Drawing No.
OAS/25/1890/4

Rev.
B