



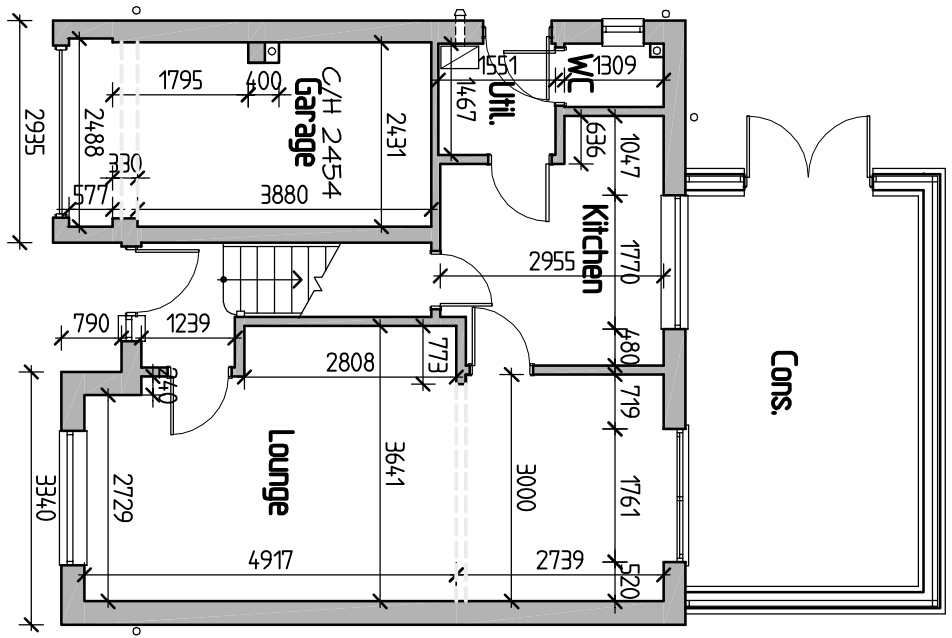


0 1 2 3 Metres
SCALE BAR @ 1-100

Existing Floor Plan

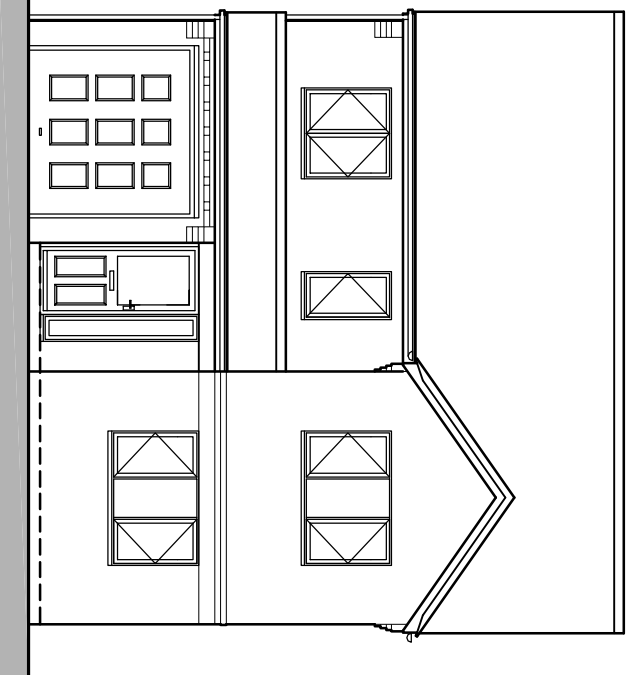


0 1 2 3 Metres
SCALE BAR @ 1-100

Existing Front Elevation

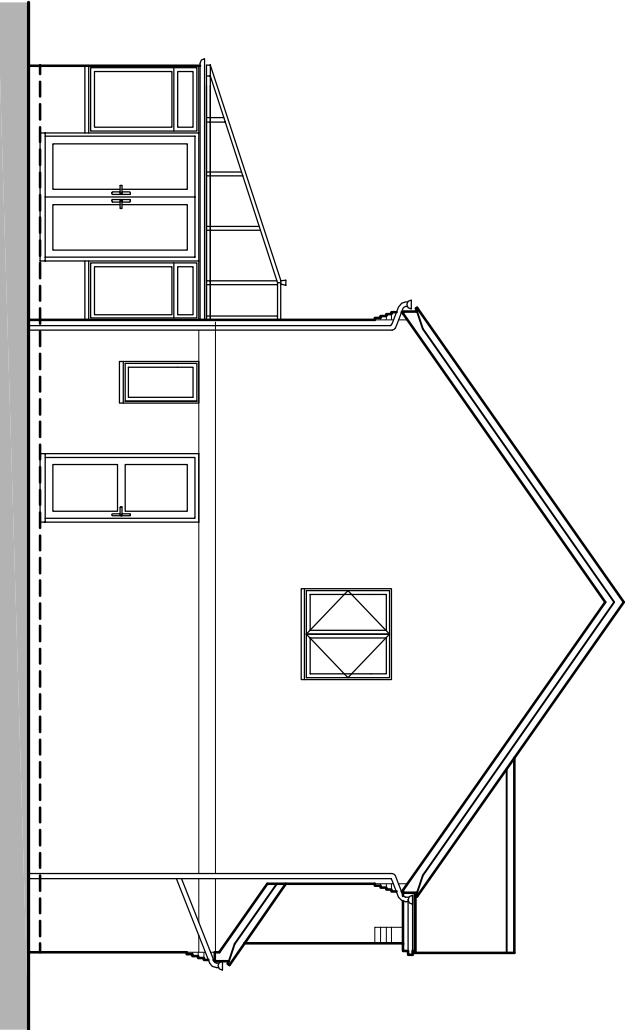


0 1 2 3 Metres
SCALE BAR @ 1-100

Existing Side Elevation

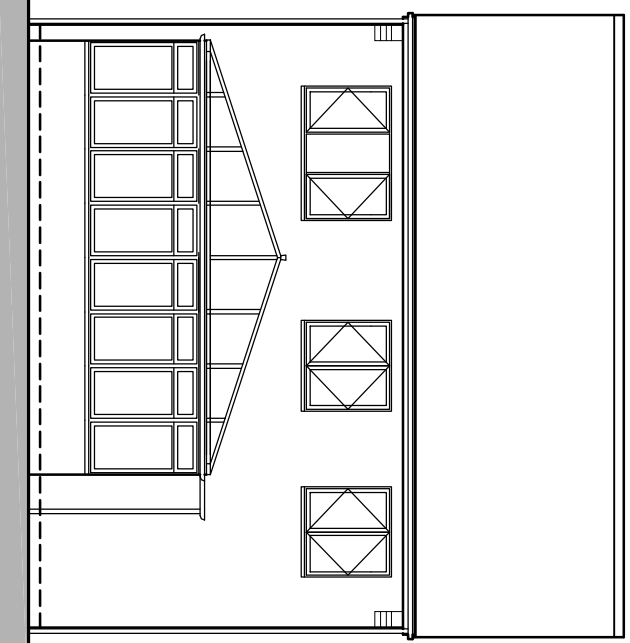


0 1 2 3 Metres
SCALE BAR @ 1-100

Existing Rear Elevation

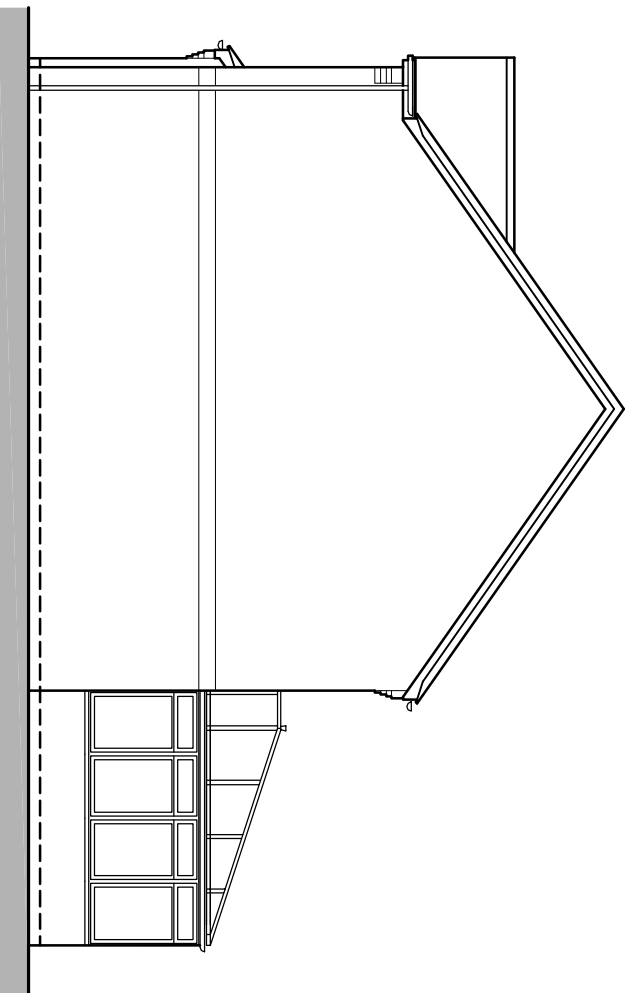


0 1 2 3 Metres
SCALE BAR @ 1-100


Existing Side Elevation

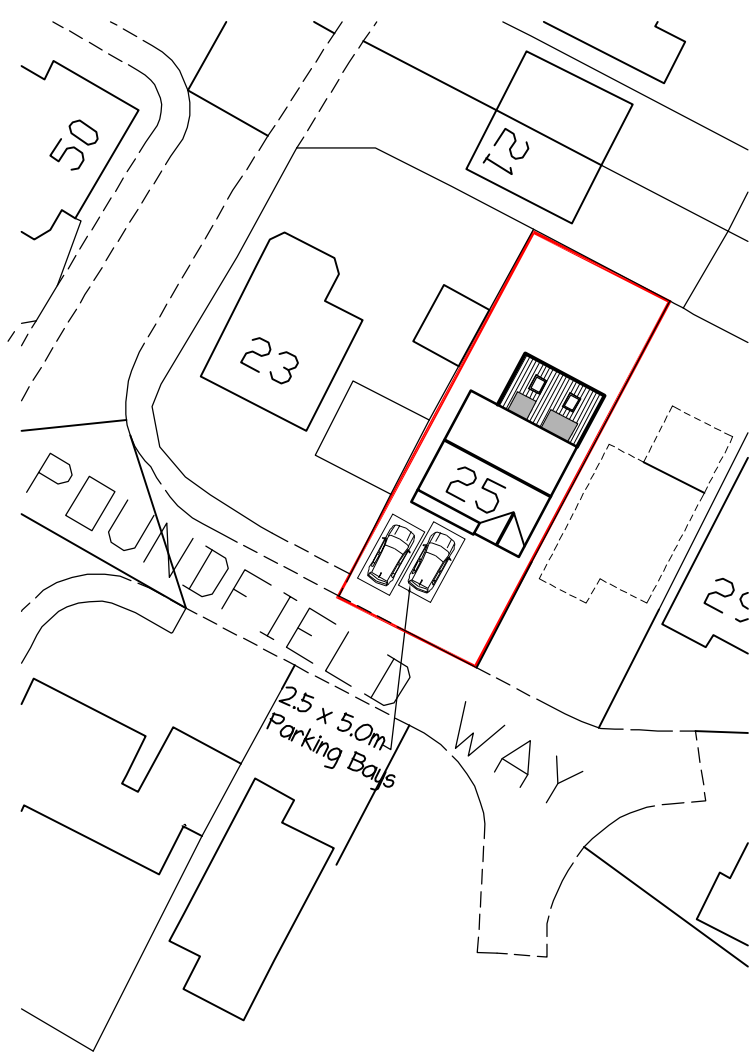

0 10 20 30 Metres
SCALE BAR @ 1-500


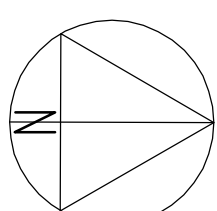


Block Plan I-500

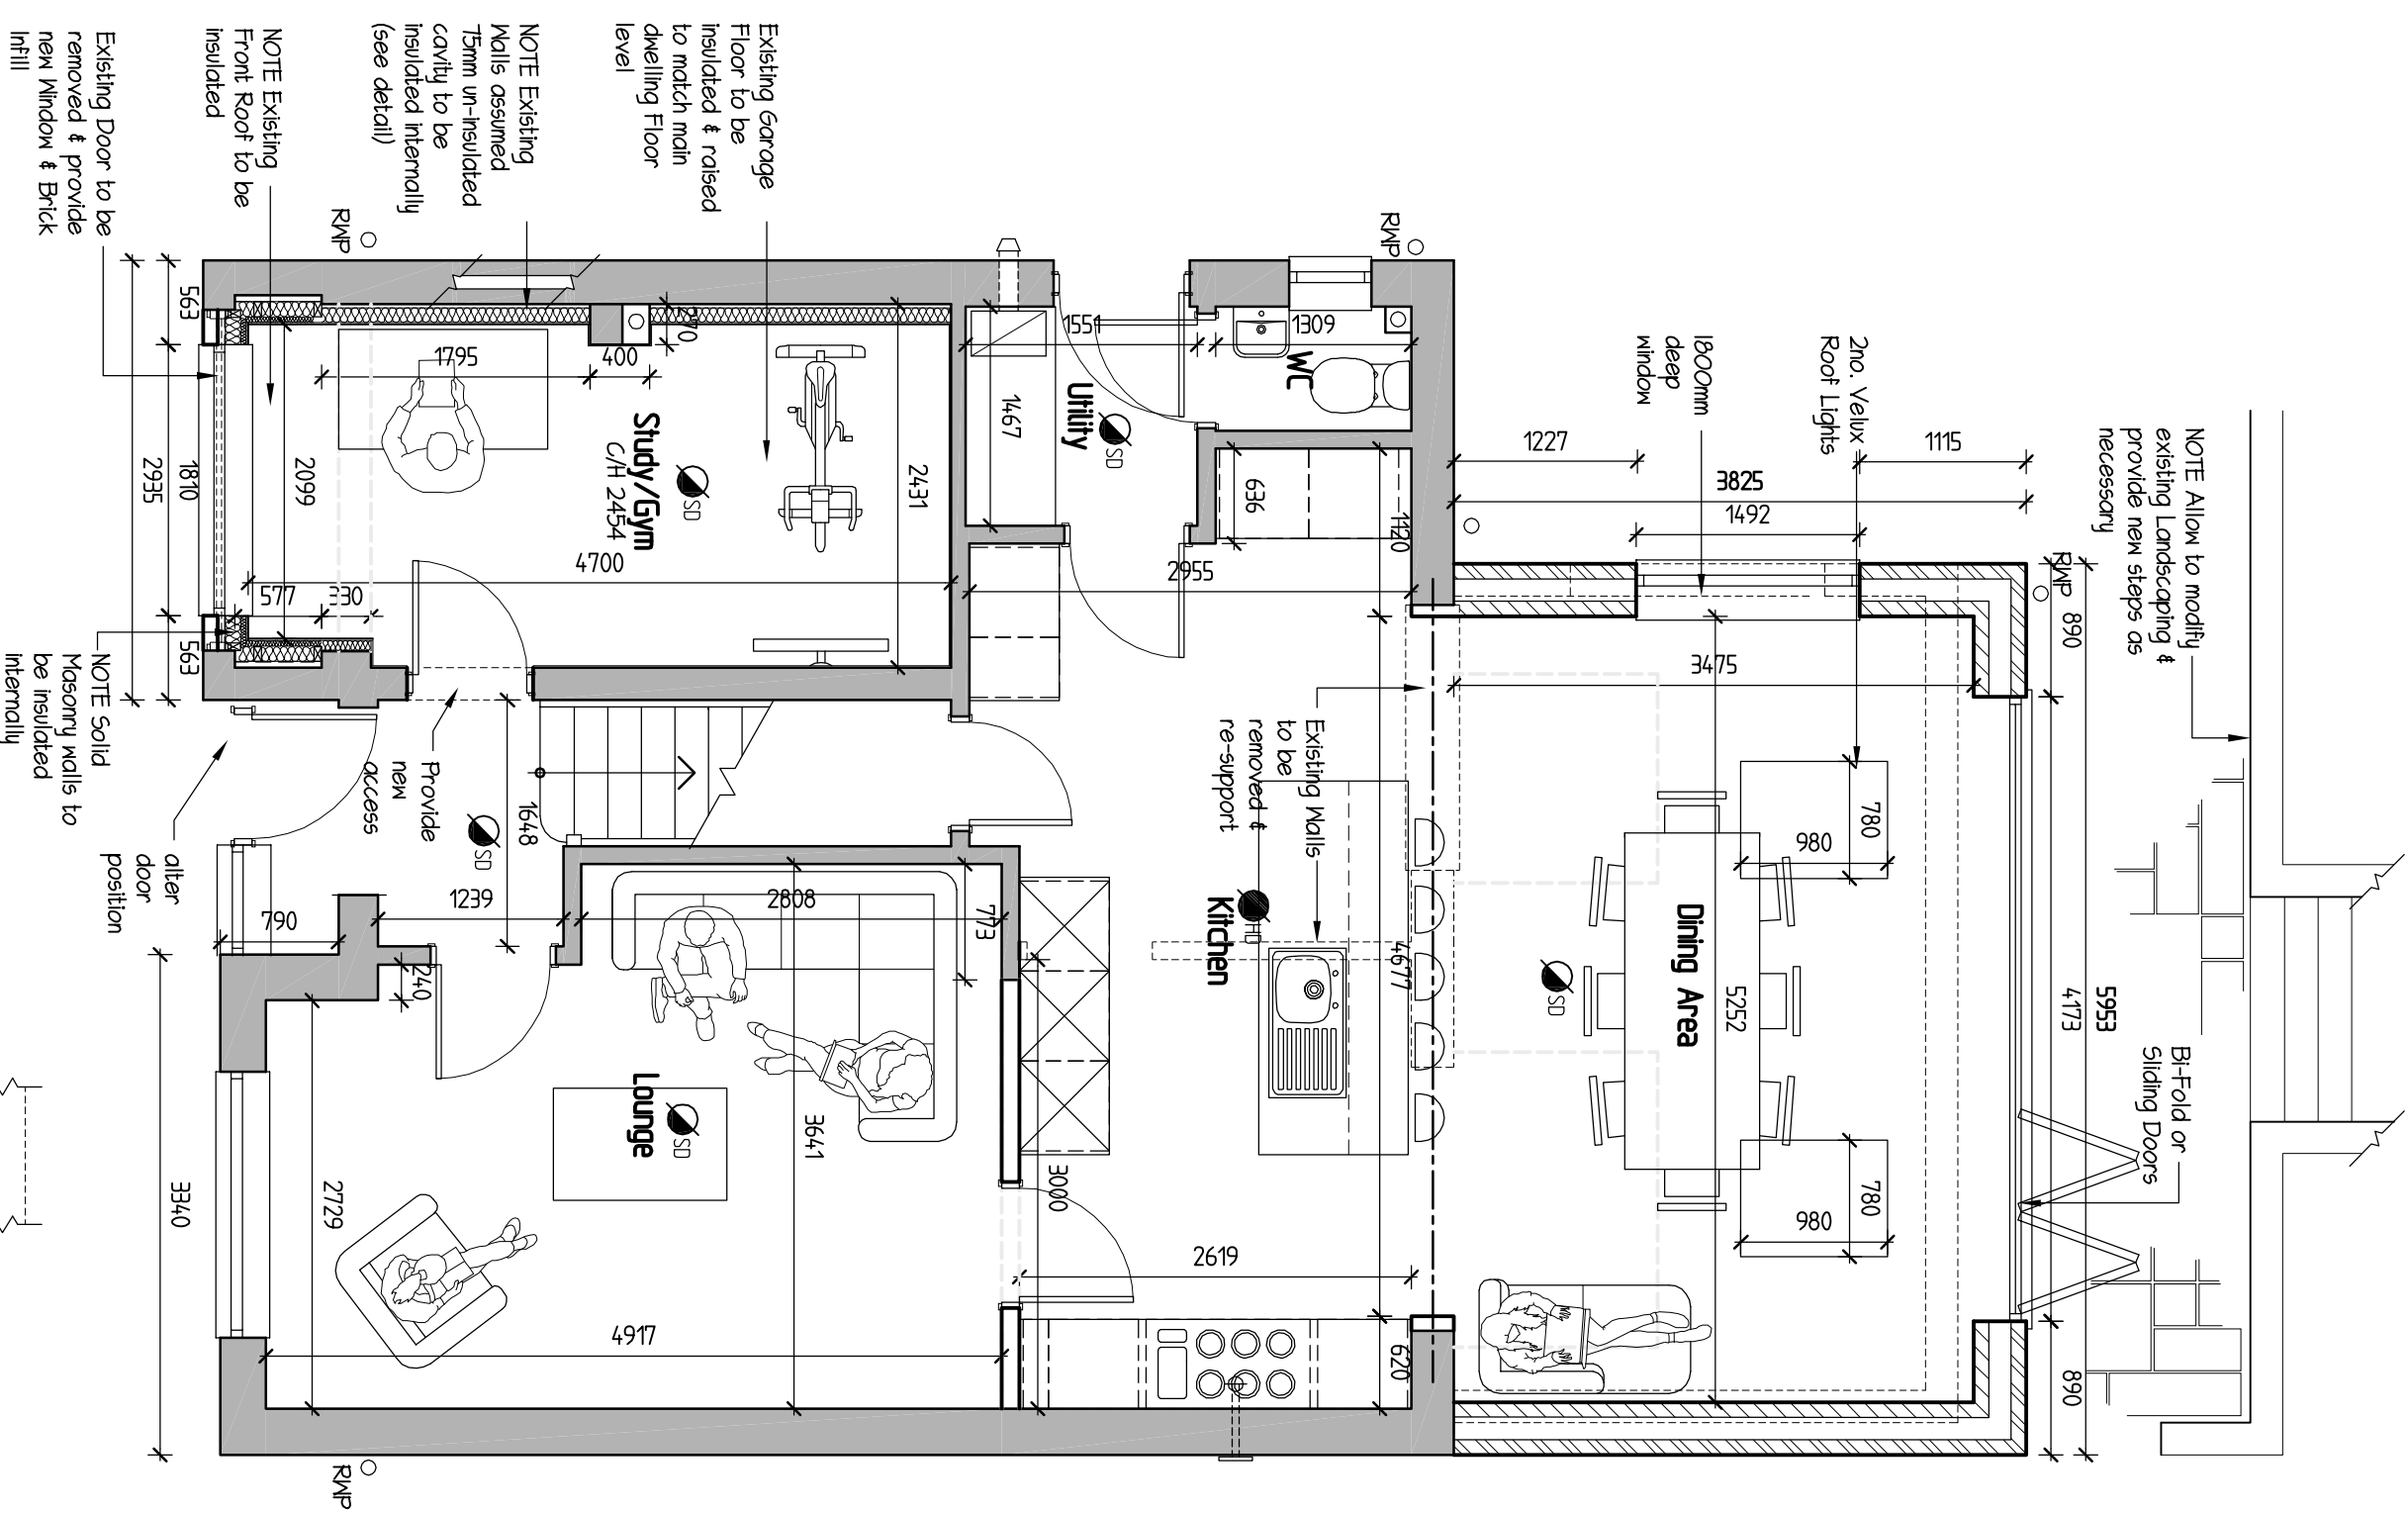


0 1 2 3 Metres
SCALE BAR @ 1-50

Proposed Floor Plan

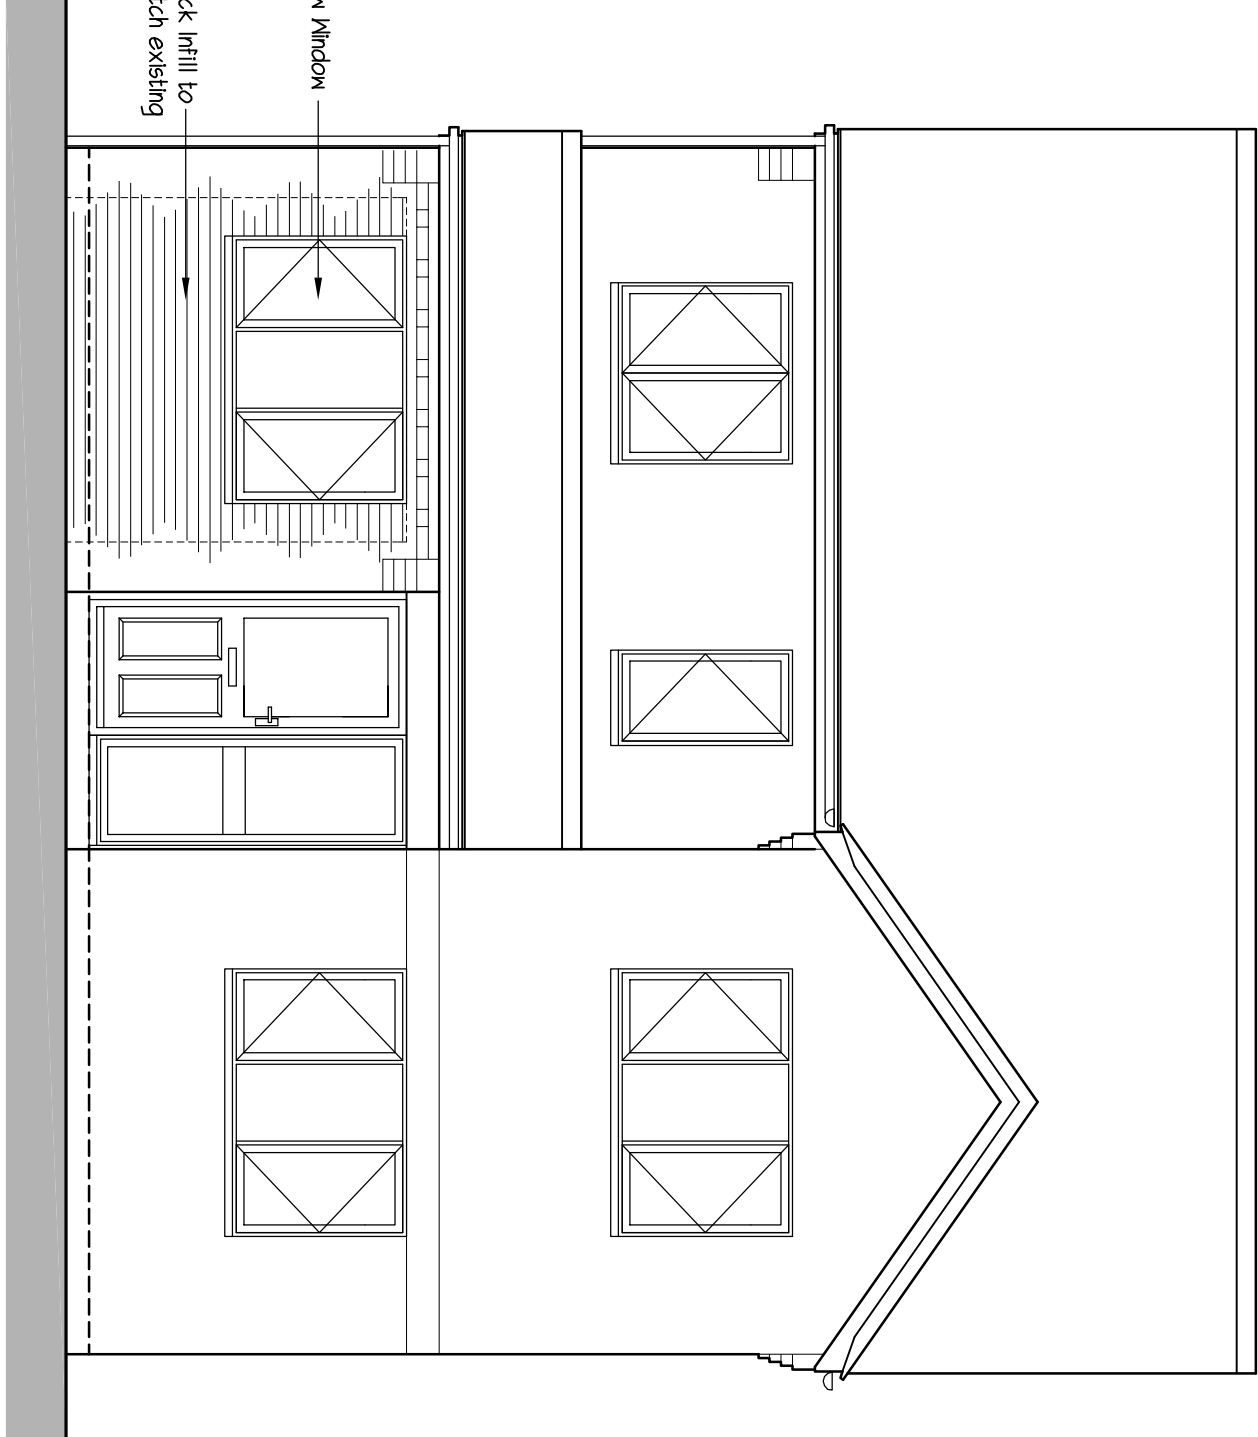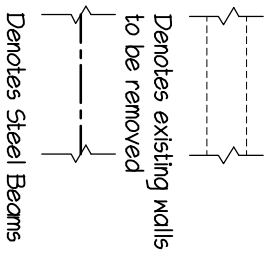


0 1 2 3 Metres
SCALE BAR @ 1-50

Proposed Front Elevation

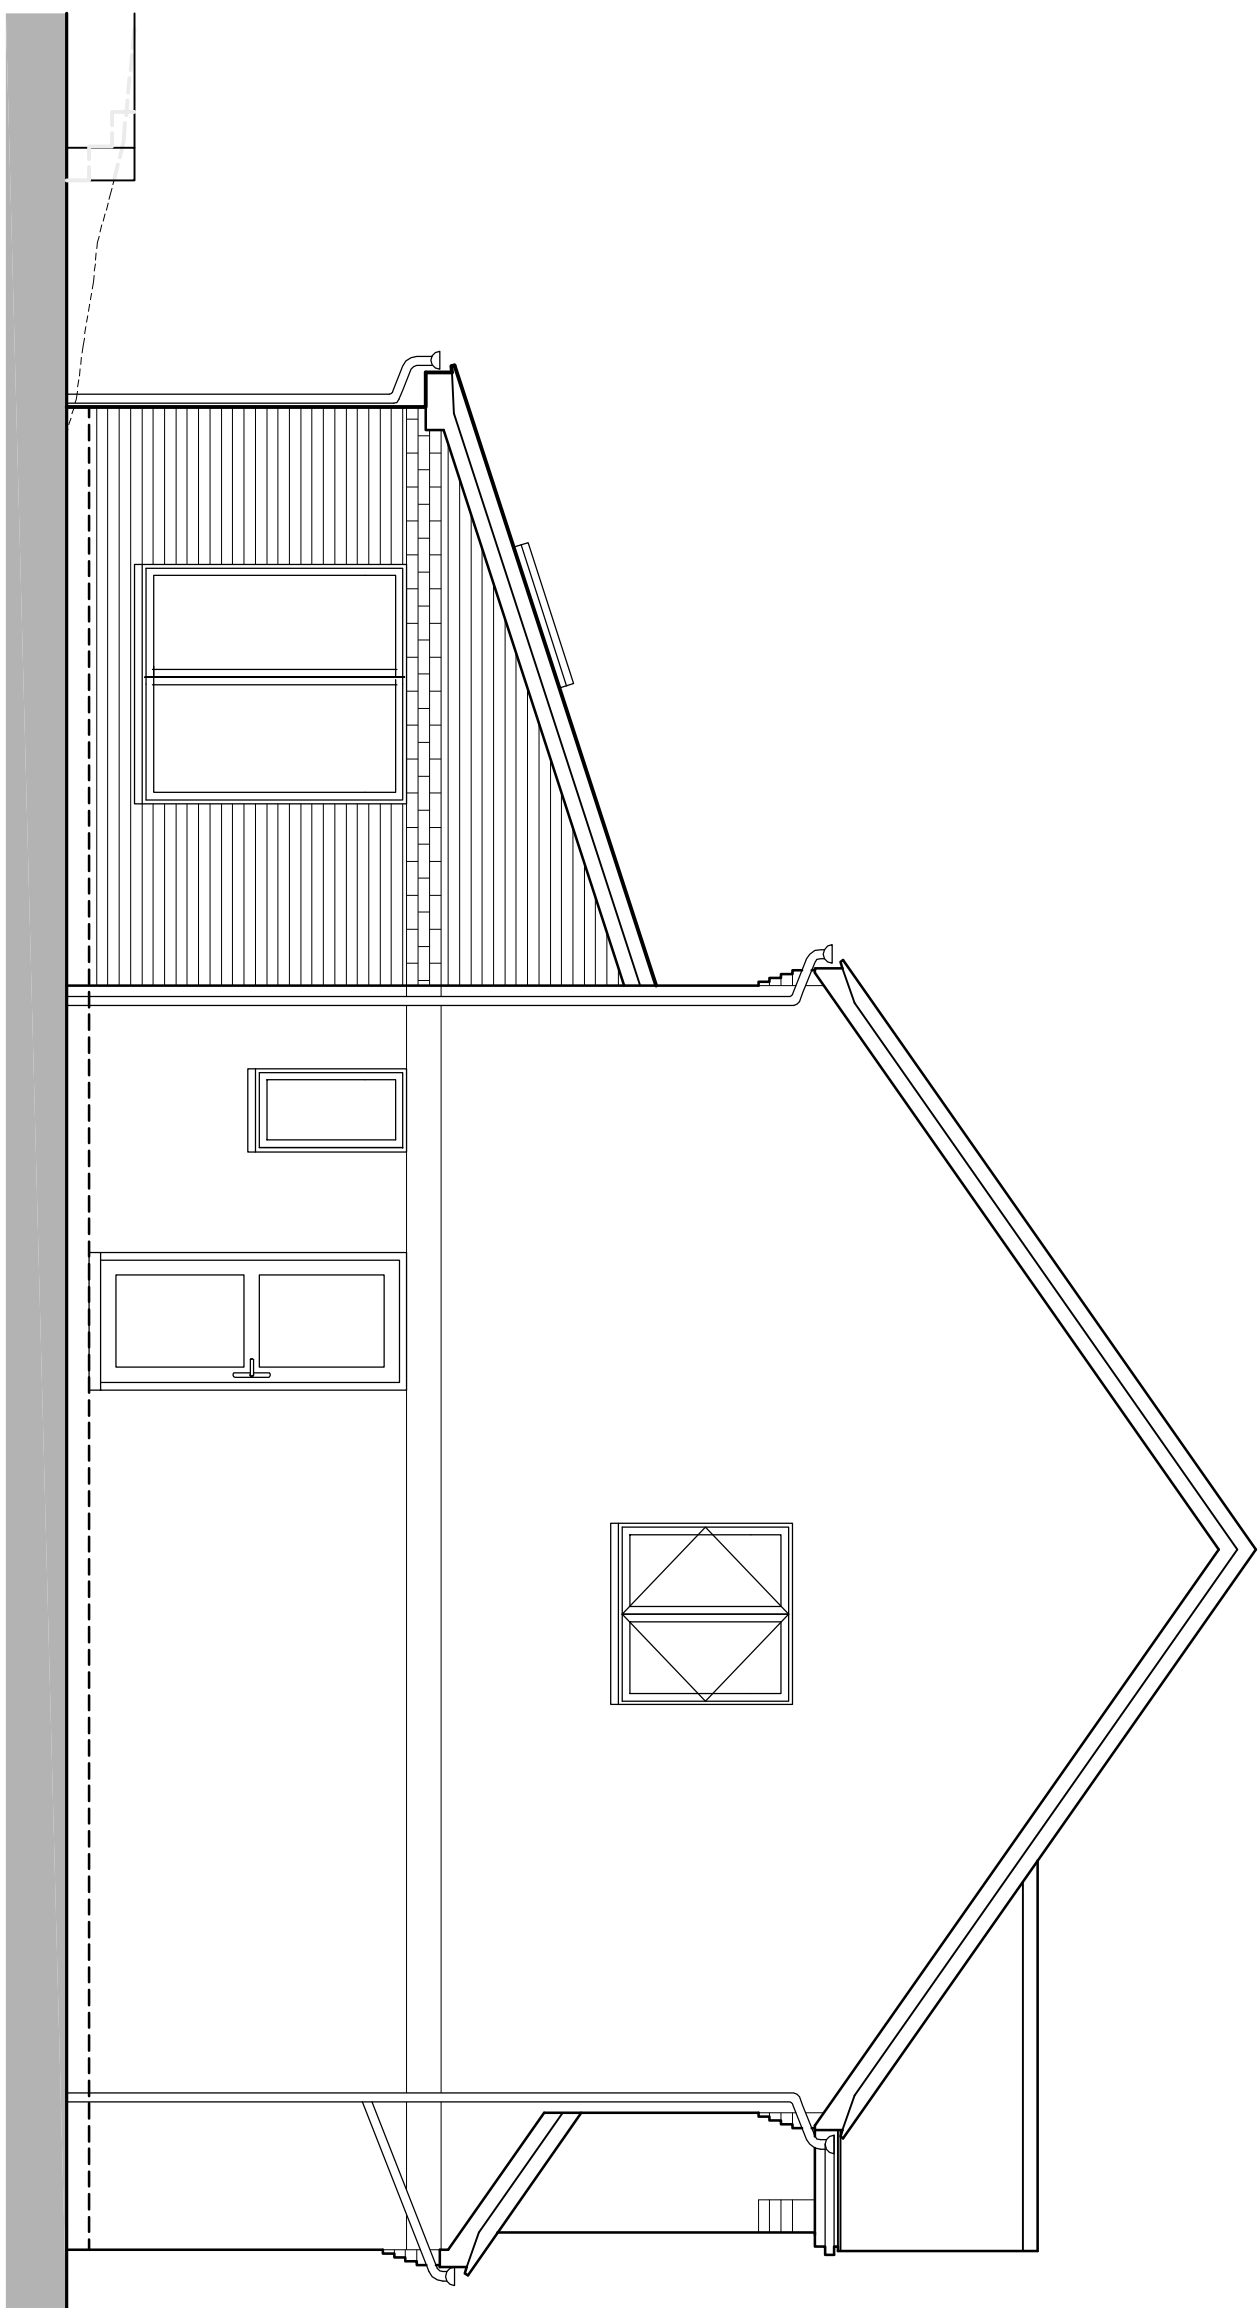


0 1 2 3 Metres
SCALE BAR @ 1-50

Proposed Side Elevation

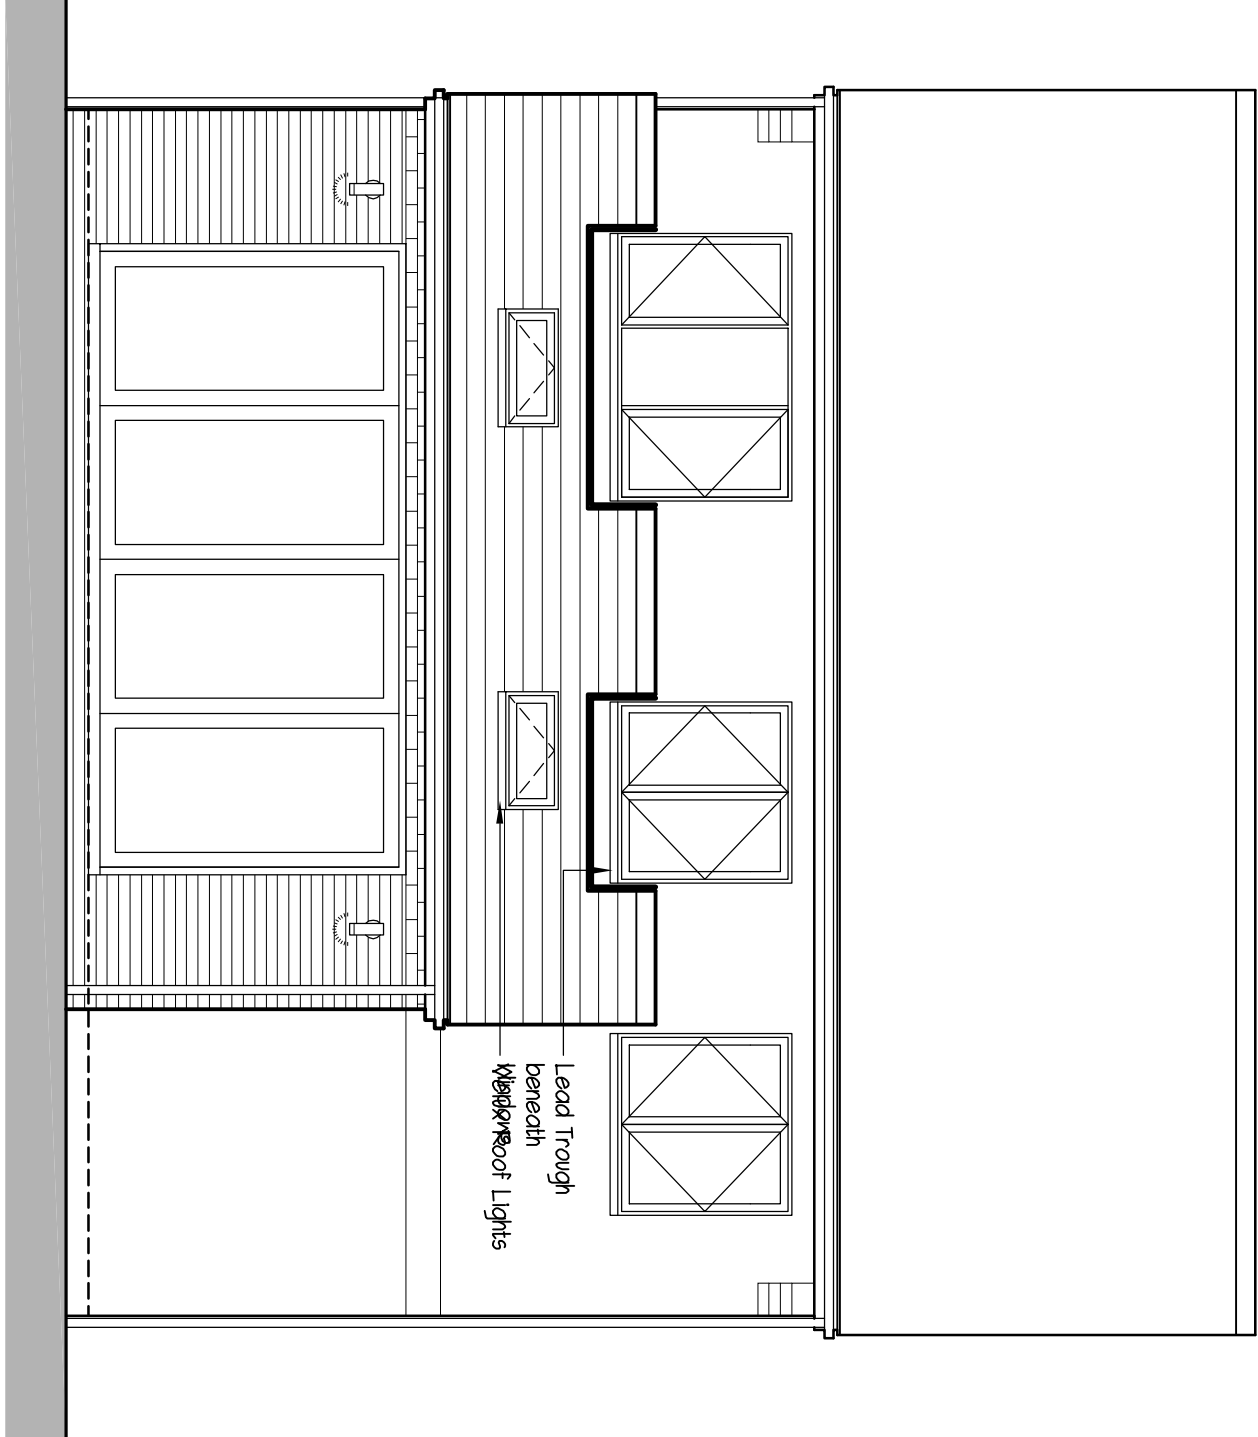

0 1 2 3 Metres
SCALE BAR @ 1-50

Proposed Rear Elevation

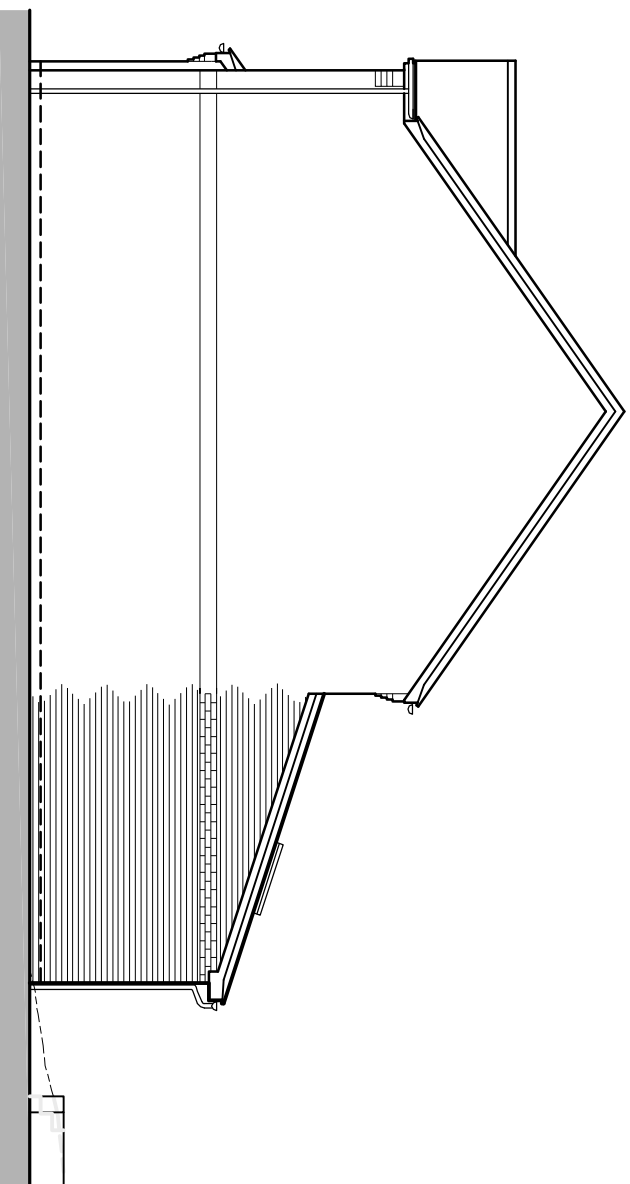


0 1 2 3 Metres
SCALE BAR @ 1-100

Proposed Side Elevation



Location Plan I-1250

0 10 20 30 Metres
SCALE BAR @ 1-1250

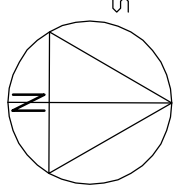

G R E G
Farell
Building & Design Consultant
greg@gregfarell.co.uk

REVISIONS	Description	Date
Rev.		
A	Clients updates added	9-6-2025
B	Parking Space update	5-8-2025

JOB TITLE

25 Poundfield Way
Twyford

TITLE
Existing & Proposed Plans & Elevations

SCALE
1:50 1:100

DATE
May 2025

DRAWING No.
B