


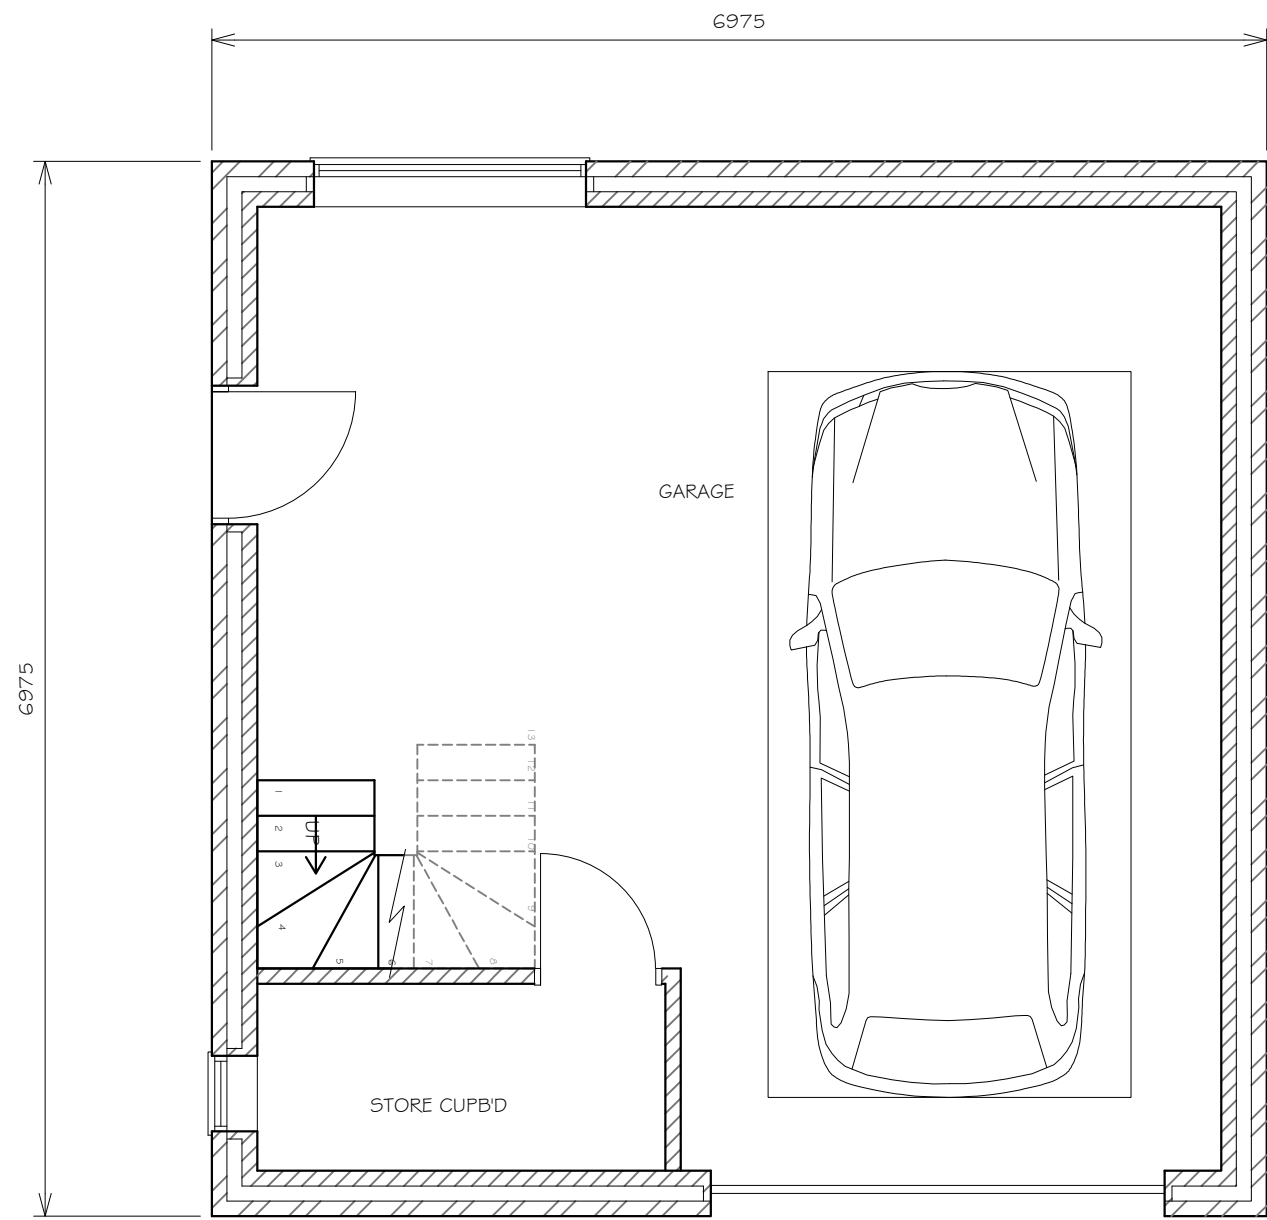
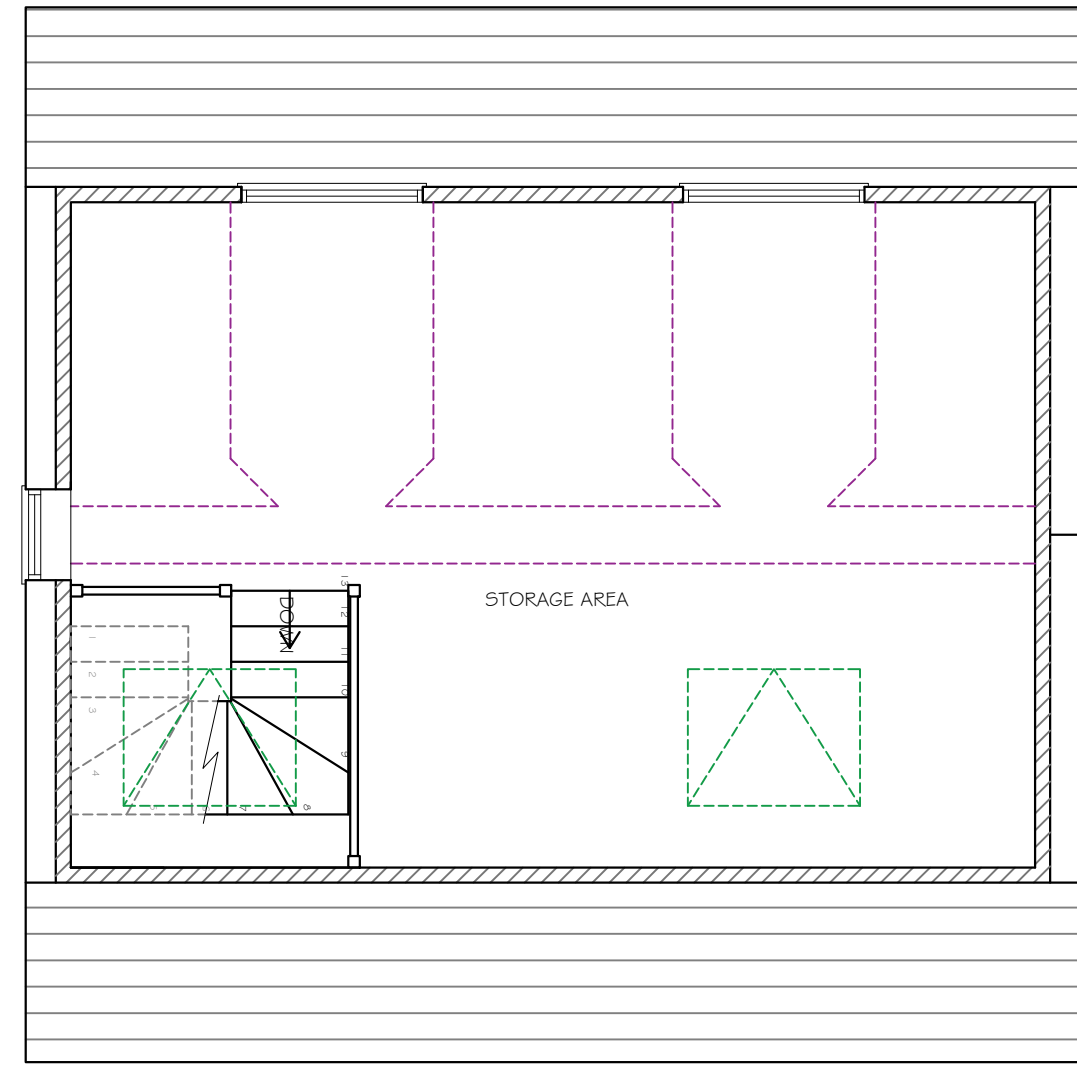
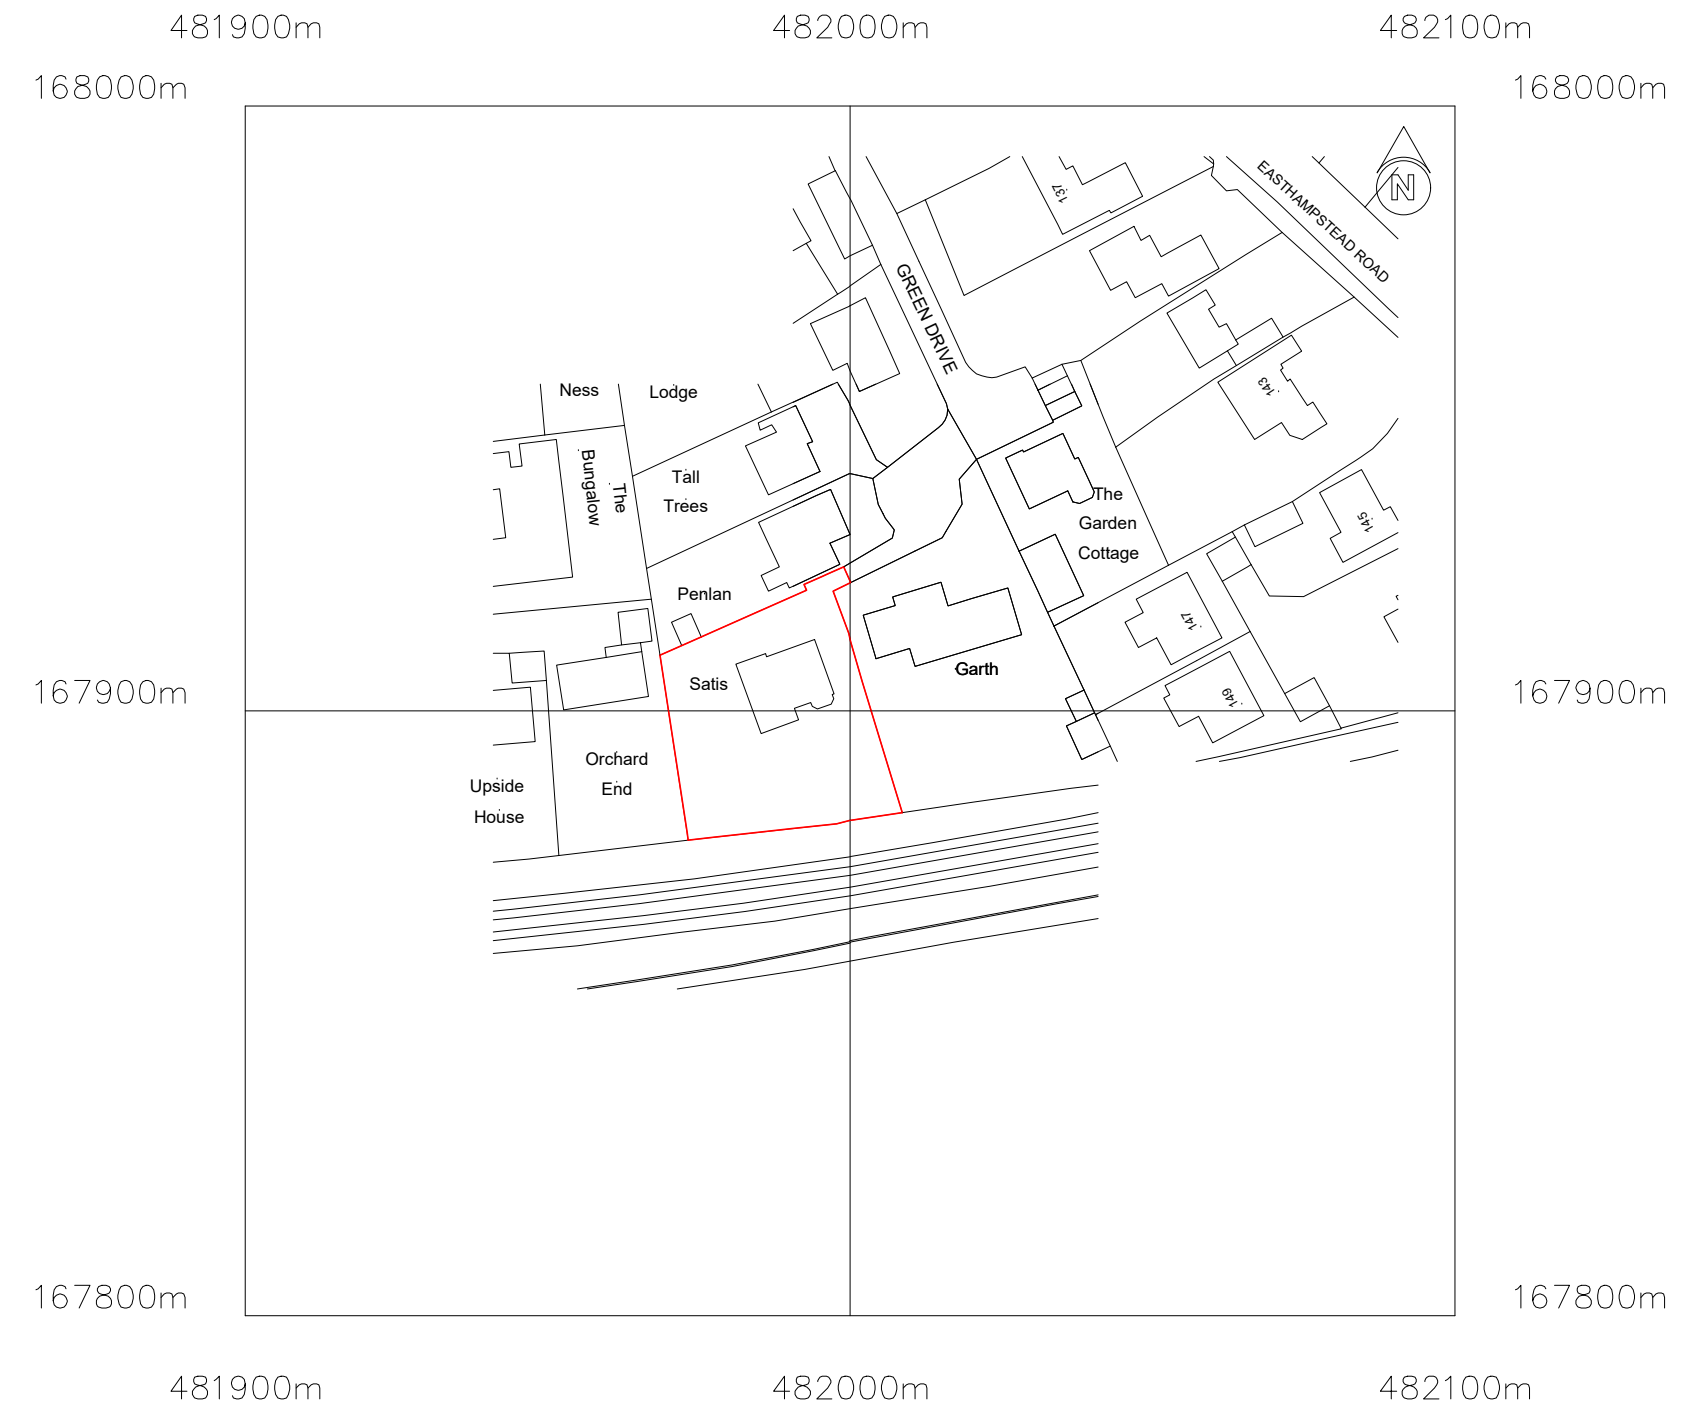


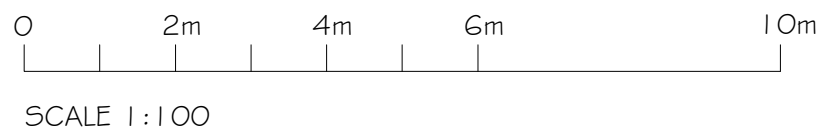



PROPOSED GROUND FLOOR PLAN

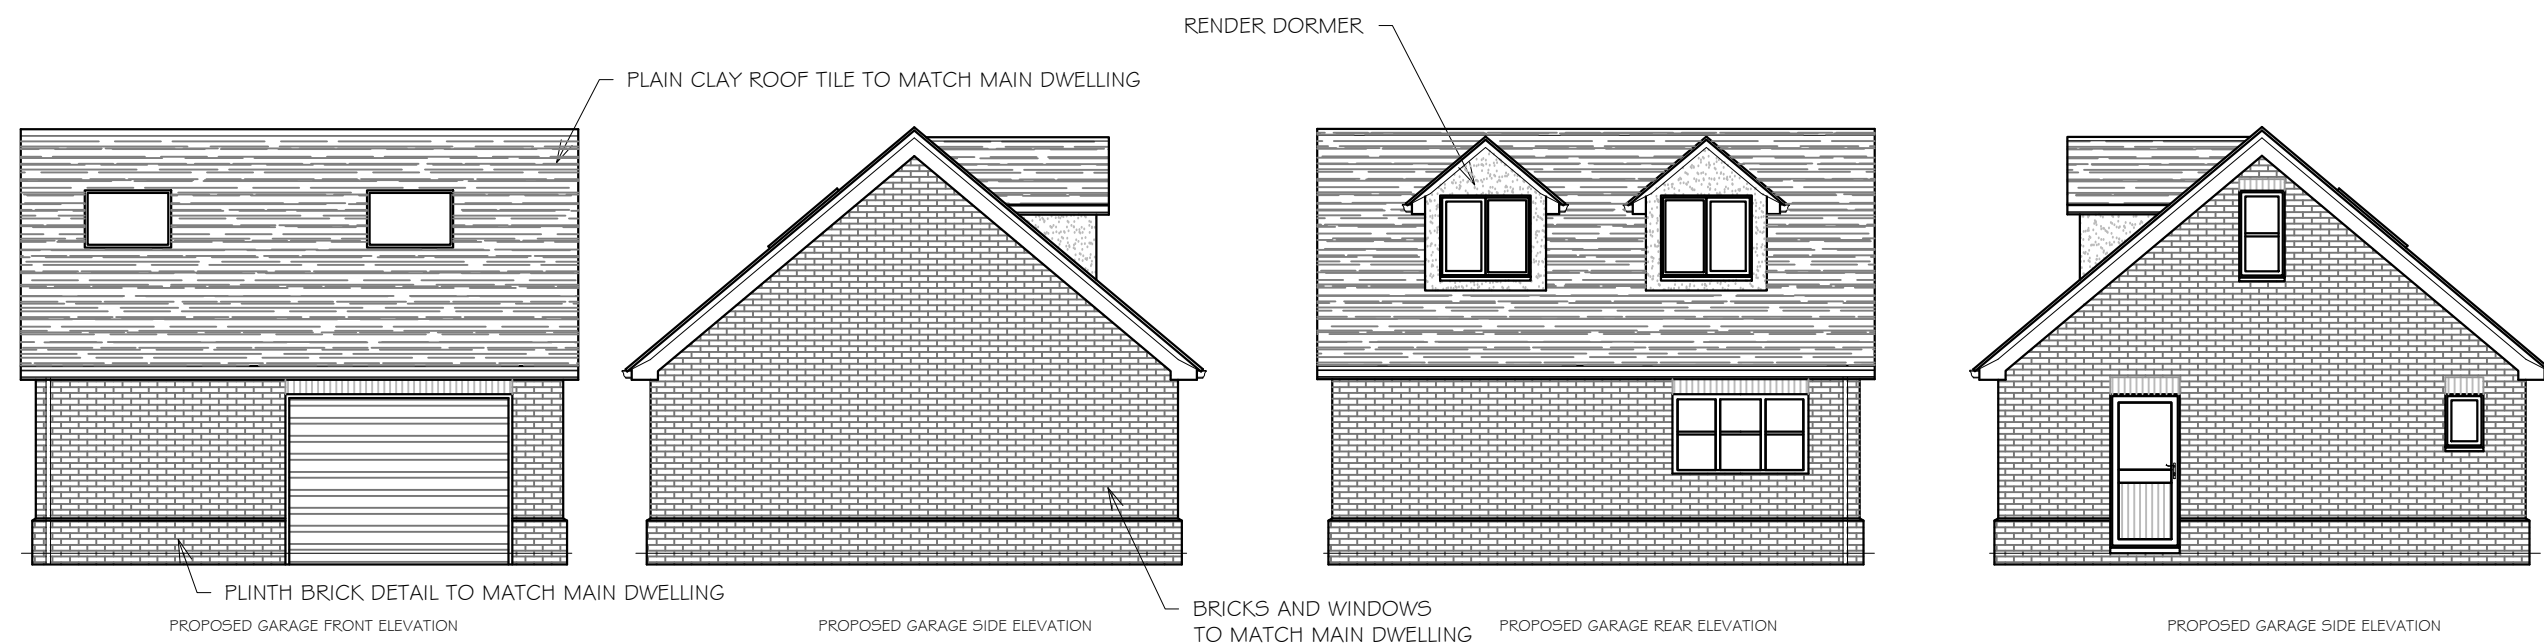

PROPOSED FIRST FLOOR PLAN

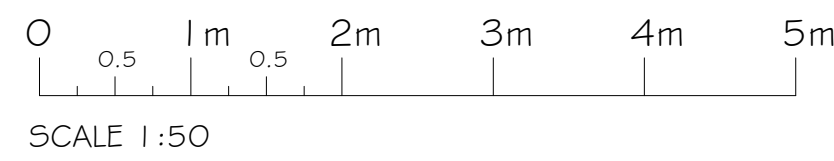

©Crown Copyright and database rights 2023 OS no. AC0000849896

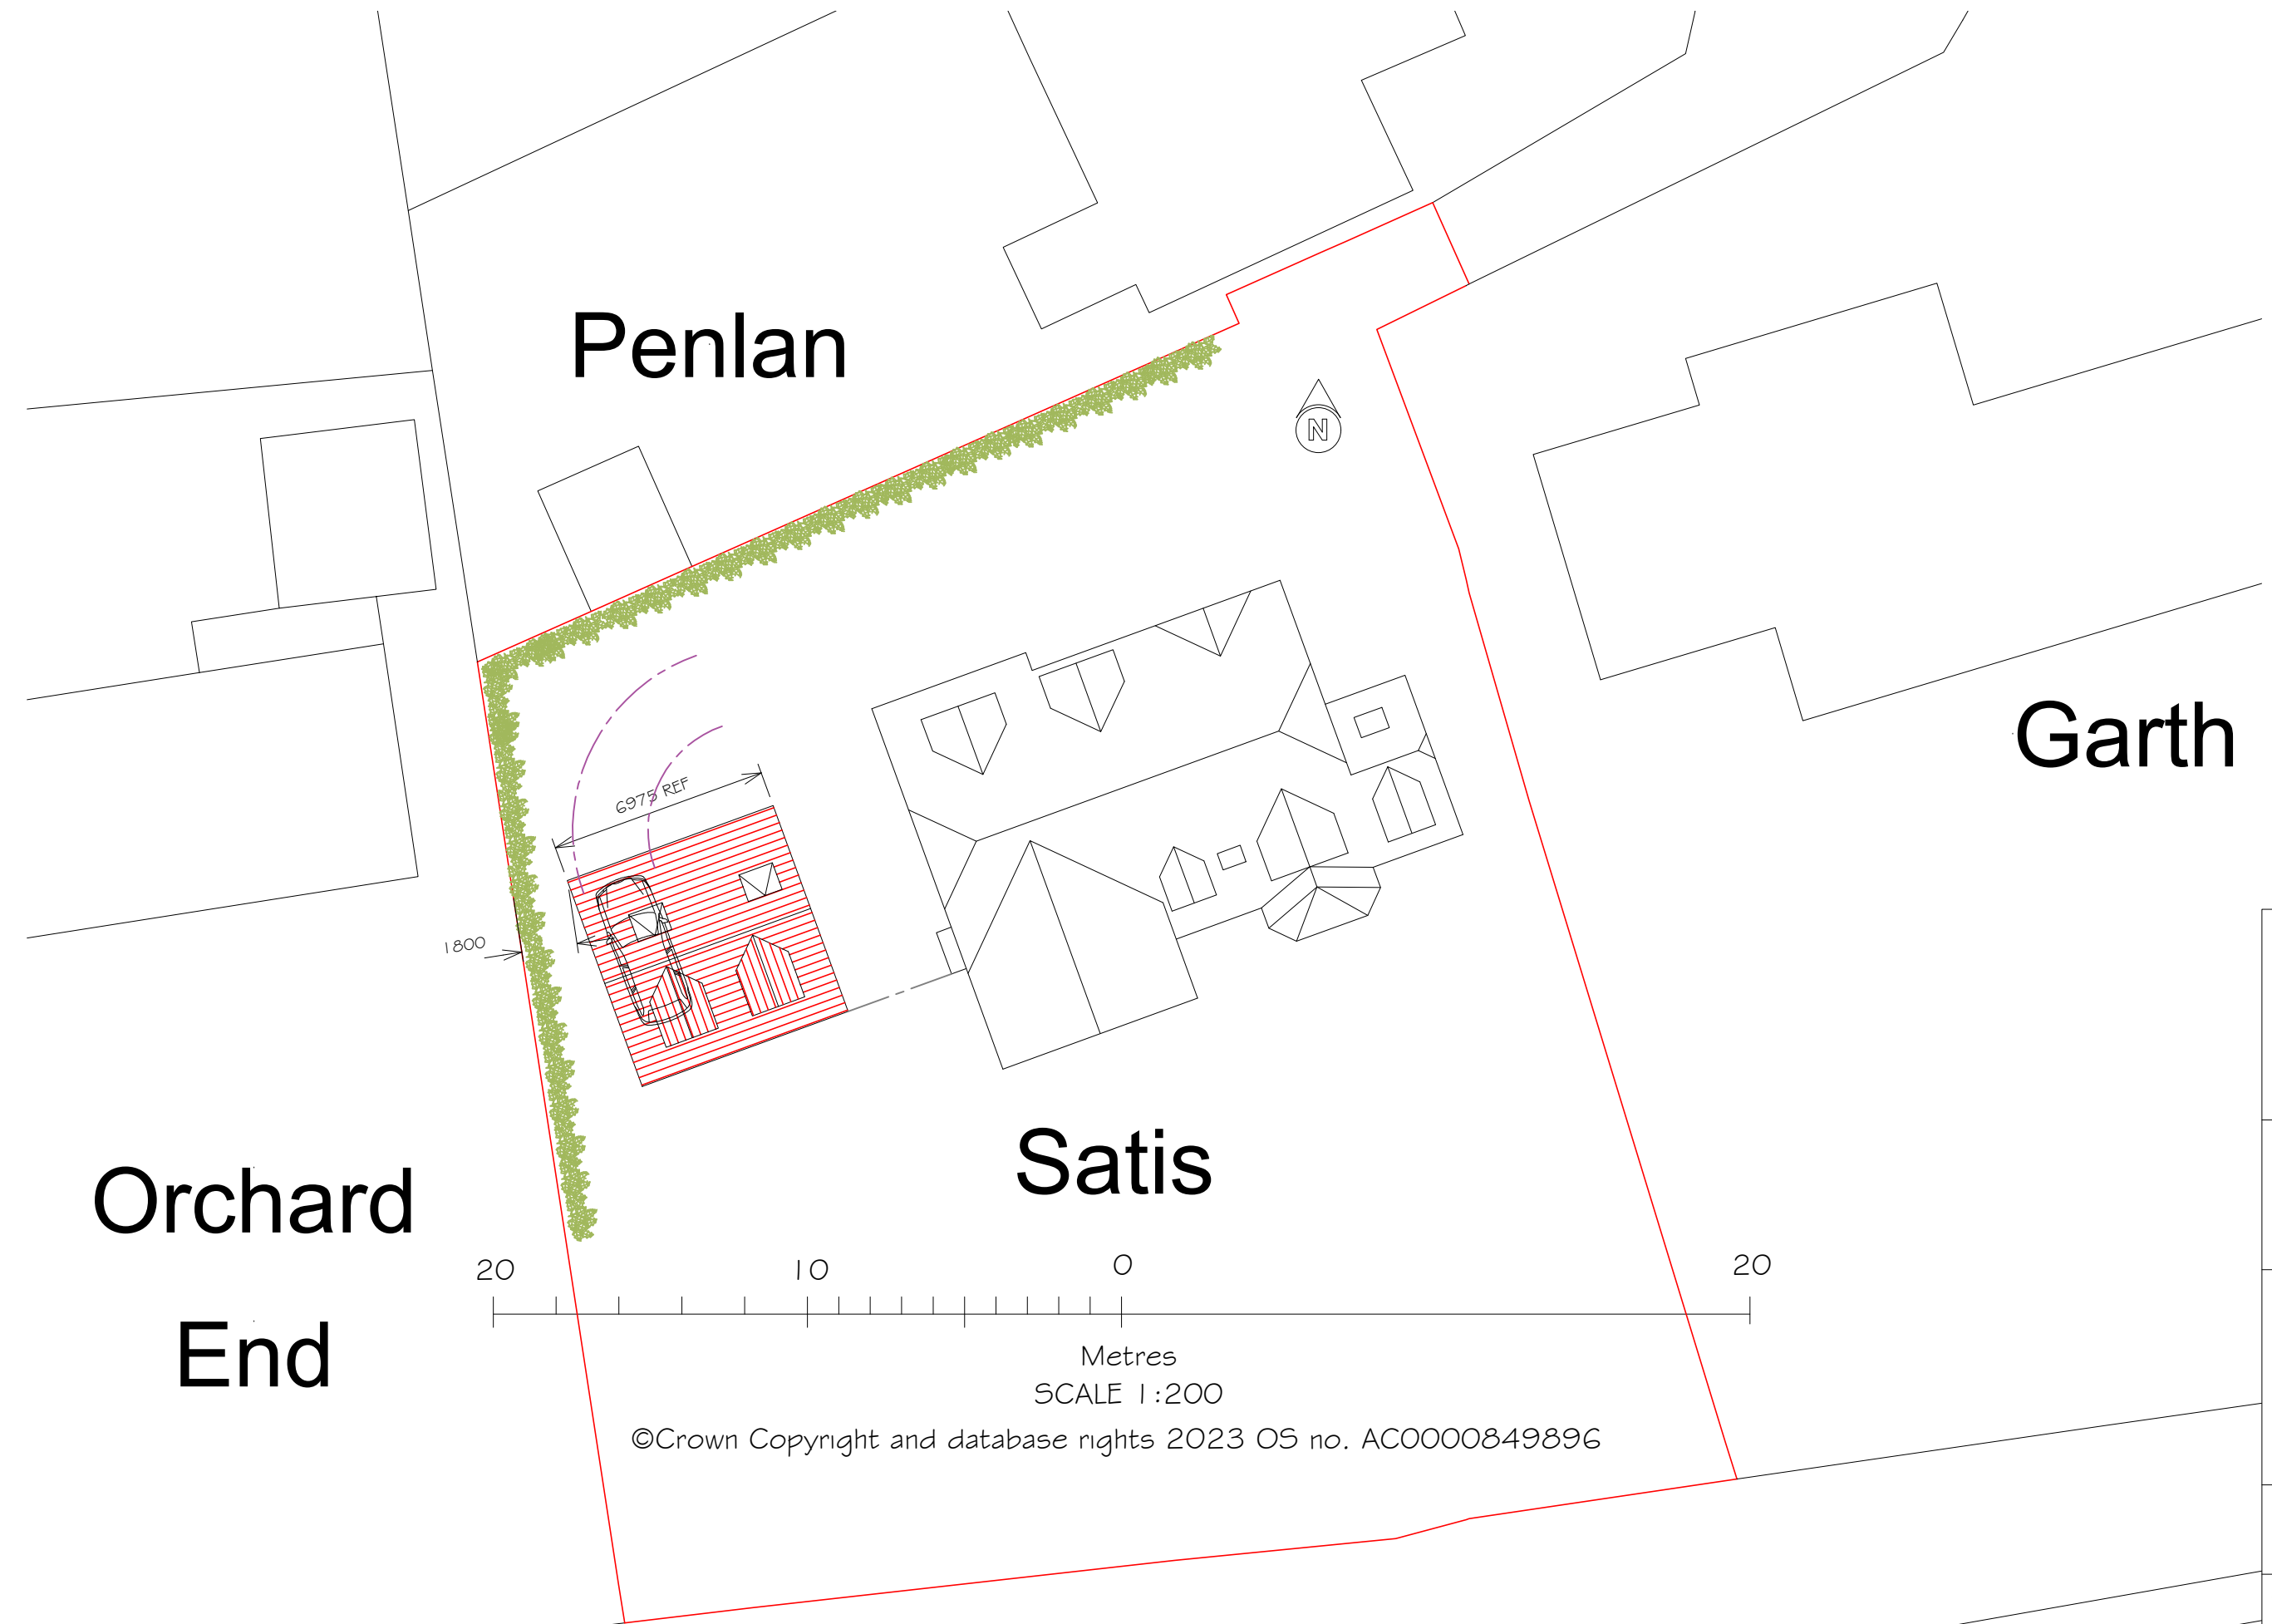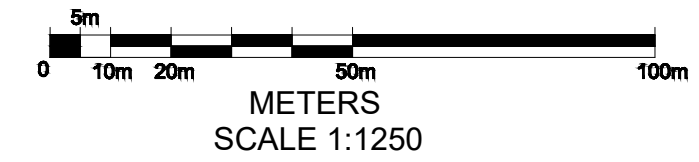

PROJECT PROPOSED DETACHED GARAGE WITH FIRST FLOOR AT: SATIS, GREEN DRIVE WOKINGHAM RG40 2HT	
TITLE COMBINED PLAN	
 Cranford Design Ltd Architectural Services, CAD Design & Draughting	
DATE AUGUST 2025	Tel: 01252 872657 Mob: 07525 064570 E-mail: info@cranforddesign.co.uk Website: www.cranforddesign.co.uk
SCALE SEE DRAWING	Centaur House Ancells Business Park, Ancells Road Fleet GU51 2UJ
DRAWING NUMBER D3135-01	
A1 PAPER SIZE	

These plans must not be acted upon until the appropriate planning and building regulation approvals have been granted. Should the works be undertaken prior to the above approvals being in place it is done so entirely at the clients own risk.