



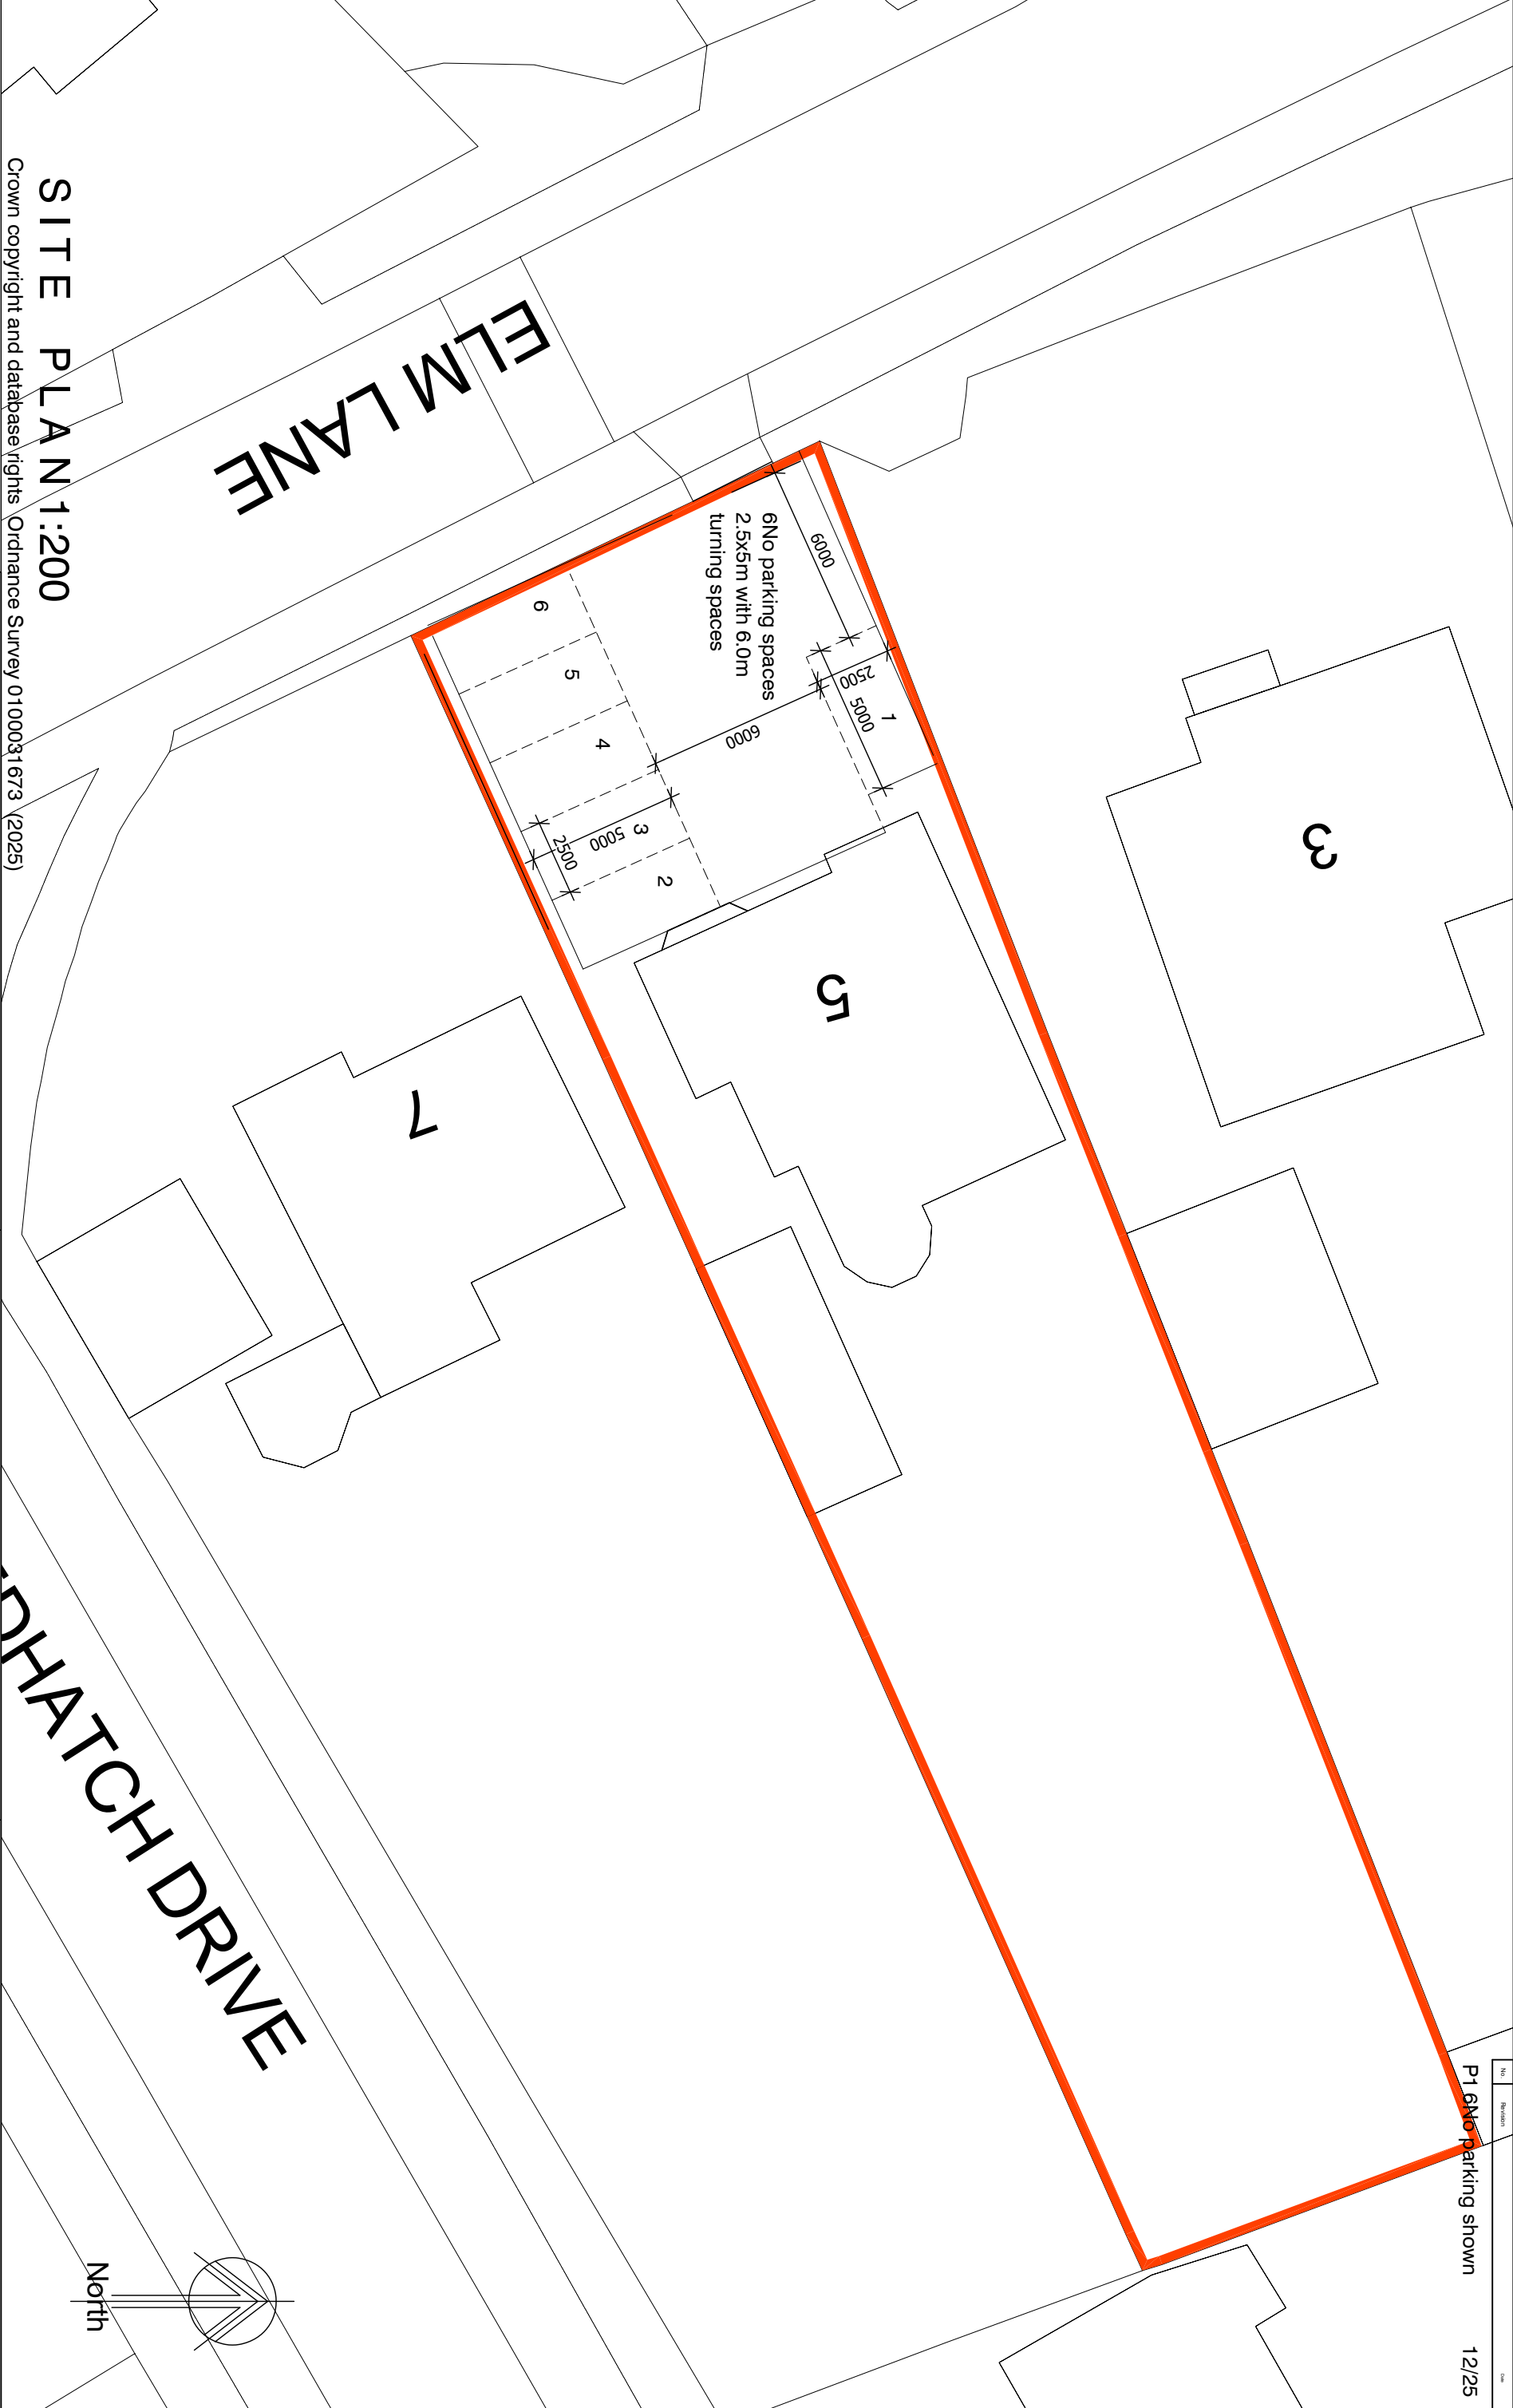


SITE PLAN 1:200

Crown copyright and database rights. Ordnance Survey 0100031673 (2025)

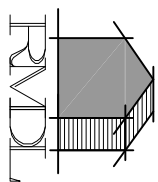

RAMMURTI DESIGN LTD
ARCHITECTURAL & PLANNING SERVICES
268 TILFHURST Lane, READING RG30 2NE
TEL/FAX: 01189510628 MOB: 07799883574

 

Proposed change of use of existing dwelling to care facility with conversion and side extension of the existing garage for use ancillary to the new use

at 5, Elm Lane, Earley Reading
for Kennet Investments Ltd

SITE AND PARKING PLAN

Scale: as shown
Date: November 2025

EL05:510 Rev P1