
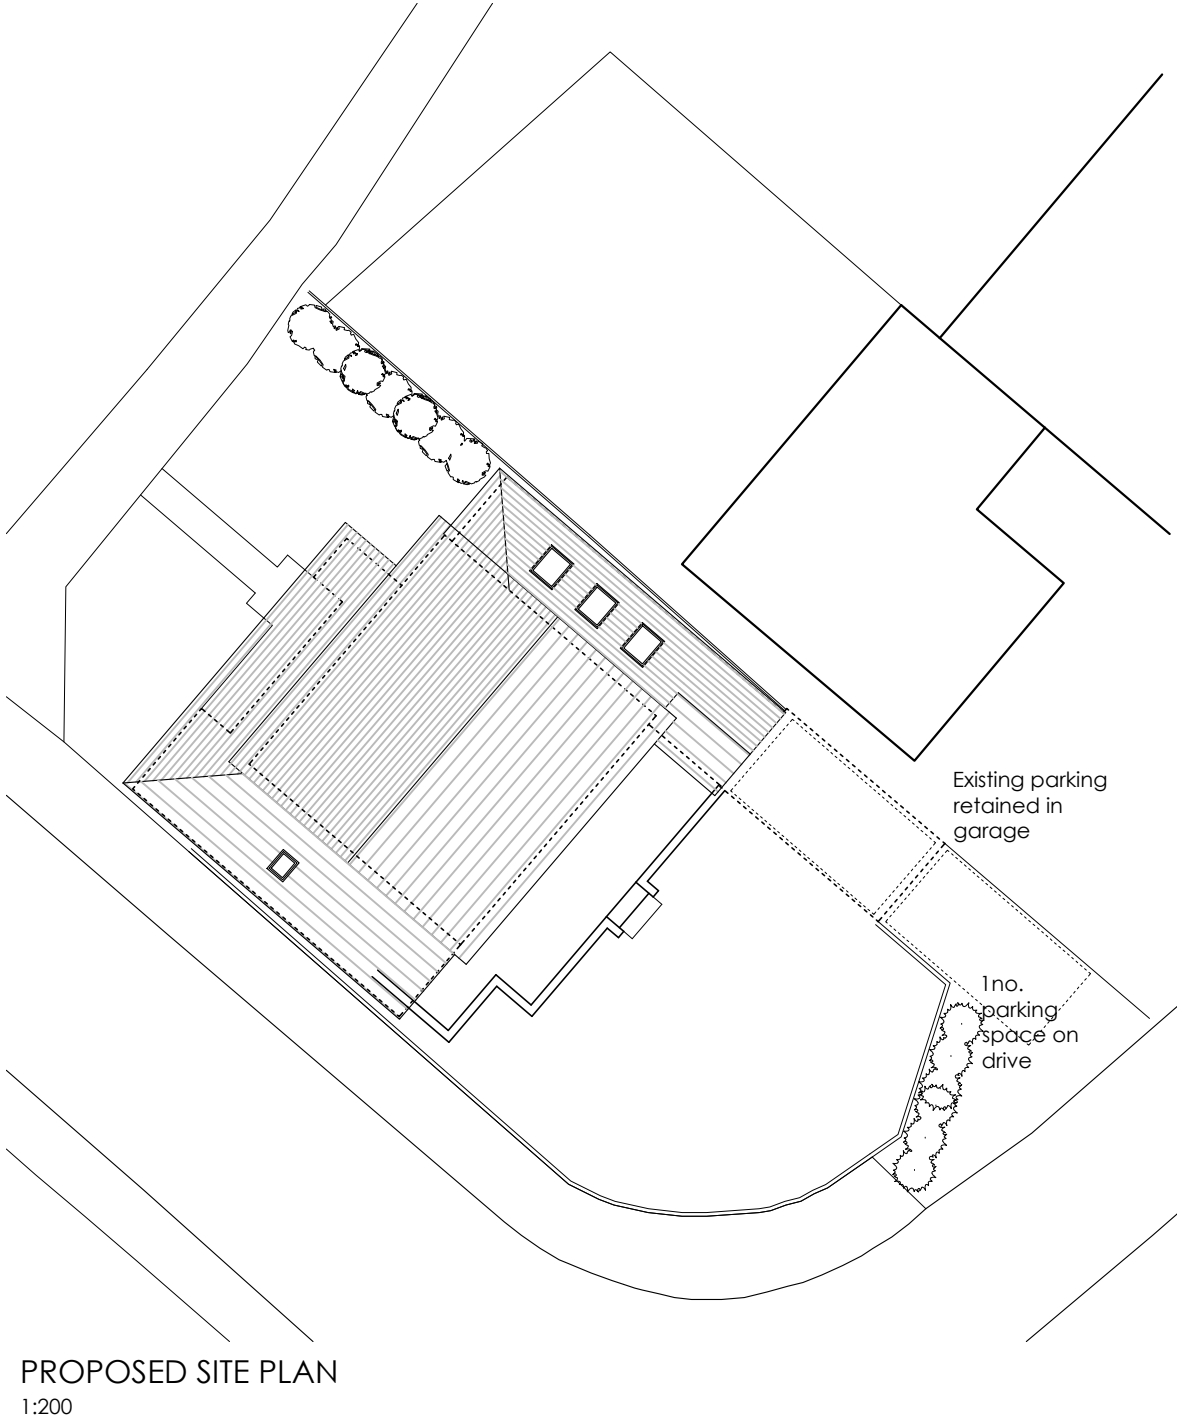


DRG. REMAINS COPYRIGHT OF THE ARCHITECT.
DIMENSIONAL DISCREPANCIES TO BE REFERRED
TO THE ARCHITECT
DO NOT SCALE


DRAWING STATUS ☒ PRELIMINARY ☐ FOR APPROVAL ☐ CONSTRUCTION

DATE
Aug 2024

REVISION3 Drawing
Side rooflight & parking added

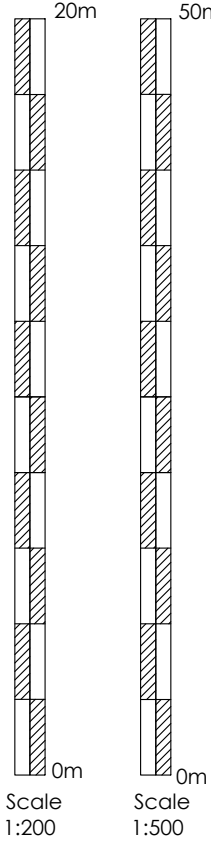

Proposed single storey extension

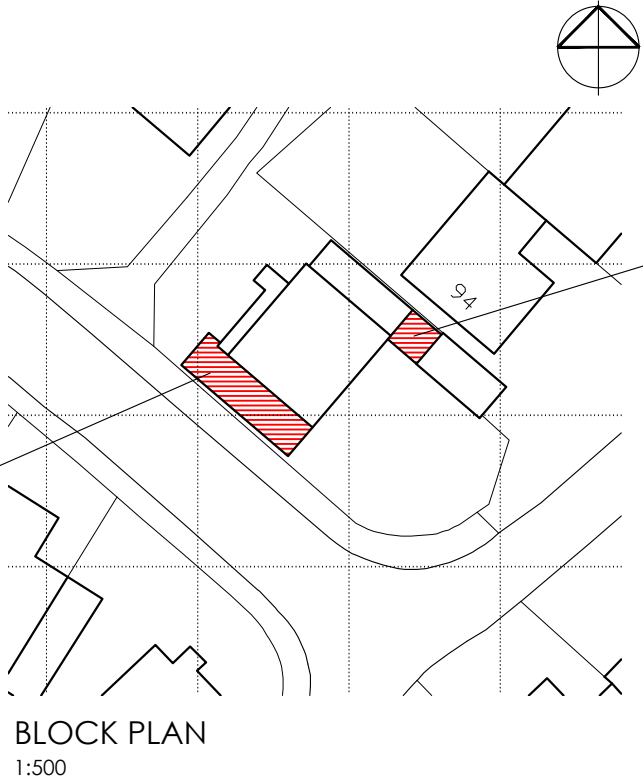

CLIENT
Mr & Mrs Nicholson

-

-

DRG TITLE
Block & Site Plan

JOB TITLE
Proposed Extension
92 Woosehill Lane
Wokingham

JOB No.
2405

DWG No.
04

DATE
June 24

SCALE
1:200 & 1:500

REV.
-



Anne Owen Architects Ltd
24 Springfield Park, Twyford, Reading RG10 9JH
+44(0)118 932 0846 / 07788 262602
anne@annehenarchitect.co.uk
www.annehenarchitect.co.uk

Director: Anne Owen BA (Hons) BAch RIBA
Company Registered in England & Wales No. 8861202