

DRG. REMAINS COPYRIGHT OF THE ARCHITECT.
DIMENSIONAL DISCREPANCIES TO BE REFERRED
TO THE ARCHITECT
DO NOT SCALE

DATE

Jul 2024

REVISION 3 Drawing


A Rooflight added/ window removed

Scale

1:100

0m

B Window amended

 

DRAWING STATUS



PRELIMINARY




FOR APPROVAL



CONSTRUCTION

GROUND FLOOR PLAN

1:100

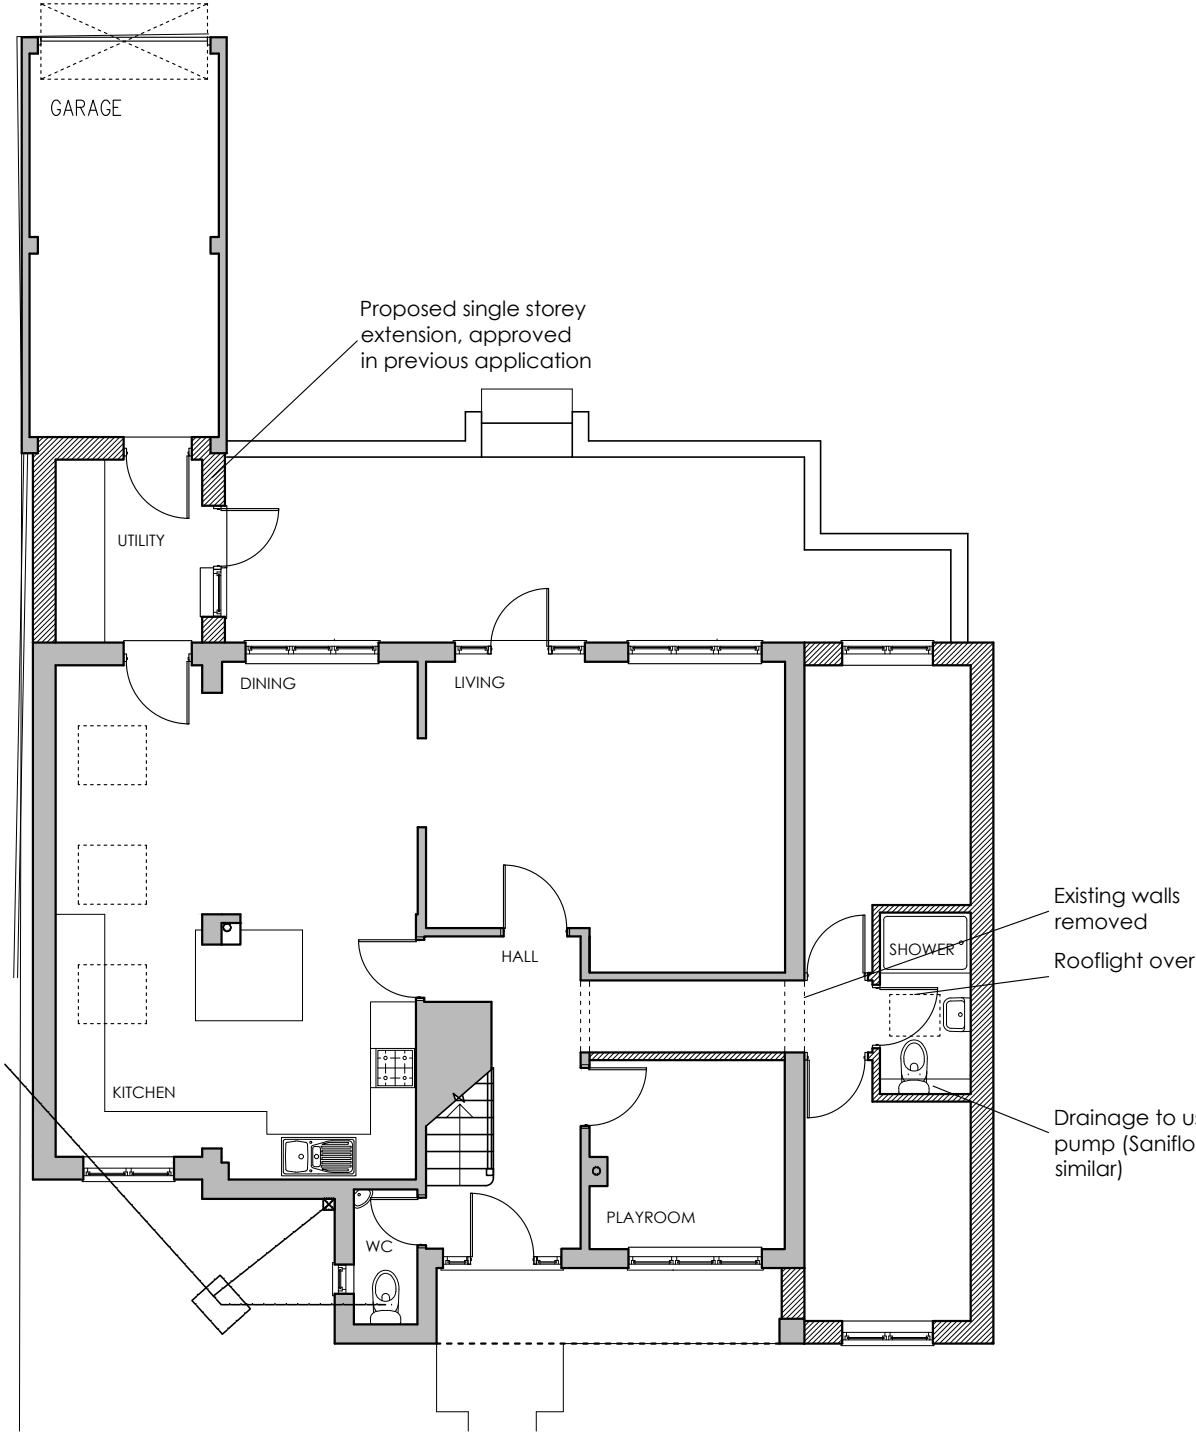

CLIENT

Mr & Mrs Nicholson

-

-

DRG TITLE

Proposed Plans

JOB TITLE

Proposed Extension

92 Woosehill Lane

Wokingham

JOB No.

2405

DWG No.

05

DATE

June 24

SCALE

1:100

REV.

B