




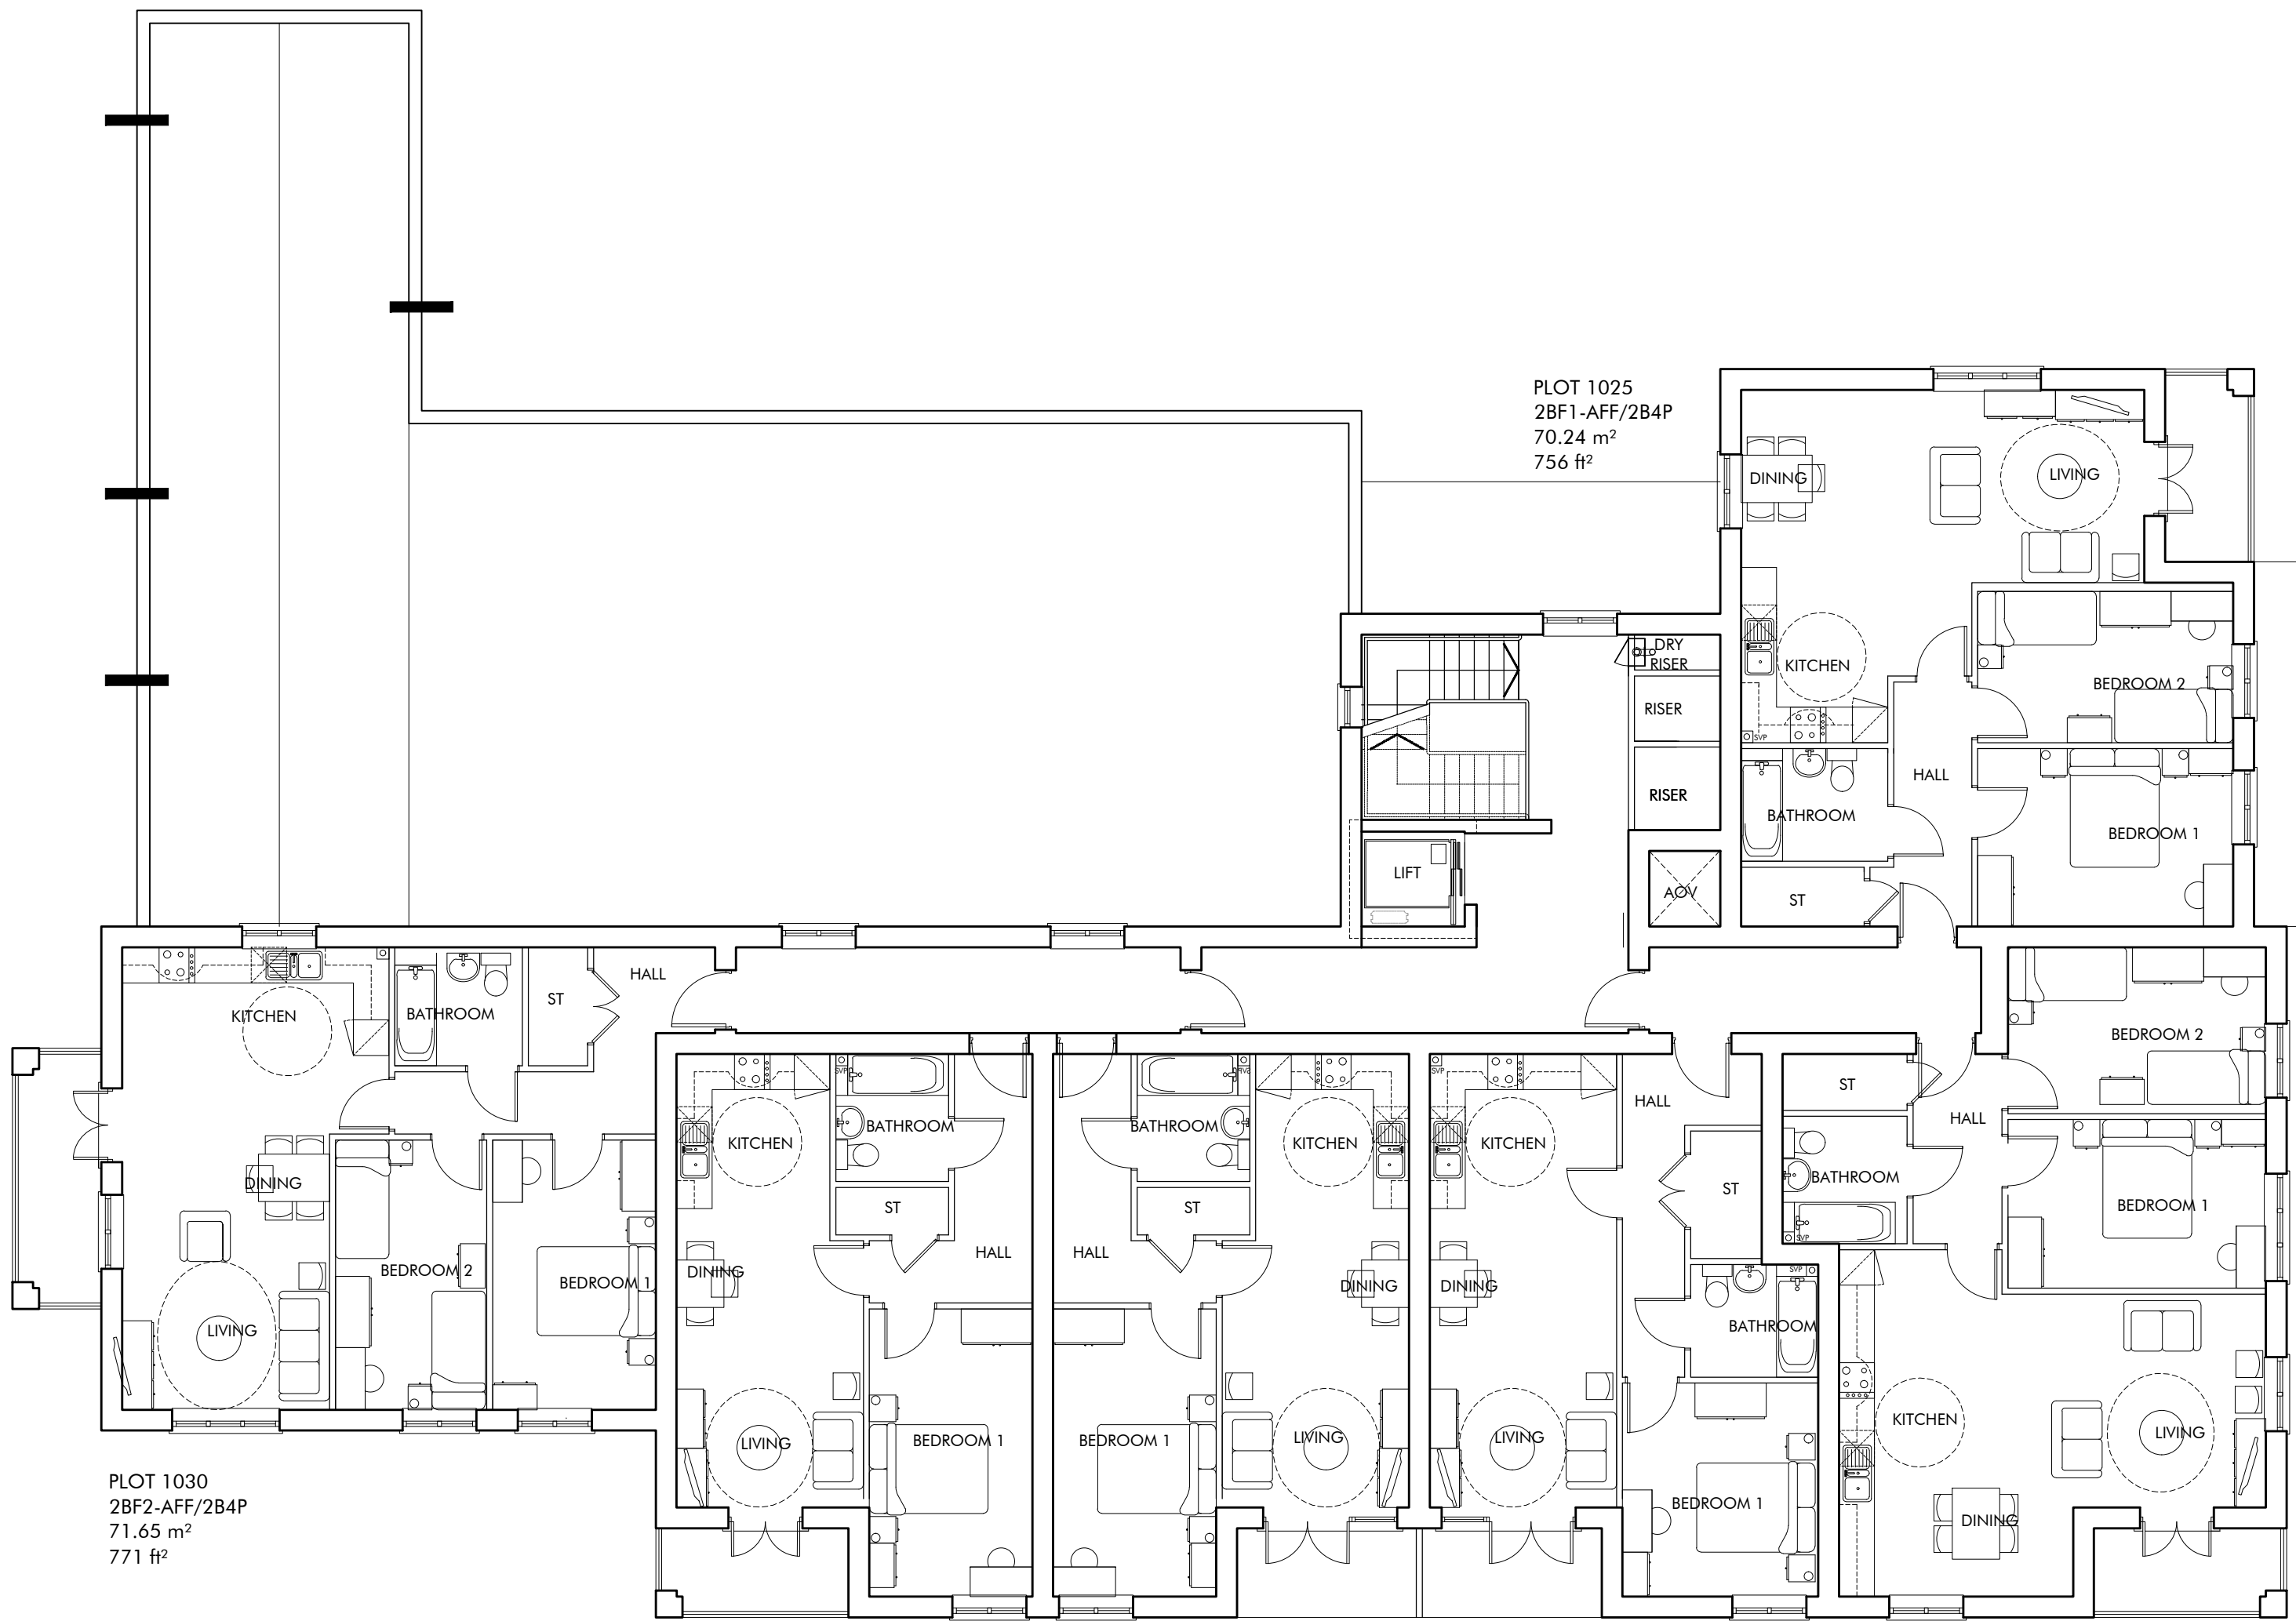

THIRD FLOOR

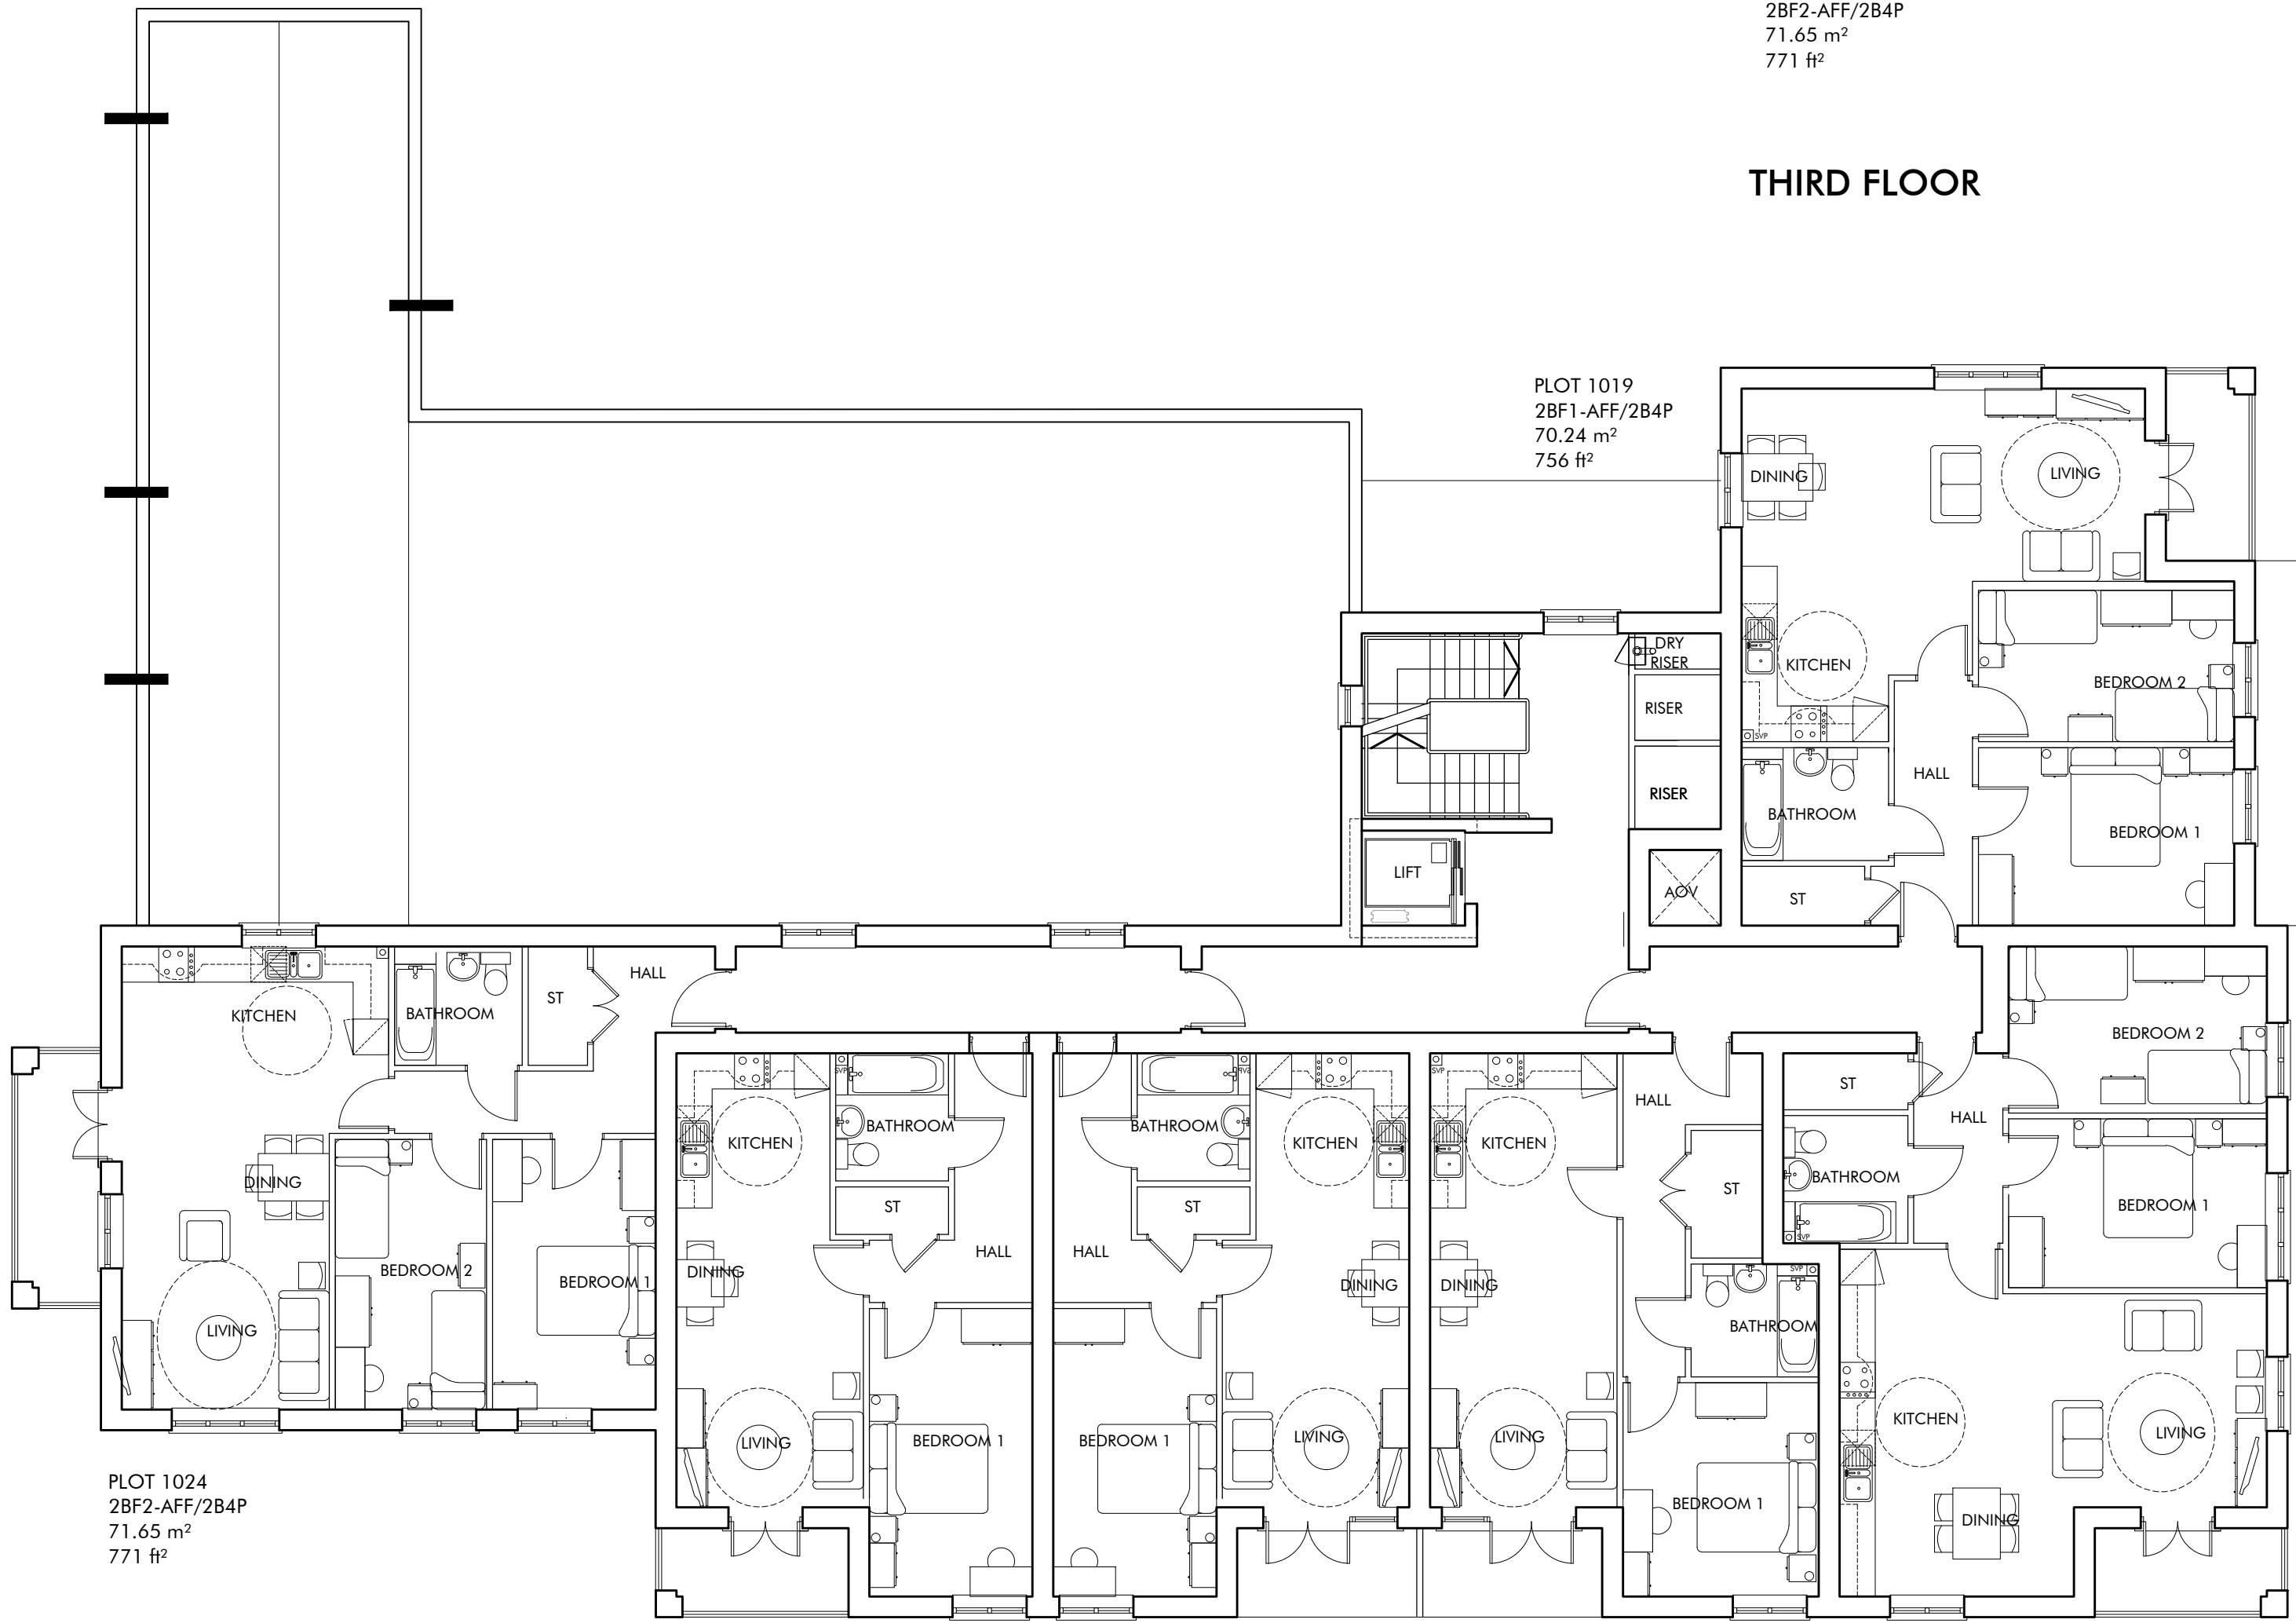

SECOND FLOOR

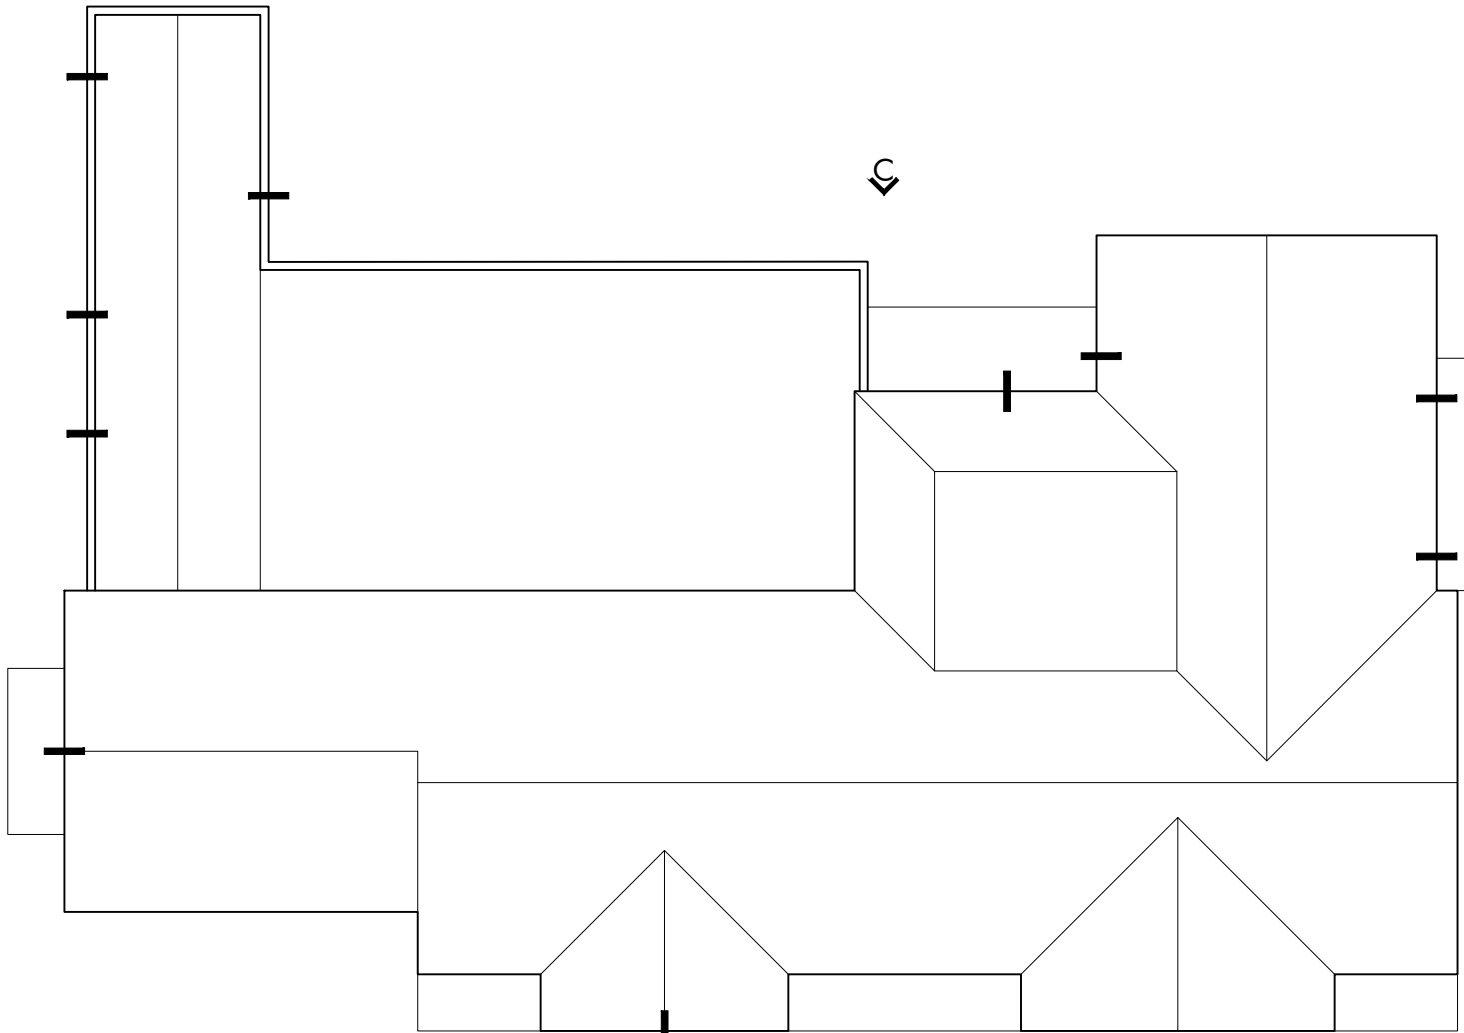

ROOF PLAN - SCALE 1:200



The Front Barn, 124 Manor Road North, Thomas Dilton, KT7 0BH
T: 01372 470 313 W: www.omega-architects.co.uk

Client:
Cala Homes

Project:
Neighbourhood Centre, Finchampstead

Drawing Title:
**NEIGHBOURHOOD CENTRE
Second & Third Floor Plans**

Scale:	Revision	Drawn	Check	Date
1:100 @ A1	A B	AC MP	MP ..	28.06.24 07.08.24

Project No	Class	Dwg No	Status	Rev
3243.1	A	3001	PL	B

QUAD: C: COLOURED A: BLACK & WHITE
DRAWN BY: ARCHT: MP, PROJECT MAN: AC, PLANNING: NO, WORKING DRAWING

REPAIRED BY: OMEGA ARCHITECTS. The content of this document must not be copied or reproduced in whole or in part without the written consent of Omega Architects Limited. Due to Publishing and Digital Rights to Omega Architects.
REGISTERED COMPANY DETAILS: Omega Architects Limited, UK registered company number 2912784, Registered Address: Austral, 49 High Street, Dilton, Wiltshire, SN12 9NP