


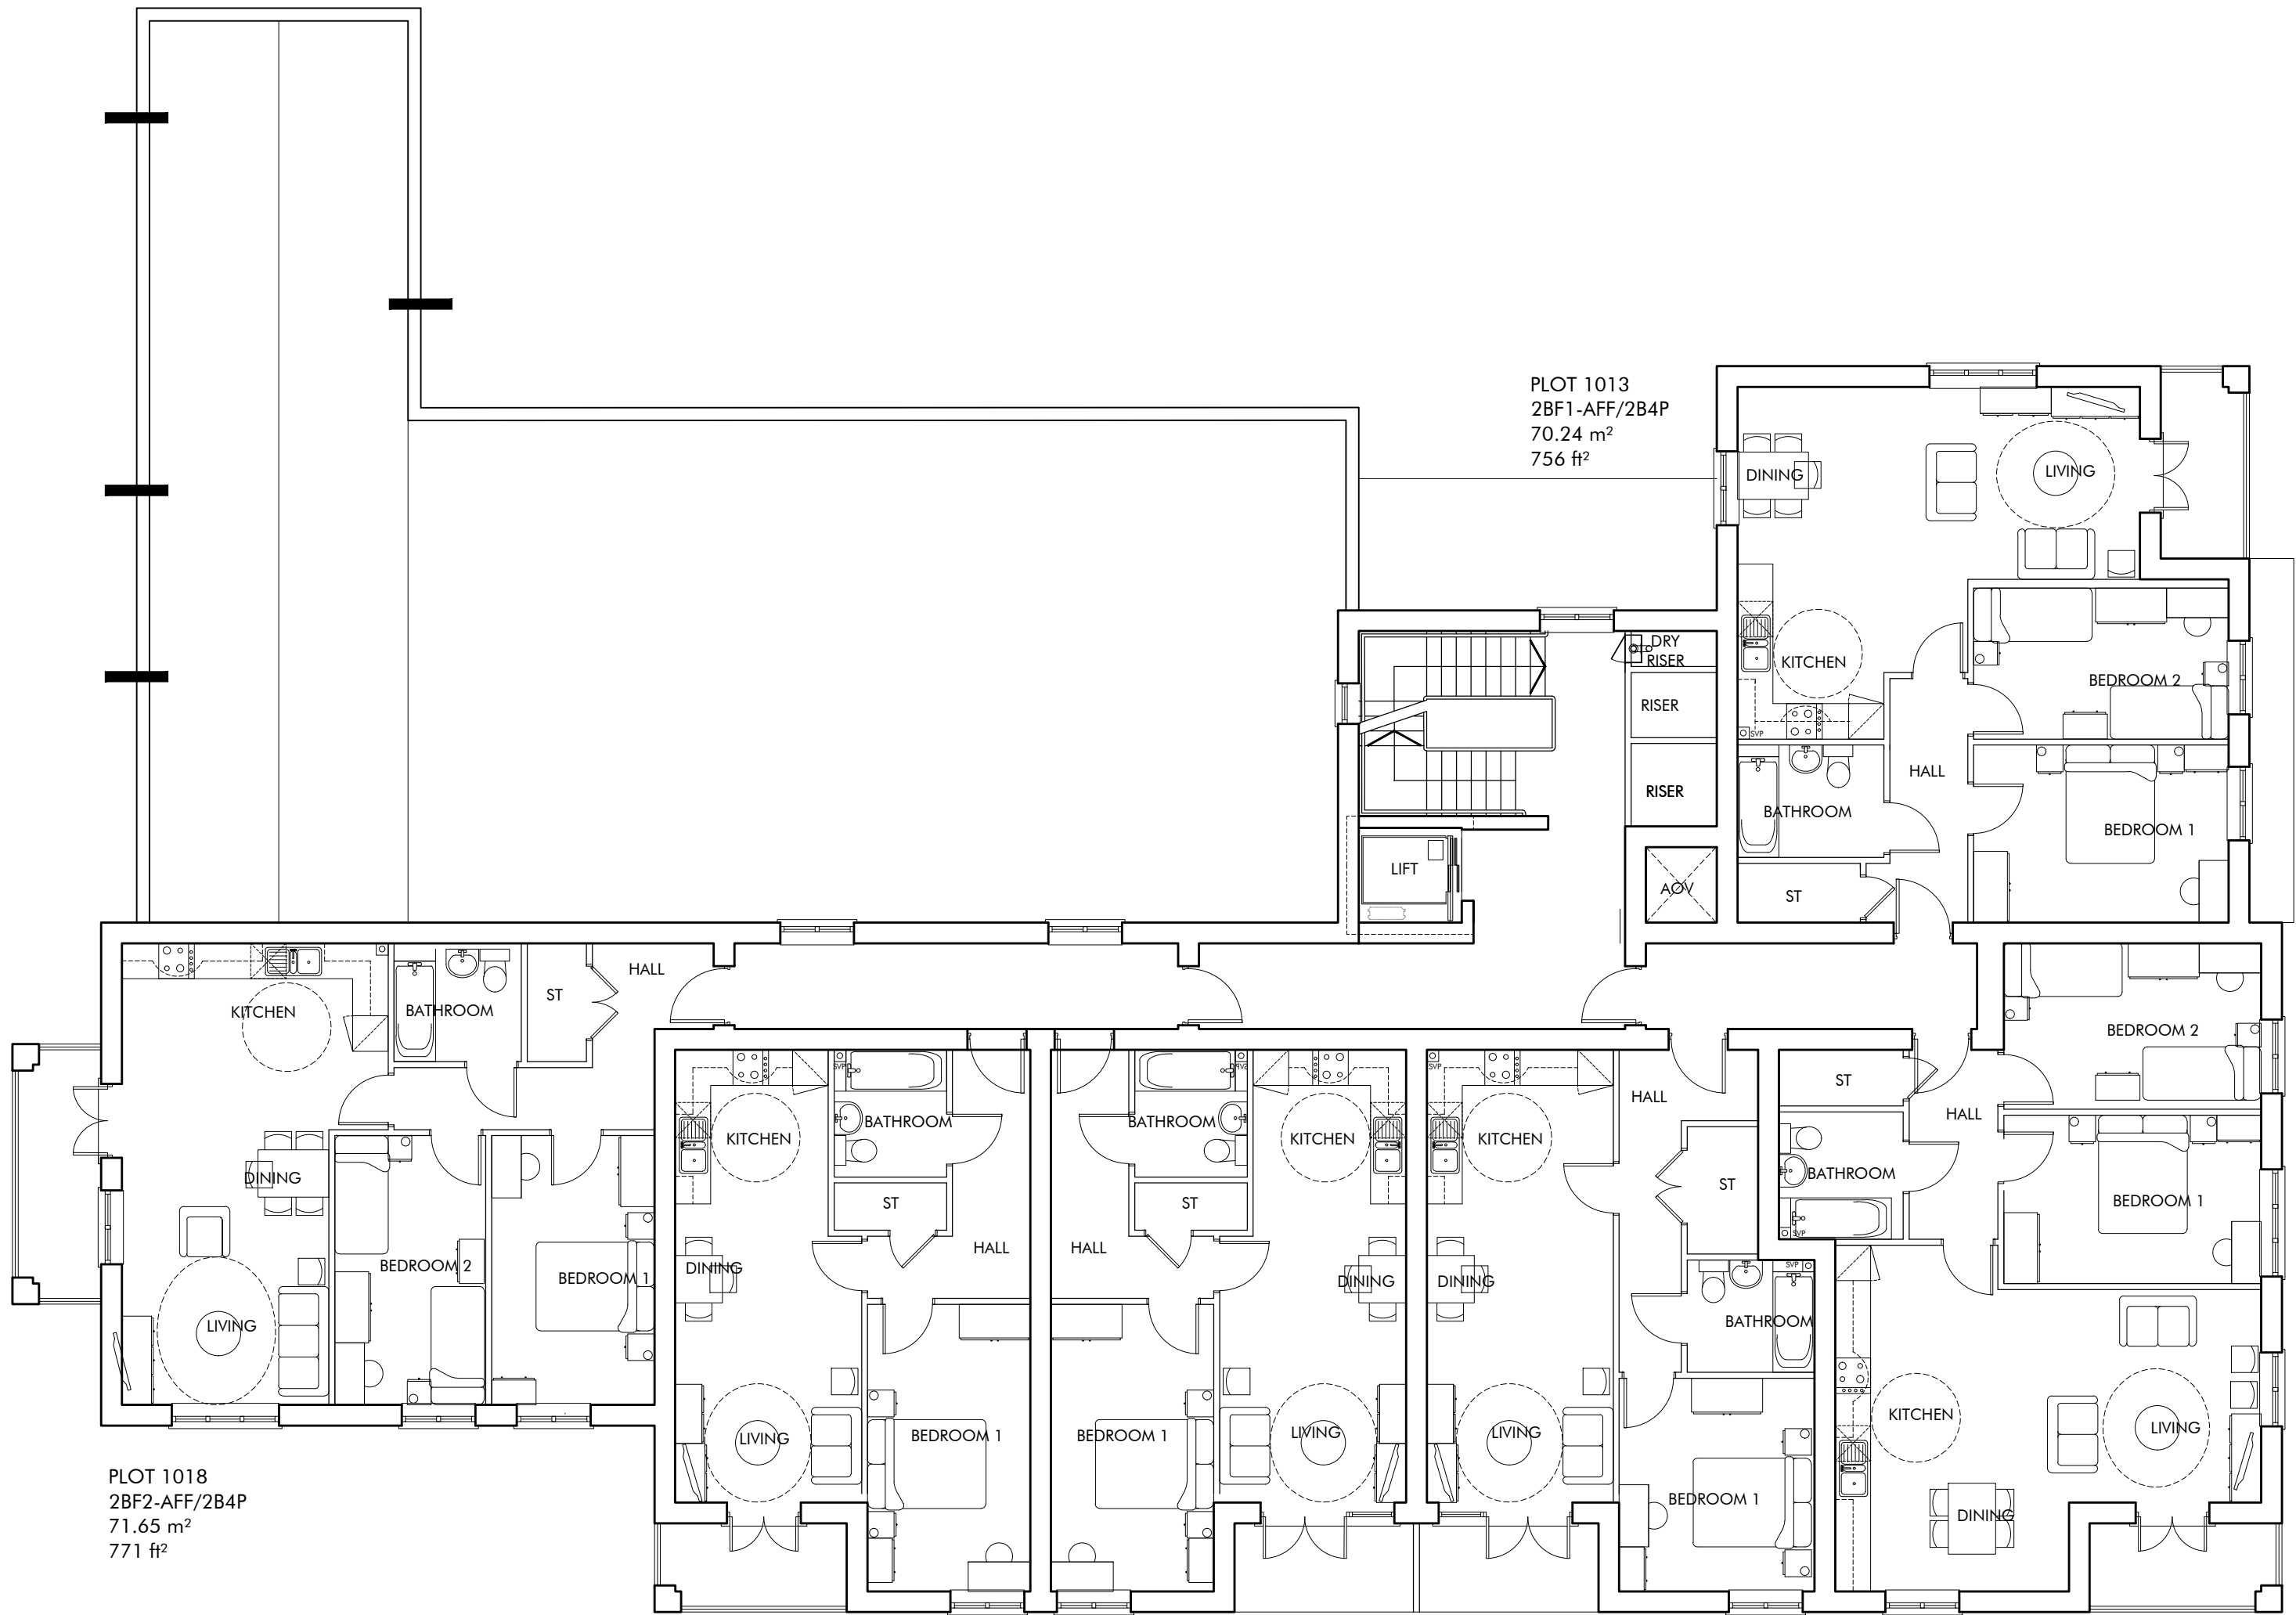

FIRST FLOOR

PLOT 1013
2BF1-AFF/2B4P
70.24 m²
756 ft²


PLOT 1014
2BF3-AFF/2B4P
71.87 m²
774 ft²

PLOT 1015
1BF2-AFF/1B2P
51.68 m²
556 ft²


PLOT 1016
1BF1-AFF/1B2P
50.02 m²
538 ft²

PLOT 1017
1BF1-AFF/1B2P
50.02 m²
538 ft²

PLOT 1018
2BF2-AFF/2B4P
71.65 m²
771 ft²

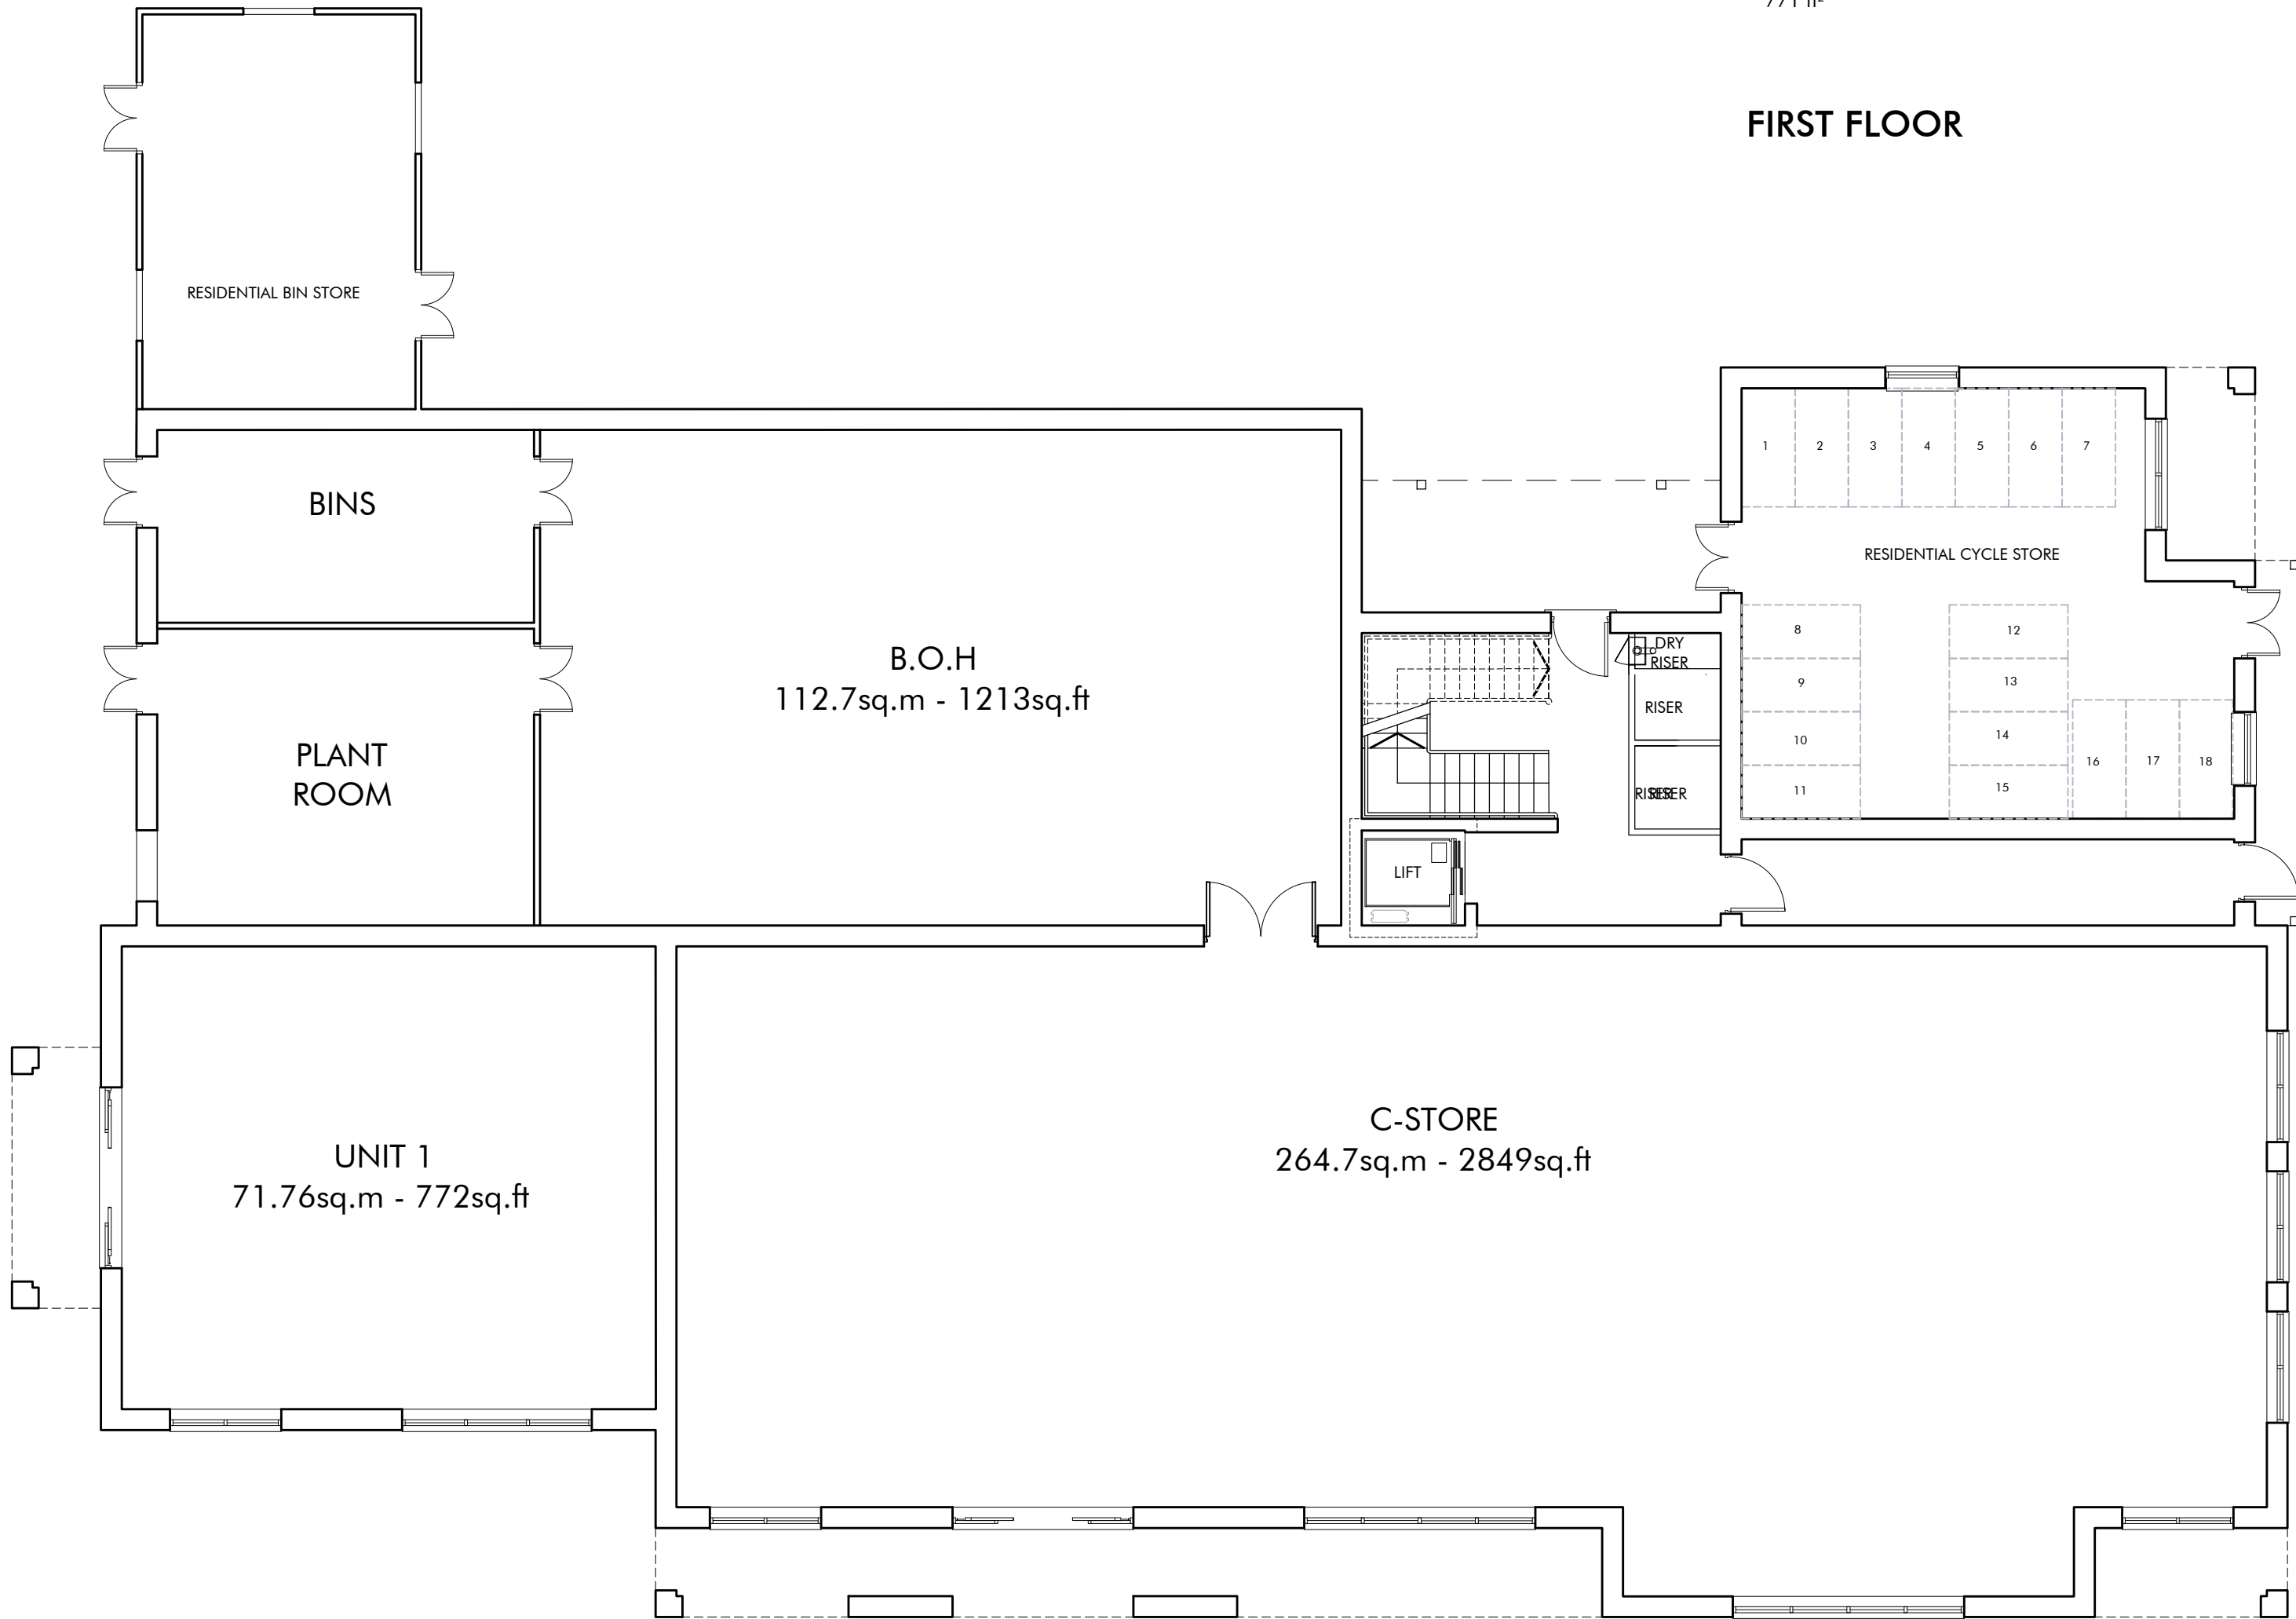

GROUND FLOOR

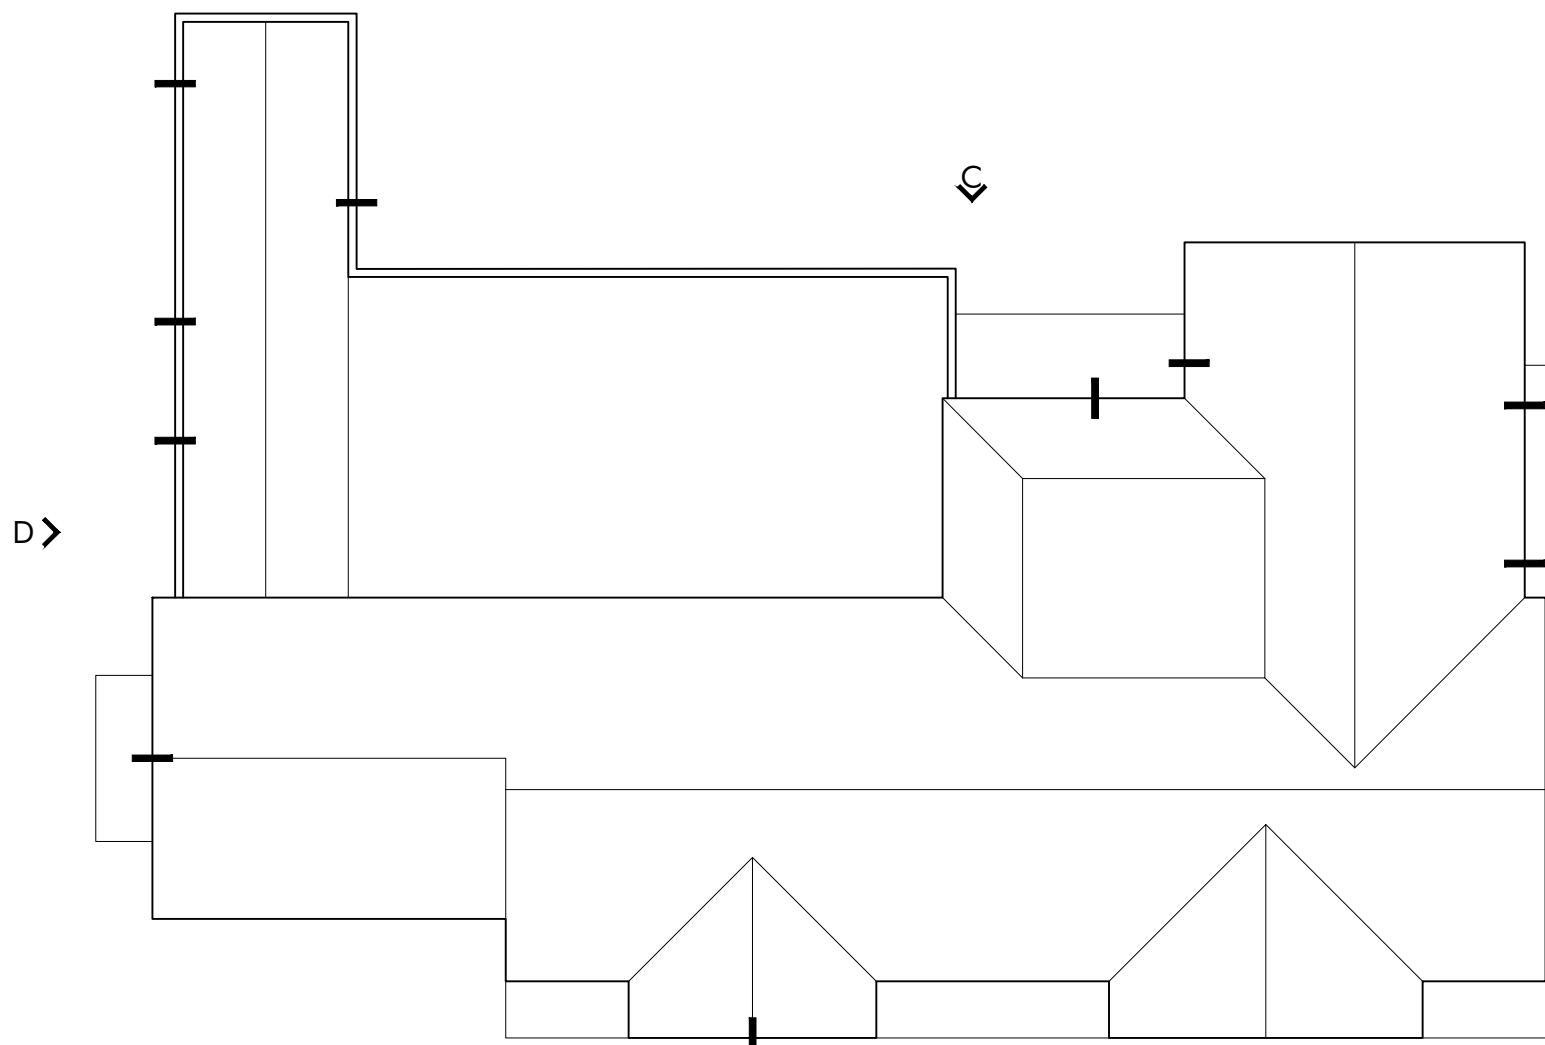

ROOF PLAN - SCALE 1:200



The Front Barn, 124 Manor Road North, Thames Ditton, KT7 0BH
T: 01372 470 313 W: www.omega-architects.co.uk

Client:
Cala Homes

Project:
Neighbourhood Centre, Finchampstead

Drawing Title:
**NEIGHBOURHOOD CENTRE
Ground & First Floor Plans**

Scale:	Revision	Drawn	Check	Date
1:100 @ A1	A B	AC MP	MP ..	28.06.24 07.08.24

Project No/	Class	Dwg No/	Status	Rev
3243.1	A	3000	PL	B

QUAD: C: COLOURED, A: BLACK & WHITE
DESIGN: SR: SKETCH, MP: PRELIMINARY, AC: PLANNING, RD: WORKING DRAWING

REMARKS BY OMEGA ARCHITECTS: The content of this document must not be copied or reproduced in whole or in part without the written consent of Omega Architects Limited. Drawings for Planning and Design: Omega Architects Limited.
REGISTERED COMPANY DETAILS: Omega Architects Limited, UK registered company number 2912784. Registered Address: Austral, 44 High Street, Epsom, Surrey, E15 2EP