



FRONT ELEVATION A




SIDE ELEVATION B



SIDE ELEVATION D



REAR ELEVATION C

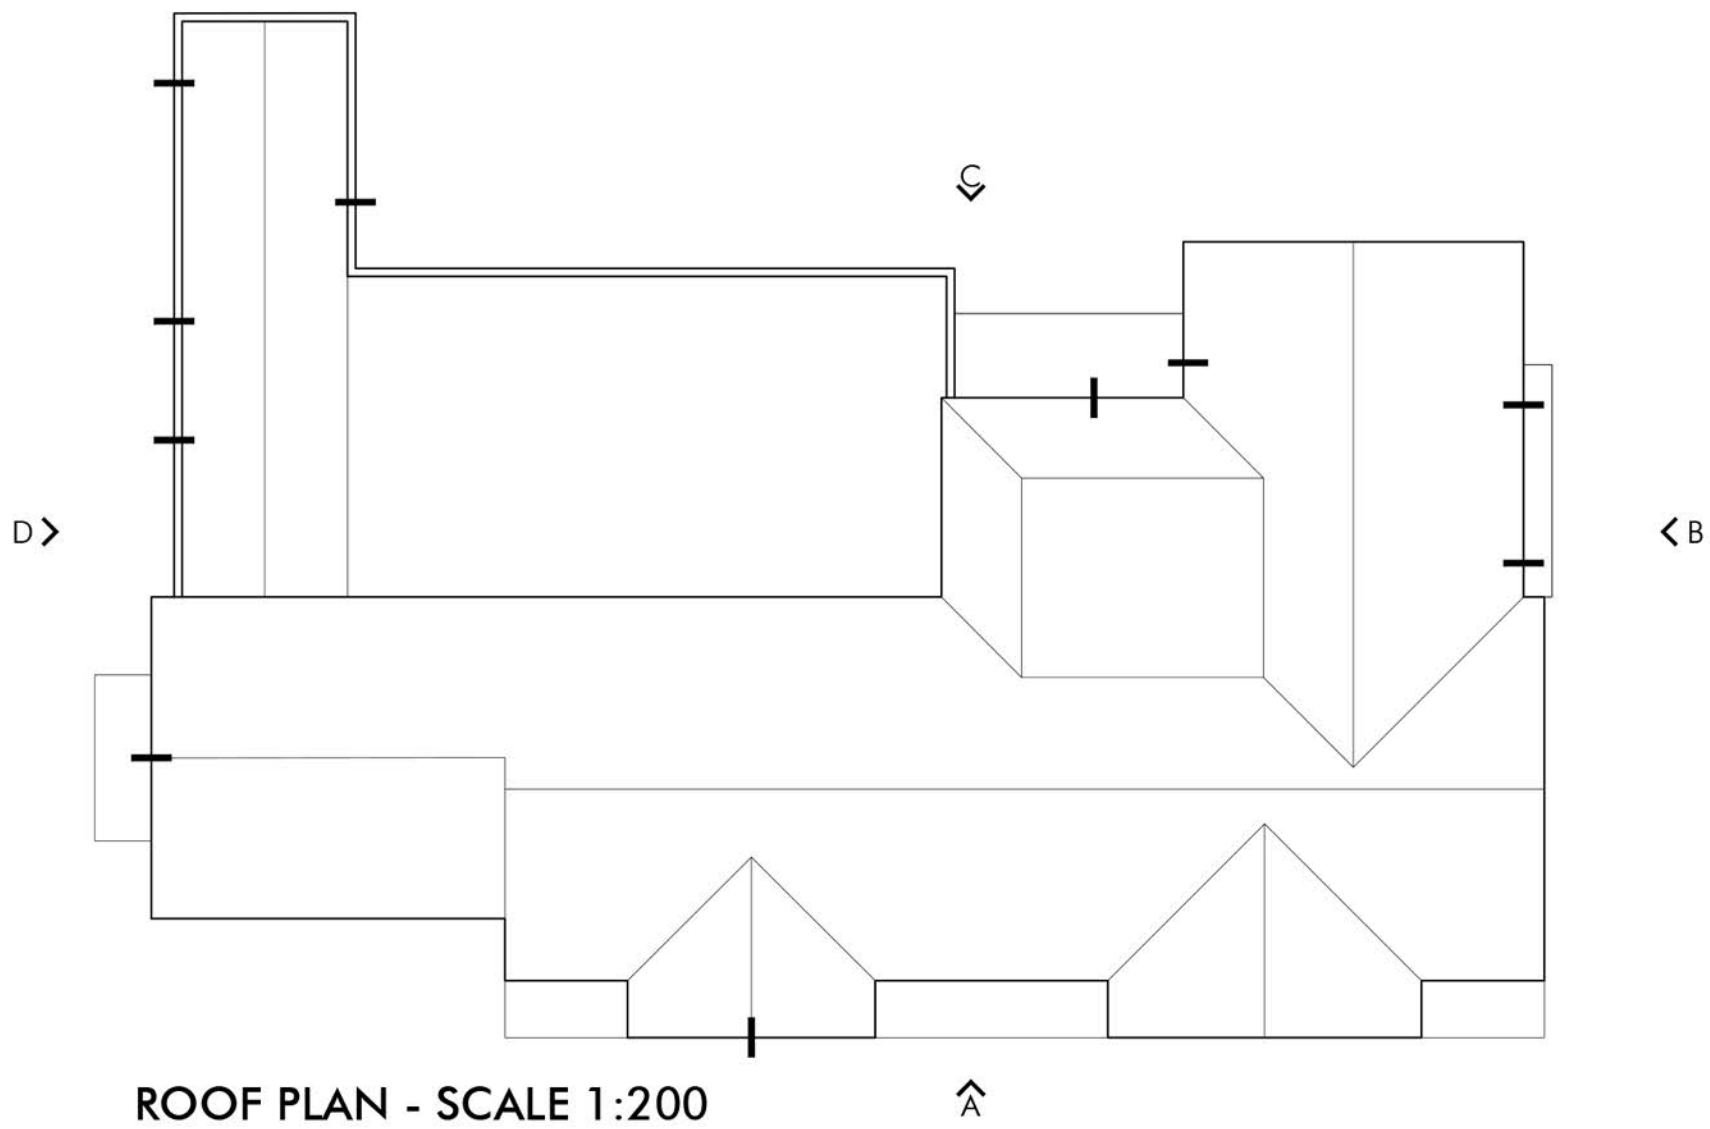

ROOF PLAN - SCALE 1:200



The Front Barn, 124 Manor Road North, Thomas Dilton, KT7 0BH
T: 01372 470 313 W: www.omega-architects.co.uk

Client:
Cala Homes

Project:
Neighbourhood Centre, Finchampstead

Drawing Title:
**NEIGHBOURHOOD CENTRE
Elevations**

Scale:	Revision	Drawn	Check	Date
1:100 @ A1	A B	AC MP	MP --	28.06.24 07.08.24

Project No:	Class	Dwg No:	Status	Rev
3243.1	C	3005	PL	B

DESIGN: E. COULSON, A. BLAKE & WHITE
DRAWING: M. GUNTER, M. HIGGINS, A. HIGGINS, M. HIGGINS, M. HIGGINS
REVIEWED BY: GUNTER, HIGGINS, HIGGINS, HIGGINS, HIGGINS
REVIEWED COMPANY DETAILS: Omega Architects Limited, 124 Manor Road North, Thomas Dilton, KT7 0BH. Registered Address: Studio, 44 High Street, Epsom, Surrey, KT8 5EP