

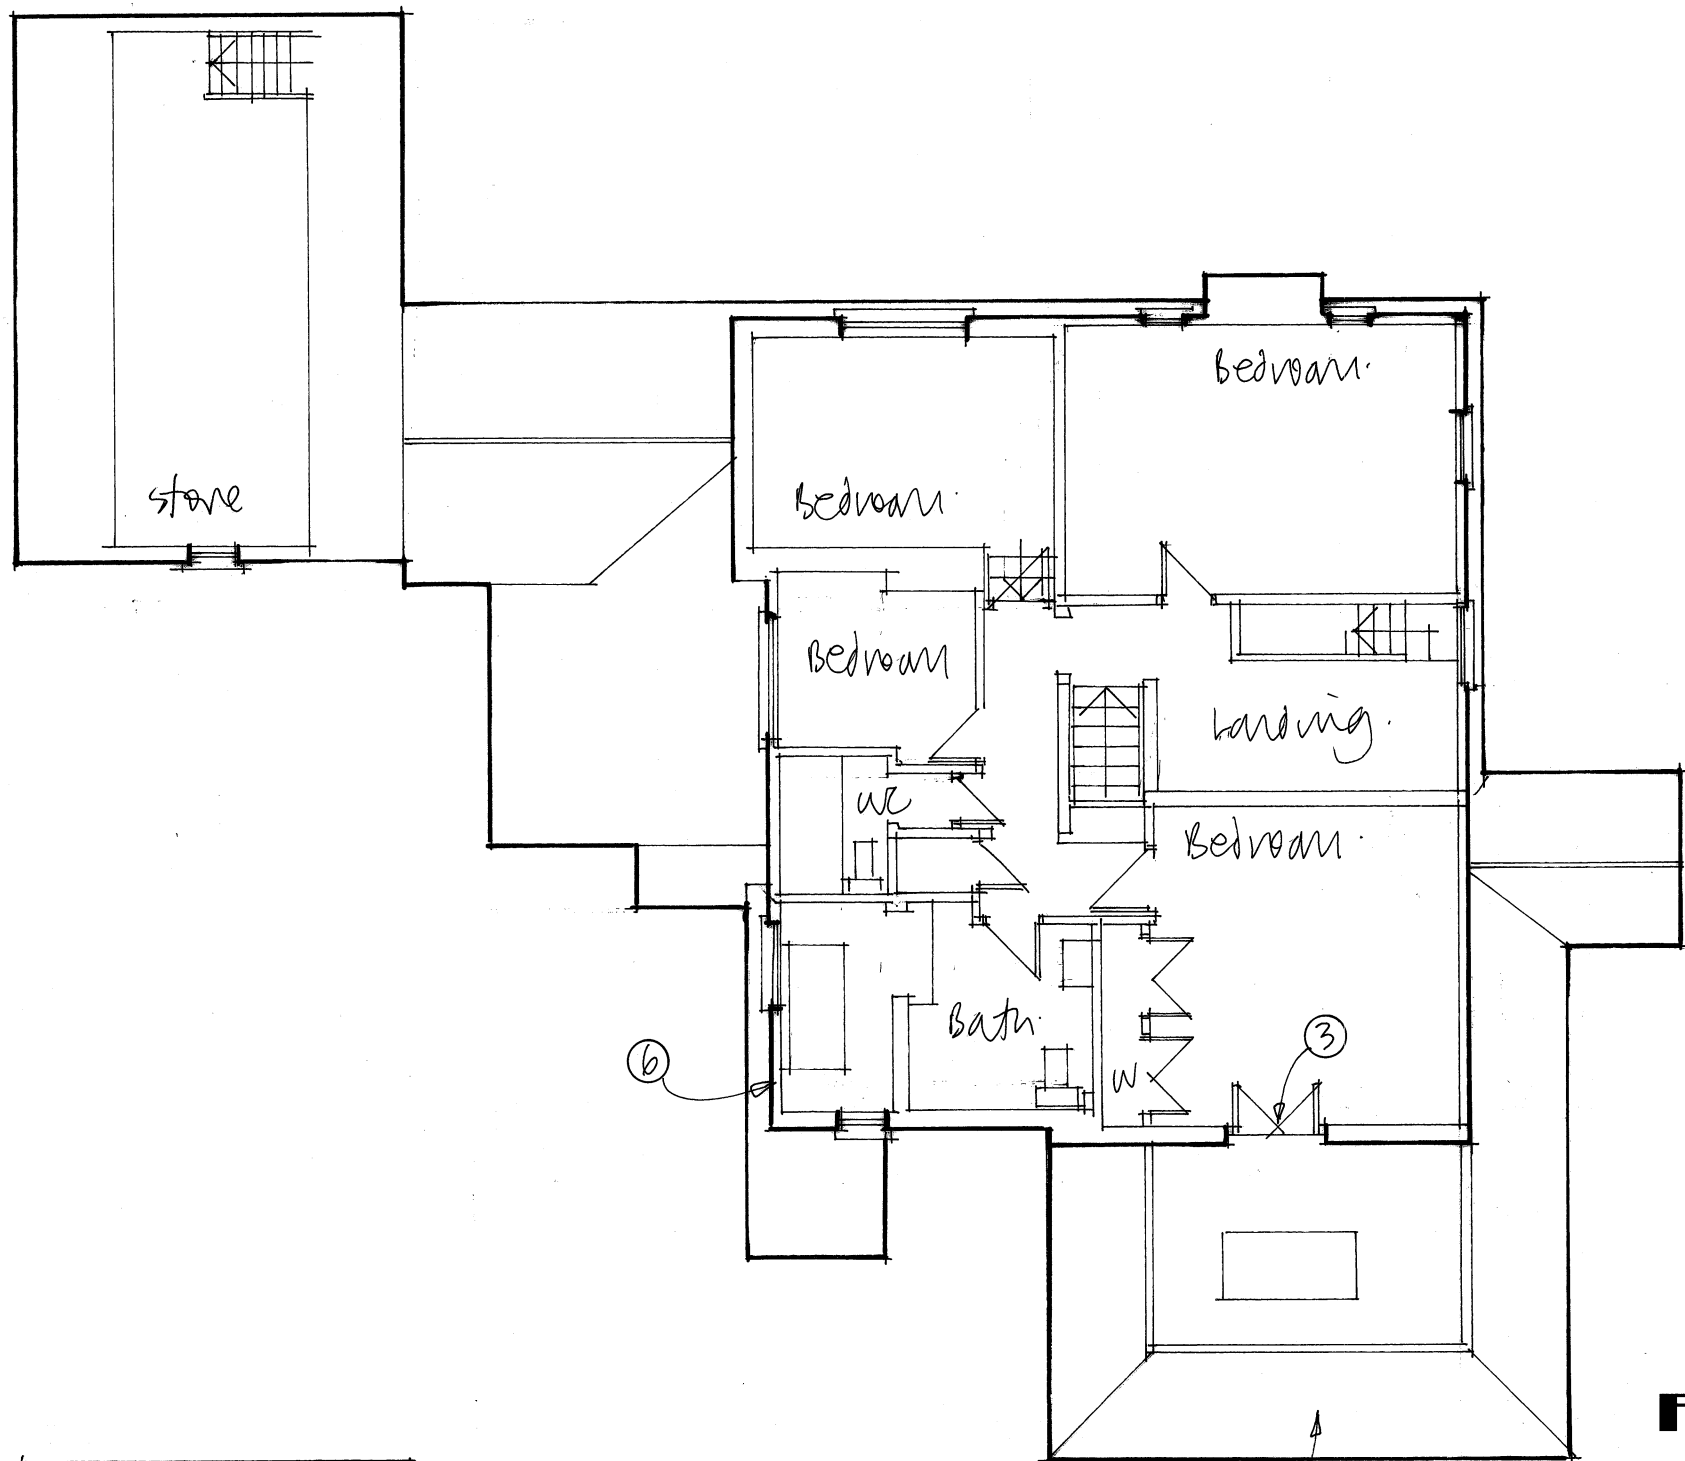


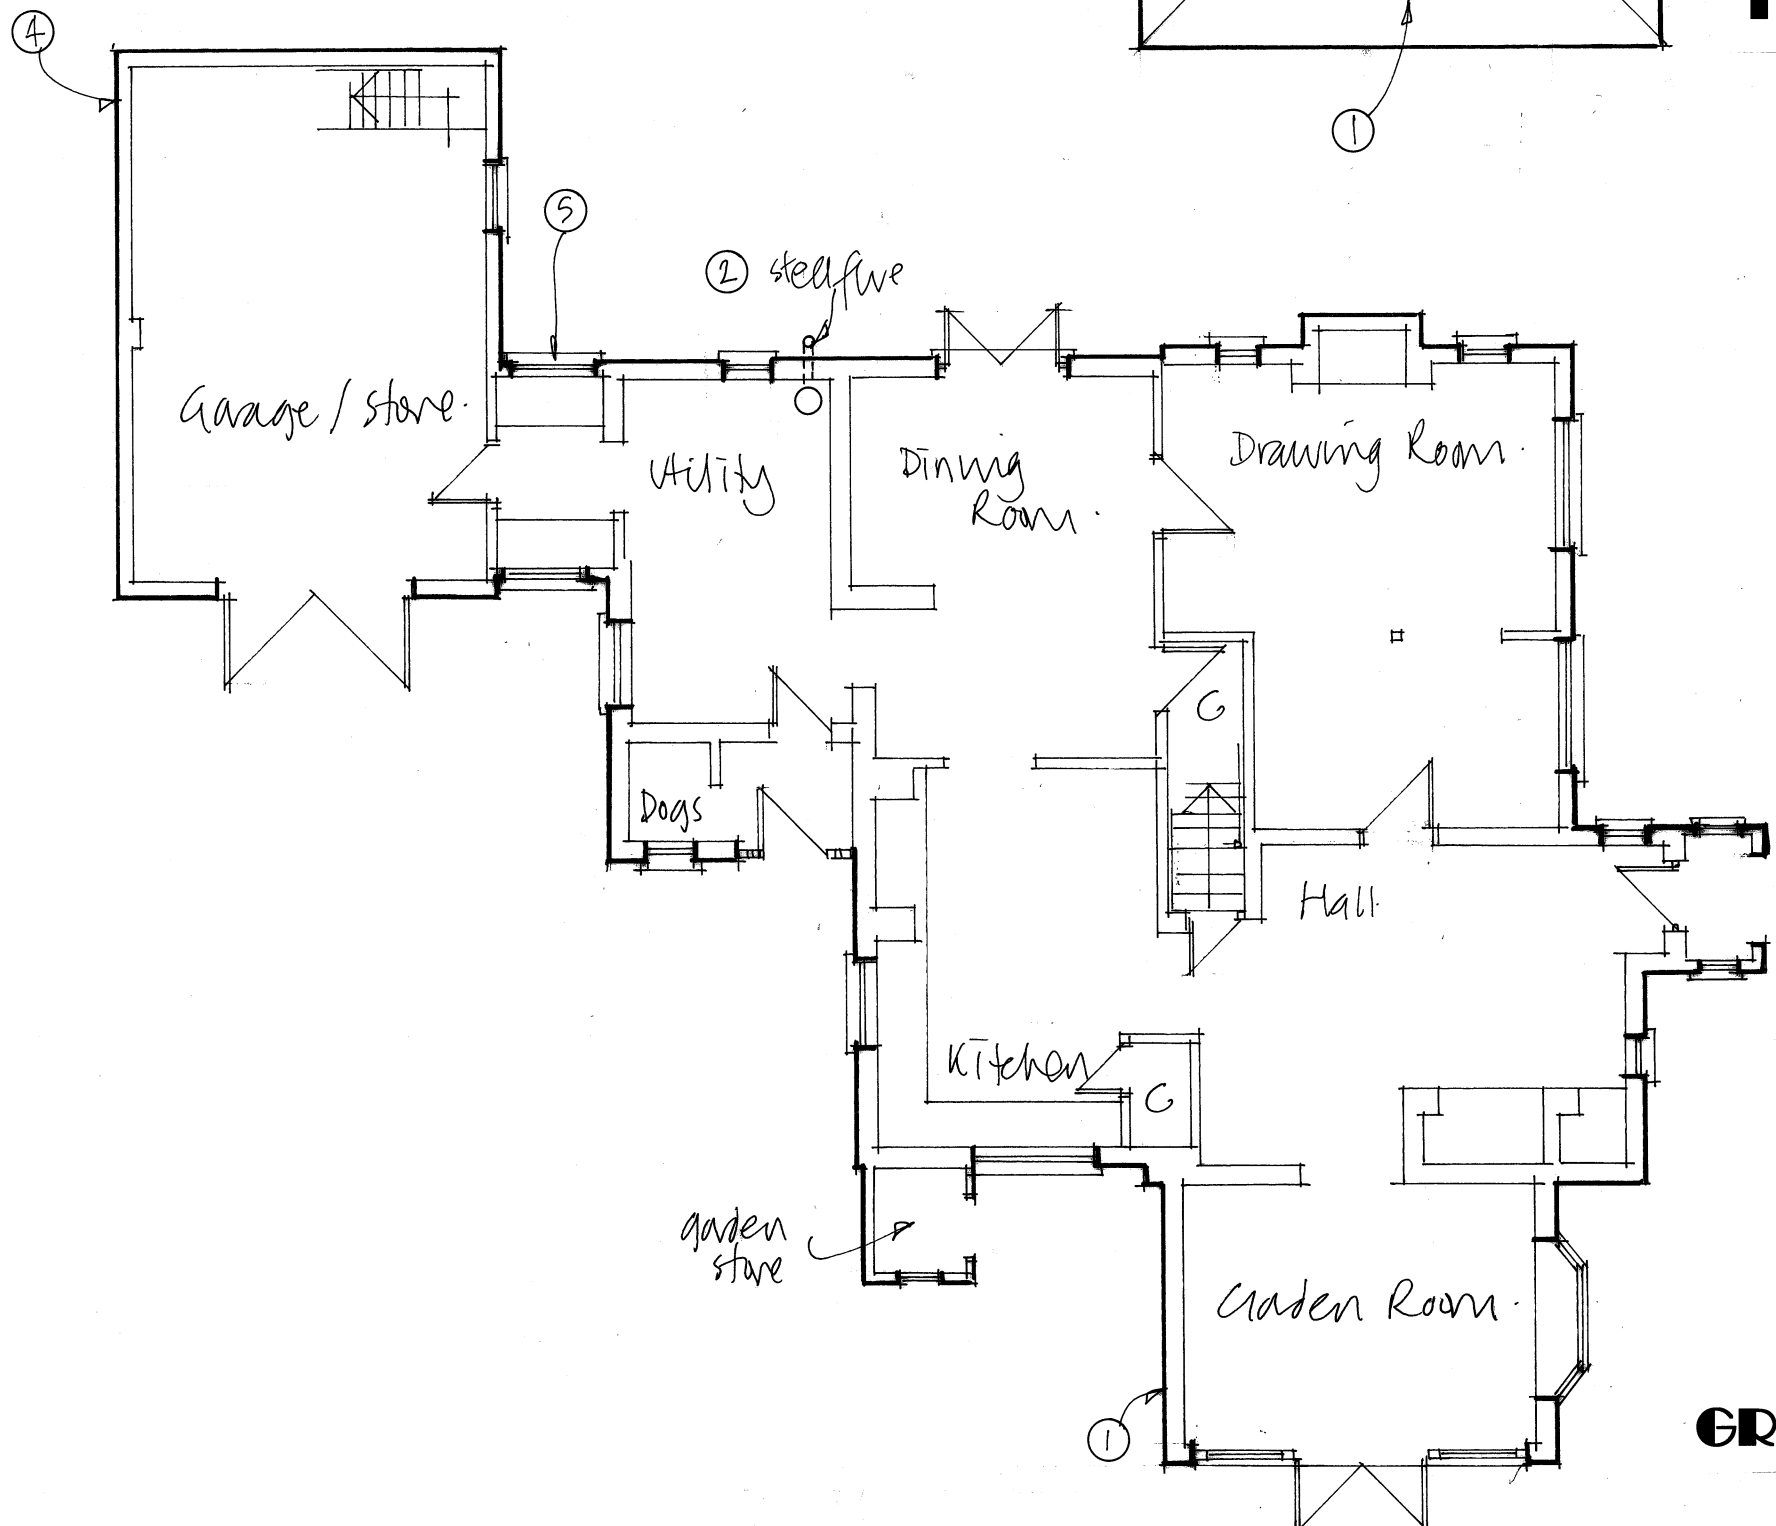

EXISTING FLOOR PLANS
1:100

 

- 1. ERECTION OF SINGLE STOREY EXTENSION
- 2. STEEL FLUE
- 3. REPLACEMENT OF TRIPLE WINDOWS WITH FRENCH DOORS
- 4. CLADDING OF BUILDING IN BLACK TIMBER (AS SHOWN)
- 5. LINK EXTENSION TO CURTILAGE LISTED OUTBUILDING
- 6. ENLARGEMENT OF FIRST FLOOR ELEMENT OVER KITCHEN

HERIOTS

FUSION Architecture Ltd Orchard End Hazeley Bottom Hartley Wintney Hampshire RG27 8LU Tel 01252 842026		
Job Title Heriots Wokingham Road Hurst Wokingham RG10 0RX		
Client Mr S Holdstock		
Drawing Title Existing floor plans		
Scale As shown	Dwg size ...A2	Rev A
Dwg No. 2432/01		