



REVISED
A. Attached notes added

EXISTING FLOOR PLANS
1:100

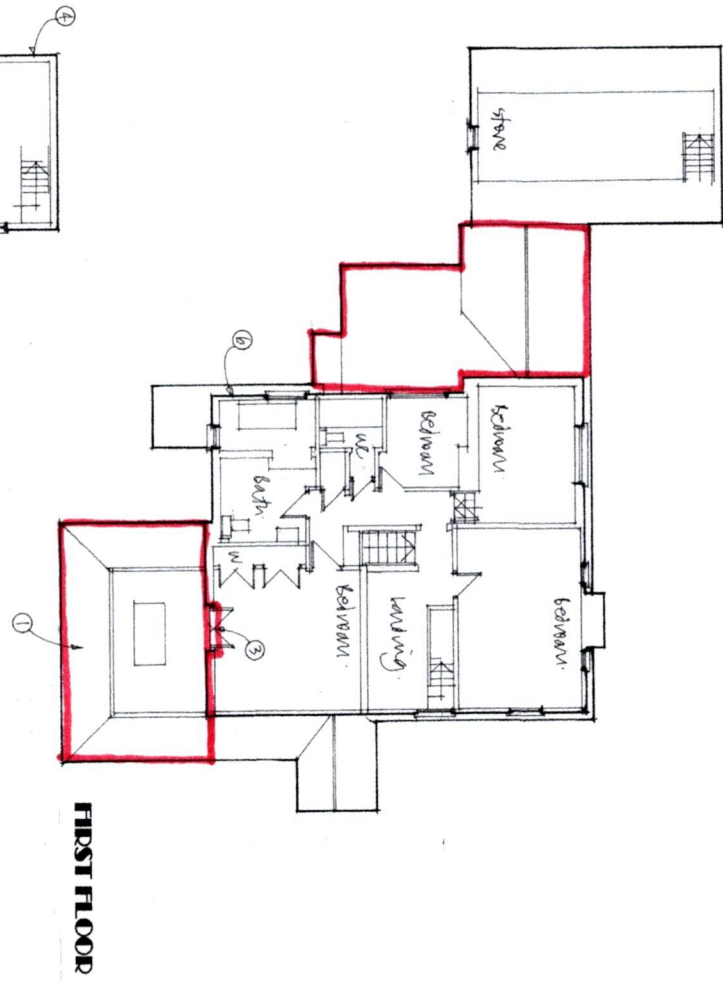

FIRST FLOOR

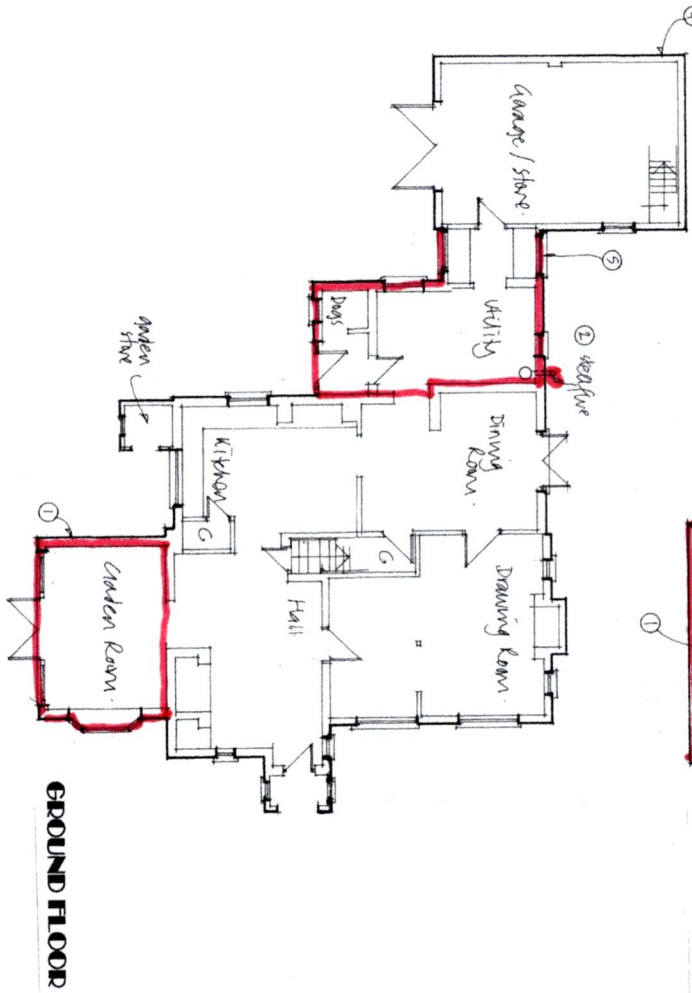

GROUND FLOOR

1. ERECTION OF SINGLE STOREY EXTENSION
2. STEEL FLUE
3. REPLACEMENT OF TRIPLE WINDOWS WITH FRENCH DOORS
4. CLADDING OF BUILDING IN BLACK TIMBER (AS SHOWN)
5. LINK EXTENSION TO CURTILAGE LISTED OUTBUILDING
6. ENLARGEMENT OF FIRST FLOOR ELEMENT OVER KITCHEN

HERIOTS

Heriots Architecture Ltd			
Orchard End Hazley Bottom Healey Wetley Leeds LS27 8LU Tel 01 252 84026			
Job Title Heriots Warrington Road Leeds Warrington RG10 0EX			
Client Mr S. Haddock			
Drawing Title Existing floor plans			
Scale As shown	Dwg Size A2	Rev A	
Dwg No 242/01			