

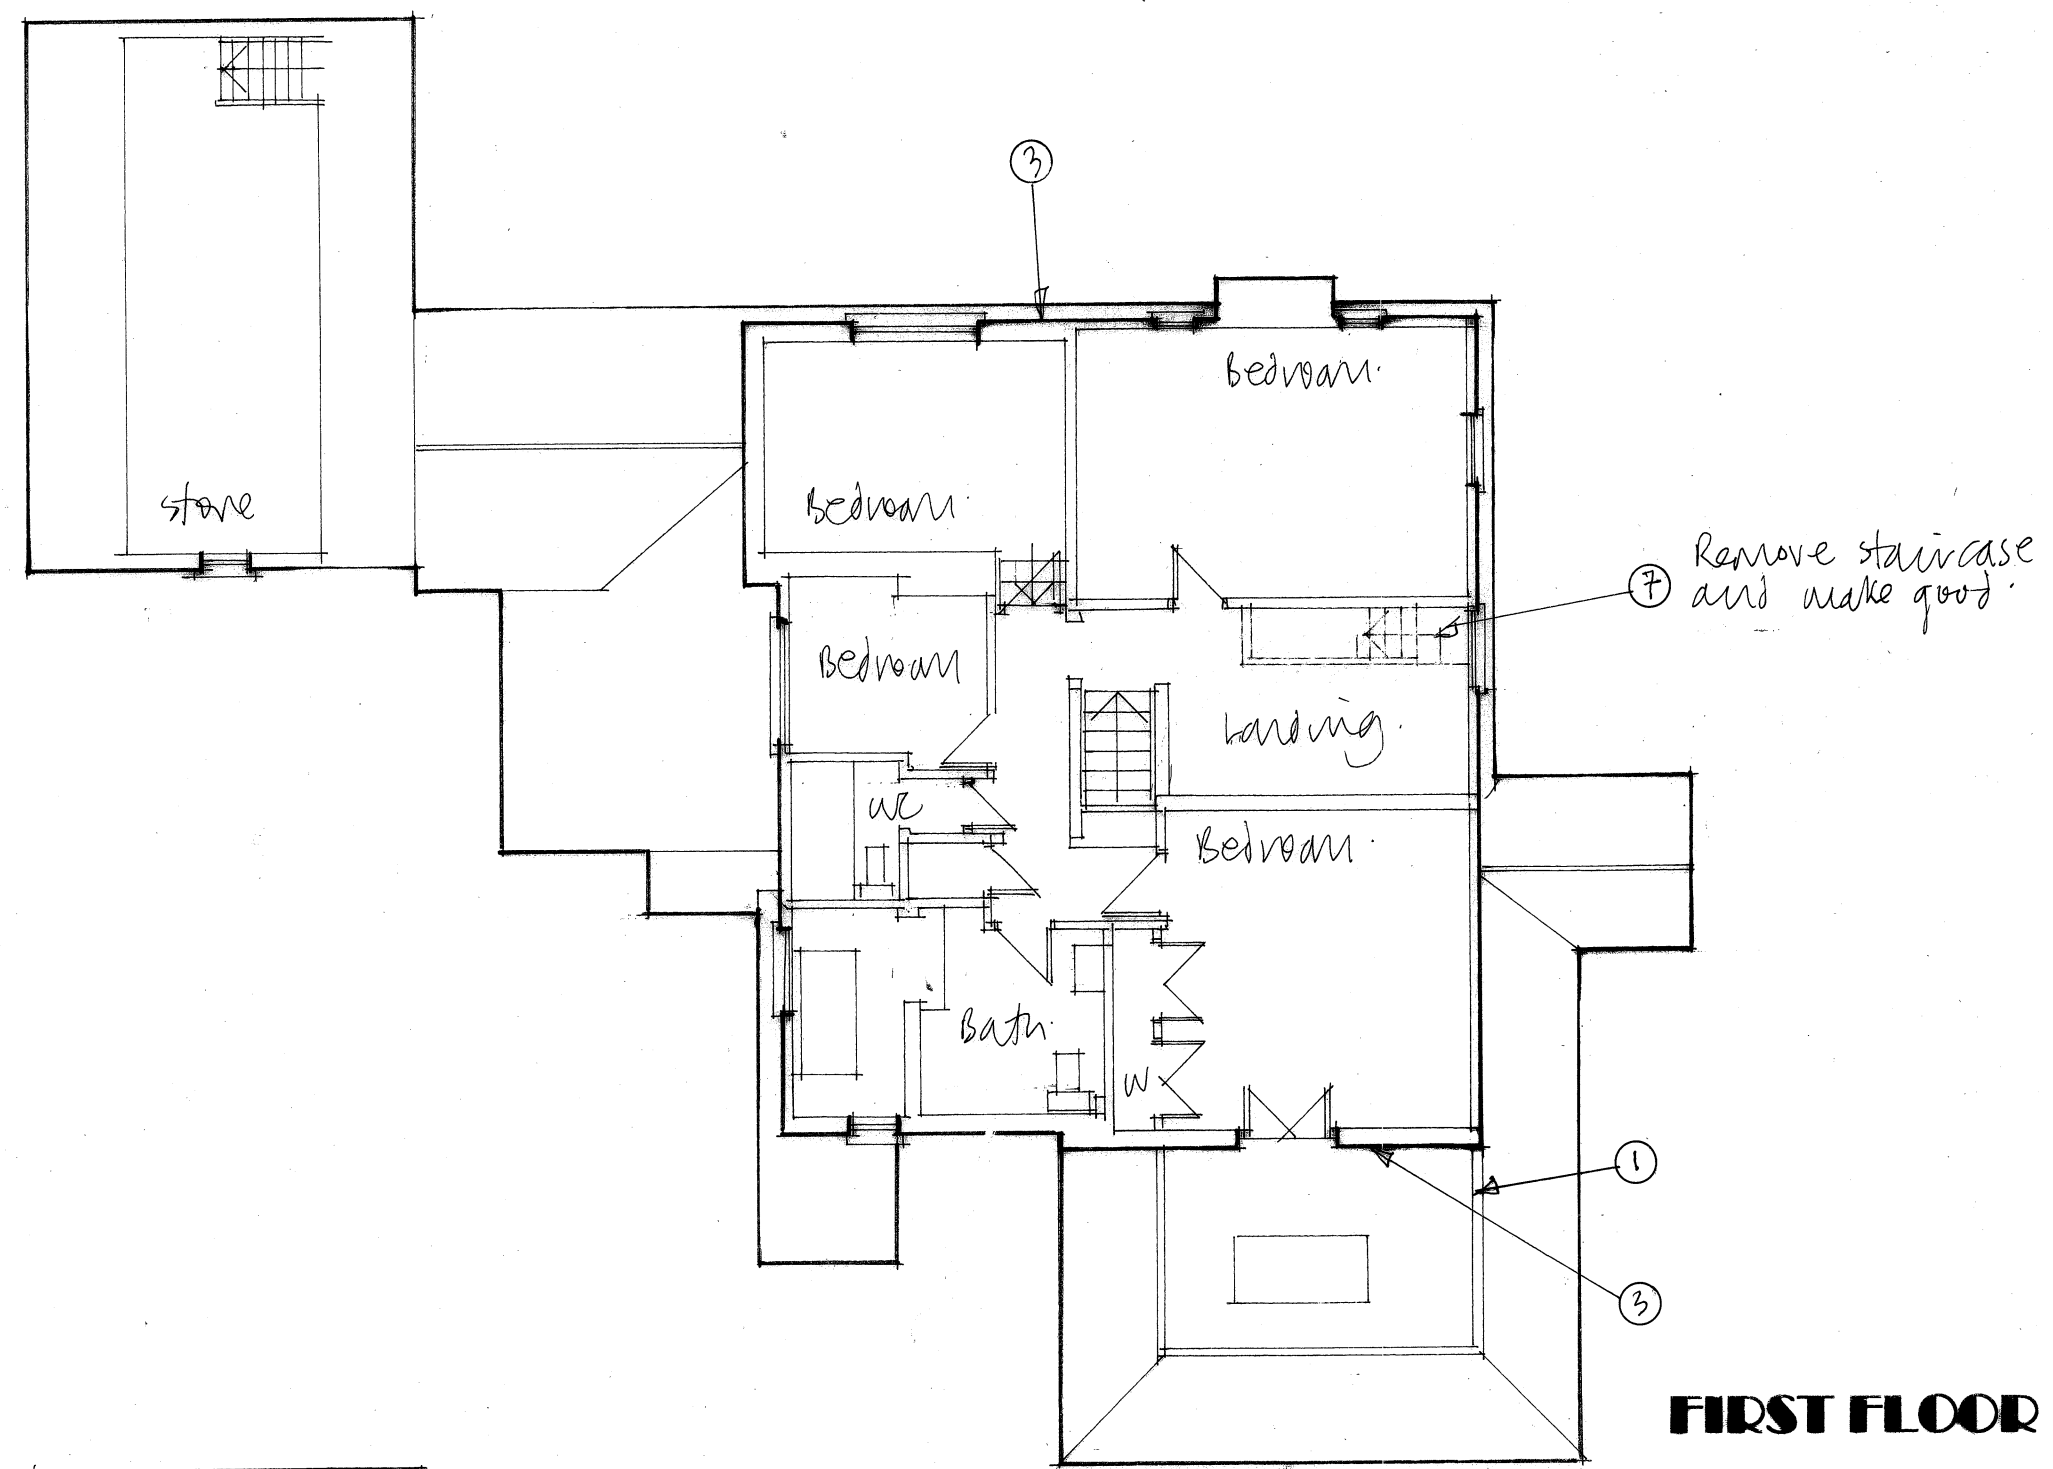


REVISIONS
 A. 23/10/24 - Additional notes / changes to LPA requirements
 B. 28/10/24 - Notes amended

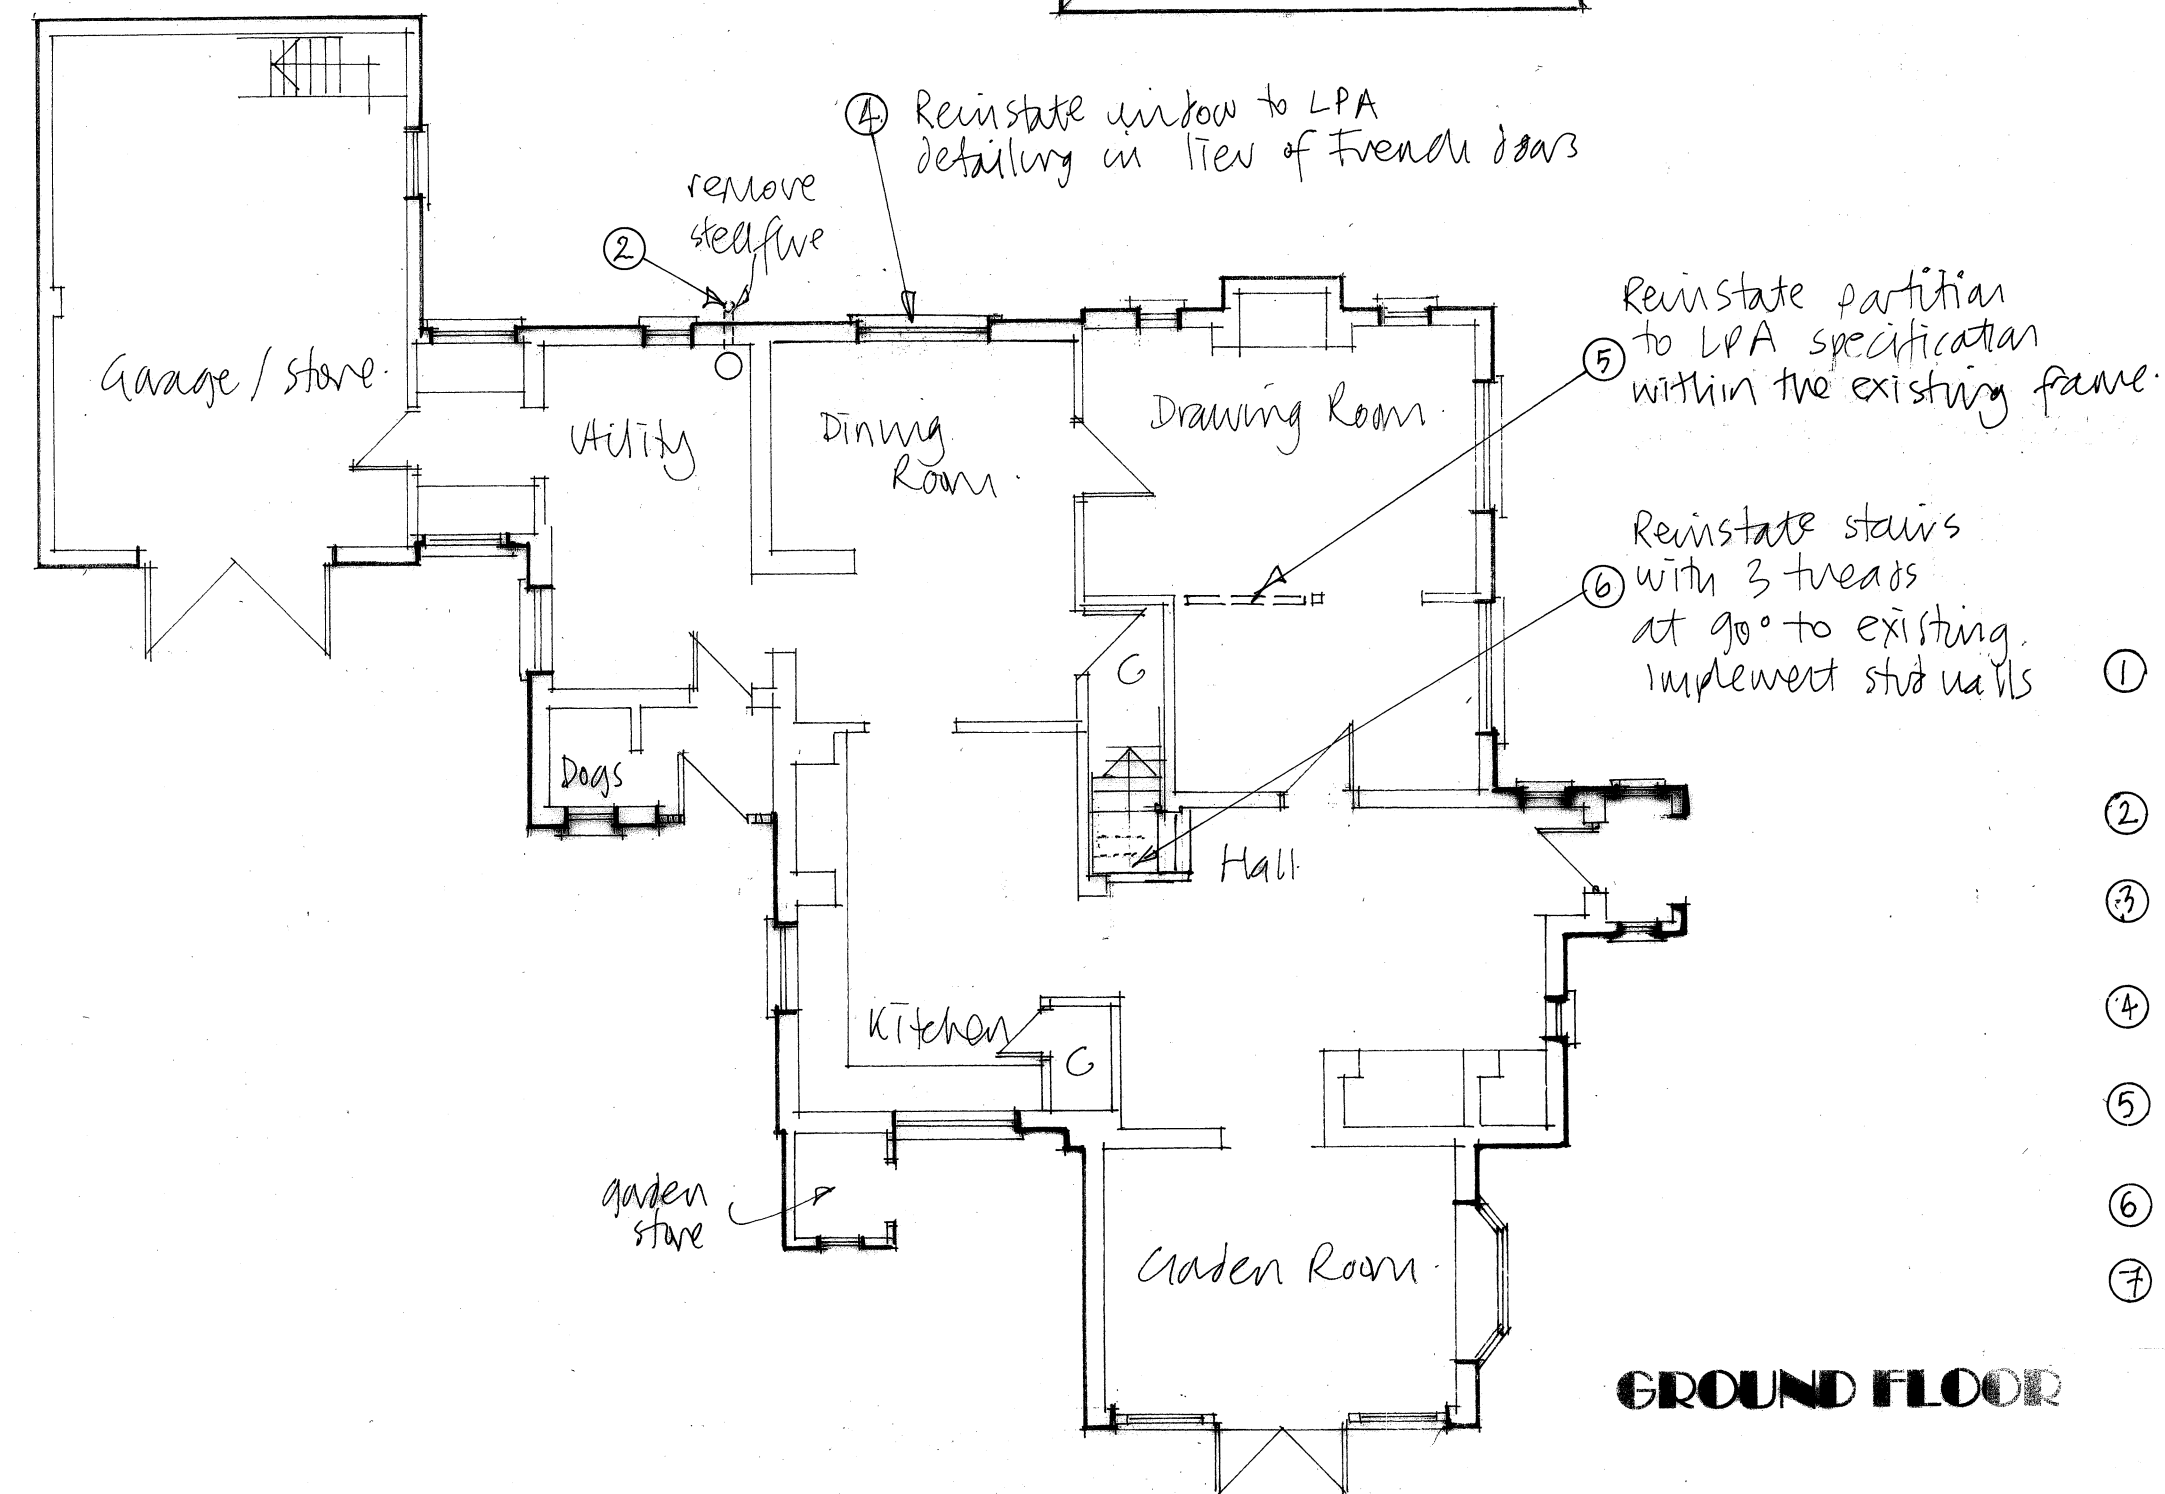

PROPOSED FLOOR PLANS
1:100

 

SCHEDULE OF WORKS

- ① REMOVE LARGE HALF ROUND RIDGE TILES AND REPLACE WITH RECLAIMED RIDGE TILES TO MATCH ROOF ON DWELLING IN SIZE AND DETAILING
- ② REMOVE STEEL FLUE PERMANENTLY
- ③ REMOVE TIMBER CLADDING TO REVEAL BRICKWORK/DETAILING BELOW
- ④ REINSTATE WINDOW IN LIEU OF FRENCH DOORS
- ⑤ REINSTATE PARTITION TO LPA SPECIFICATION USING WITHIN EXISTING FRAME
- ⑥ REINSTATE STAIRS TO ORIGINAL LAYOUT
- ⑦ REMOVE STAIRCASE AND MAKE GOOD SURFACES

FUSIONArchitecture Ltd Orchard End Hazeley Bottom Hartley Wintney Hampshire RG27 8LU Tel 01252 842026		
Job Title Heriots Wokingham Road Hurst Wokingham RG10 0RX		
Client Mr S Holdstock		
Drawing Title Proposed floor plans		
Scale As shown	Dwg size ...A2	Rev B
Dwg No. 2432/03		

HERIOTS